




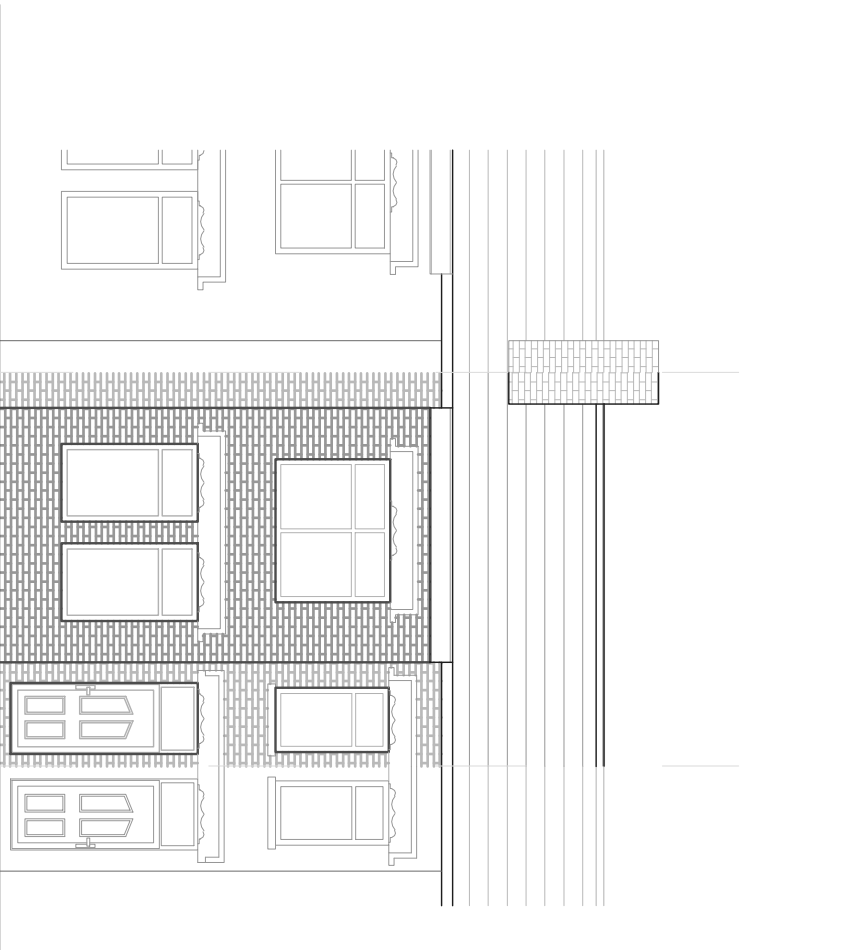


PROPOSED FRONT ELEVATION

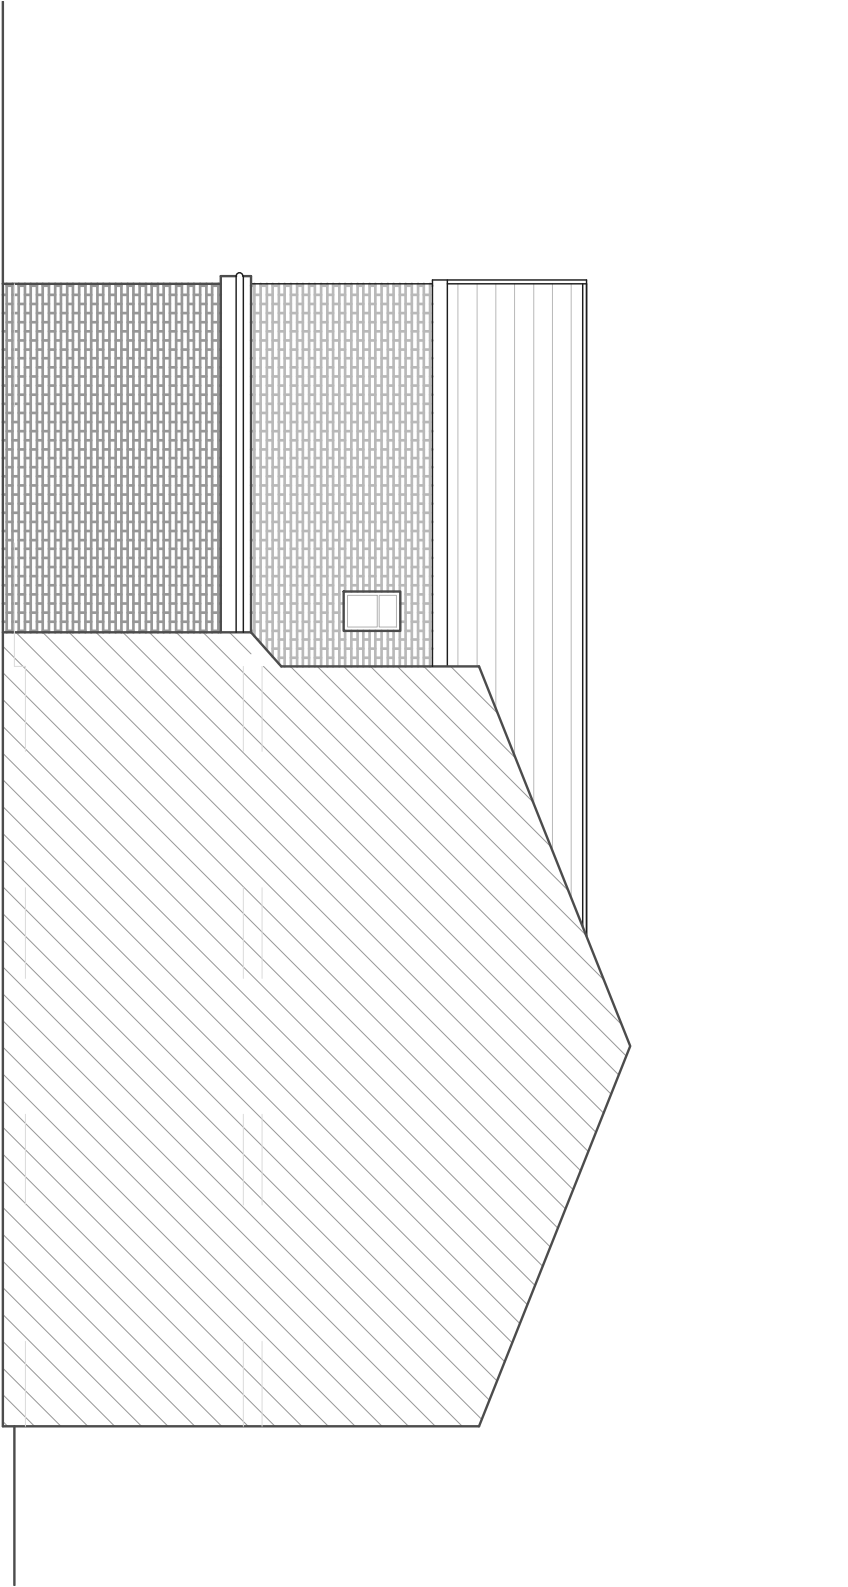


PROPOSED SIDE ELEVATION

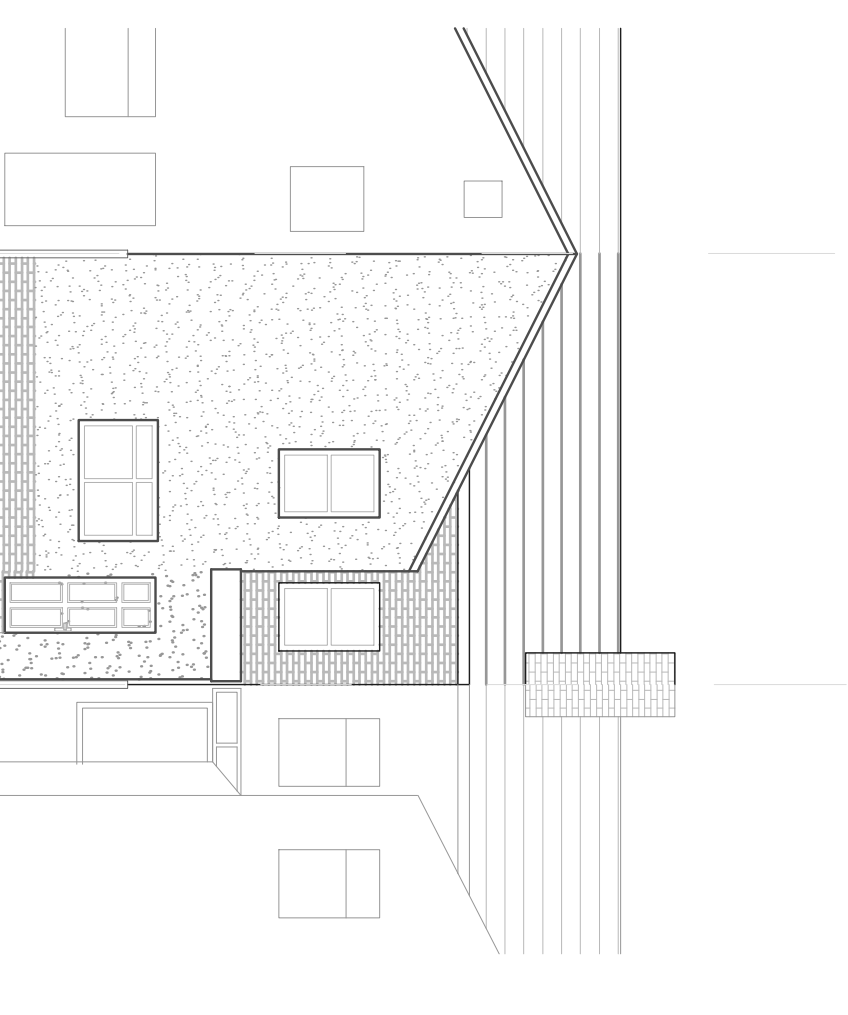

PROPOSED REAR ELEVATION

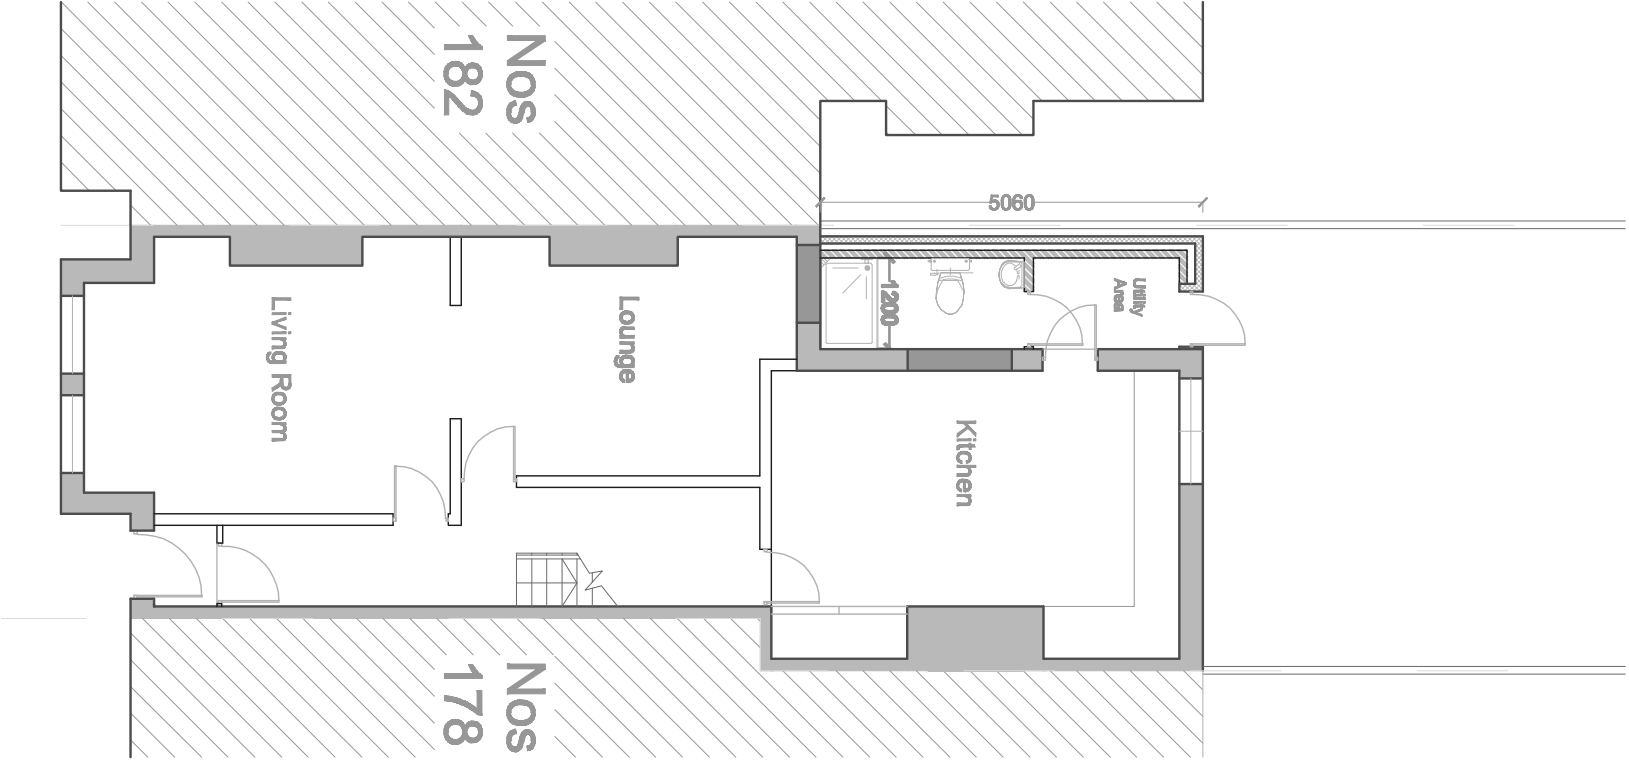

PROPOSED GROUND FLOOR PLAN

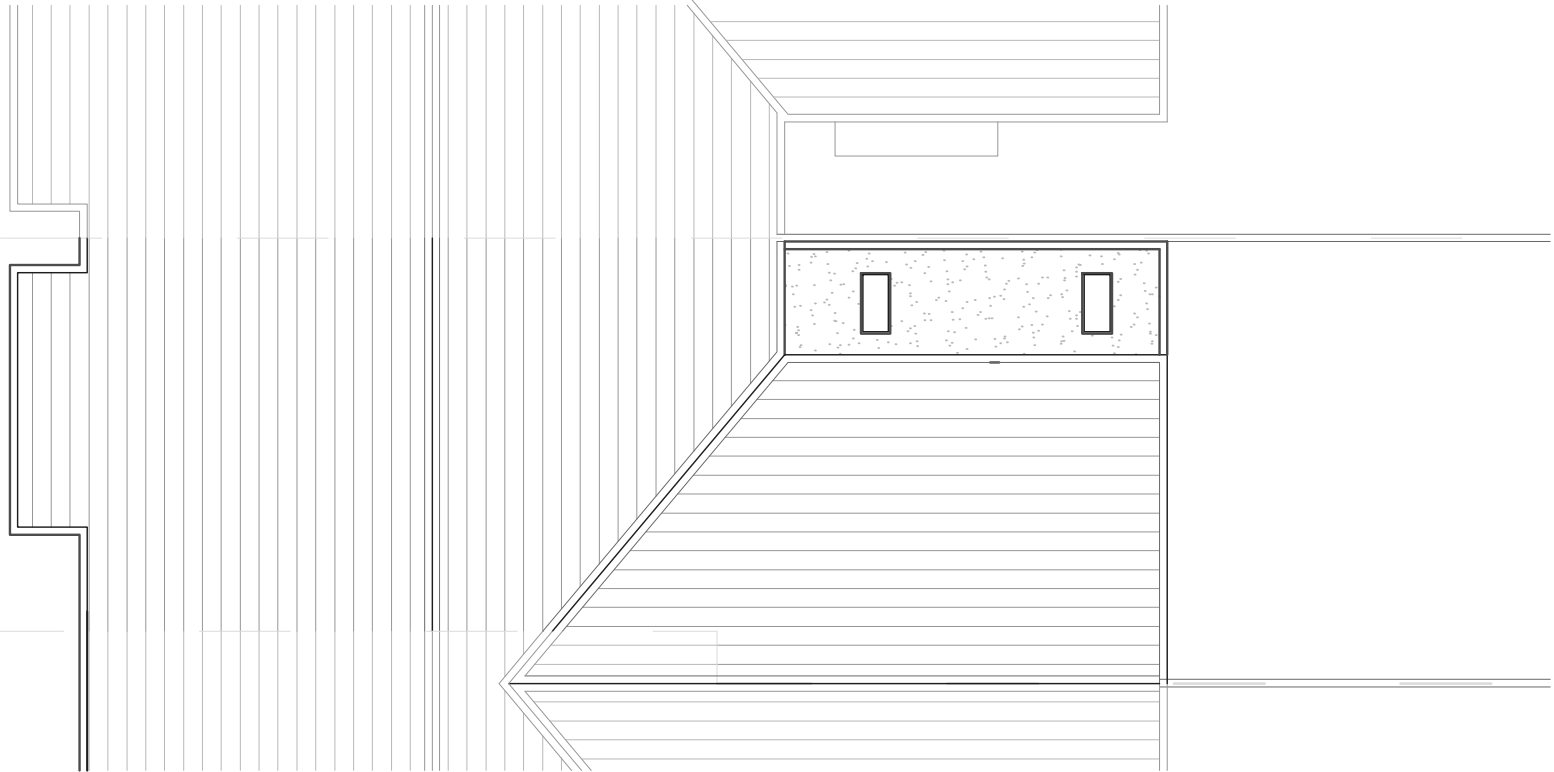

PROPOSED ROOF PLAN

Project Name and Address			
SIDE EXTENSION			
100 HAMILTON ROAD, MANCHESTER M13 0PX			
Client			
Mr Aziz Khan			
Drawing Title			
PROPOSED PLANS AND ELEVATIONS			
Drawn By		Date	
U U		AUGUST 2021	
Dwg No		Scale	
002		1:100 @ A2	