






Existing Front Elevation
1:100

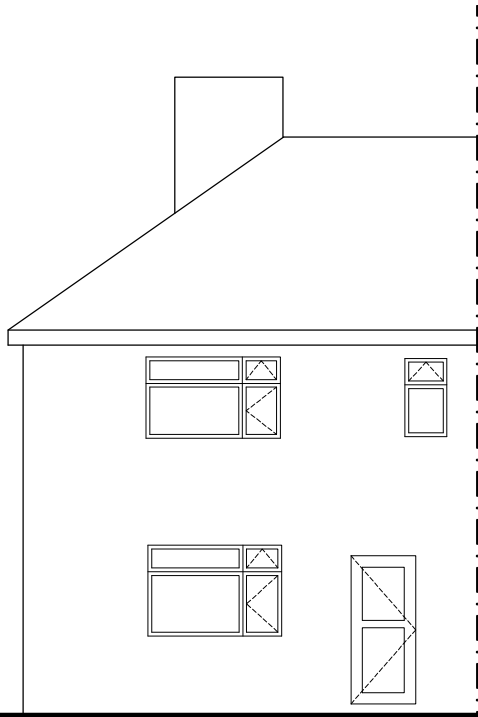

Existing Rear Elevation
1:100

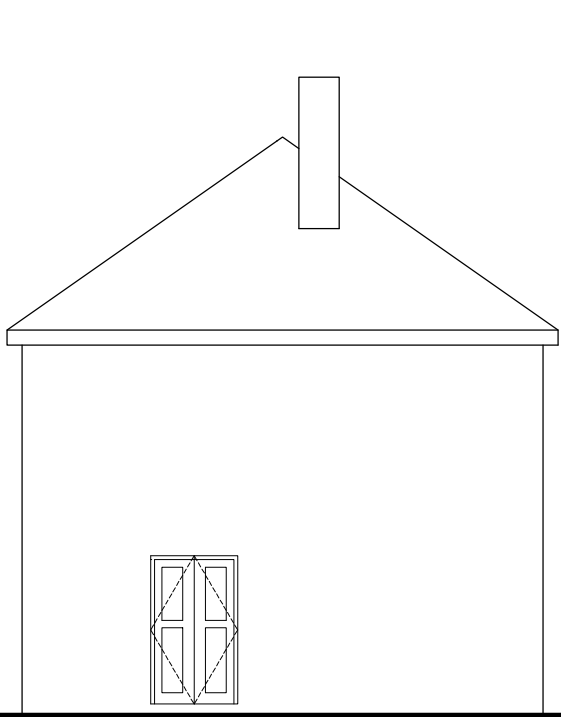

Existing Side Elevation
1:100

 

General Notes:

All site dimensions shall be verified by the Contractor on site prior to commencing any works.


Do not scale from this drawing.

Design intent drawing only. Construction to comply with latest building regulation requirements.


This drawing is the property of "Studio Tashkeel Architecture Ltd." and copyright is reserved by them. The drawing is not to be copied or disclosed by or to any unauthorised persons without the prior written consent of Studio Tashkeel Architecture Ltd.



Proposed Front Elevation
1:100

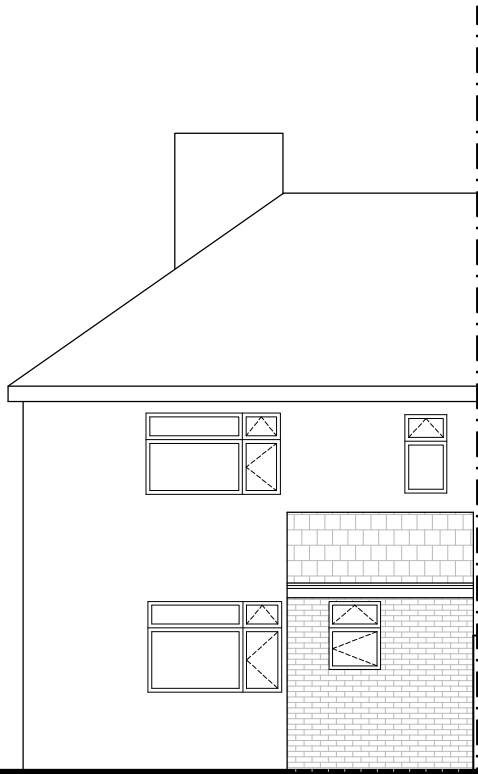


Proposed Rear Elevation
1:100

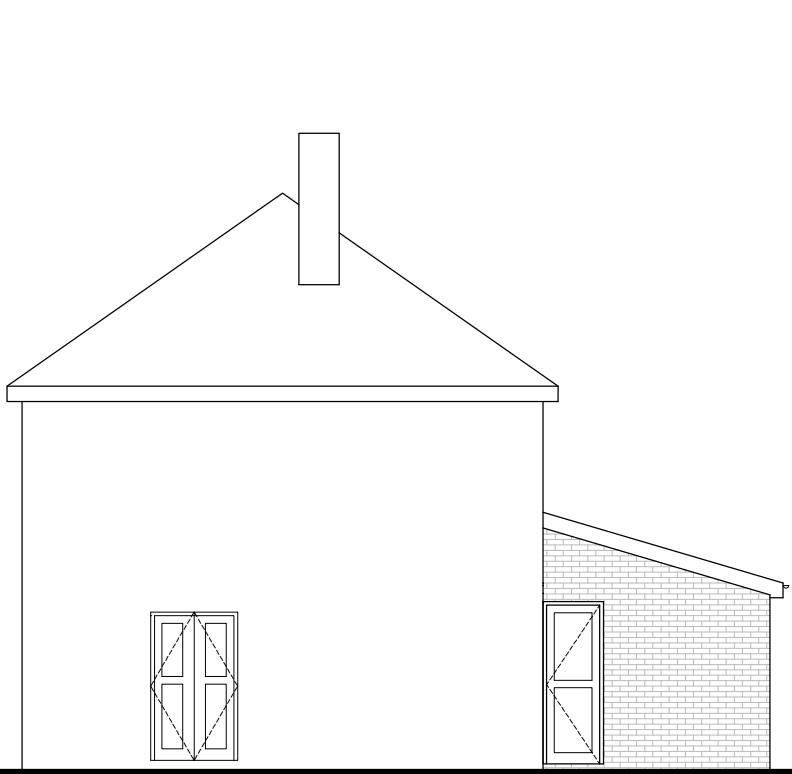

Proposed Side Elevation
1:100

Rev	Description	Date	Dr by	App by

 

**STUDIO TASHKEEL
ARCHITECTURE LTD.**
89 Princess Street
Manchester M1 4HT
United Kingdom
T +44(0)161 694 6375
E info@studiotashkeel.com
www.studiotashkeel.com

client name Mr Gillani	
project 15 Shelford Avenue	
drawing Existing and Proposed Elevations	
project number 2003101	scale 1:100 @ A3
drawing number 2003101_PL_004	rev -
issue status PLANNING	
This drawing is to be read in conjunction with all related drawings. All dimensions must be checked and verified on site before commencing any work or producing shop drawings. The originator should be notified immediately of any discrepancy. This drawing is copyright and remains the property of Studio Tashkeel Architecture Ltd.	