



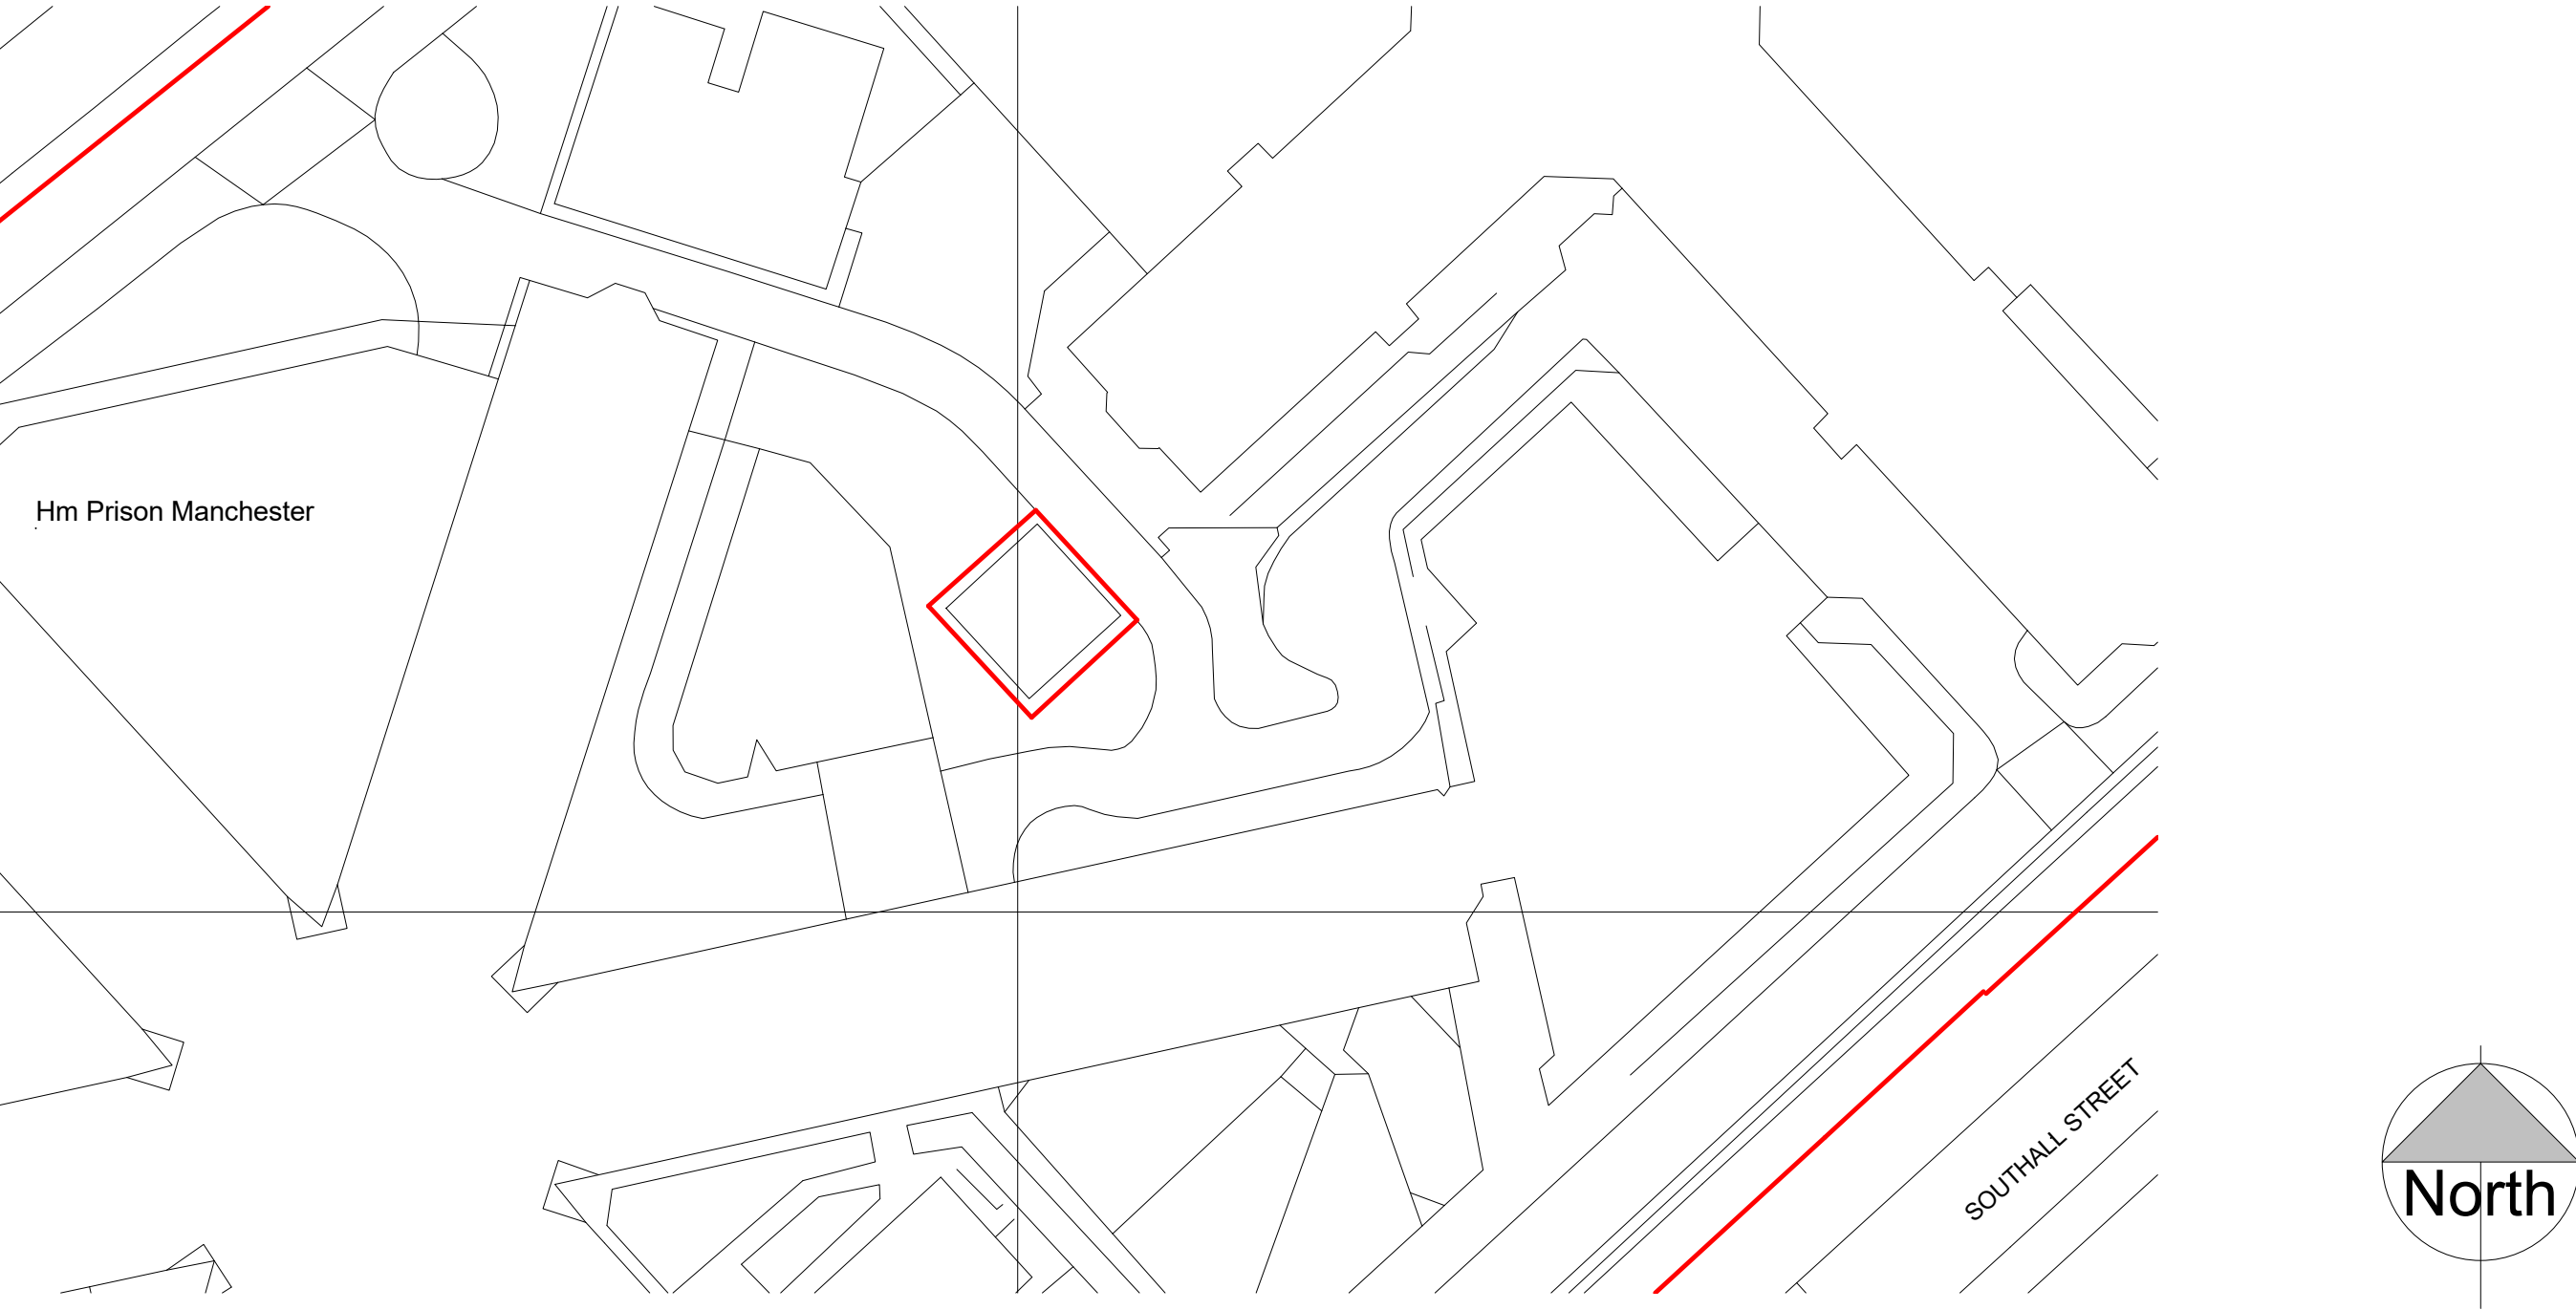

1 Site Plan
1 : 500

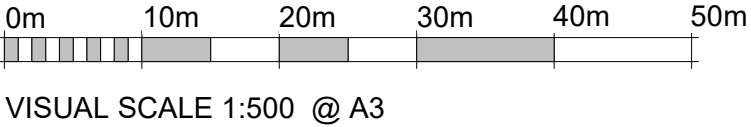

Rev	Description	Drawn	Checked	Date Issued
P1	Issued for Listed Building Consent	MD	MD	06/08/2021

DO NOT SCALE. Use figured dimensions only.
The contractor is requested to check all dimensions before the work is put in hand.
©All copyrights Austin-Smith:Lord Ltd
This drawing must only be used for the purpose for which it is supplied and its contents must not be reproduced for any purpose without written permission.
No areas indicated, or areas calculated from this drawing should be used for valuation purposes or as the basis for development contracts.
Austin-Smith:Lord Ltd is a limited company registered in England & Wales with registered number 11773049 Registered Office: Port of Liverpool Building Pier Head Liverpool L3 1BY

Drawn	MD
Date	06/08/2021
Scale @ A3	1 : 500
Status	S2

Austin-Smith:Lord Ltd
Architects Designers Planners
Landscape Architects
one Dunleavy Drive
Cardiff
CF11 0SN
t +44 (0)2920 225 208
e cardiff@austinsmithlord.com

Drawings and models powered by
Austin-Smith:Lord Ltd **BIM** using AutoDesk **Revit**

Austin-Smith:Lord
Project HMP Manchester Tower Repair

Description Site Plan

Job No.	Drawing No.	Revision	P1
321040	321040- ASL- XX- 00- DR- A- 0002		