
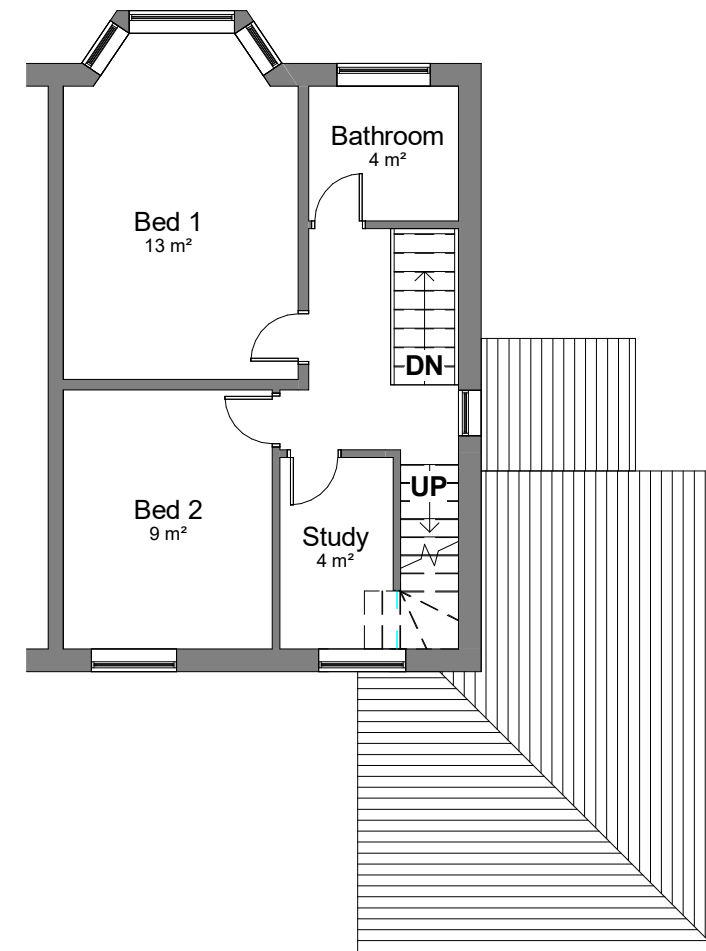


0m 1m 2m 3m 4m 5m

VISUAL SCALE 1:100 @ A3

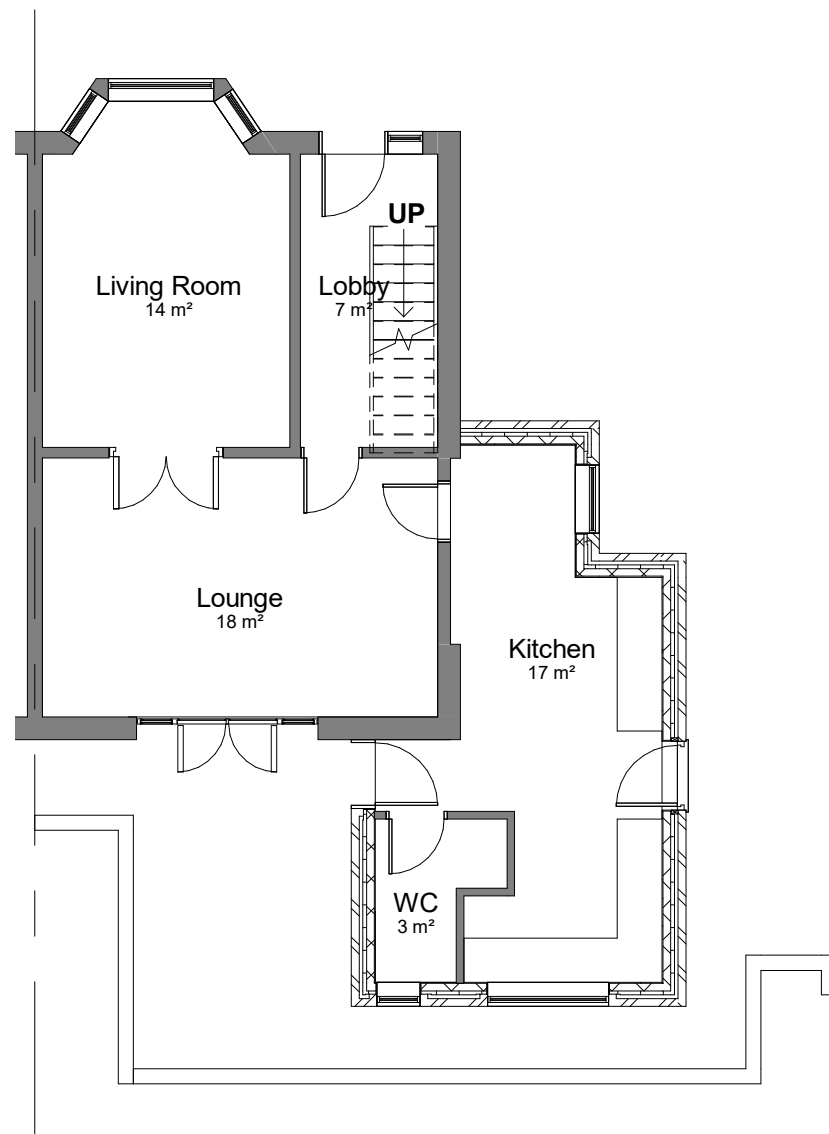

COPYRIGHT © ALL RIGHTS RESERVED BY VIKAS ALYAS LTD. DO NOT SCALE FROM DRAWING. DRAWING INDICATES DESIGN INTENT ONLY. REPORT ANY DISCREPANCIES TO CLIENT / VA LTD. NOT TO BE USED FOR CONSTRUCTION UNLESS STATED SO. TO BE READ IN CONJUNCTION WITH OTHER DRAWINGS OR SPECIFICATION WHERE PROVIDED.

No.	Description	Date
P1	Issue to Planning	20.05.2021

PROJECT Two Storey Extension to rear and side		ADDRESS 38 Cliffdale Drive, Crumpsall, Manchester M8 4QF	CLIENT Mr Adnan Azeem		
			Date 17.04.2021	Project number 1104	Scale (@ A3) 1 : 100
Manchester City Council	PURPOSE OF ISSUE Planning	SHEET Existing Floor Plans	Drawn by VA	DRAWING NUMBER A102	REV
			Checked by VA		P1