



PROJECT REF
21003

DRAWING REF
201 A

BLUECHIP ARCHITECTS

SCALE
1:50 @ A1

RIBA #

Chartered Practitioner

Architect Registration Number


DATE
FEB '20

CLIENT
MR DOVEYTON
2 VINCENT AVENUE
CHORLTON
MANCHESTER
M21 9GR

PROJECT
CELLAR CONVERSION
INTERNAL REMODELLING

PROPOSED FLOOR PLANS

DRAWING TITLE
PLANNING

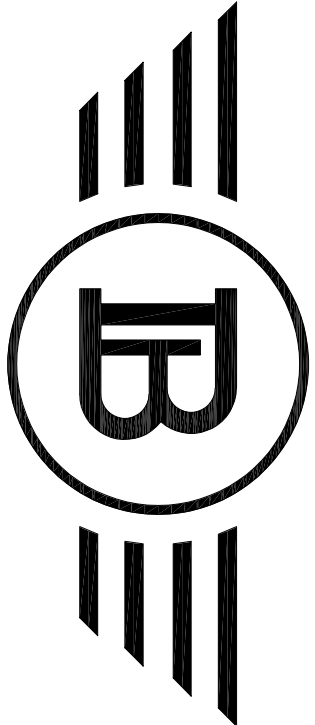

BLUECHIP ARCHITECTS


07999 294 675

DESIGN@BLUECHIP-ARCHITECTURE.CO.UK

WWW.BLUECHIP-ARCHITECTURE.CO.UK

LOWRY MILL | LEE ST. | SWINTON | MANCHESTER | M27 6DB

DO NOT SCALE FROM THE DRAWING. COPYRIGHT PROTECTED & ISSUED UNDER LICENCE TO THE CLIENT NAMED BELOW. ALL INFORMATION CONTAINED HEREIN IS NON-TRANSFERABLE WITHOUT APPROVAL FROM BLUECHIP ARCHITECTS.

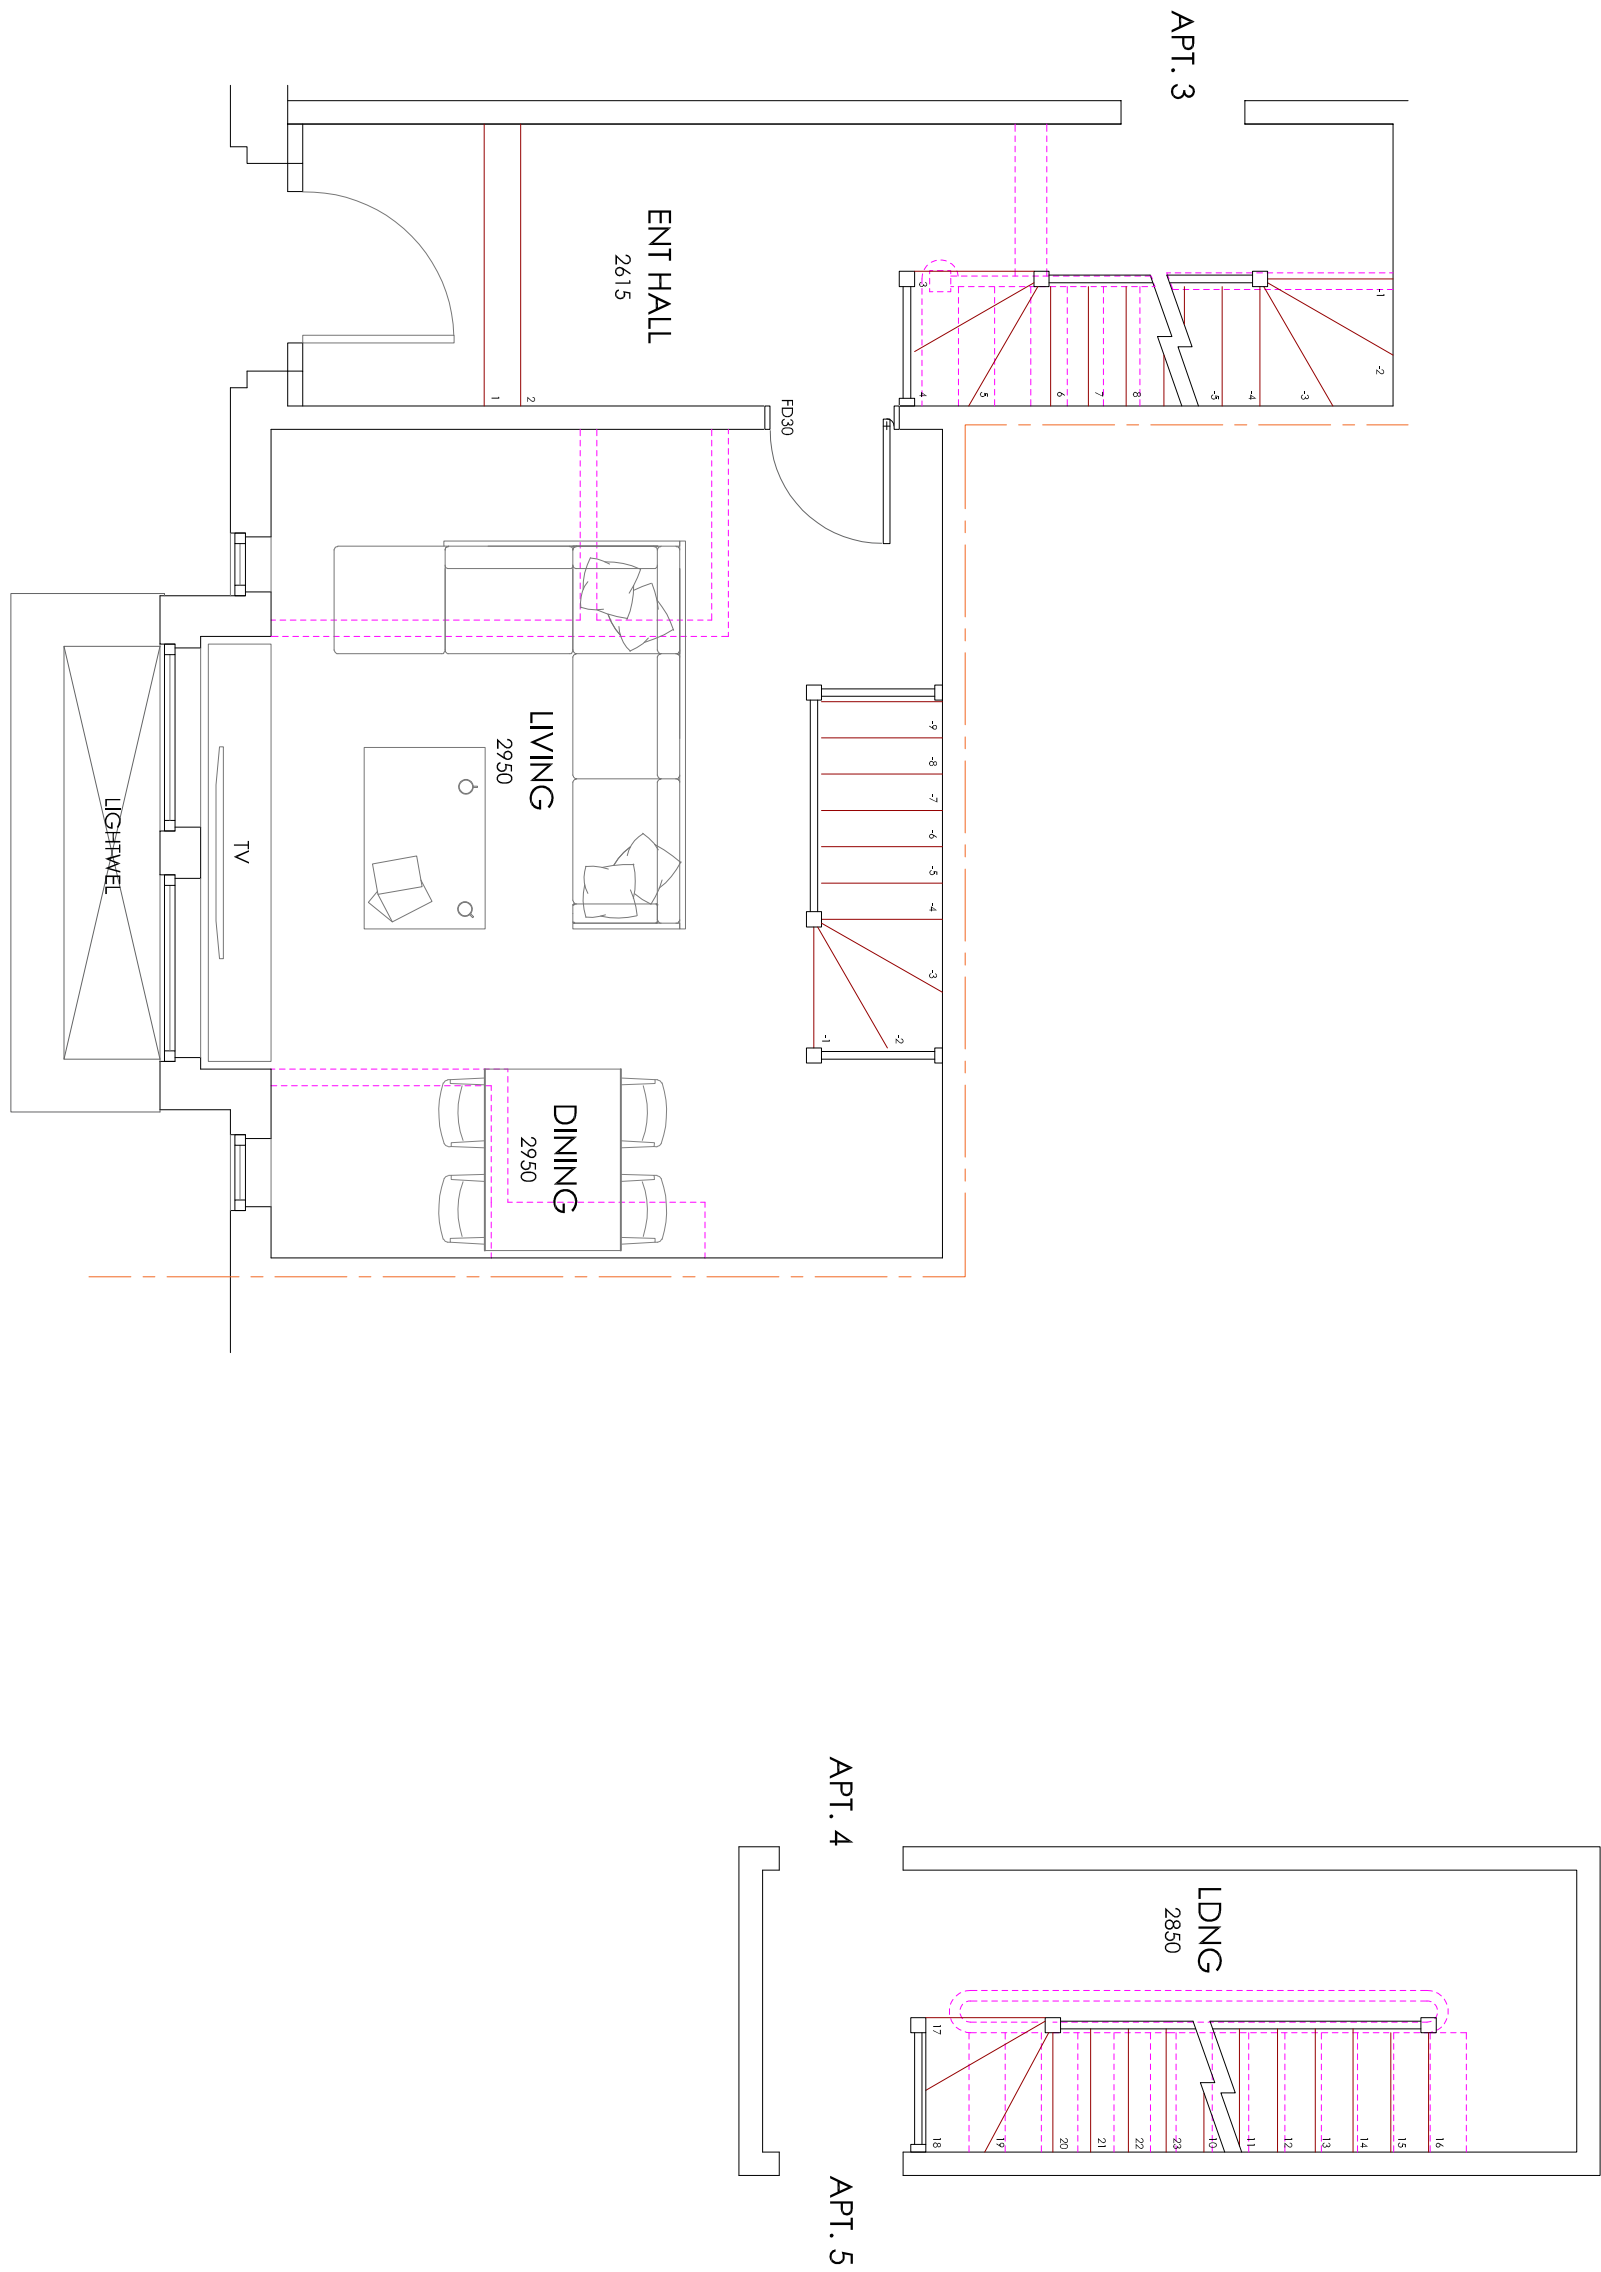

GROUND FLOOR



BASEMENT

