


0m 1m 2m 3m 4m 5m

VISUAL SCALE 1:100 @ A3

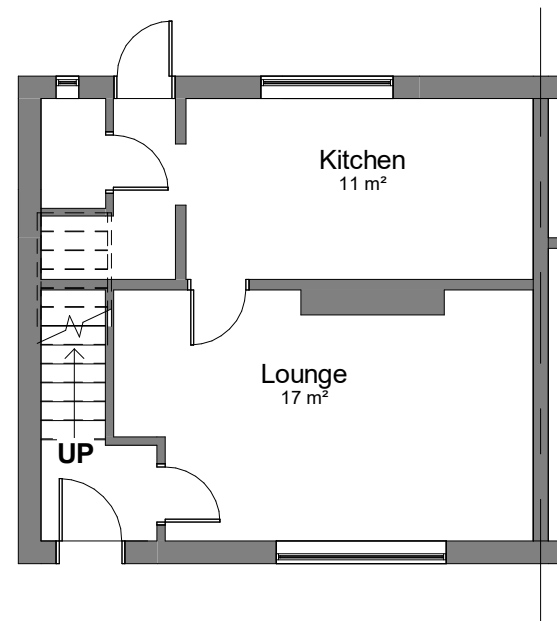


00-E-Ground Floor

1 : 100




01-E-Elevation

1 : 100

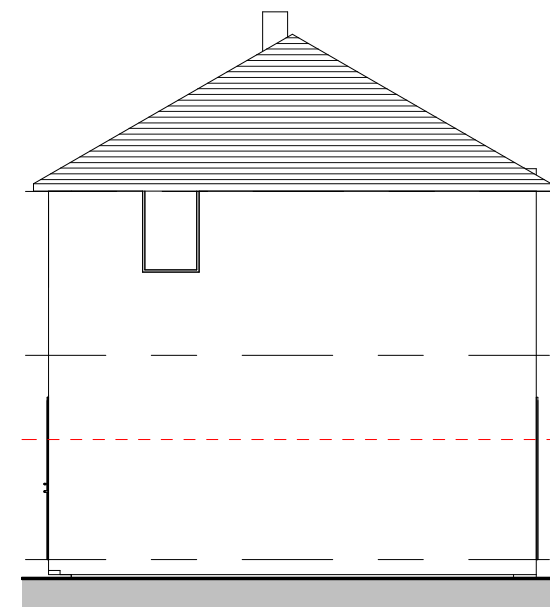


02-E-Elevation

1 : 100

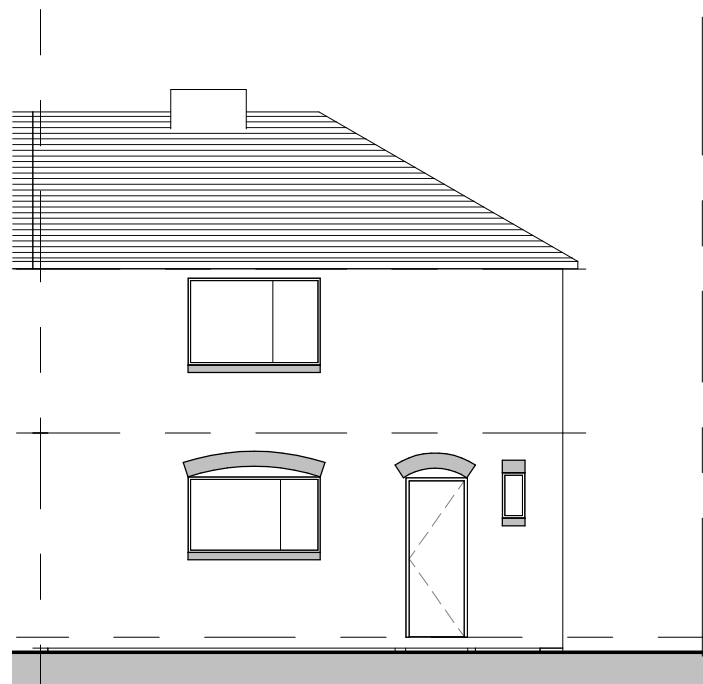

03-E-Elevation

1 : 100

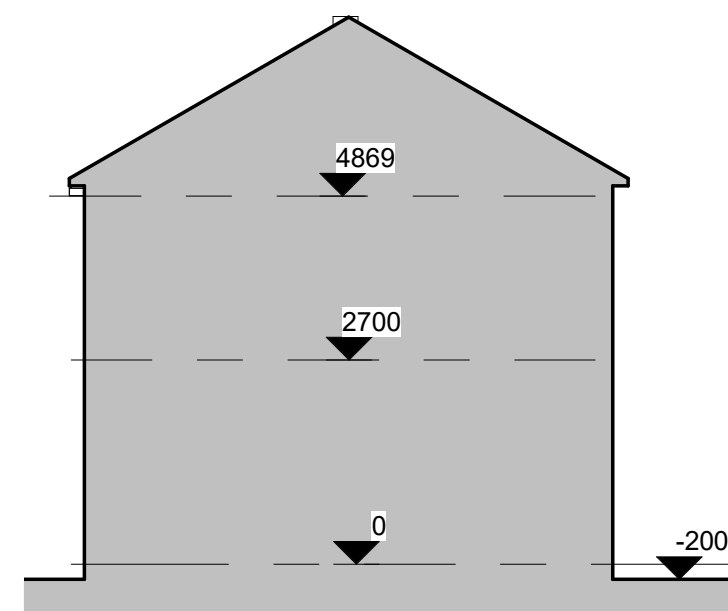

04-E-Elevation

1 : 100

COPYRIGHT © ALL RIGHTS RESERVED BY VIKAS ALYAS LTD. DO NOT SCALE FROM DRAWING. DRAWING INDICATES DESIGN INTENT ONLY. REPORT ANY DISCREPANCIES TO CLIENT / VA LTD. NOT TO BE USED FOR CONSTRUCTION UNLESS STATED SO. TO BE READ IN CONJUNCTION WITH OTHER DRAWINGS OR SPECIFICATION WHERE PROVIDED.

No.	Description	Date
P1	Issue to Planning	12.07.2021

PROJECT		ADDRESS		CLIENT		
Single storey rear extension + Porch		23 Hart Rd, Fallowfield, Manchester M14 7LD, UK		Umar Barula		
Tameside MB Council	PURPOSE OF ISSUE Planning	SHEET Existing Floor Plan and Elevations	Date 06.07.2021 Drawn by VA Checked by VA	Date 06.07.2021	Project number 1116	Scale (@ A3) 1 : 100
				DRAWING NUMBER A102		REV P1