



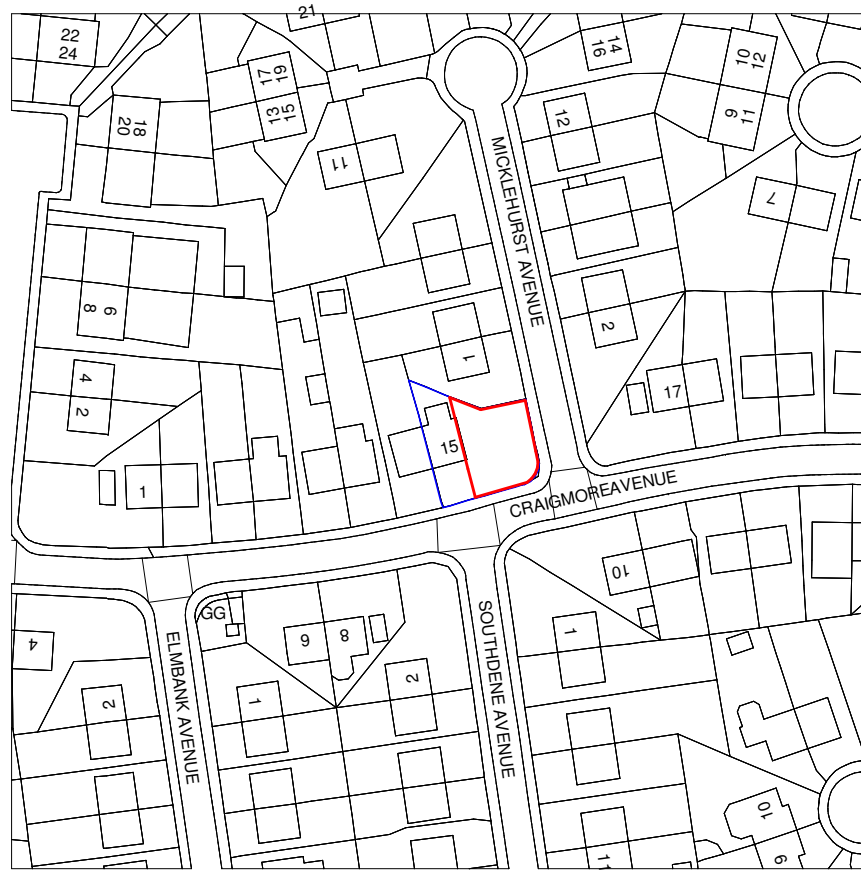

1

Site Location Plan
1 : 1250


I

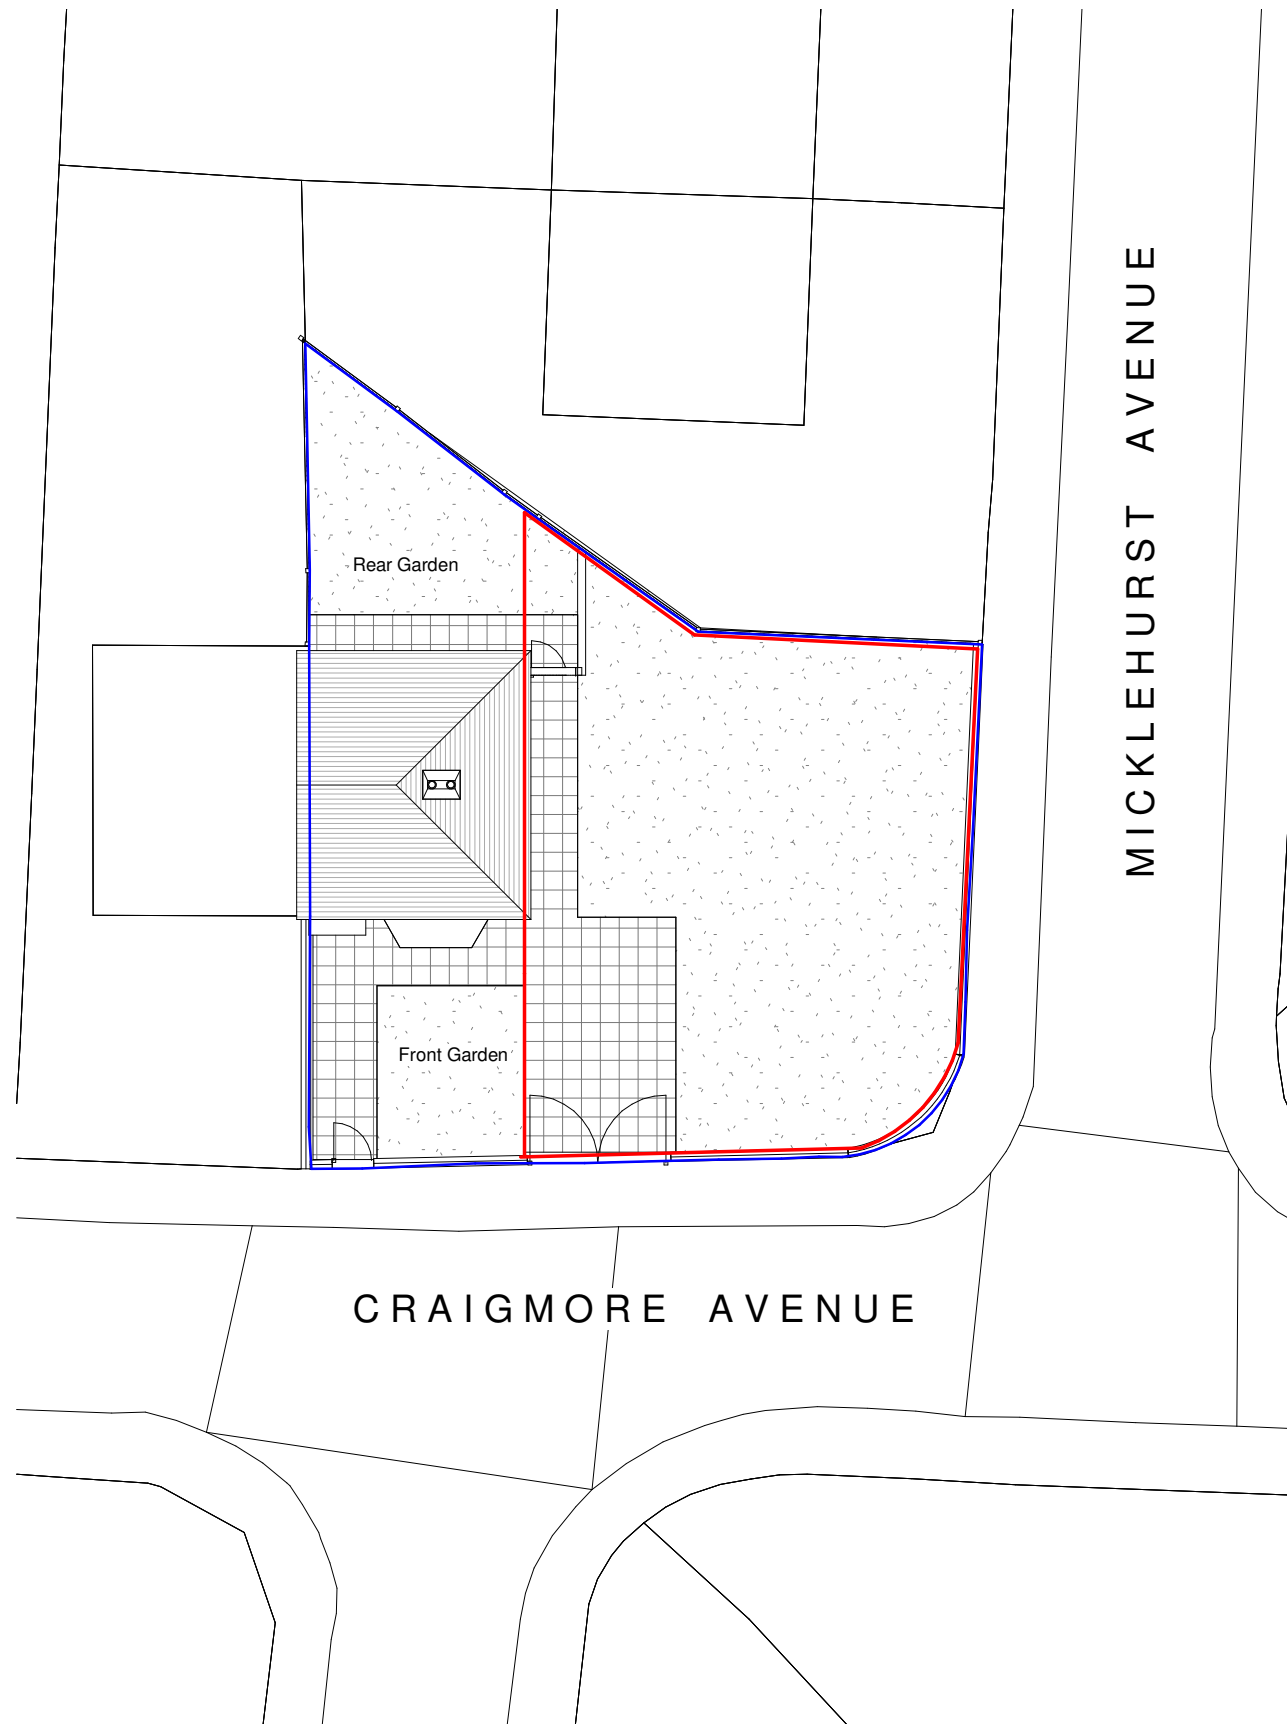

2

Existing Site Plan
1 : 200

/

 

- LEGEND**
- Site Boundary
 - Site Owned by Applicant

No.	12/05/21	SA	SH	Initial Issue
Date		Dwn	Chk	App
				Revision or reason for issue

Client
Hassan Ibrahim

create **it** studios
Architects & Designers

Create It Studios (NW) Ltd
Universal Square
Devonshire Street North
Manchester M12 6JH
0161 974 6165
www.createitstudios.co.uk
info@createitstudios.co.uk

Project Title
15 Craigmore Avenue, Manchester
M20 2YQ

Scale / North Point
As indicated

Drawing Title
Existing Site and Location Plan

Drawing Number	A1350(01)001	Revision	-
Drawing Status	Preliminary		