




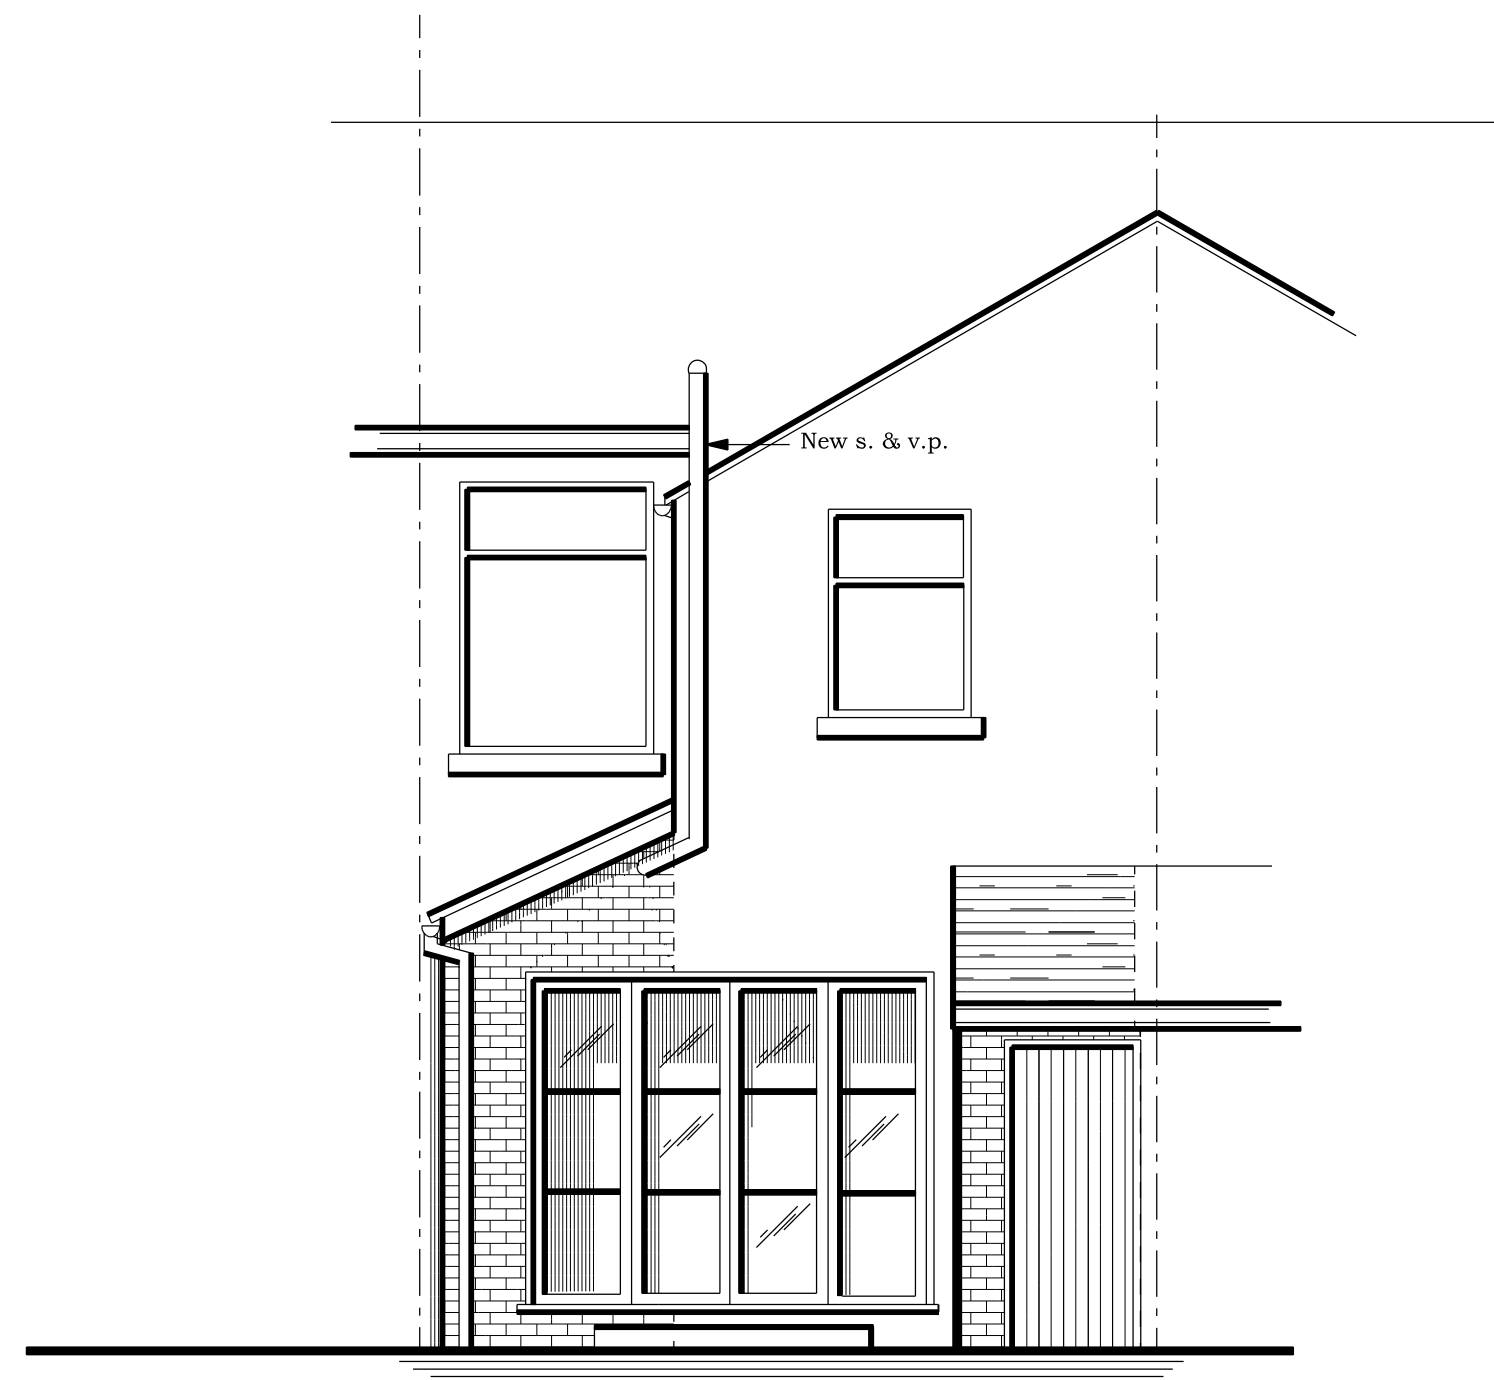


PROPOSED NORTH FACING REAR ELEVATION

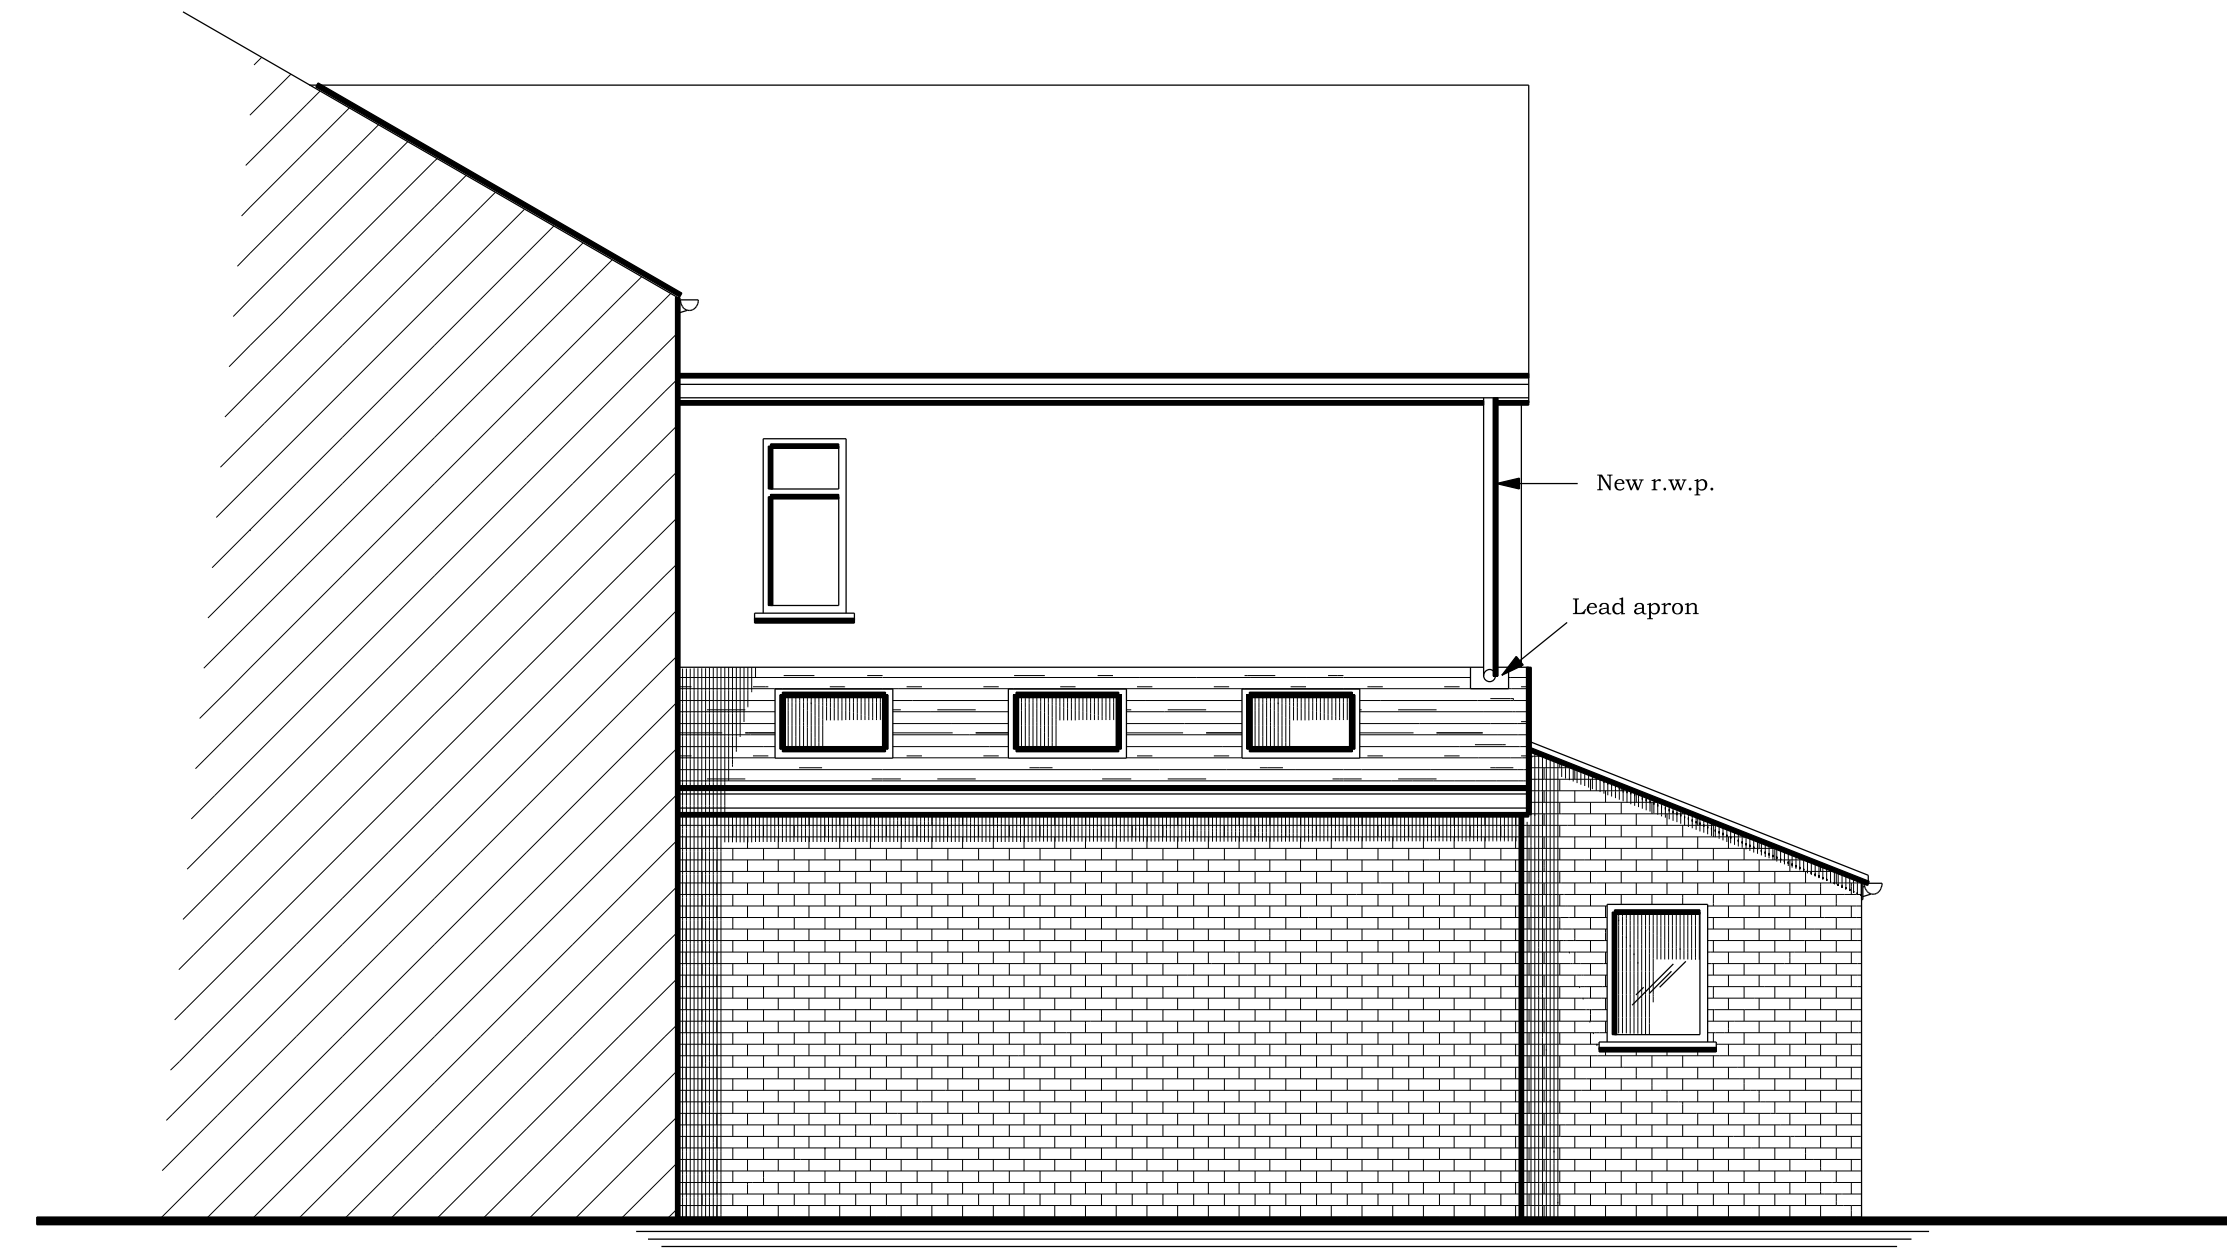

PROPOSED EAST FACING SIDE ELEVATION

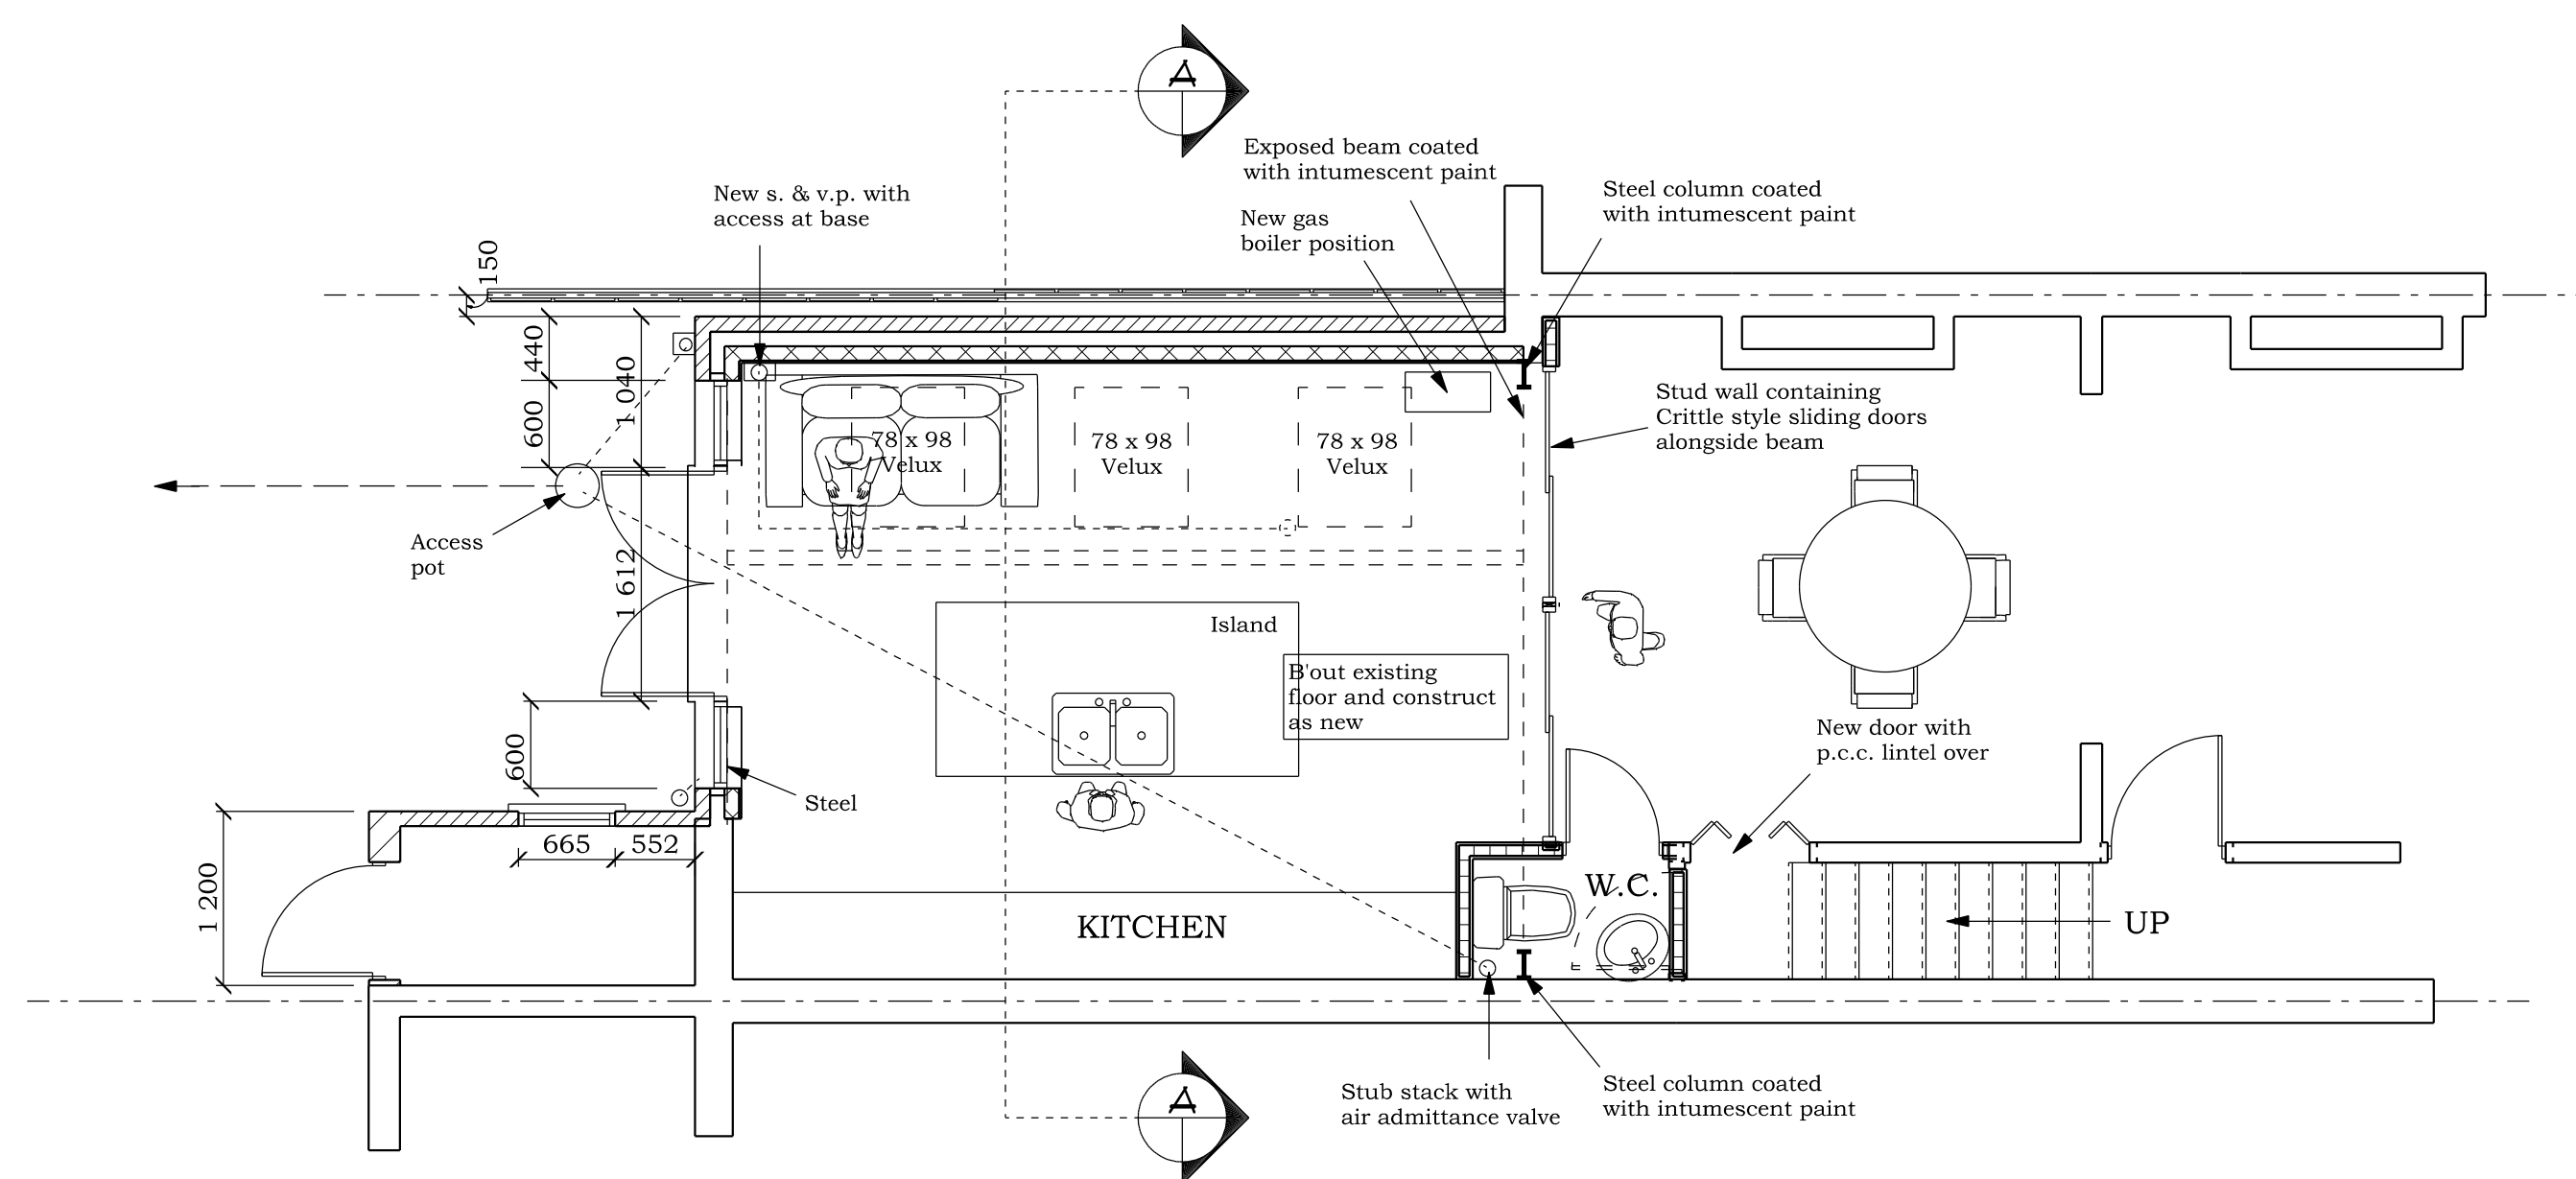


PROPOSED GROUND FLOOR PLAN

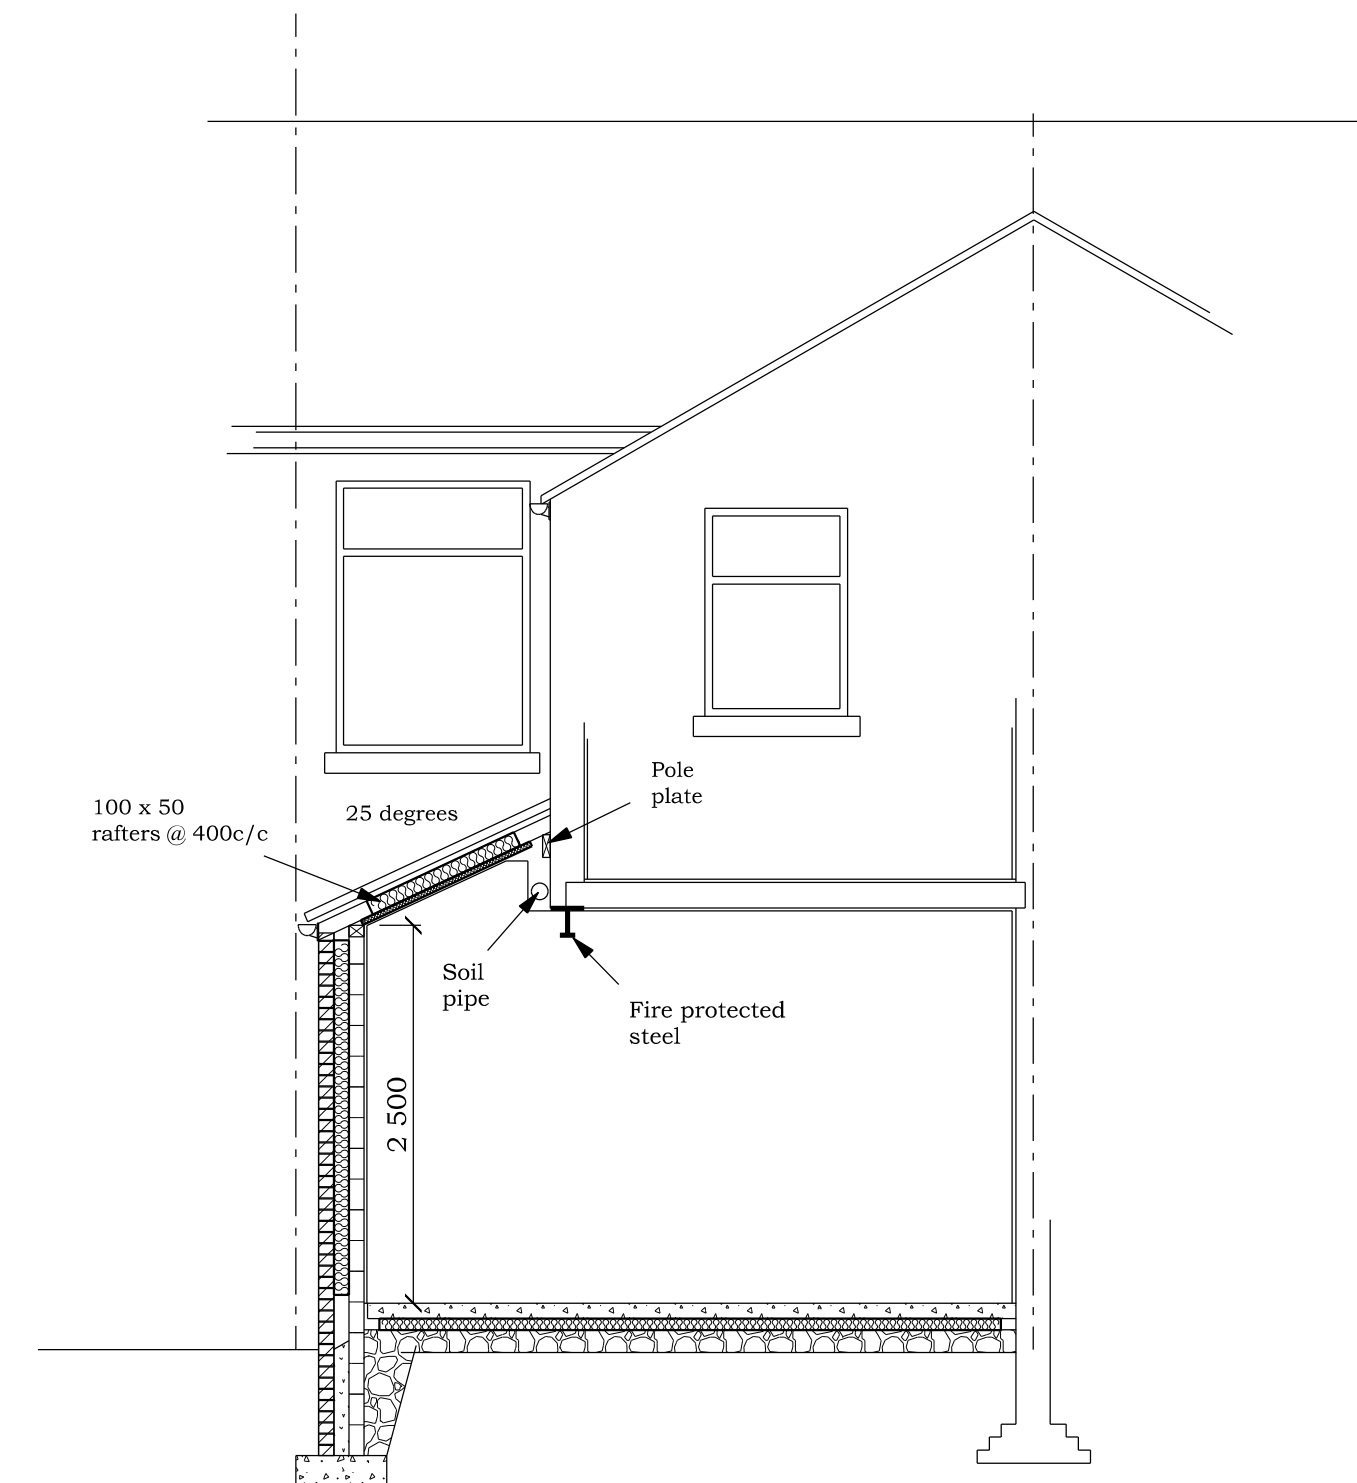

SECTION A - A

BRADLEY BUILDING DESIGN LTD.
KEEPERS COTTAGE,
LYME PARK,
DISLEY,
STOCKPORT.
SK12 2NS.
01625 858244
Mob 07989 326039
bradleybuildingdesign@btopenworld.com

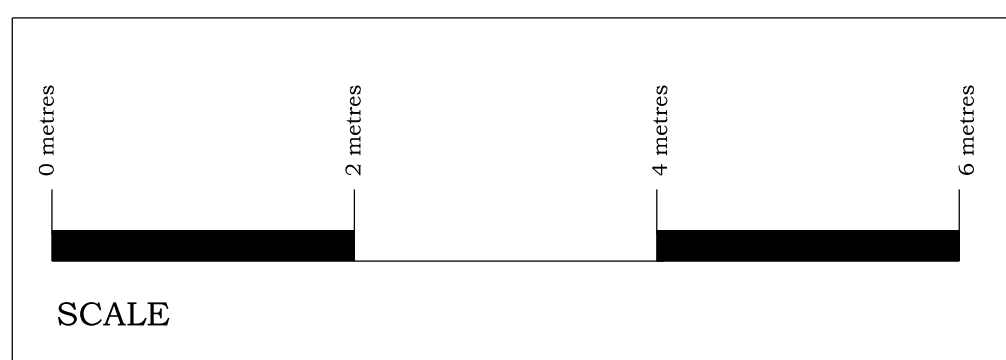

PROPOSED DWELLING
SINGLE STOREY SIDE REAR EXTENSION
for
Mr. S. BEED and Ms. A. MOSTYN,
at
14, RANSFIELD ROAD,
CHORLTON,
M21 9QH.
Scale 1:50 @ A1
Date APRIL 2021
Drawing Number 1983/2