


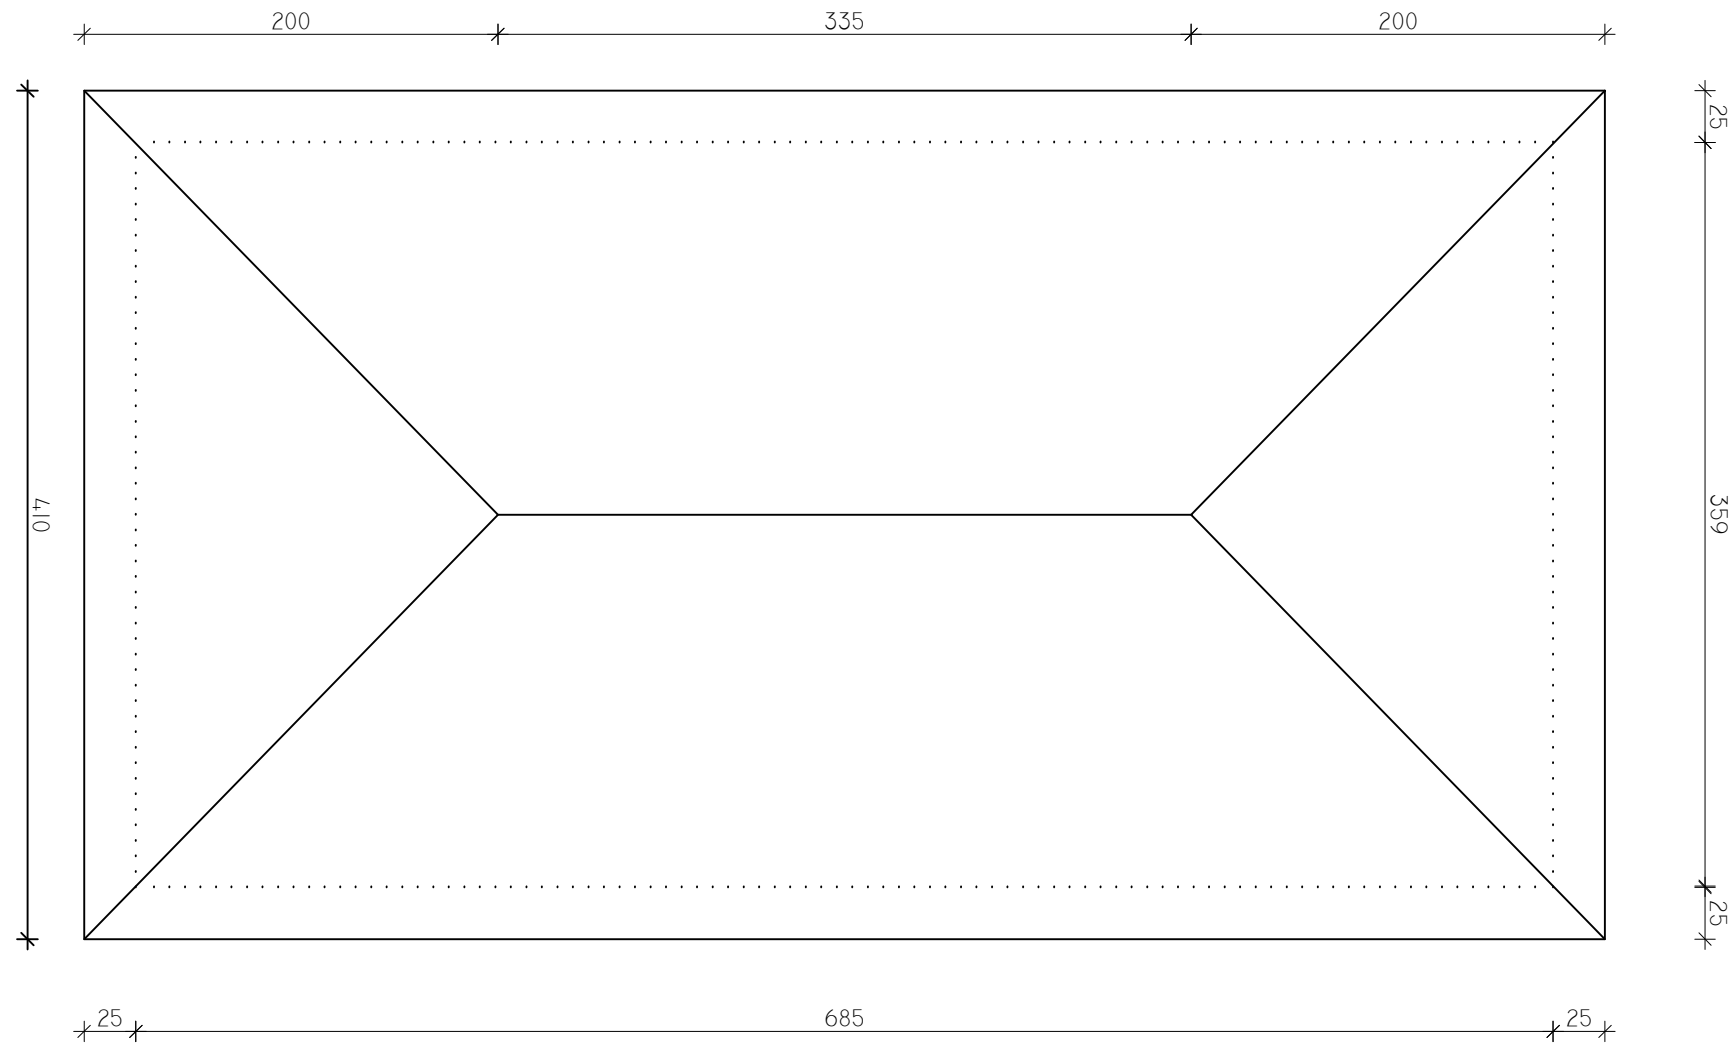

client: **JAMES FARREL-ROBERTS**

project: **Existing Development**
BARLOW MOOR ROAD

drawing no: **2021/06-042**

drawing title: **EXISTING ROOF PLAN**

scale/date: **1:50 28/06/2021**

by: **MANSUROGLU LTD**
checked: **E.M.**