



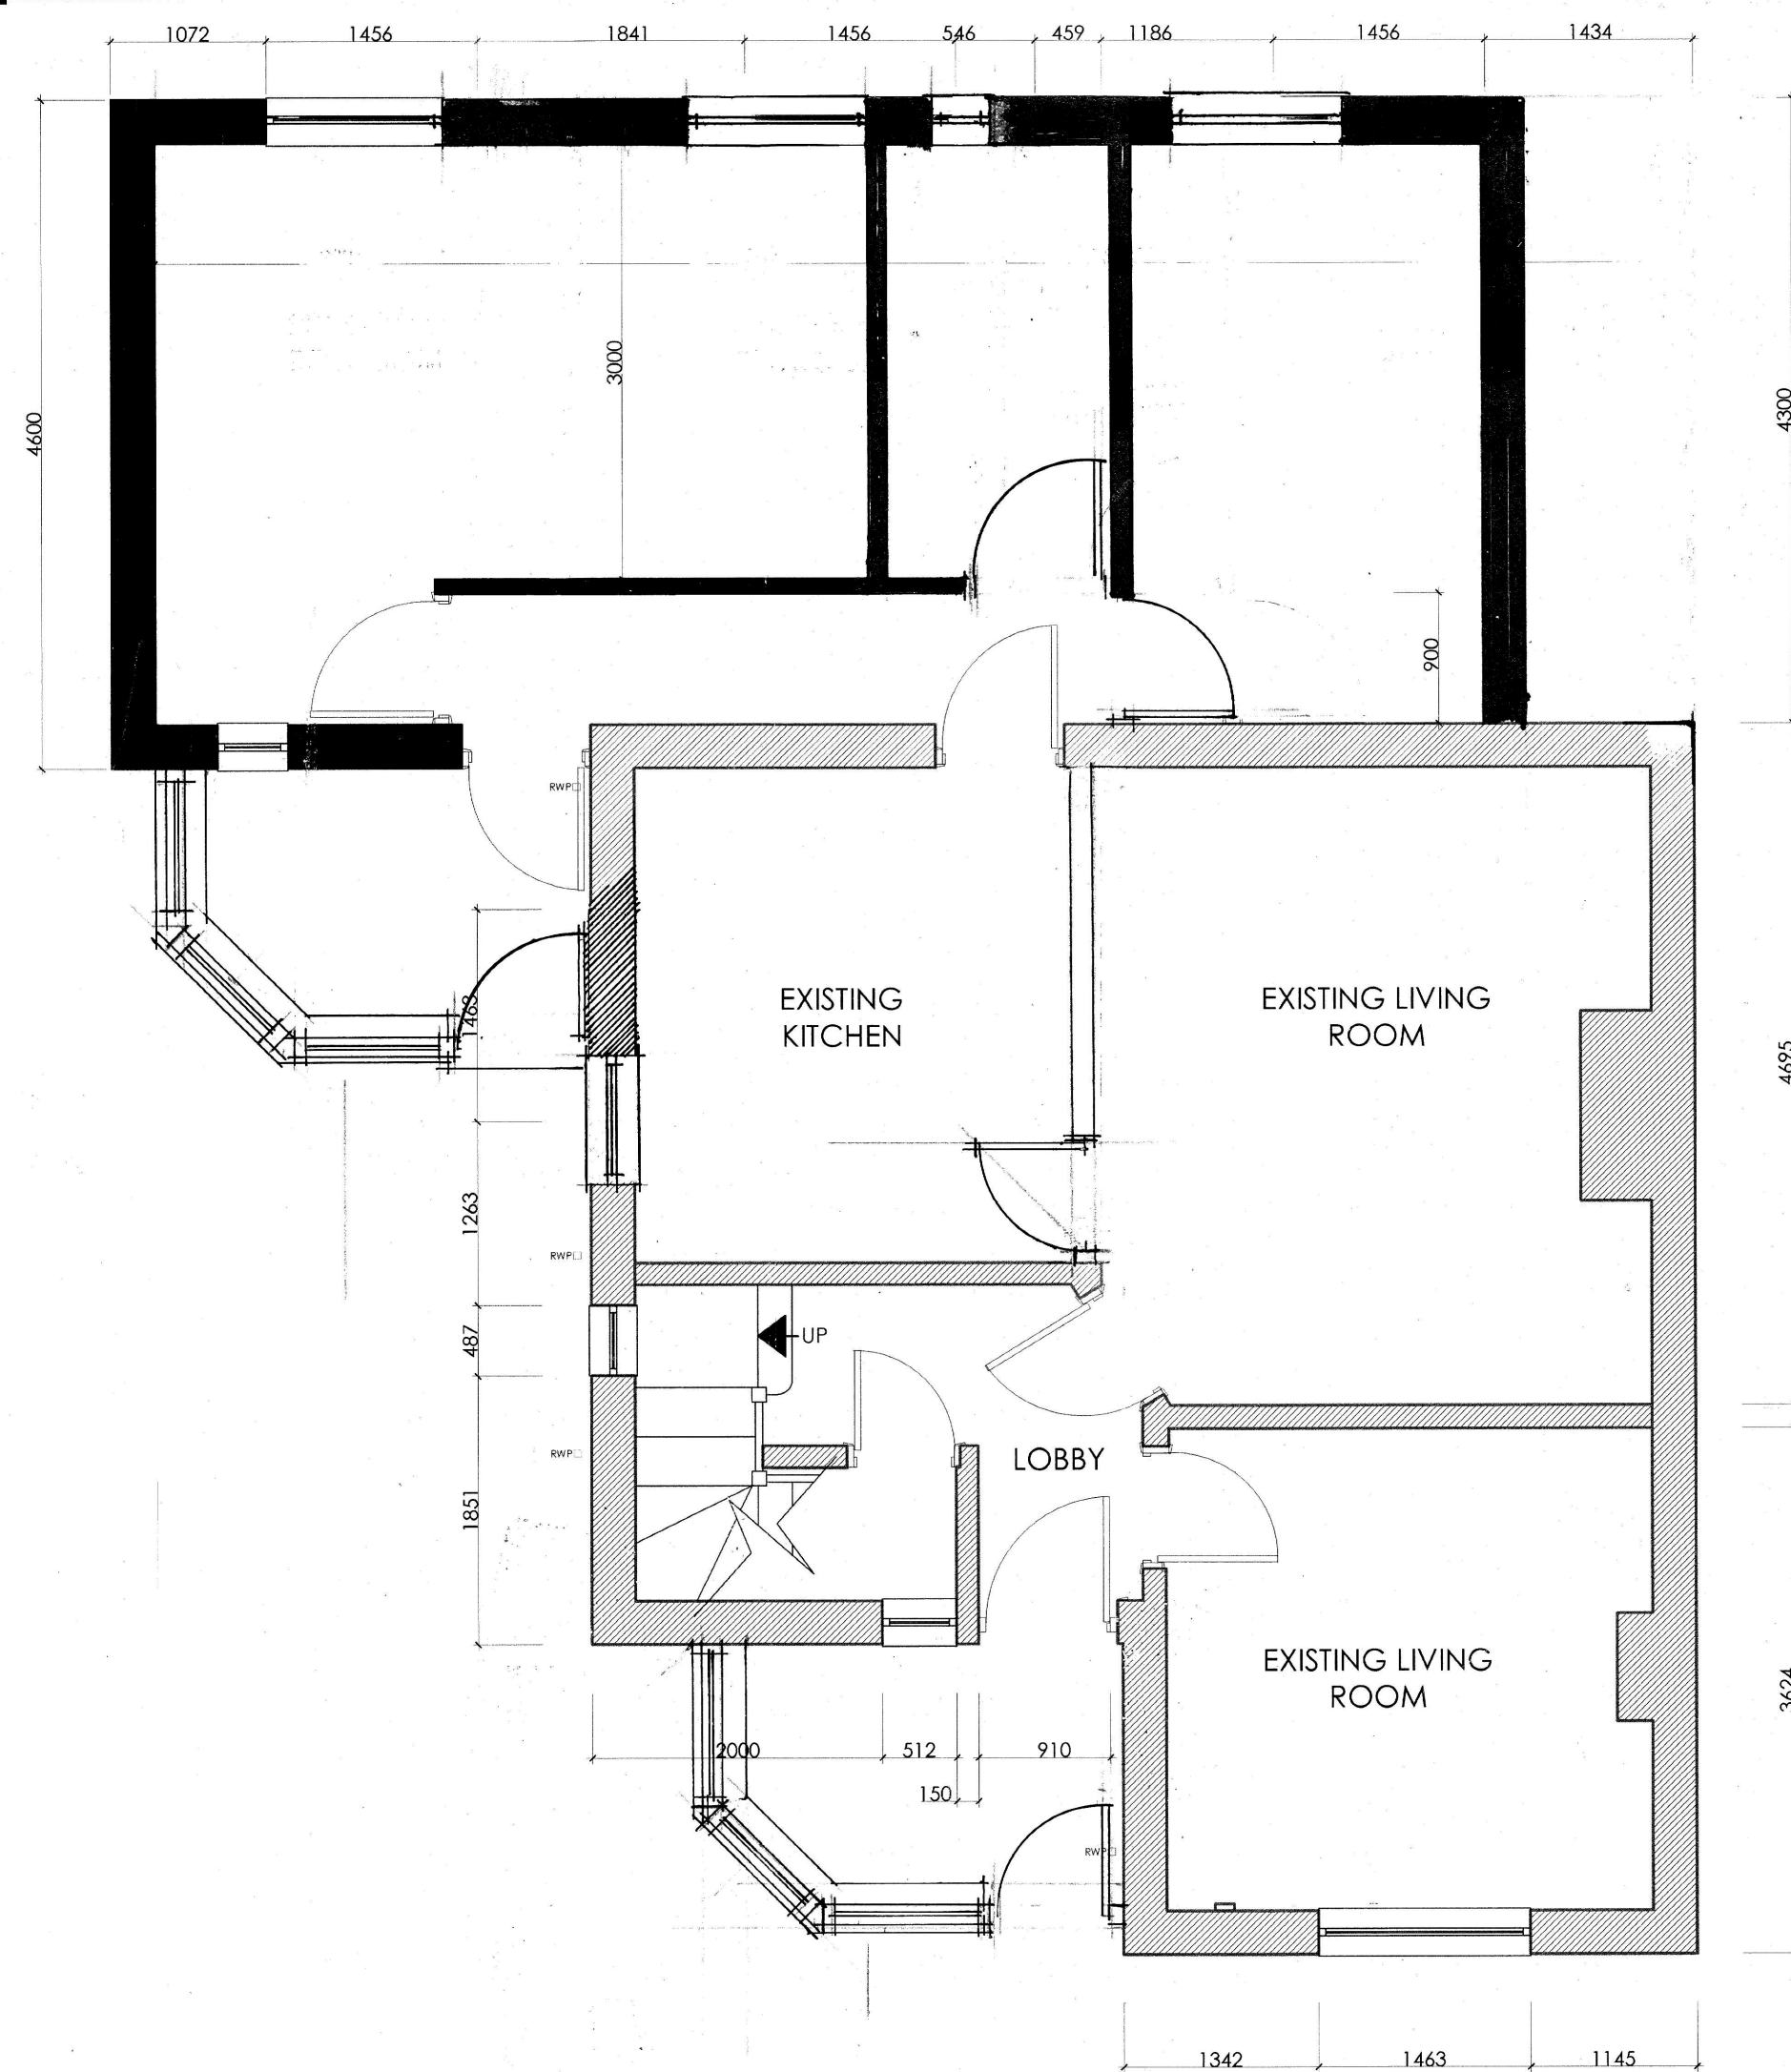

GROUND FLOOR PLAN

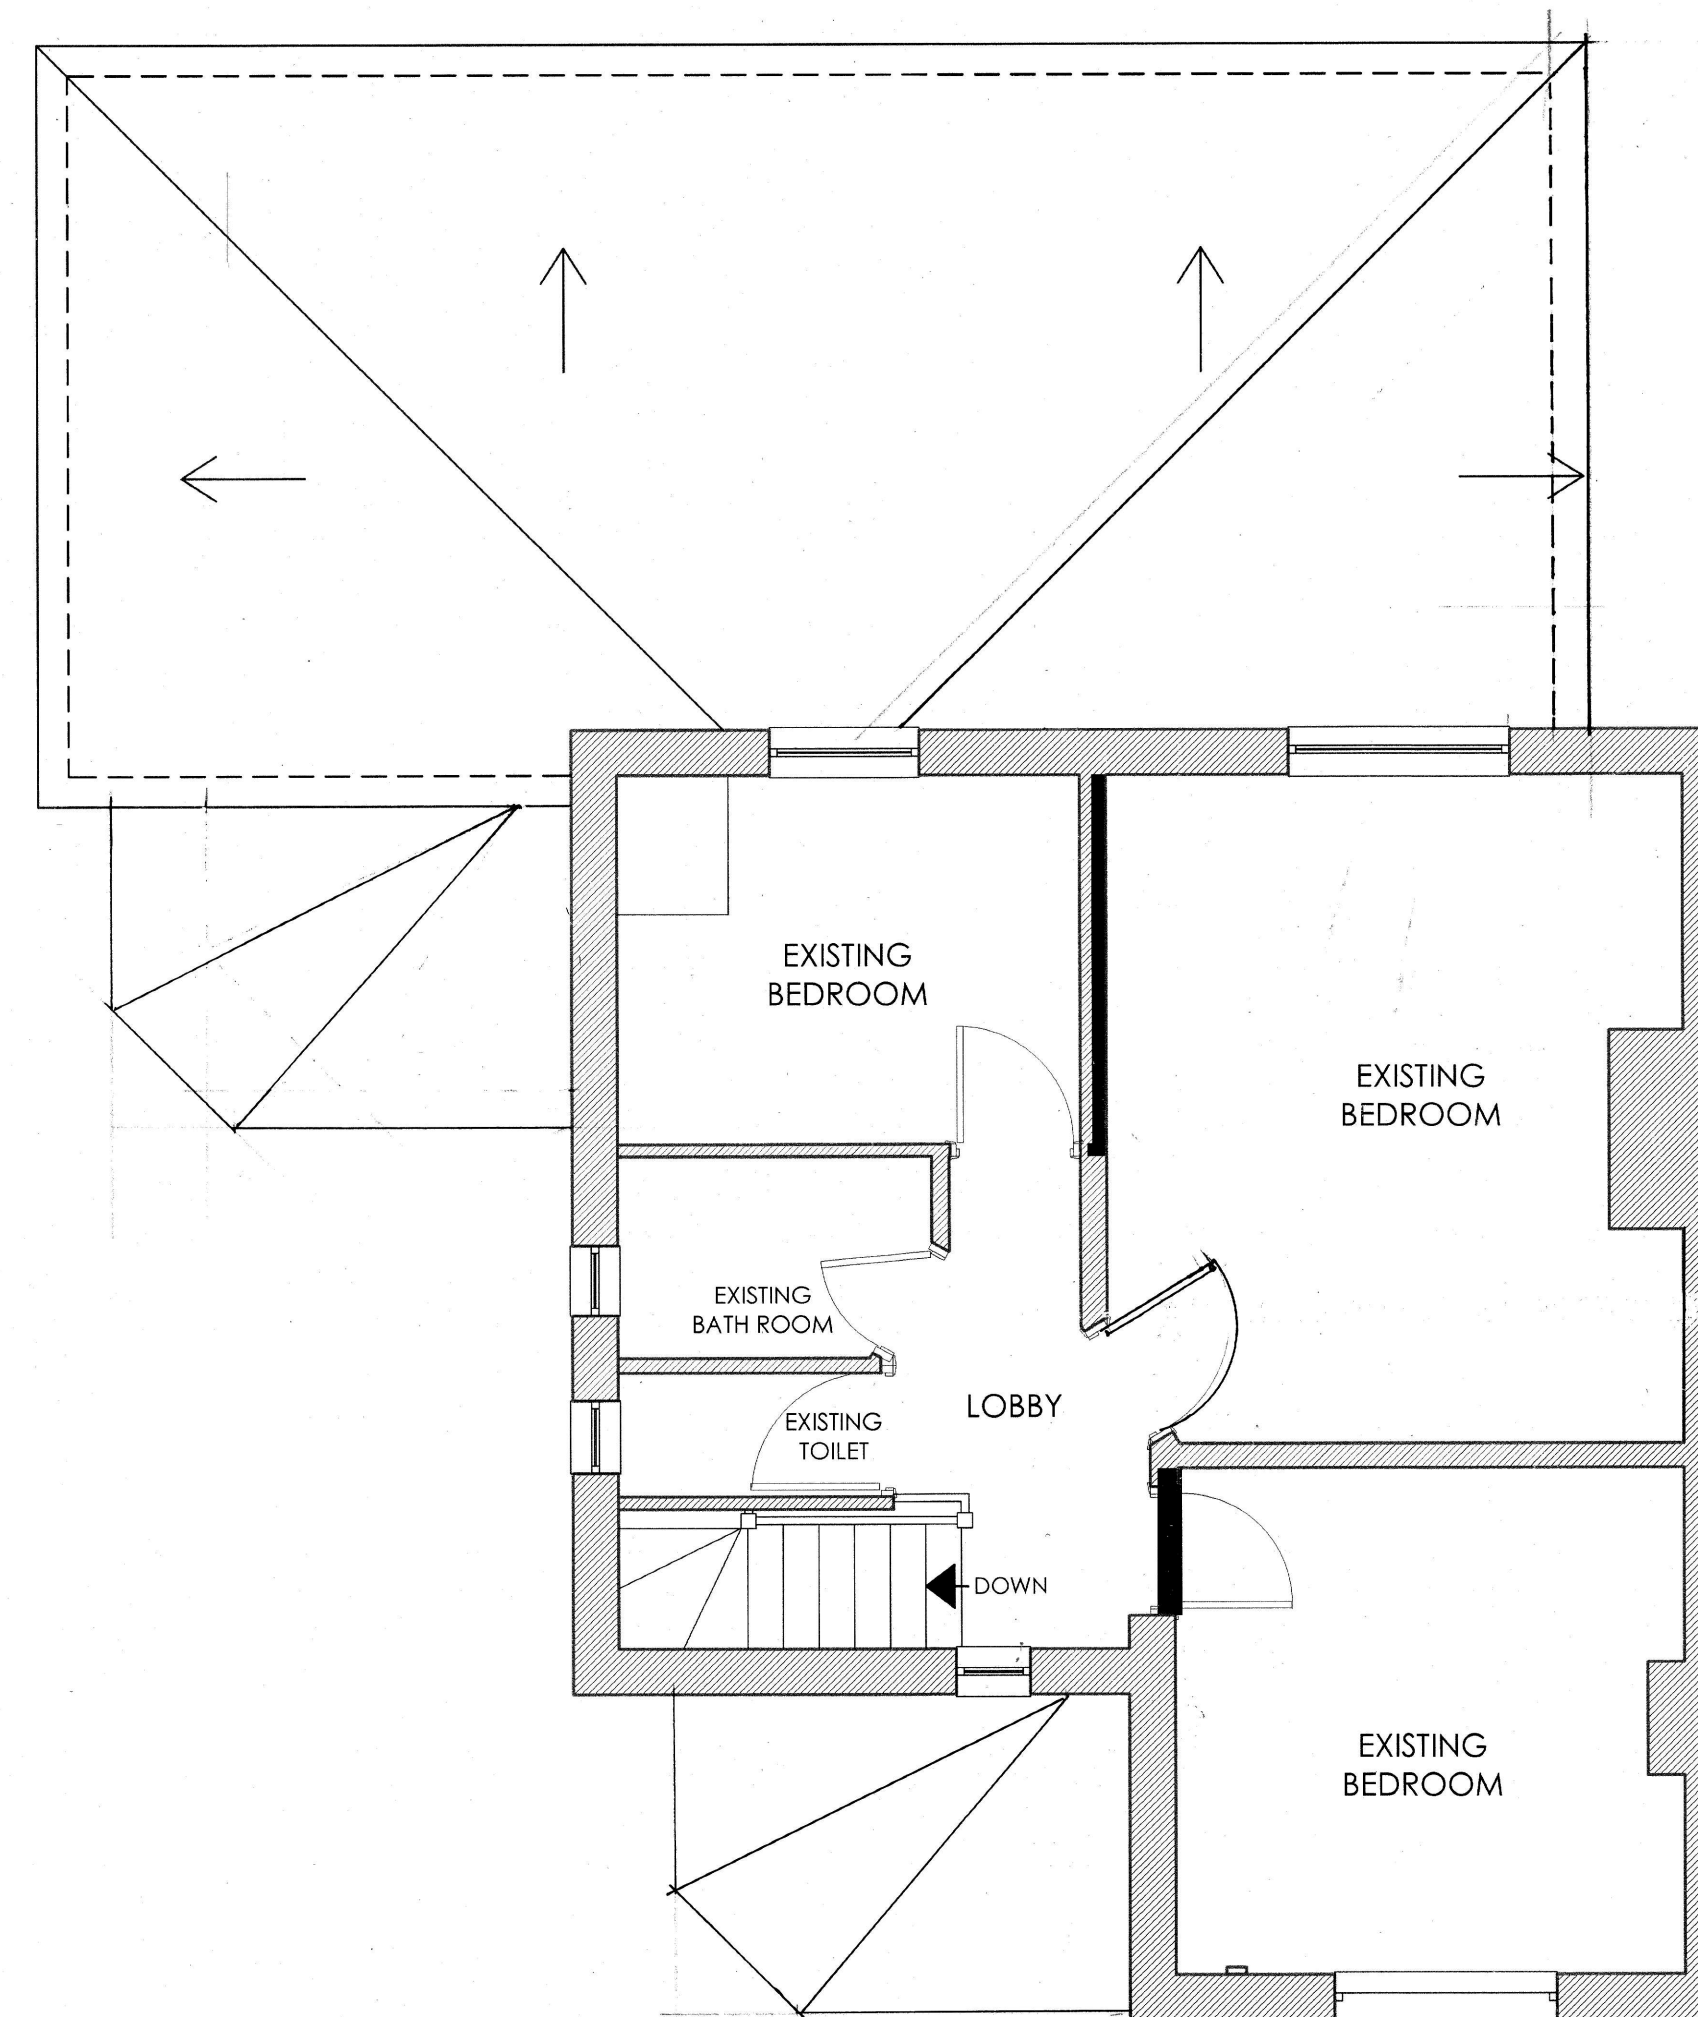

FIRST FLOOR PLAN



FRONT ELEVATION



REAR ELEVATION

NOTES:

FOR PLANNING

Rev.:	Date:	
PROJECT:	249 PLATT LANE MANCHESTER	
TITLE:	EXISTING PLANS AND ELEVATIONS	
Scale:	1:50	
Date:	July 21	
Dwg. No:	01	
REV:	DATE:	DESCRIPTION:
REV:	DATE:	DESCRIPTION:
REV:	DATE:	DESCRIPTION: