




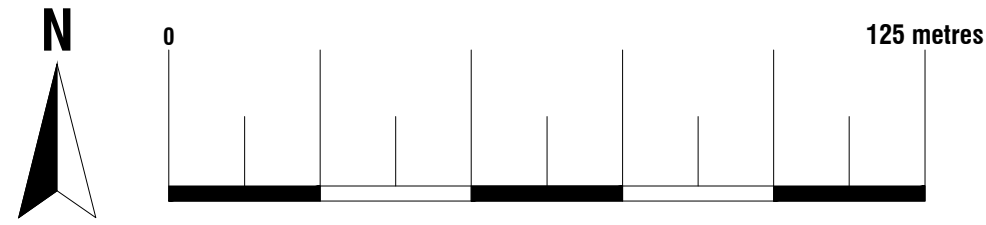


Location Plan
Scale 1:1250
© Crown Copyright and database rights 2021
OS 100047474

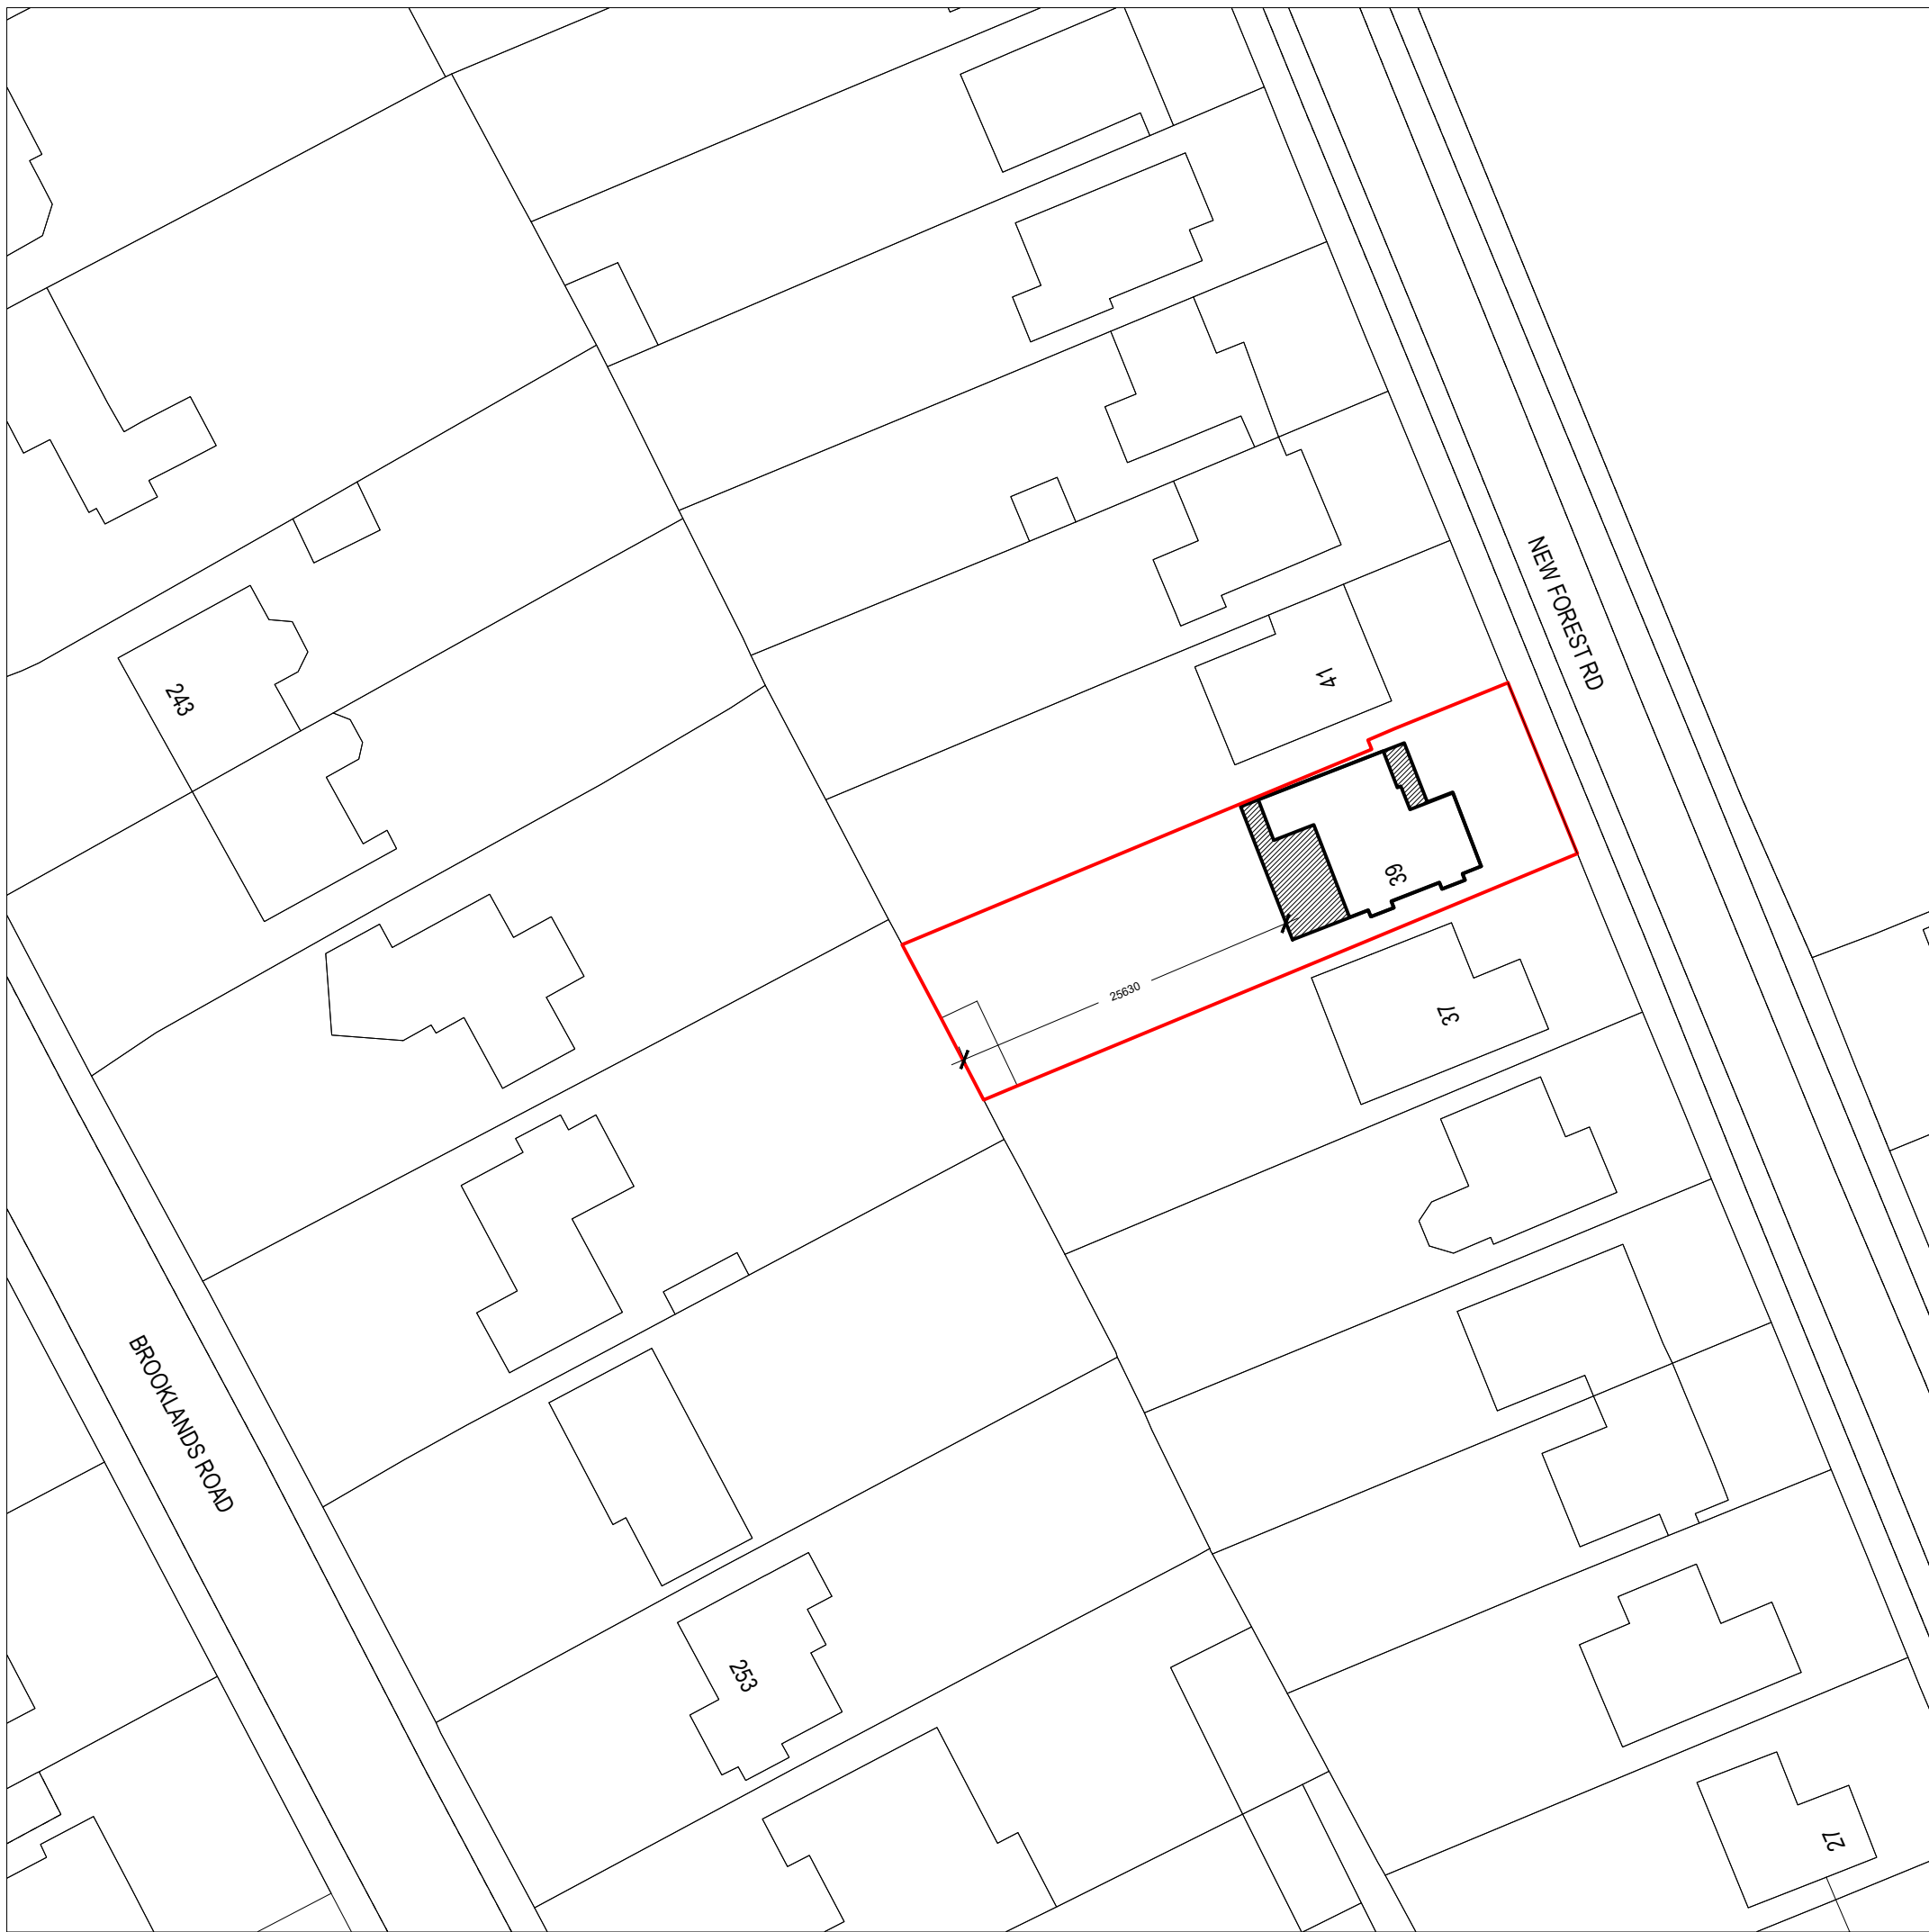

Existing Block Plan
Scale 1:500
© Crown Copyright and database rights 2021
OS 100047474

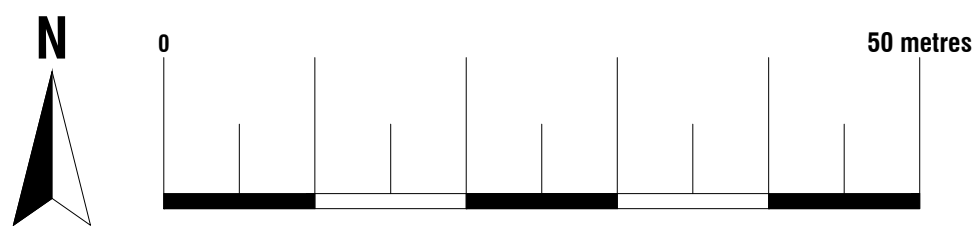


Proposed Block Plan
Scale 1:500
© Crown Copyright and database rights 2021
OS 100047474

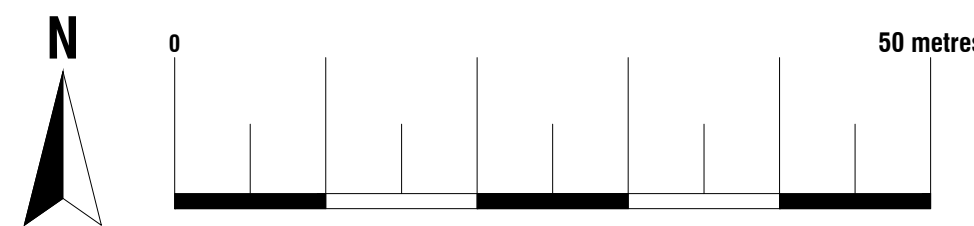




74 Cardiff Road, CF15 7QE • Enquiries@ArkiPlan.co.uk


Site	39 New Forest Road, Brooklands, Manchester M23 9JT	Date	18.05.2022
		Sheet	22-0147 D01 Rev 0
		Job	New Extension
		Scale	As Shown@A1
		Title	As Shown

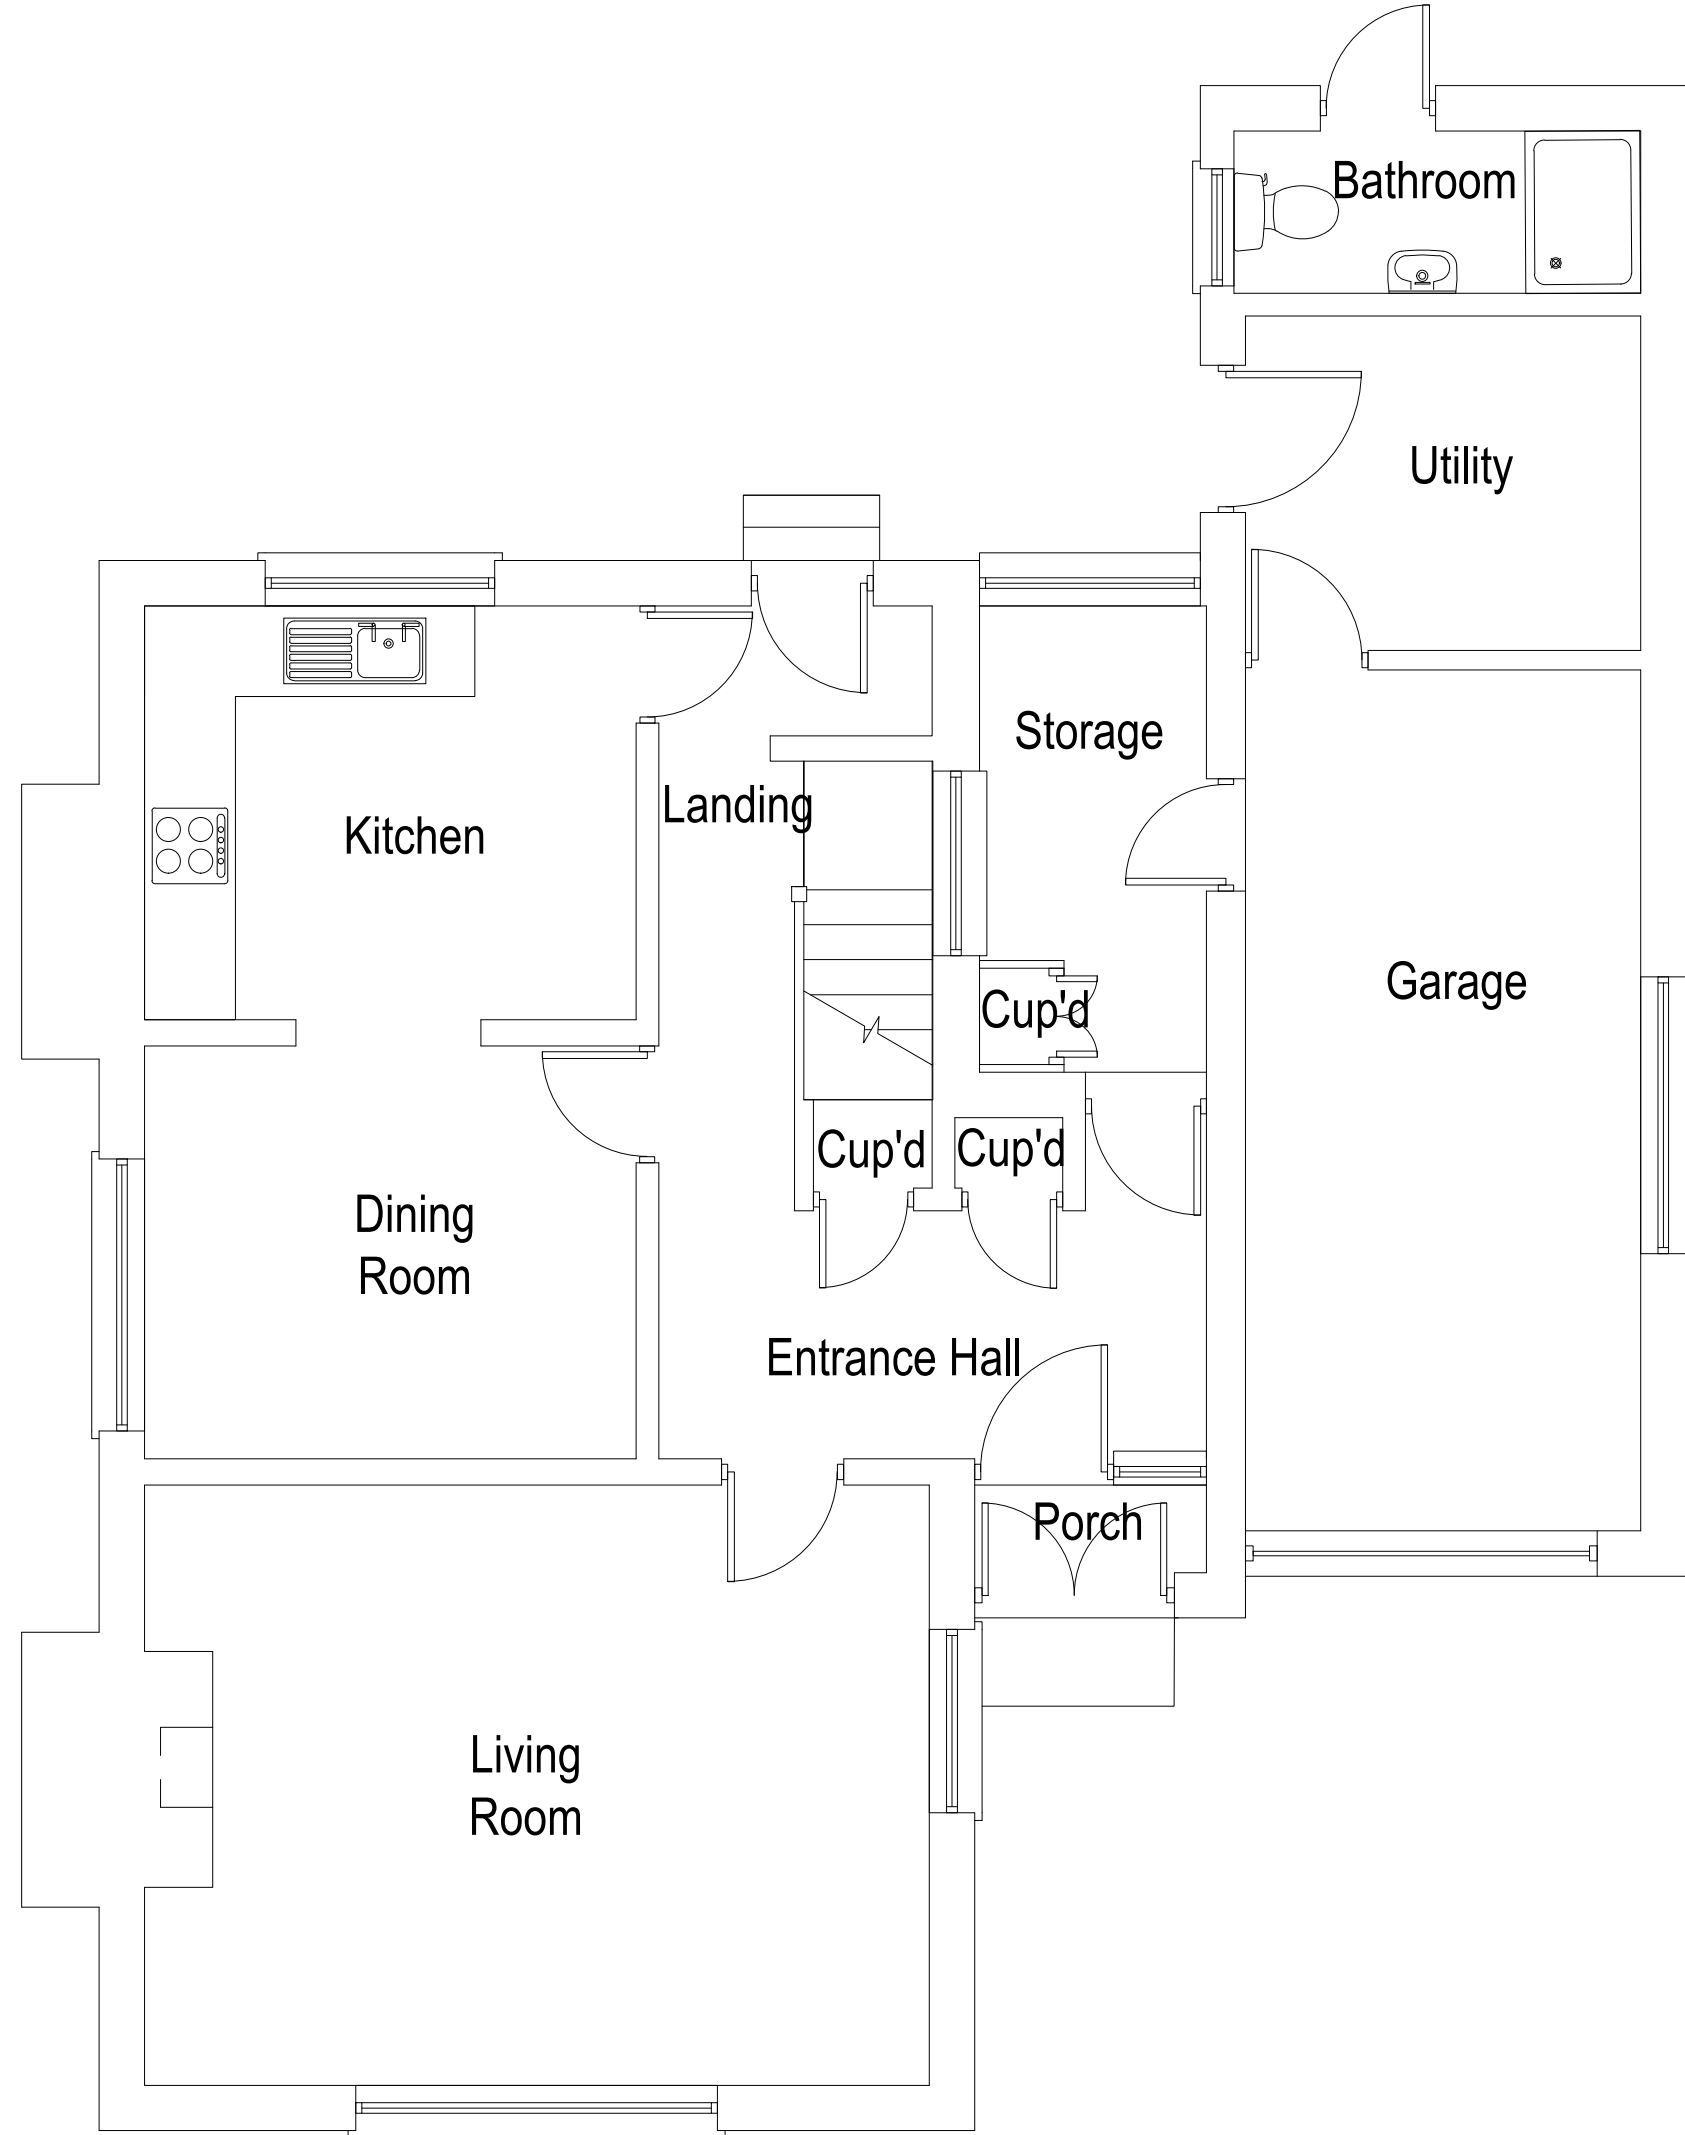

Existing Ground Floor Plan
Scale 1:50

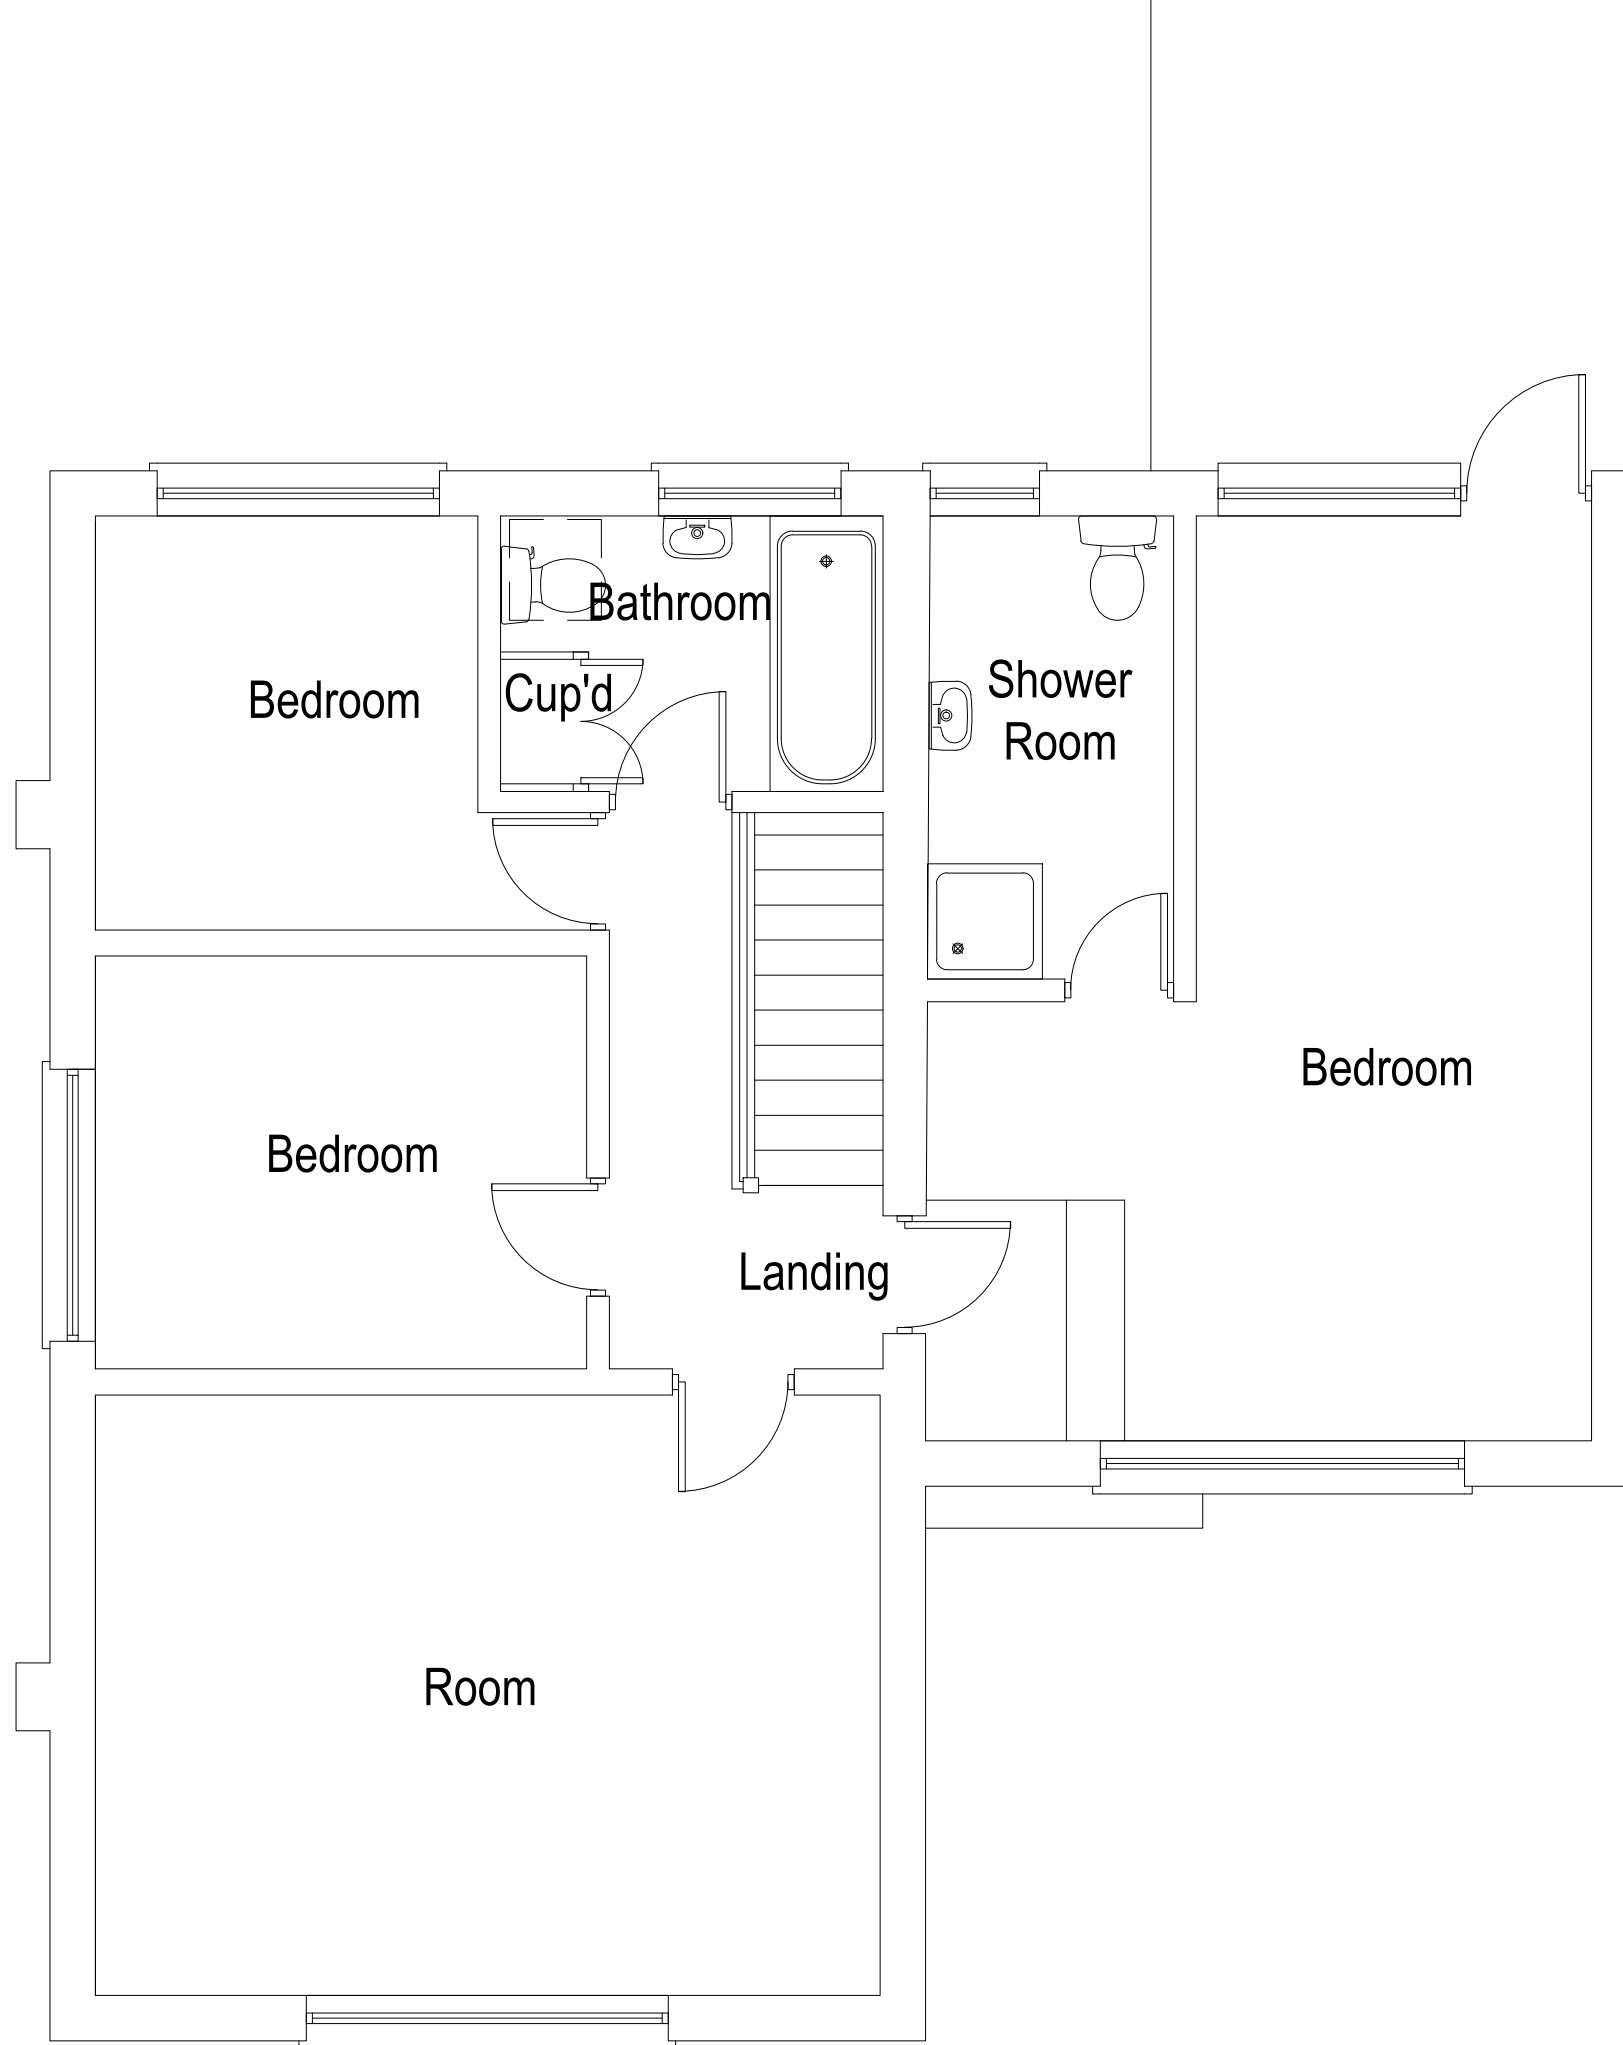

Existing First Floor Plan
Scale 1:50

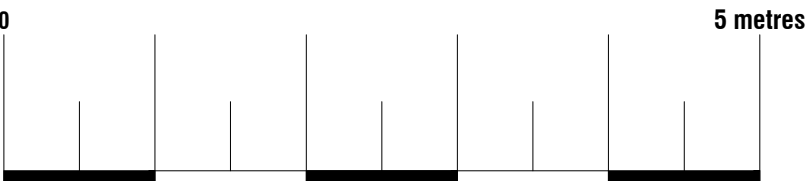




74 Cardiff Road, CF15 7QE • Enquiries@ArkiPlan.co.uk

Site	39 New Forest Road, Brooklands, Manchester M23 9JT	Date	18.05.2022
		Sheet	22-0147 D02 Rev 0
		Job	New Extension
		Scale	As Shown@A1
		Title	As Shown




Existing Northeast Elevation
Scale 1:50

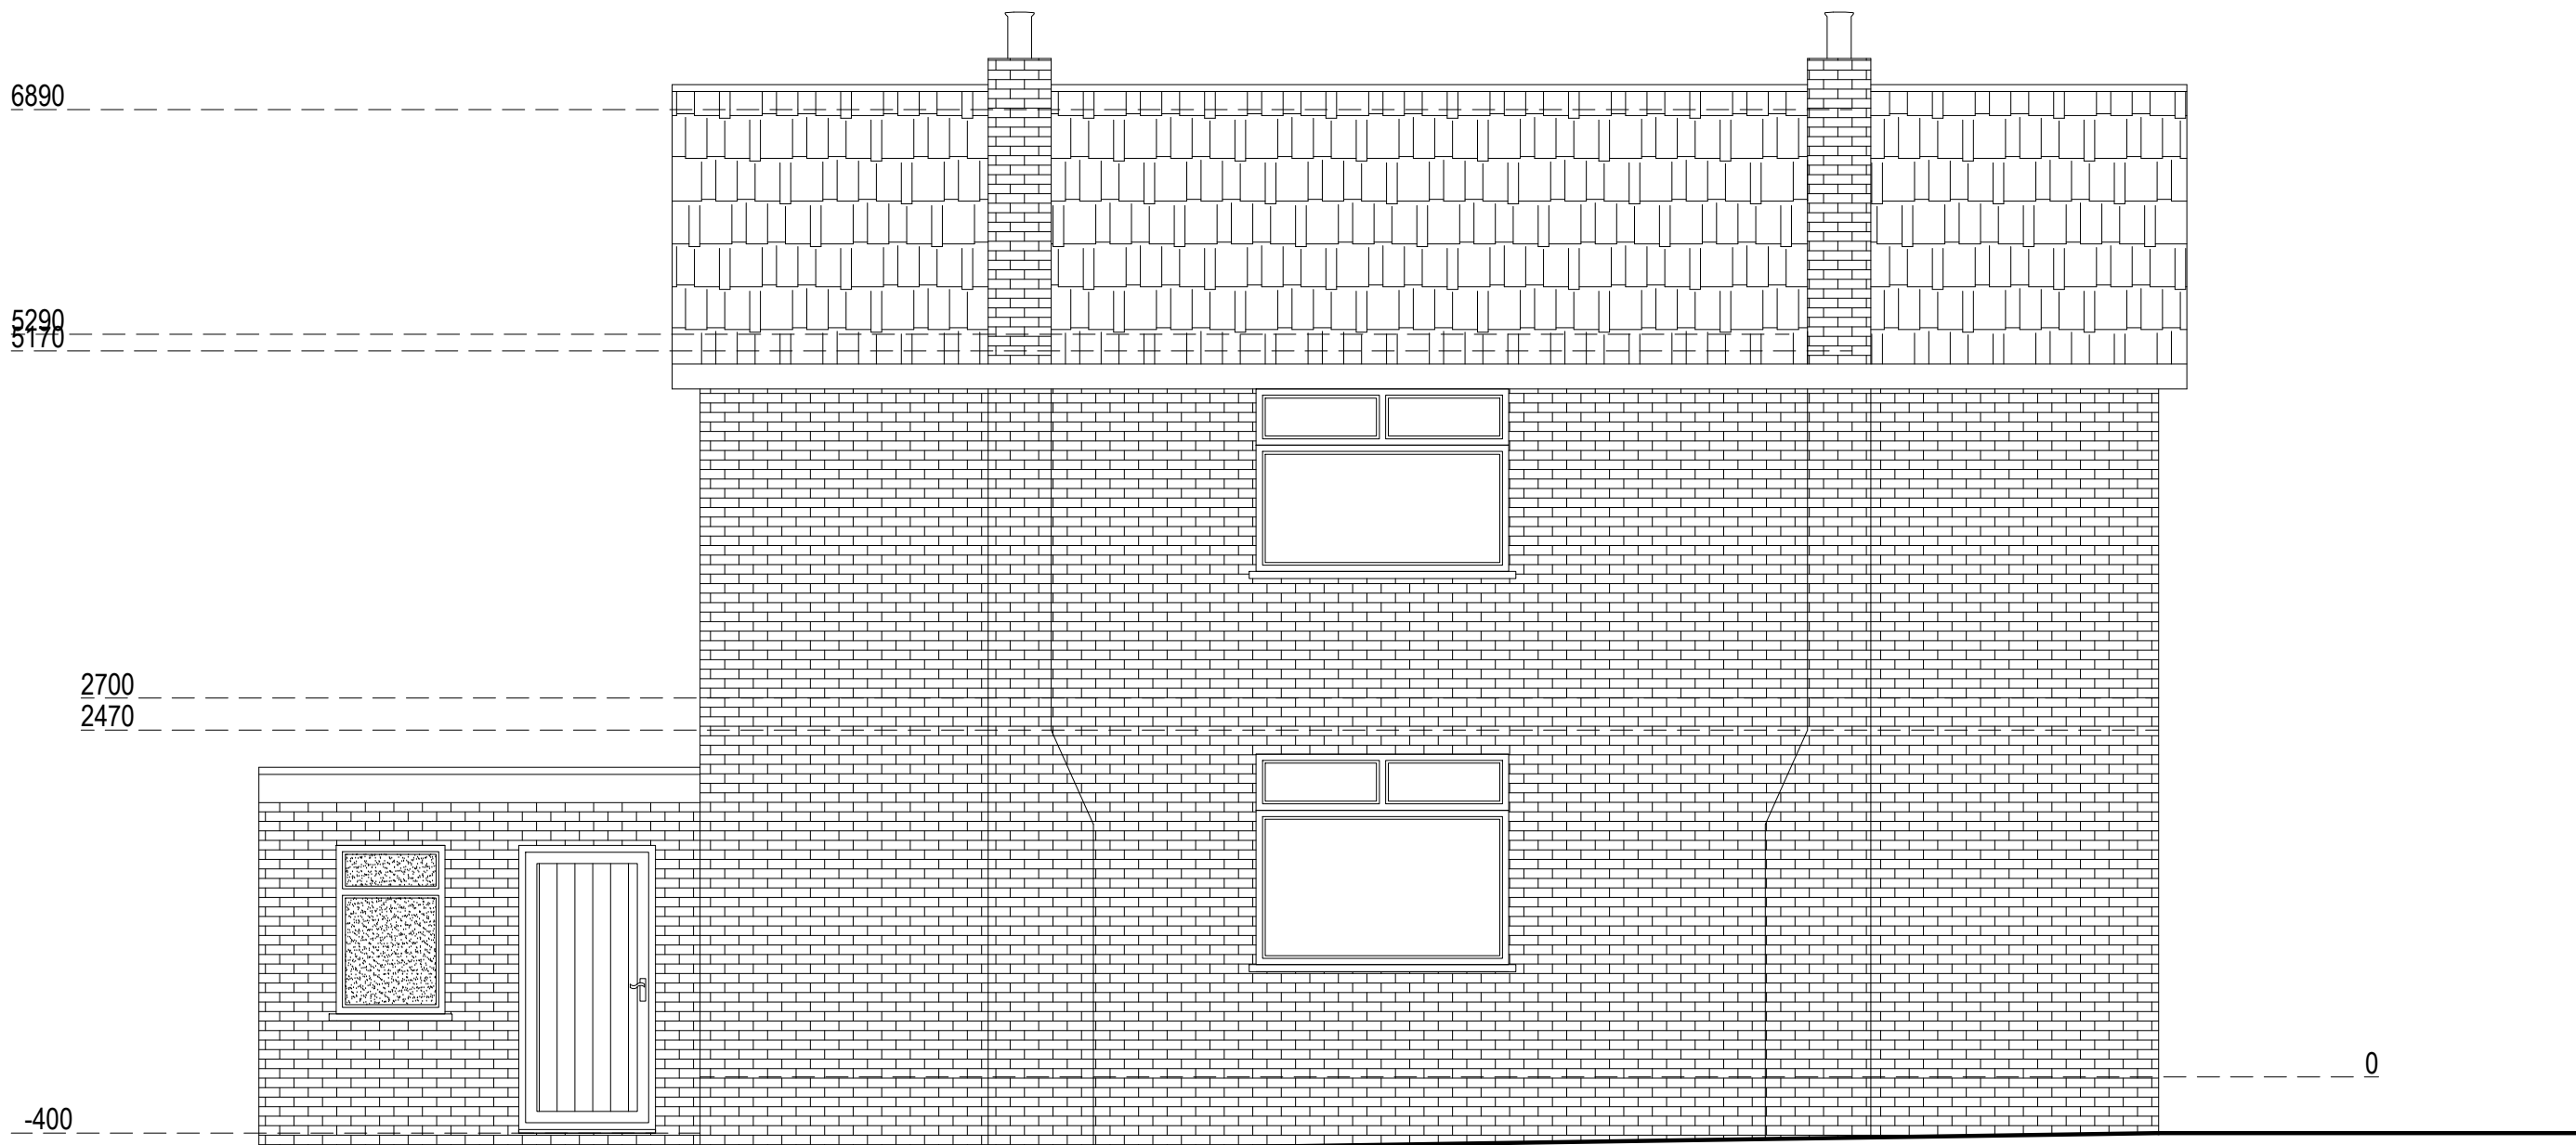


Existing Southeast Elevation
Scale 1:50



Existing Southwest Elevation
Scale 1:50

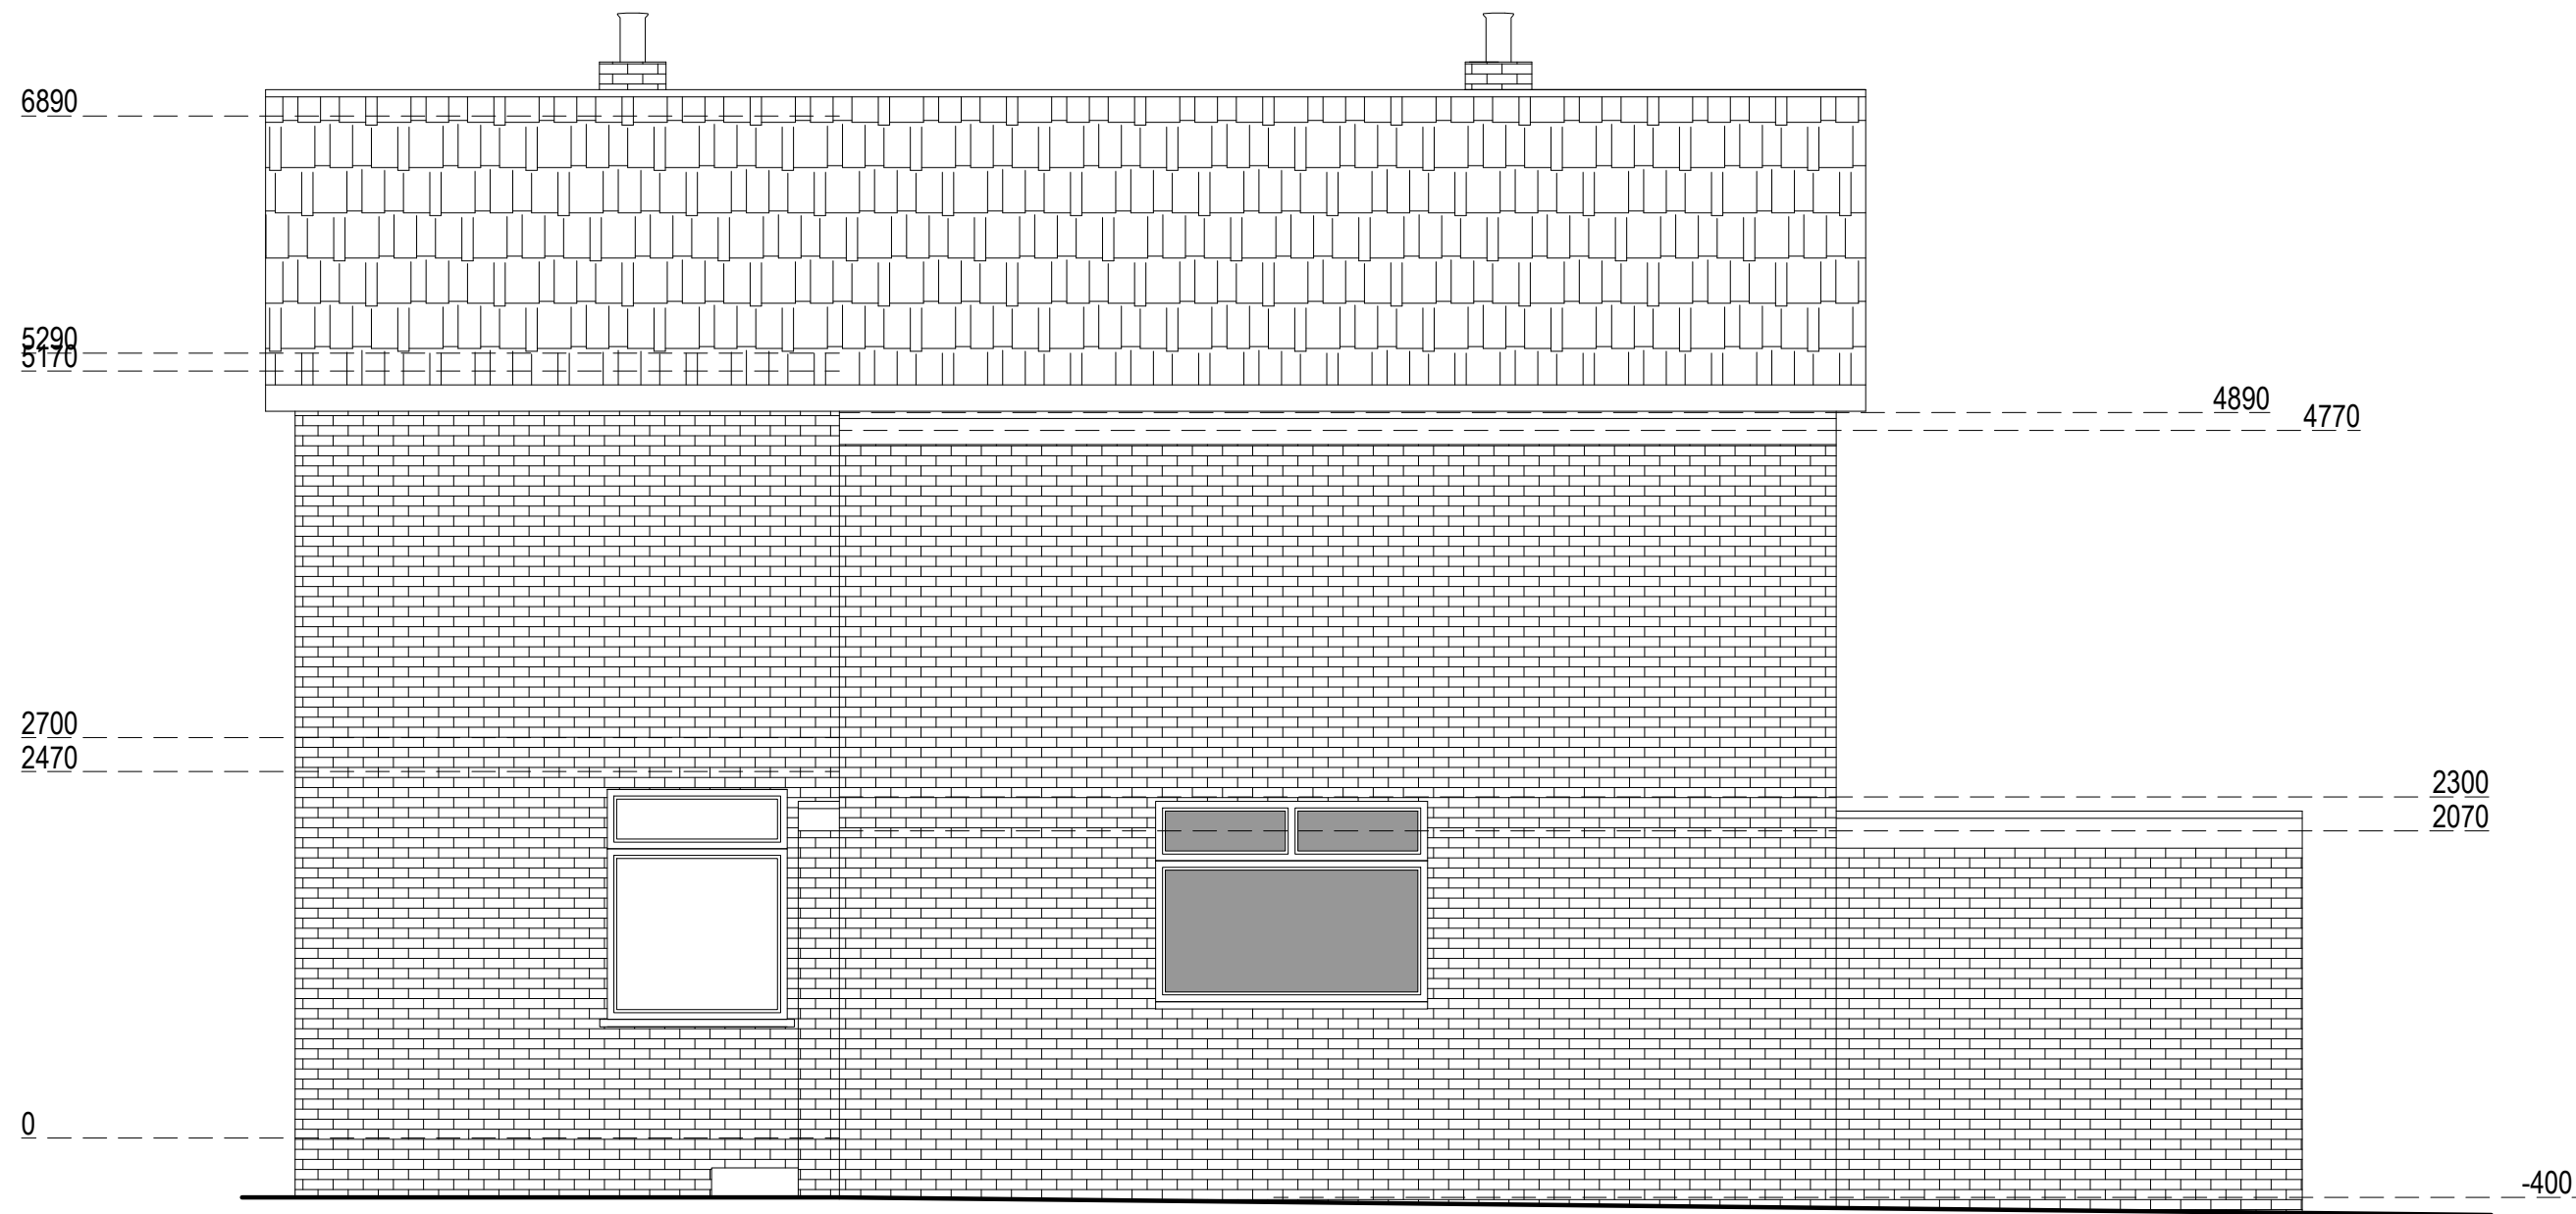


Existing Northwest Elevation
Scale 1:50

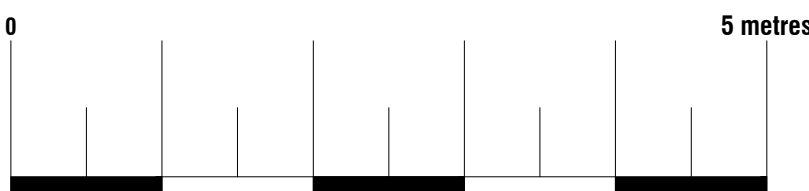




74 Cardiff Road, CF15 7QE • Enquiries@ArkiPlan.co.uk


Site	39 New Forest Road, Brooklands, Manchester M23 9JT	Date	18.05.2022
		Sheet	22-0147 D03 Rev 0
		Job	New Extension
		Scale	As Shown@A1
		Title	As Shown

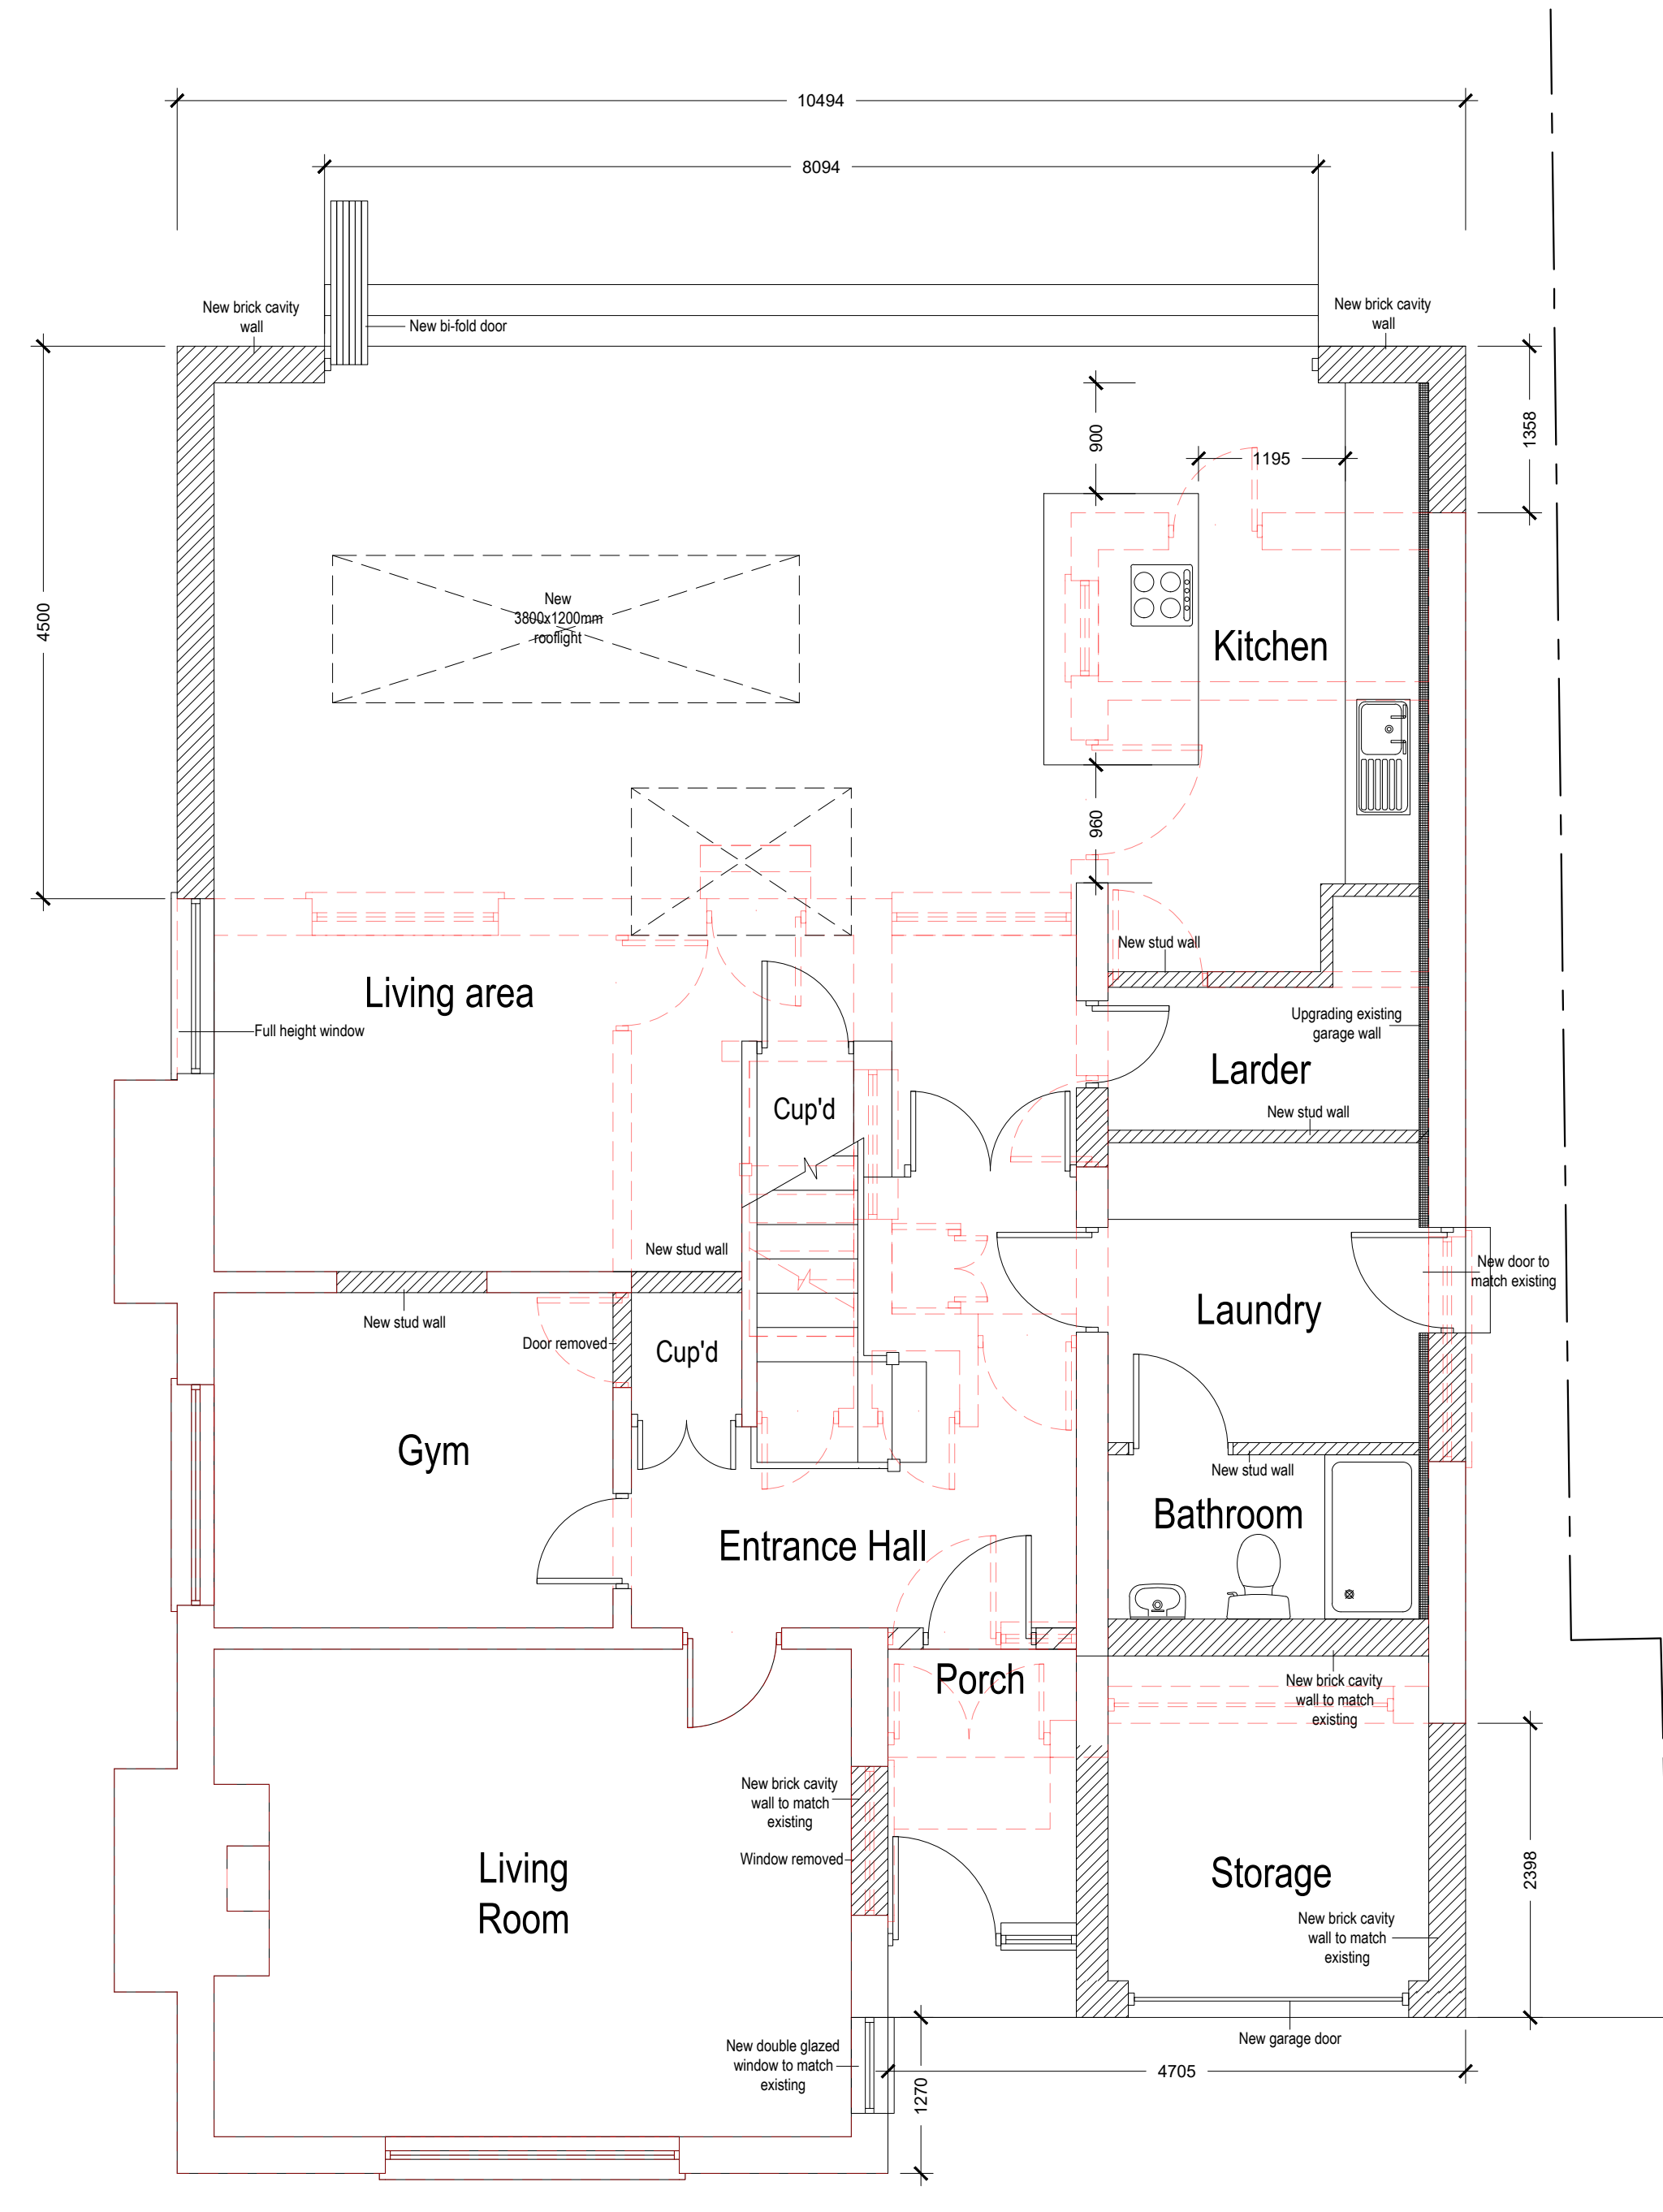

Proposed Ground Floor Plan
Scale 1:50

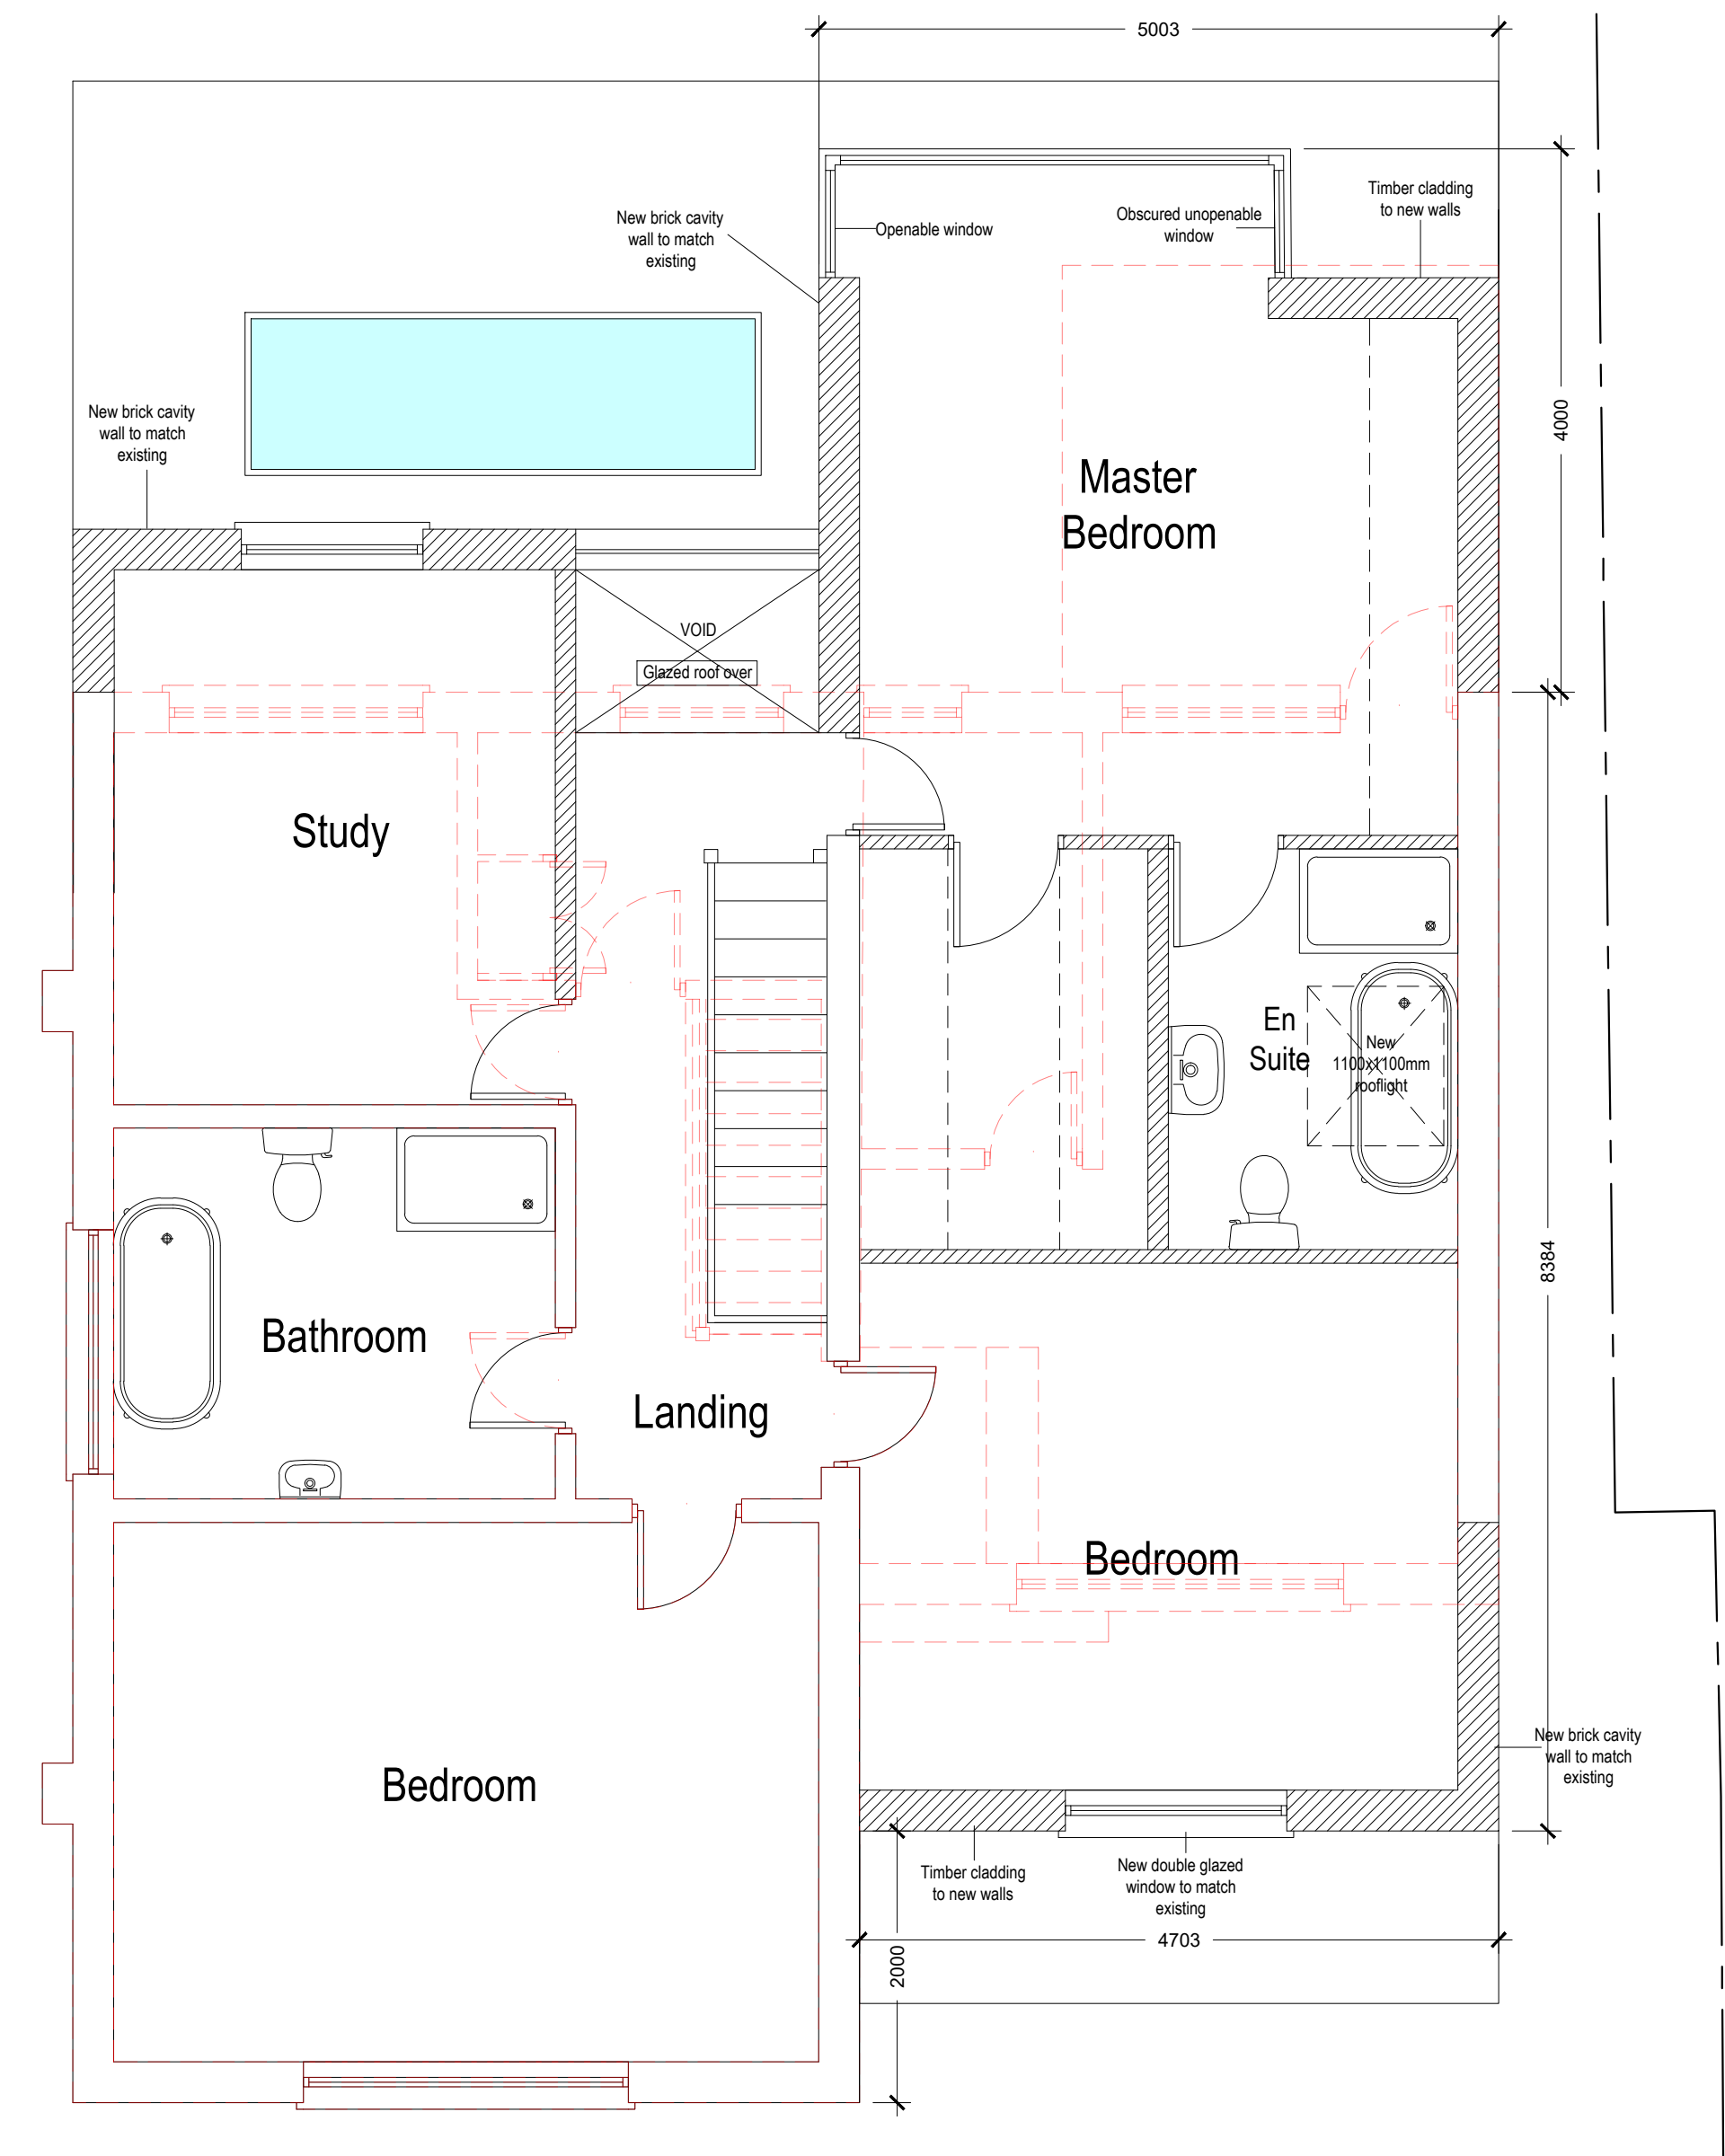


Proposed First Floor Plan
Scale 1:50

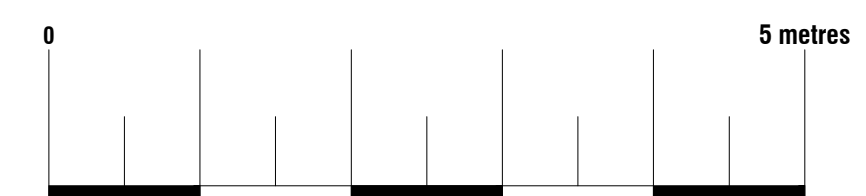


Arkiplan

74 Cardiff Road, CF15 7QE • Enquiries@ArkiPlan.co.uk


Site	39 New Forest Road, Brooklands, Manchester M23 9JT	Date	18.05.2022
		Sheet	22-0147 D04 Rev 0
		Job	New Extension
		Scale	As Shown@A1
		Title	As Shown

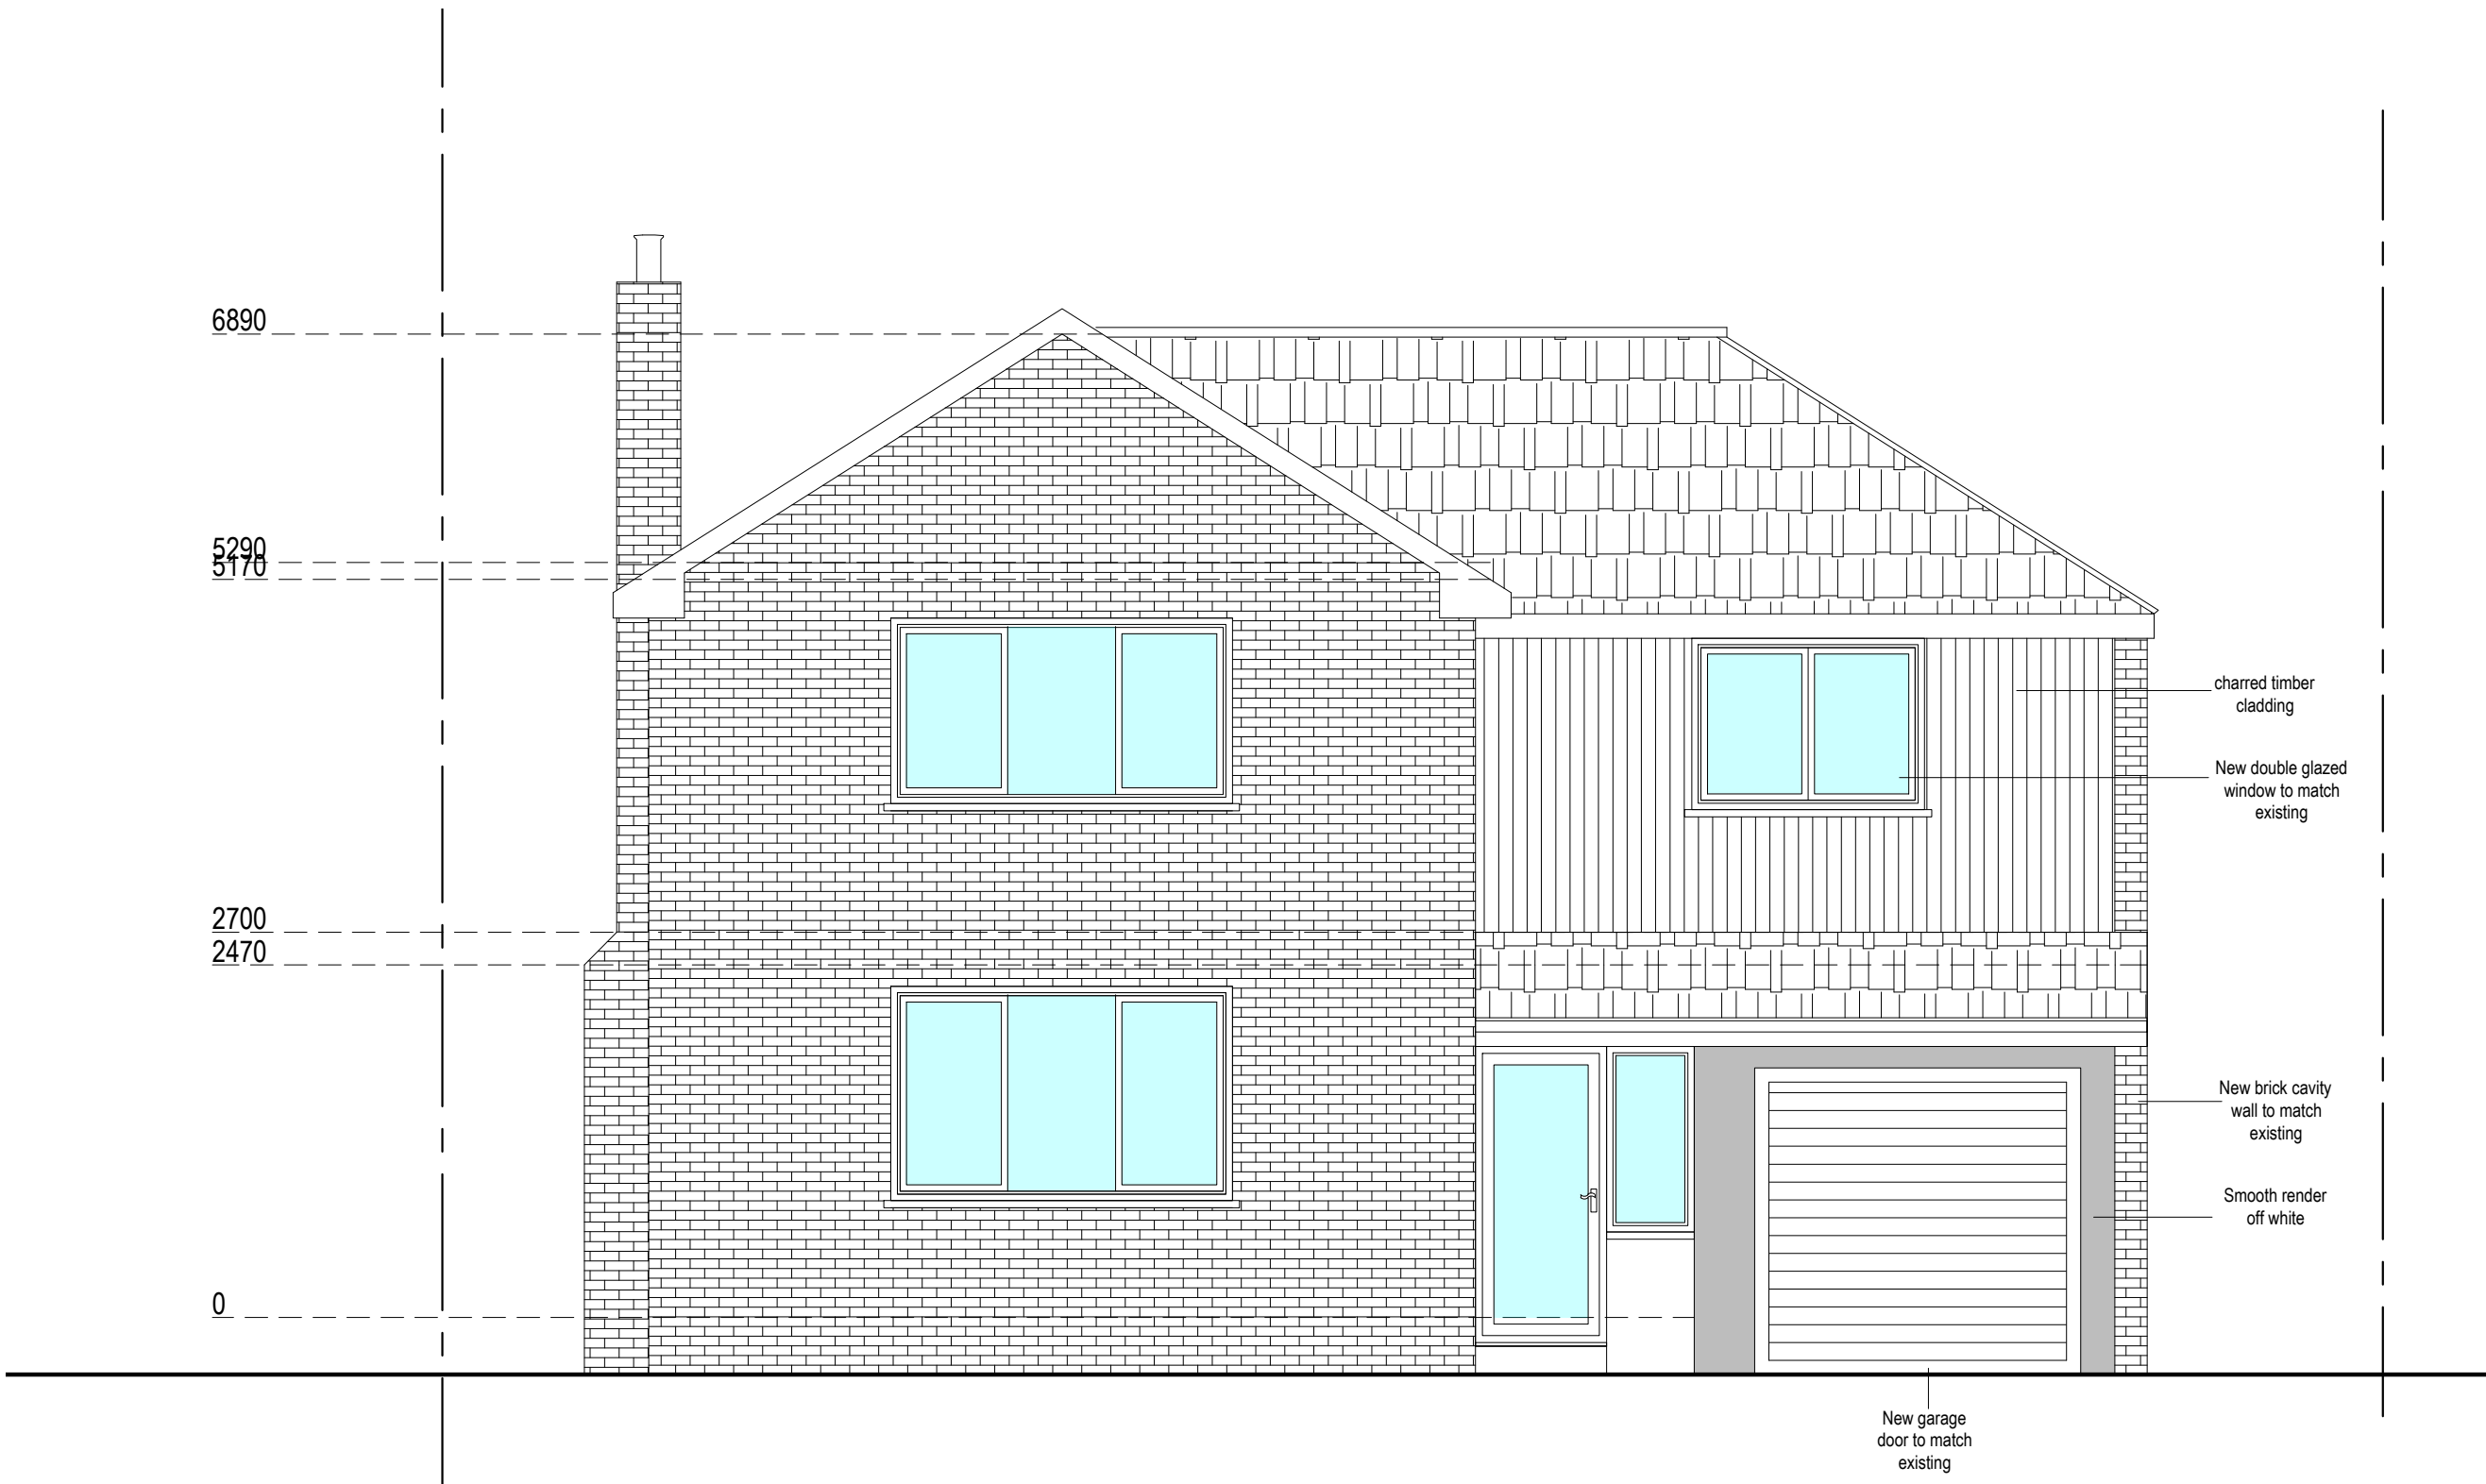


Proposed Northeast Elevation
Scale 1:50

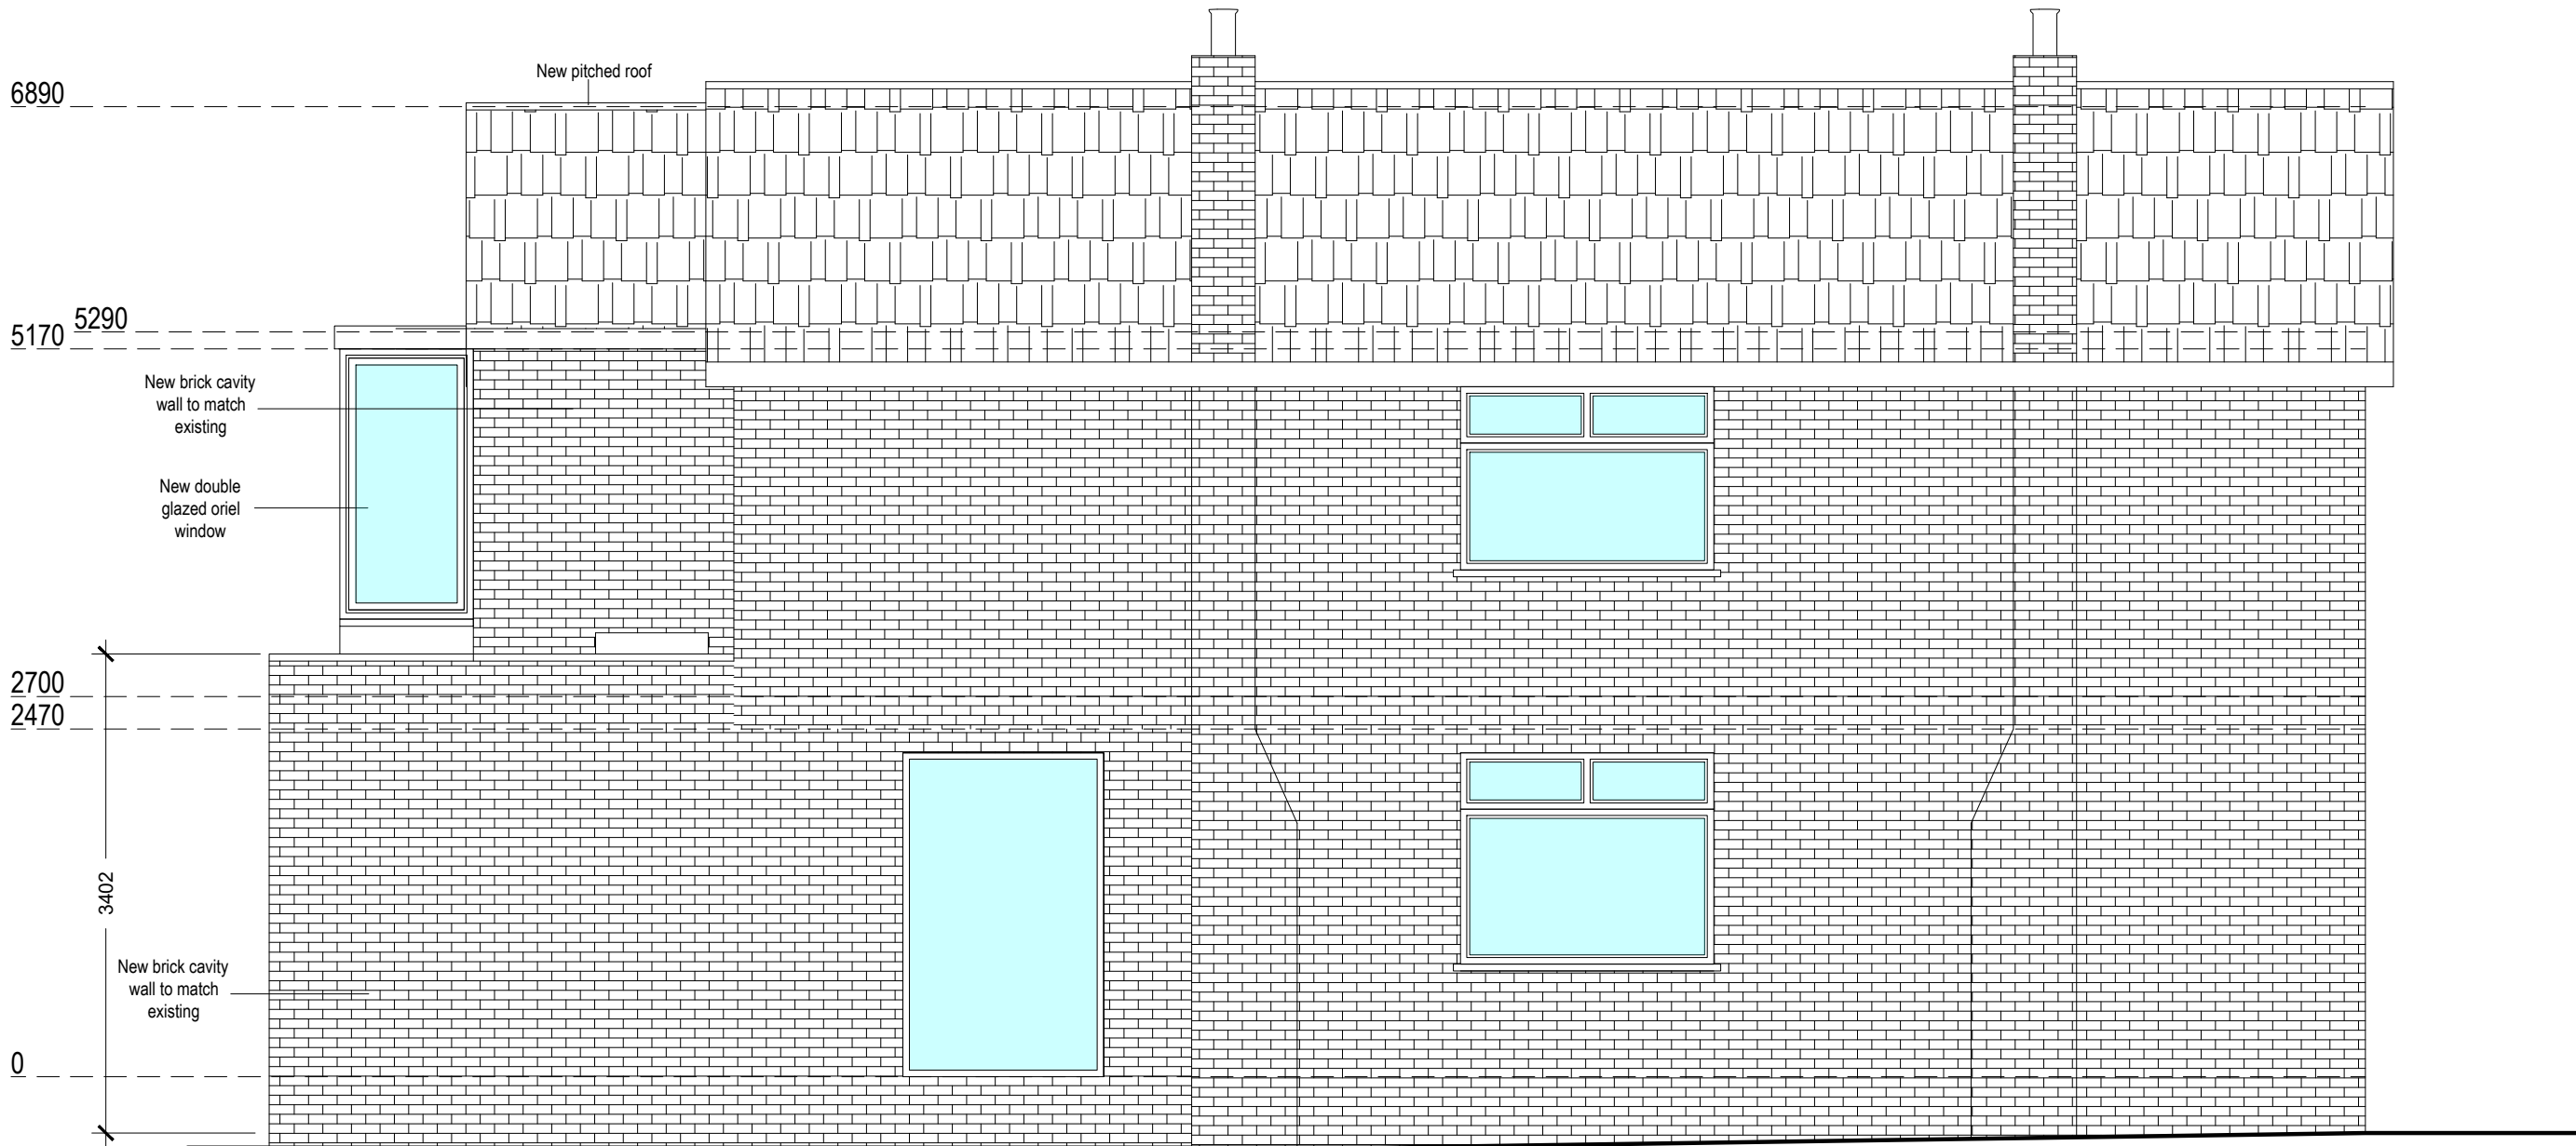


Proposed Southeast Elevation
Scale 1:50

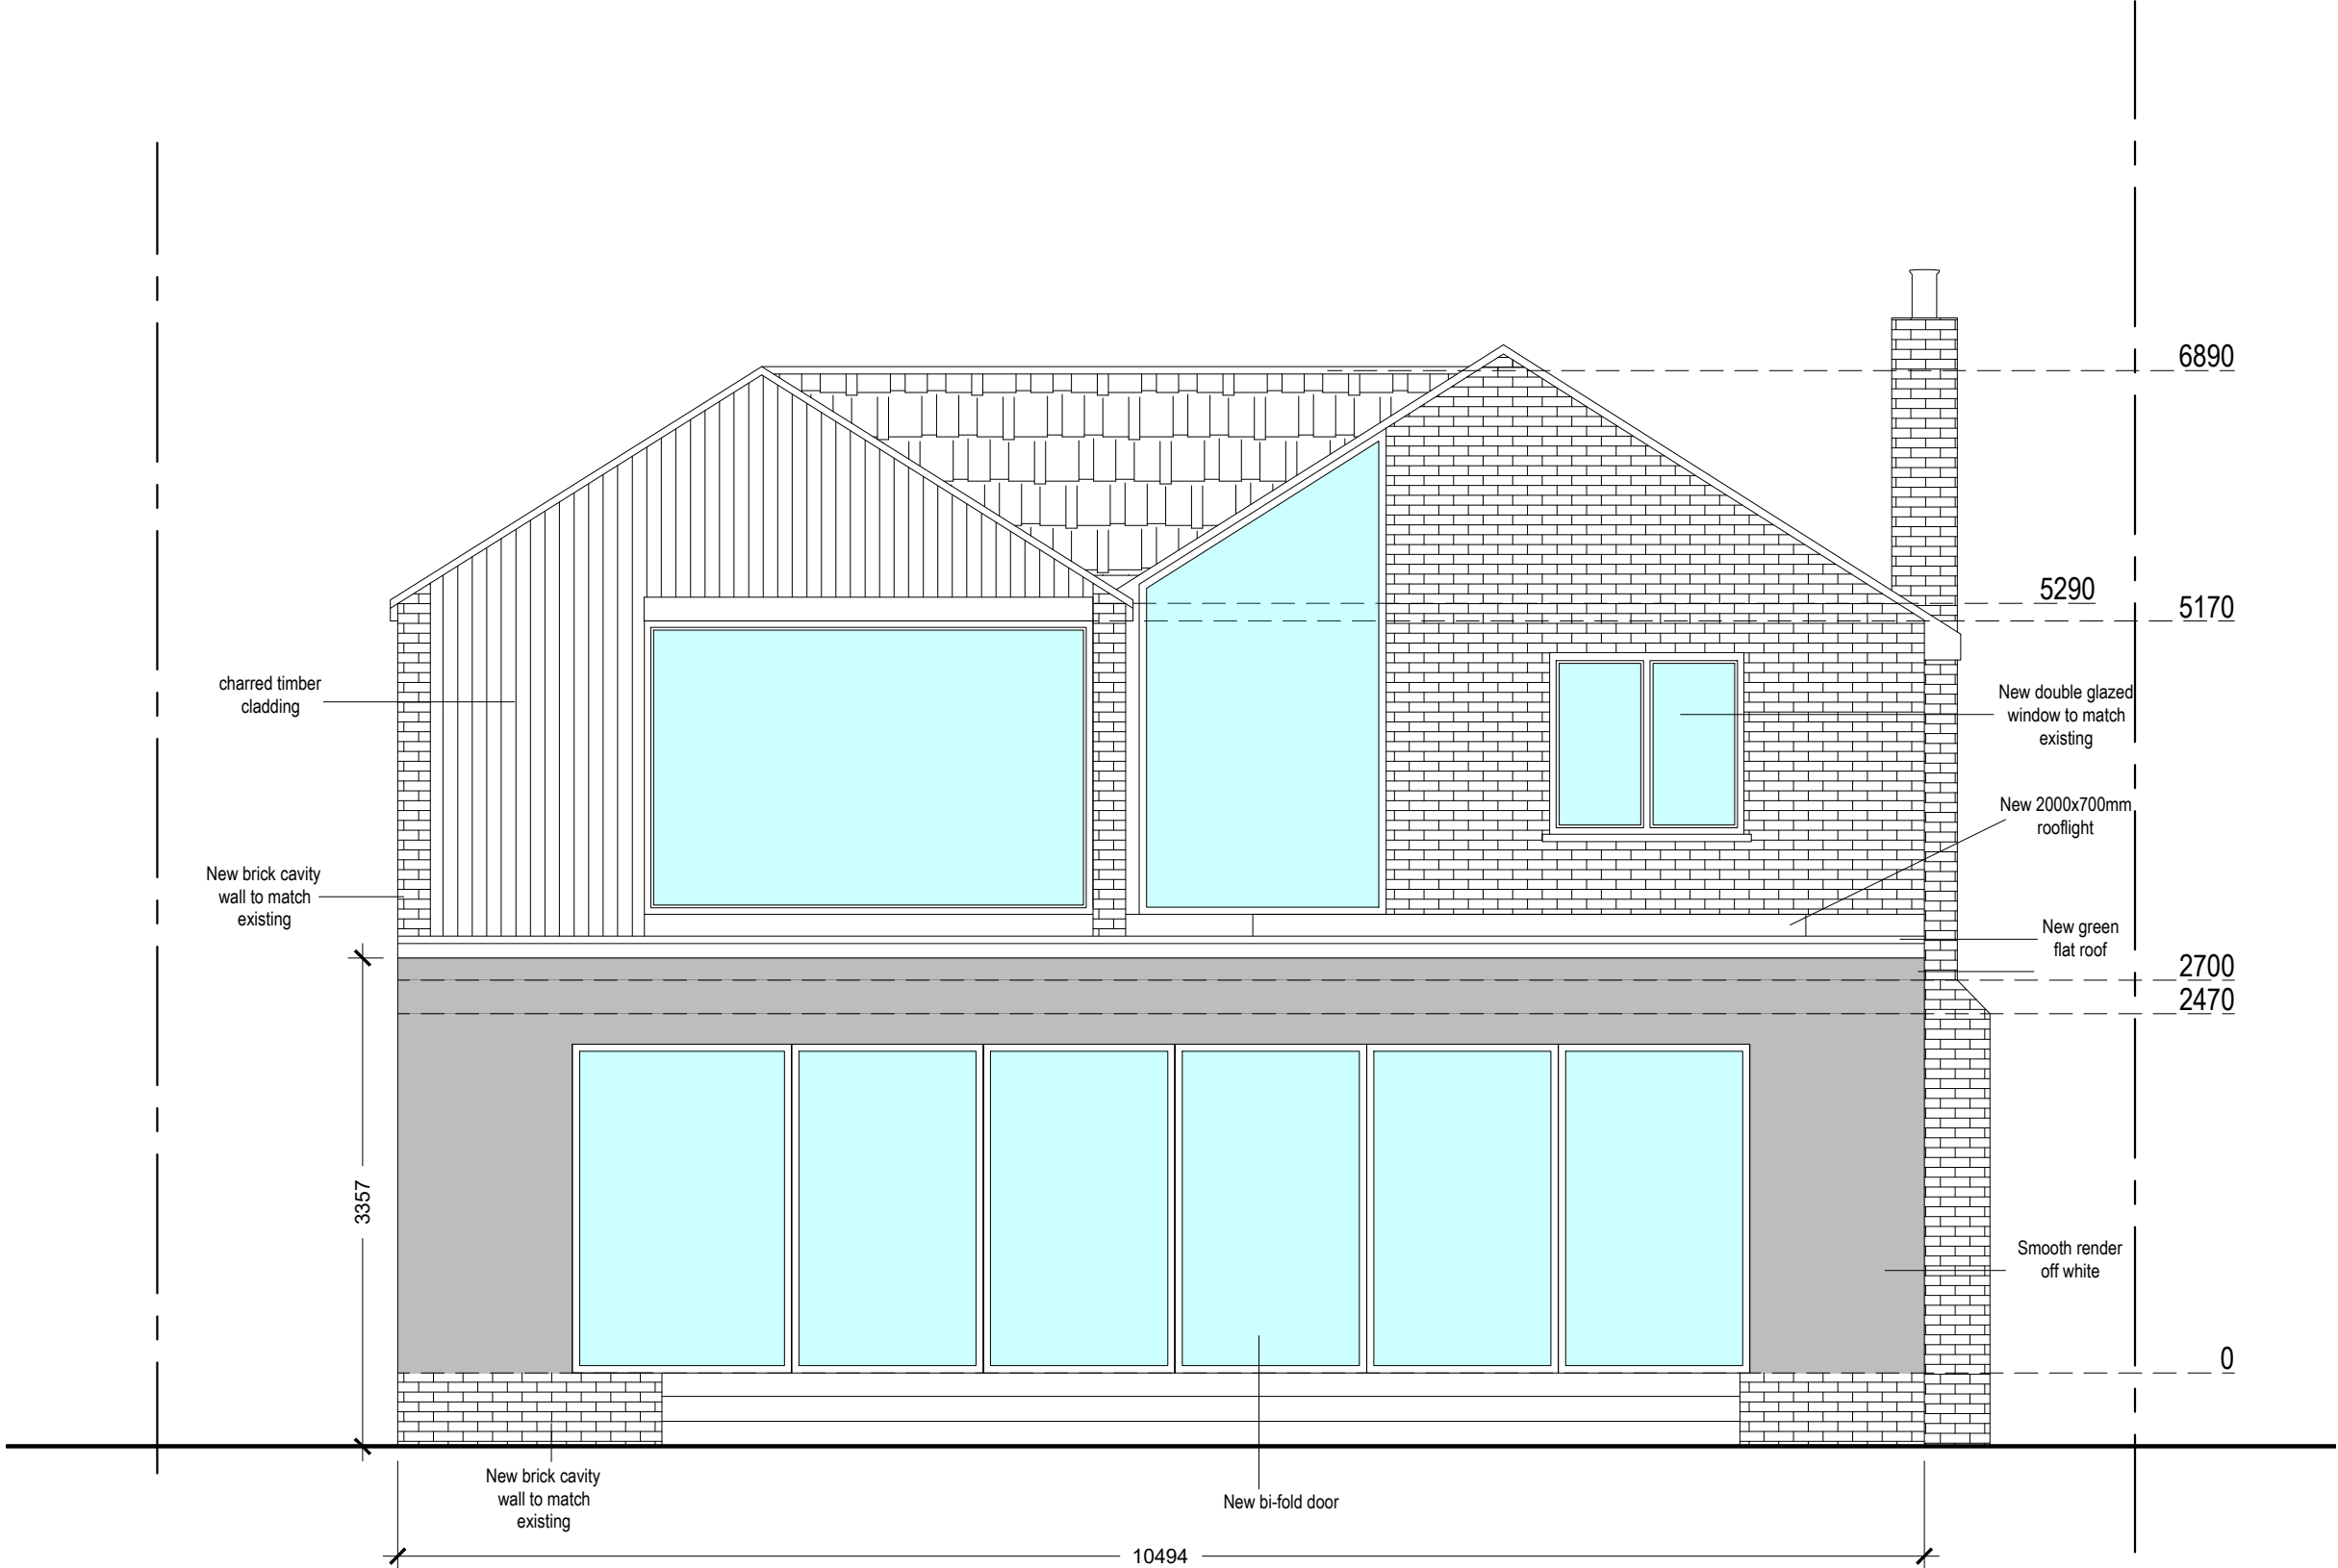

Proposed Southwest Elevation
Scale 1:50

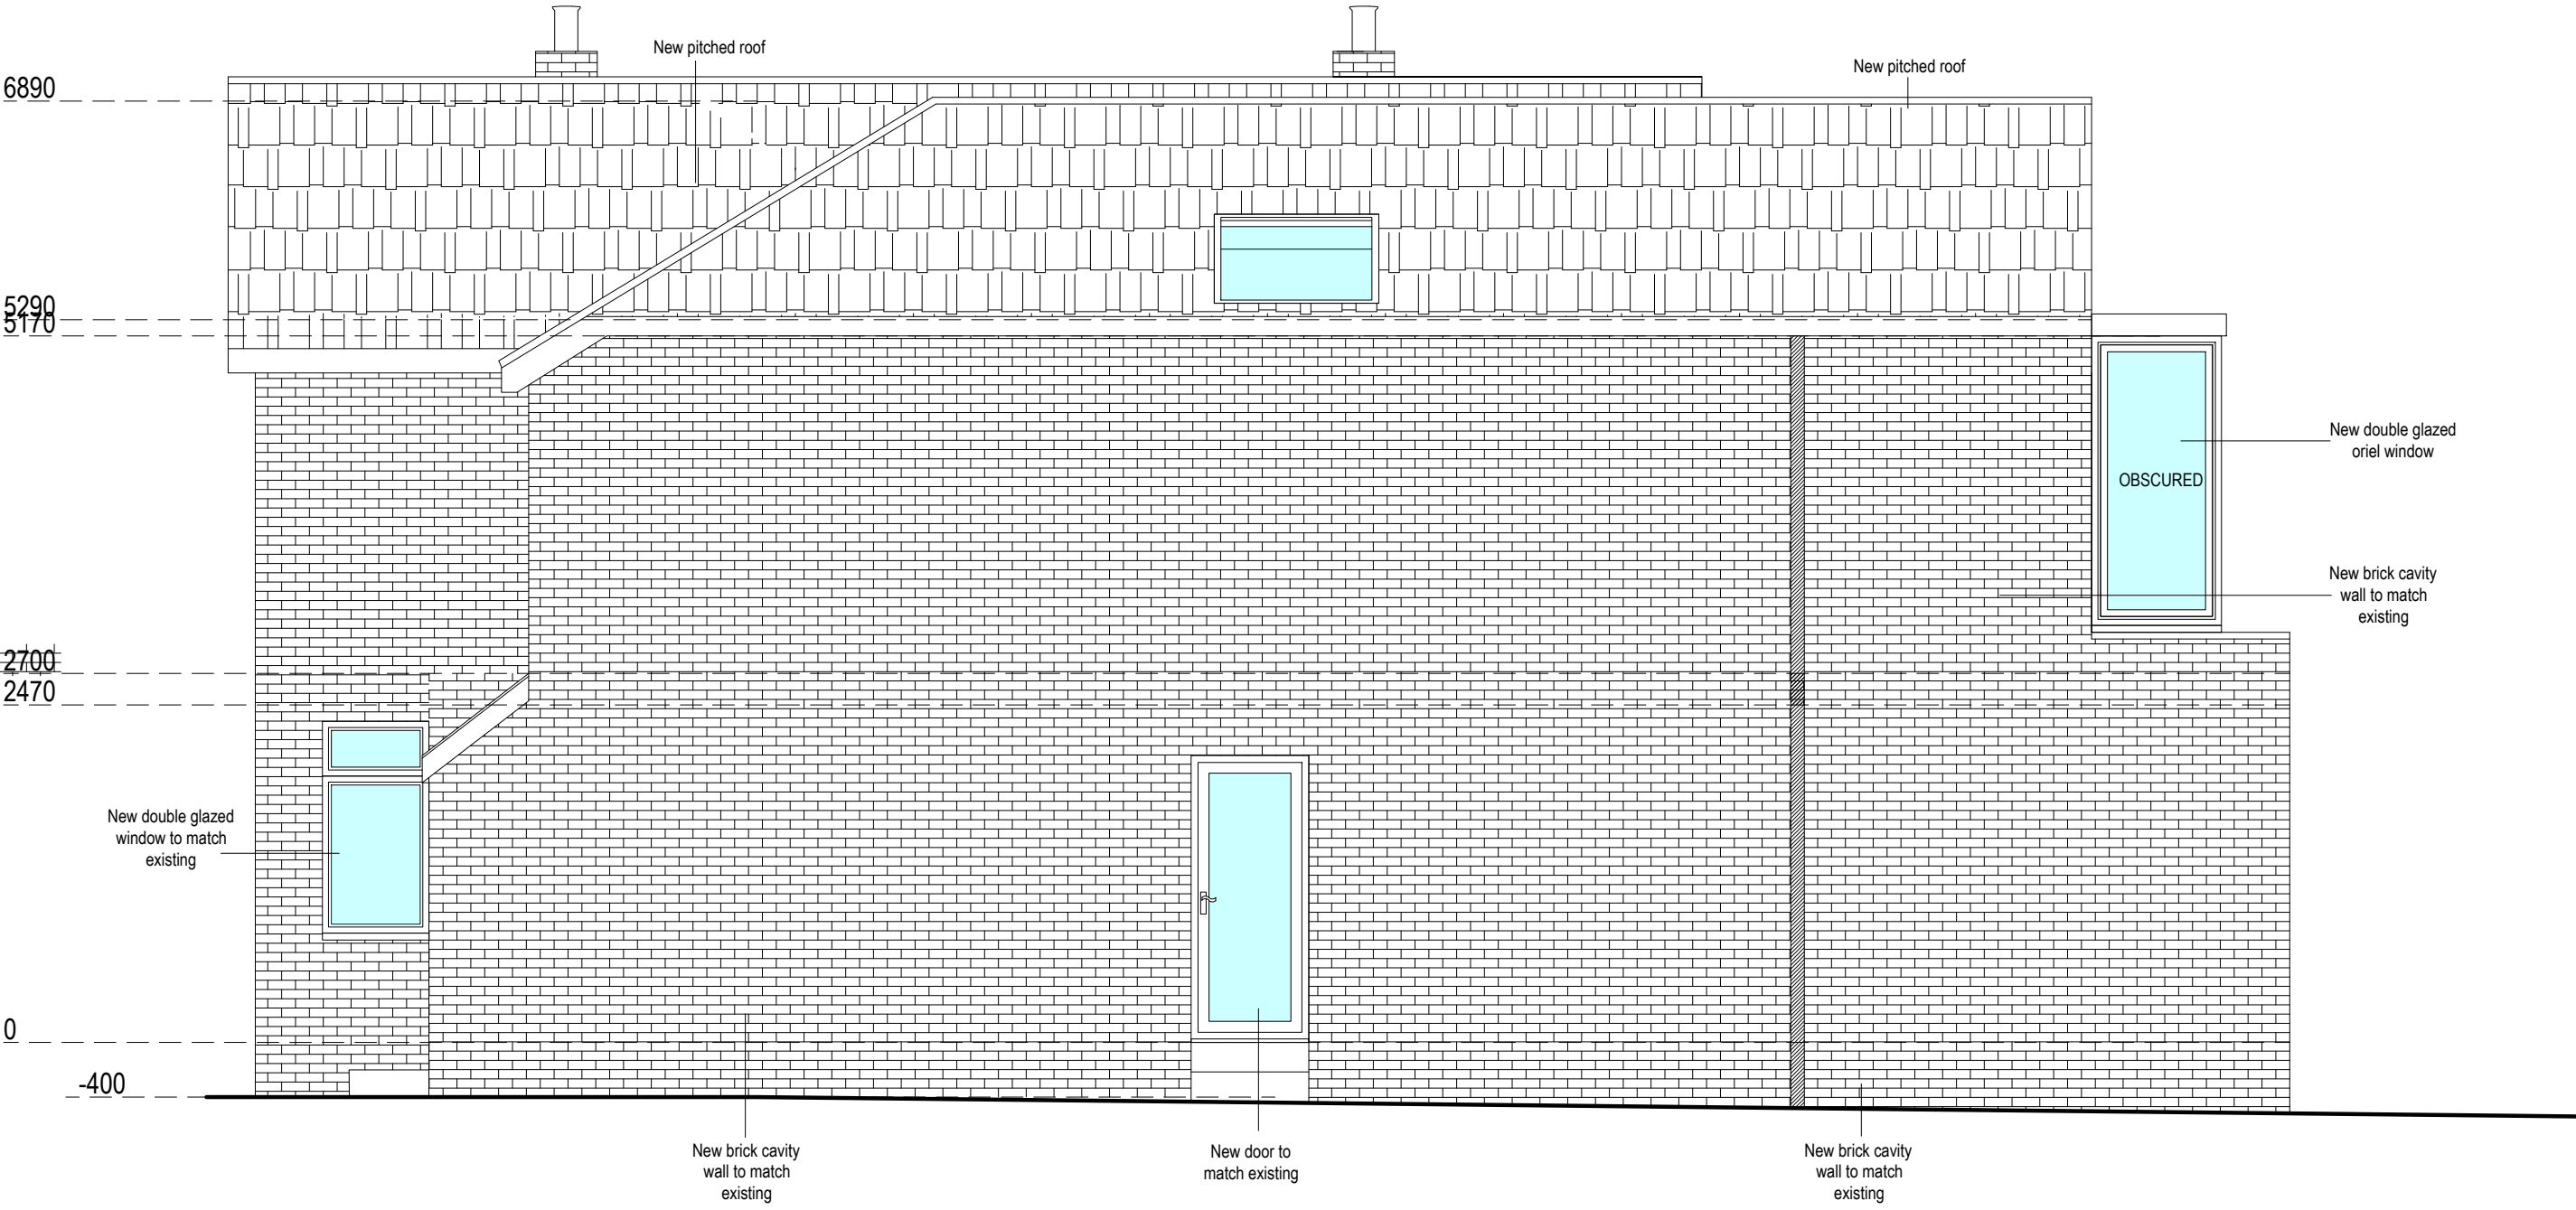

Proposed Northwest Elevation
Scale 1:50

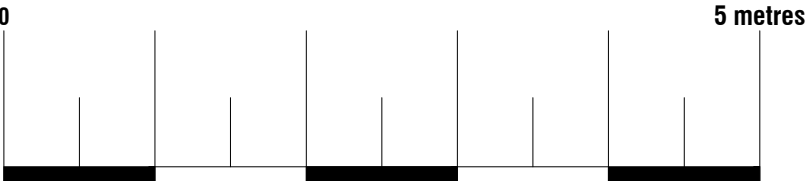



74 Cardiff Road, CF15 7QE • Enquiries@ArkiPlan.co.uk

Site	39 New Forest Road, Brooklands, Manchester M23 9JT	Date	18.05.2022
		Sheet	22-0147 D05 Rev A
		Job	New Extension
		Scale	As Shown@A1
		Title	As Shown