



GENERAL NOTES

© THIS DRAWING IS COPYRIGHT OF BHATT ARCHITECTS LTD AND MAY NOT BE REPRODUCED, COPIED OR ALTERED WITHOUT PRIOR PERMISSION.
NO WORKS ARE TO BE SET OUT FROM THESE DRAWINGS. DO NOT SCALE. USE FIGURED DIMENSIONS ONLY. ANY DIMENSIONS ARE TO BE OBTAINED ON SITE. ANY DISCREPANCIES, ERRORS OR OMISSIONS ARE TO BE REPORTED TO BHATT ARCHITECTS LTD BEFORE WORK COMMENCES. SUBJECT TO SITE SURVEY AND ALL NECESSARY CONSENTS. THIS DRAWING IS TO BE READ WITH ALL OTHER RELEVANT DRAWINGS AND SPECIFICATIONS.

Project Proposed rear/ side extensions 52 MANLEY ROAD WHALLEY RANGE MANCHESTER M16 8HP		
Client Shams Ghafoor		
Architect Bhatt Architects Ltd Manchester		
Drawing Title Proposed Basement & Ground Floor Plans	Scale 1:100 @A3	
	Date	18/06/21
Job Reference/Drawing No. P116/P/08	Revision A	

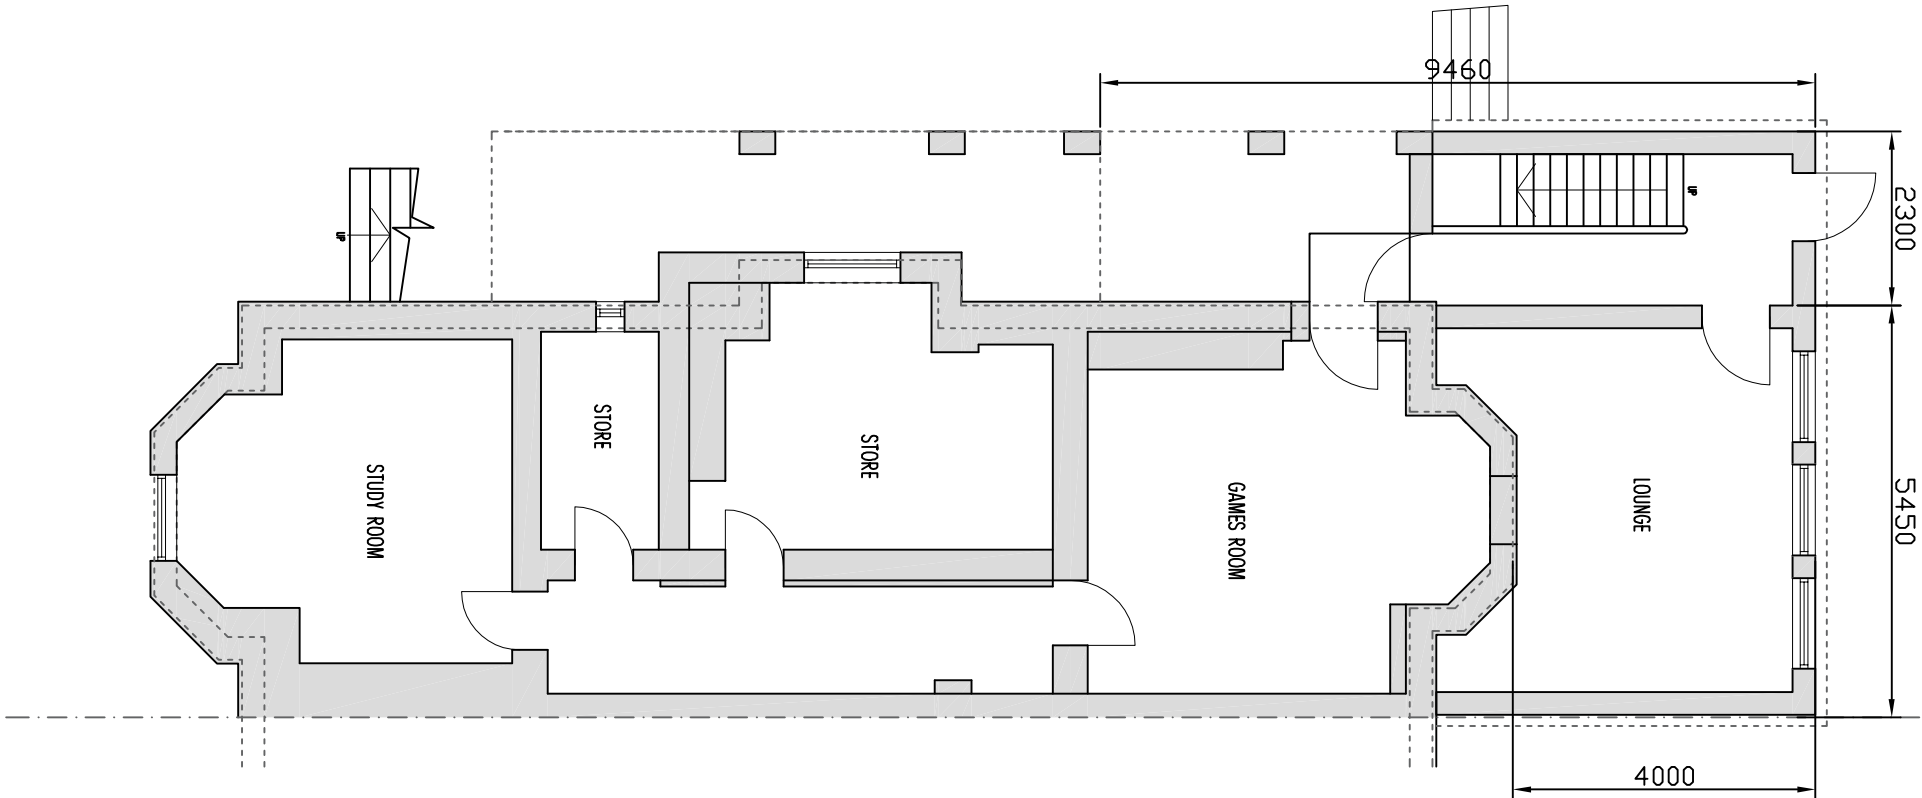

PROPOSED BASEMENT PLAN

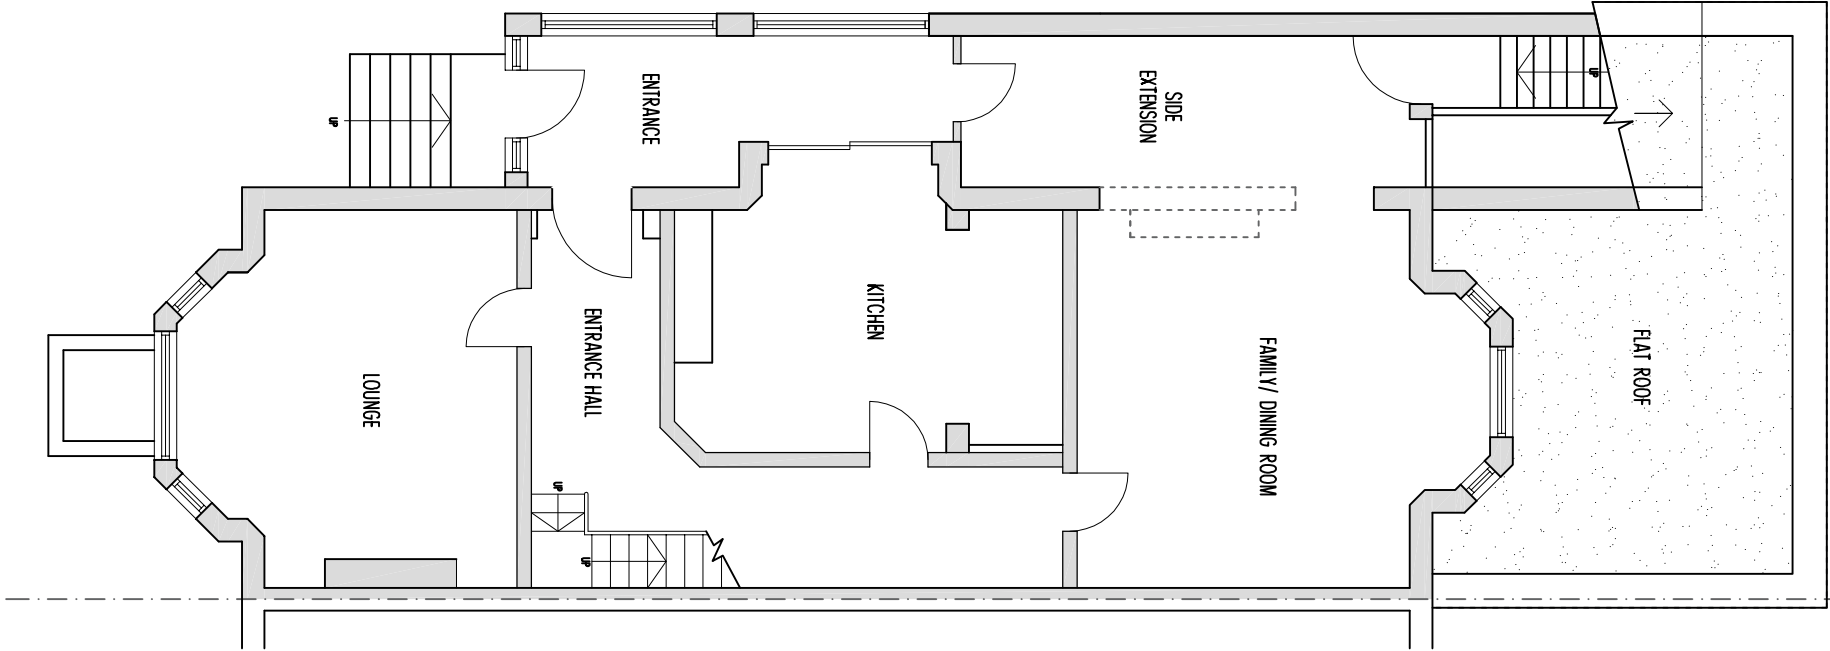

PROPOSED GROUND FLOOR PLAN