




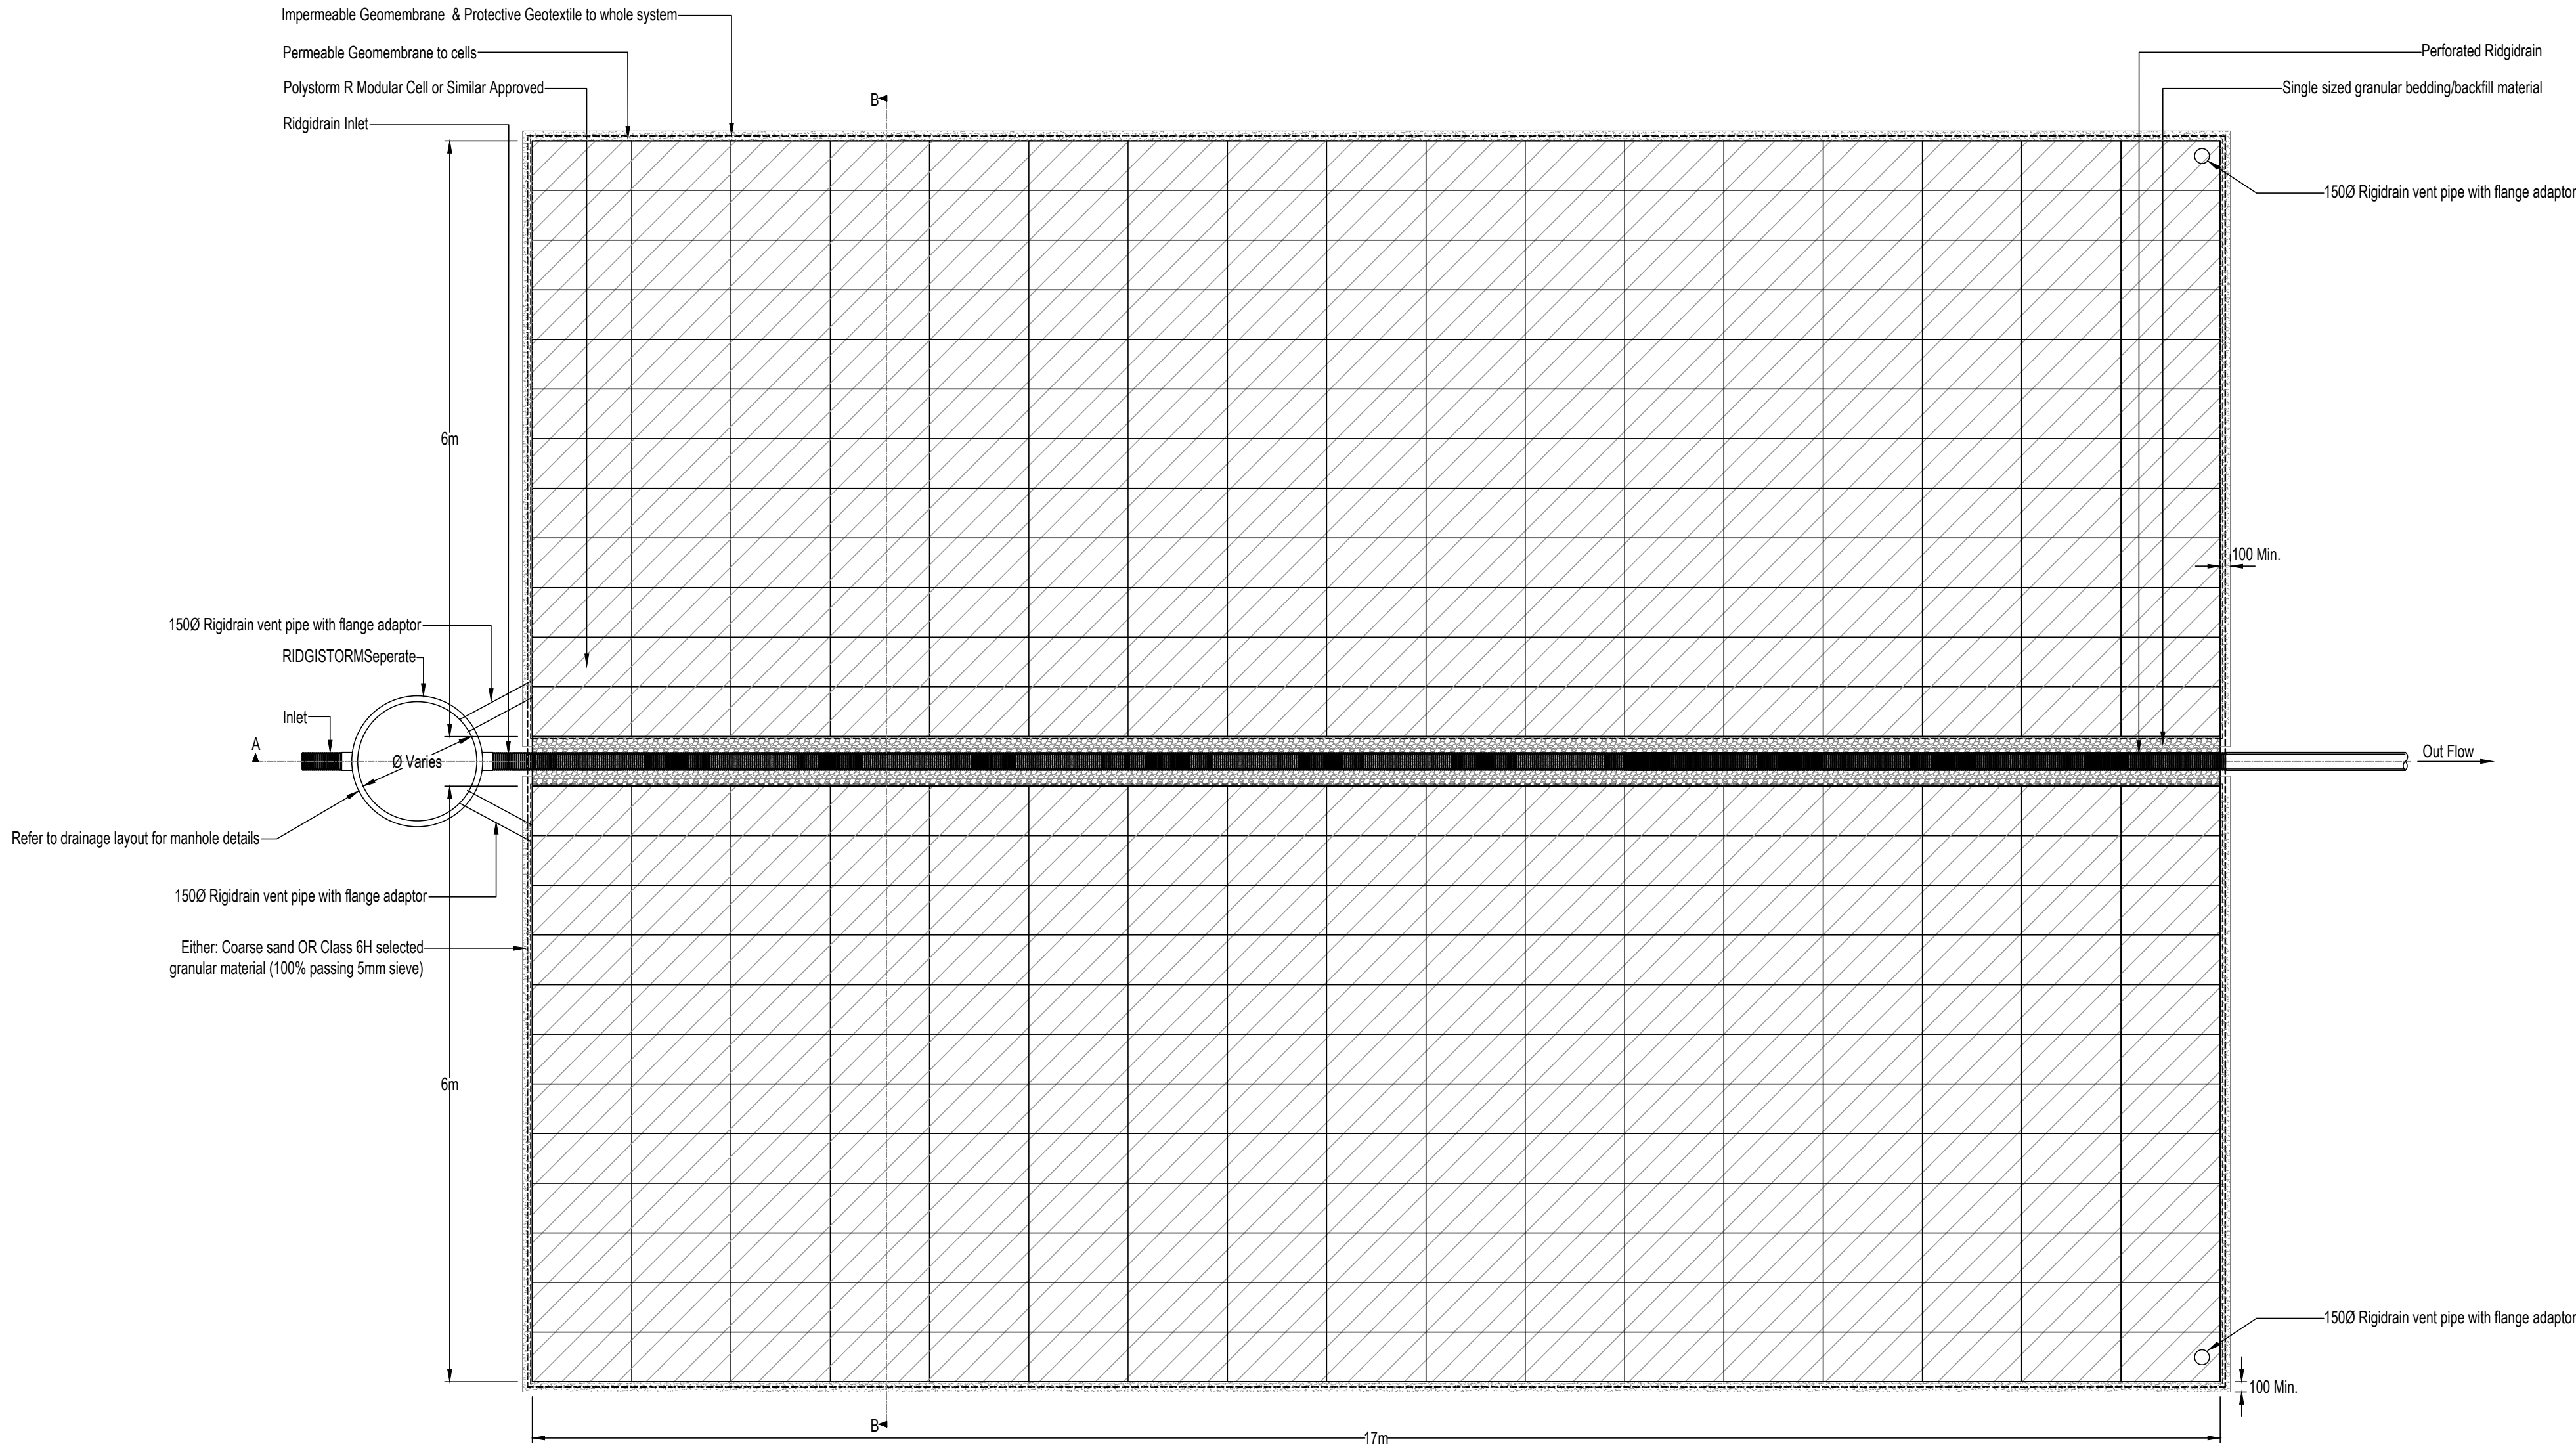

TYPICAL OFFLINE STORAGE - PLAN VIEW
Scale 1:50

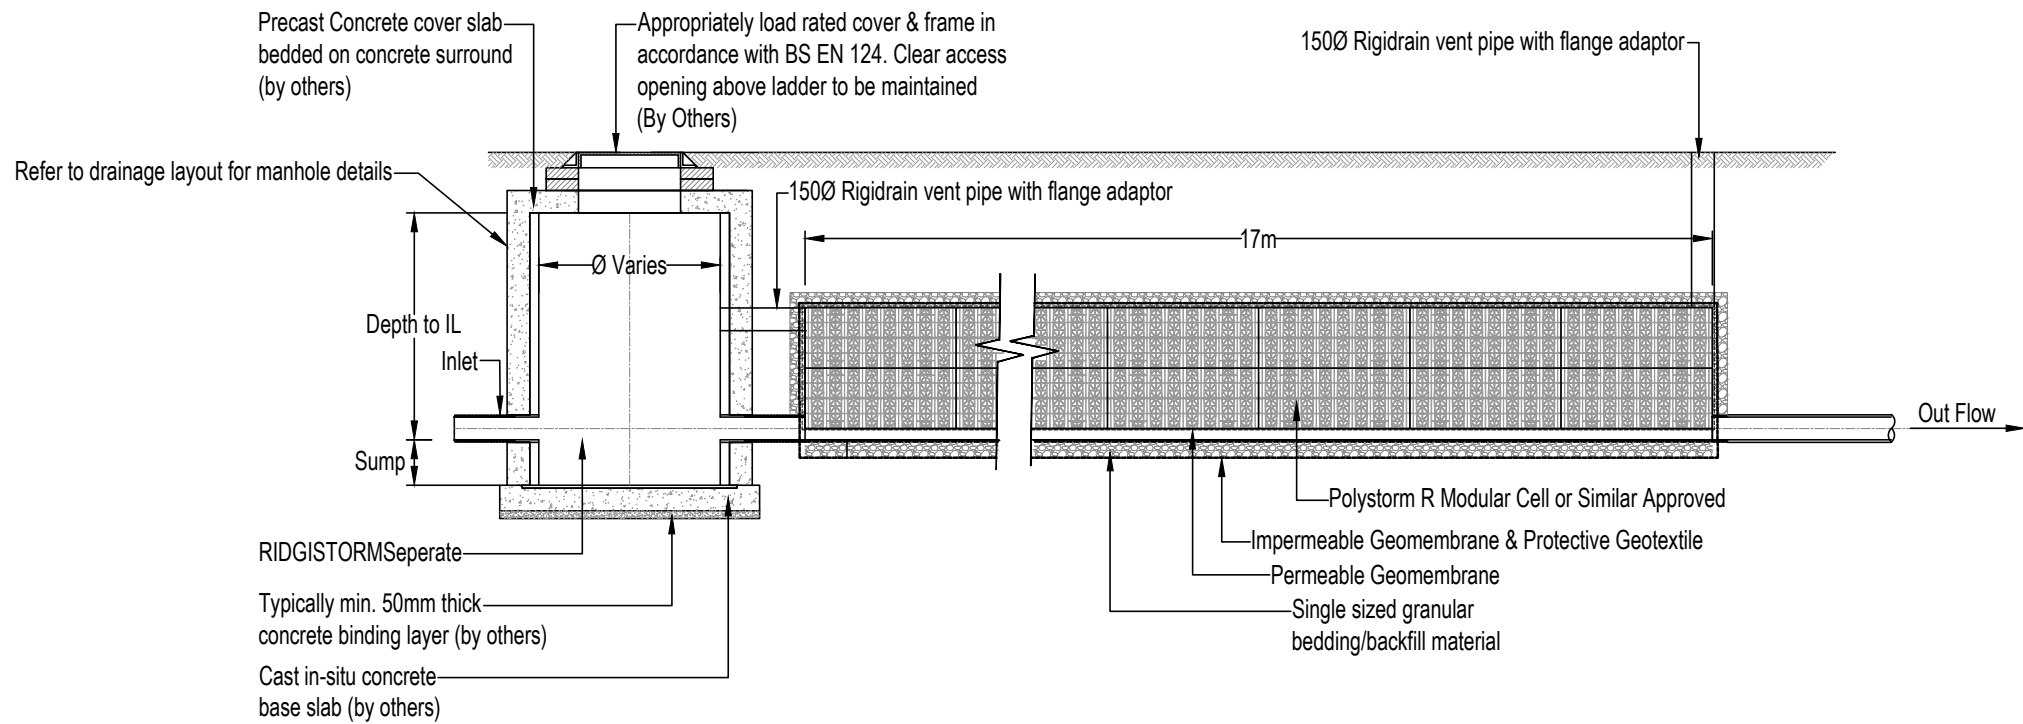

SECTION A-A
Scale 1:50

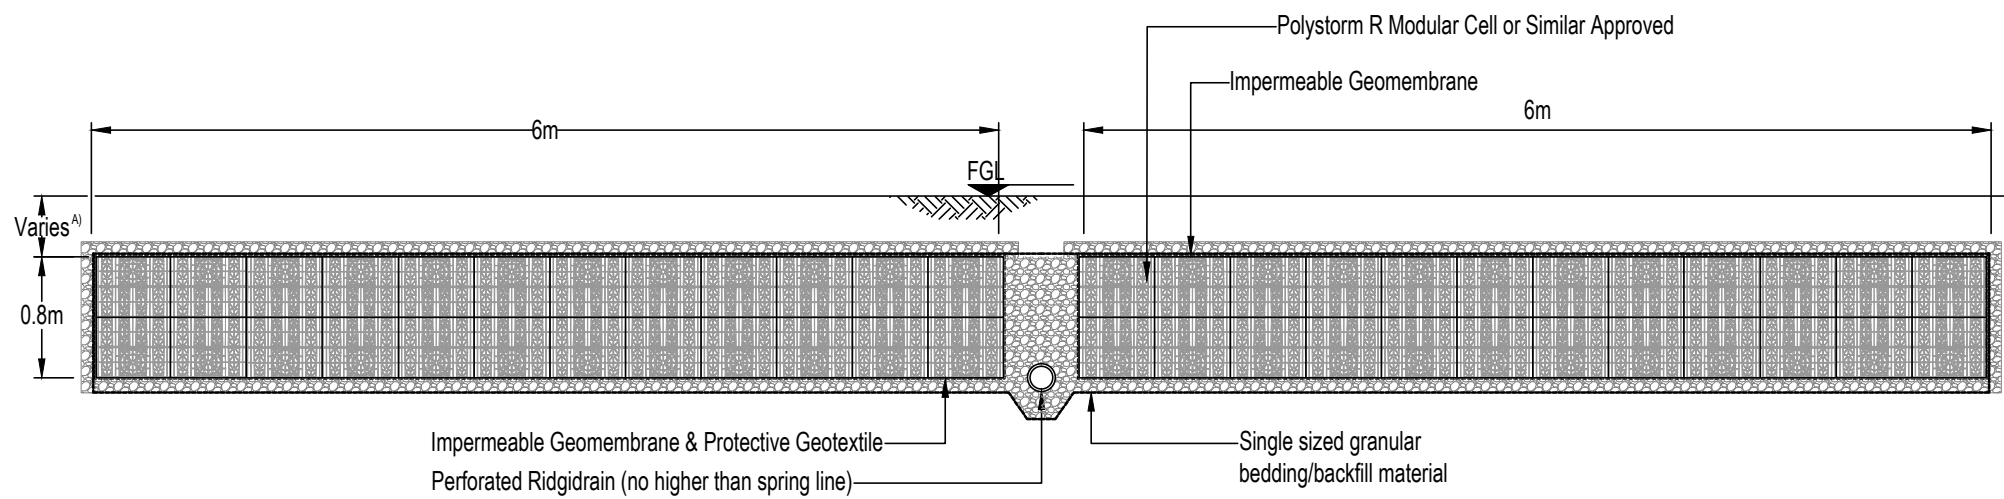

SECTION B-B
Scale 1:50

General Notes

DO NOT SCALE OFF THIS DRAWING

THIS DRAWING TO READ IN CONJUNCTION WITH ALL RELEVANT STRUCTURAL AND ARCHITECTURAL DRAWINGS AND SPECIFICATIONS.

ALL DIMENSIONS TO BE CHECKED ON SITE BY THE CONTRACTOR / FABRICATOR PRIOR TO COMMENCEMENT OF WORKS.

ALL DIMENSIONS ARE IN MILLIMETRES UNLESS STATED OTHERWISE.

ALL WORKS TO BE CARRIED OUT IN STRICT ACCORDANCE WITH THE ENGINEER'S SPECIFICATIONS, RELEVANT BRITISH STANDARDS, STATUTORY HEALTH AND SAFETY/C.D.M. REGULATIONS, RELEVANT CODES OF PRACTICE AND THE CURRENT EDITION OF THE BUILDING REGULATIONS.

FOR FINAL SETTING OUT INFORMATION RELATING TO GRID LINES AND WALL POSITIONS REFER TO THE ARCHITECT'S DRAWINGS.

THE DEVELOPER SHALL NOT COMMENCE ANY WORK WHICH AFFECTS THE PUBLIC HIGHWAY UNTIL ALL THE APPROVED TRAFFIC SAFETY AND MANAGEMENT MEASURES NECESSITATED BY THE WORKS ARE IN PLACE.

THE DEVELOPER SHALL MAINTAIN ACCESS TO AND ALONG ALL EXISTING FOOTWAYS, PRIVATE ACCESSES, PUBLIC RIGHTS OF WAY AND PROPOSED CROSSINGS OF THE WORKS THROUGHOUT THE CONSTRUCTION PHASE.

ALL MATERIALS SHALL BE TRANSPORTED & LAID IN ACCORDANCE WITH THE RECOMMENDATIONS OF THE APPROPRIATE CURRENT BRITISH STANDARD FOR THAT MATERIAL.

ALL KERBS ARE TO BE TRANSPORTED AND POSITIONED BY MECHANICAL MEANS

ALL CLAUSES ARE FROM THE SPECIFICATION OF HIGHWAY WORKS VOLUME 1

WORKMANSHIP AND MATERIALS TO BE IN ACCORDANCE WITH CLAUSE 1101

ALL ROAD OPENING NOTICES ETC., AS REQUIRED UNDER THE HIGHWAYS ACTS ARE TO BE OBTAINED PRIOR TO COMMENCEMENT OF WORKS ON SITE. ALL WORKS ARE TO BE INSPECTED BY THE LOCAL AUTHORITY, NHBC, OR NWMA AS APPLICABLE.

REFER TO DRAINAGE LAYOUT FOR COVER AND INVERT LEVELS.

P01	PRELIMINARY ISSUE	26.09.21	MG	SB
Rev	Description	Date	By	Chkd

Drawing Status

PRELIMINARY



Sutcliffe

Geotechnical & Civil Engineering
Geotechnical & Environmental Investigation
Building Surveying
Preliminary Services

London Head Office: 0171 227 3115
Manchester Office: 0161 817 5180
North Wales Office: 01792 644 017
Leeds Office: 0113 814 4200

www.sutcliffe.co.uk

RICS
CMAA
BREEAM
ISO 9001
ISO 14001

Client
LOVELL

Project
**MILES PLATTING 3
MANCHESTER**

Drawing Title
CELLULAR ATTENUATION LAYOUT

Date JUNE 21	Drawn By MG	Checked By SB
------------------------	-----------------------	-------------------------

Scale at A1 1:50	Project Number 31457	Revision P01
----------------------------	--------------------------------	------------------------

Sheet Number
31457-SUT-ZZ-XX-DR-C-665-0002