




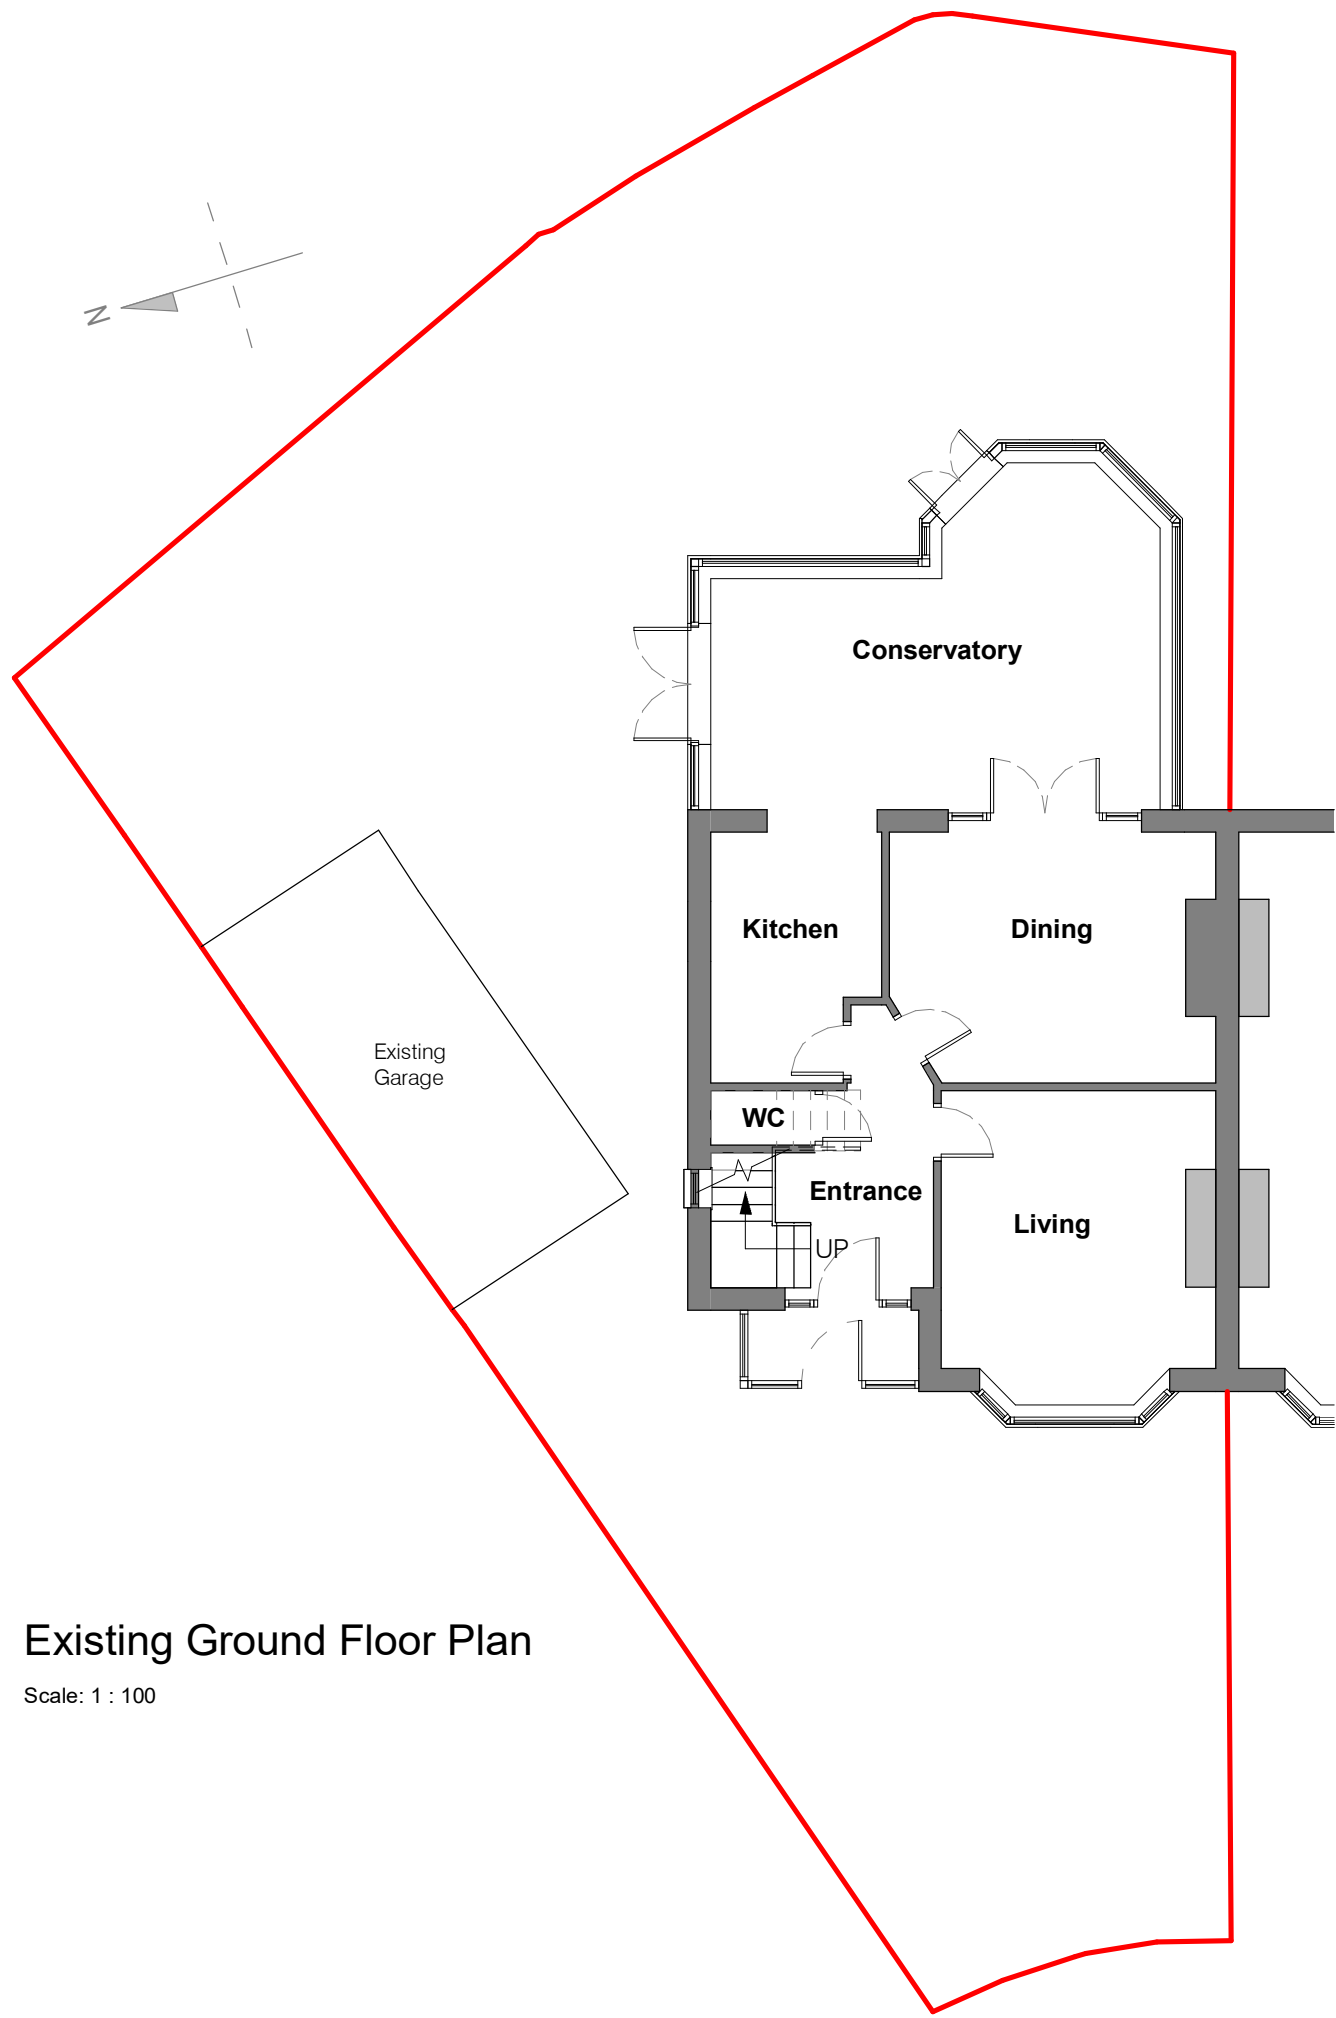


Existing Ground Floor Plan
Scale: 1 : 100

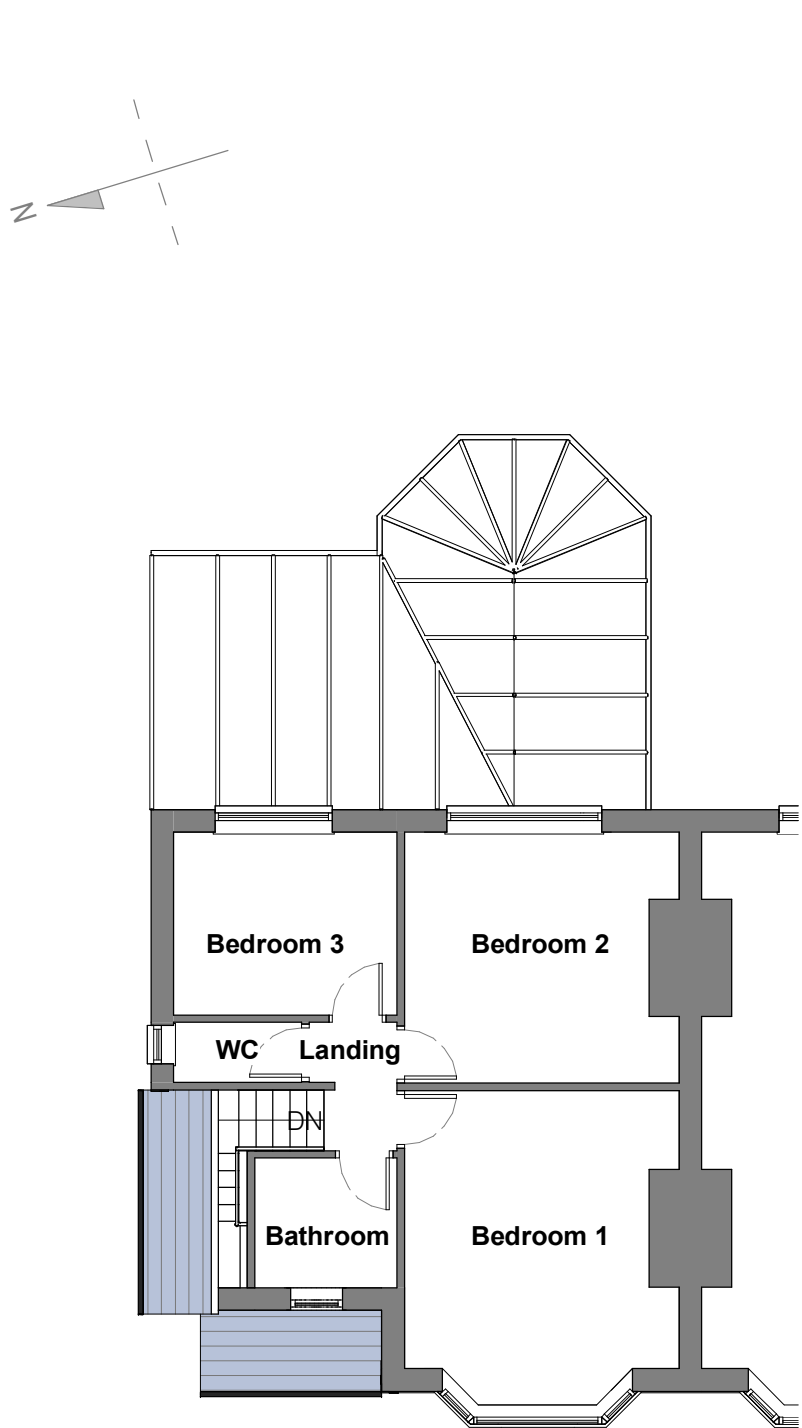

Existing First Floor Plan
Scale: 1 : 100

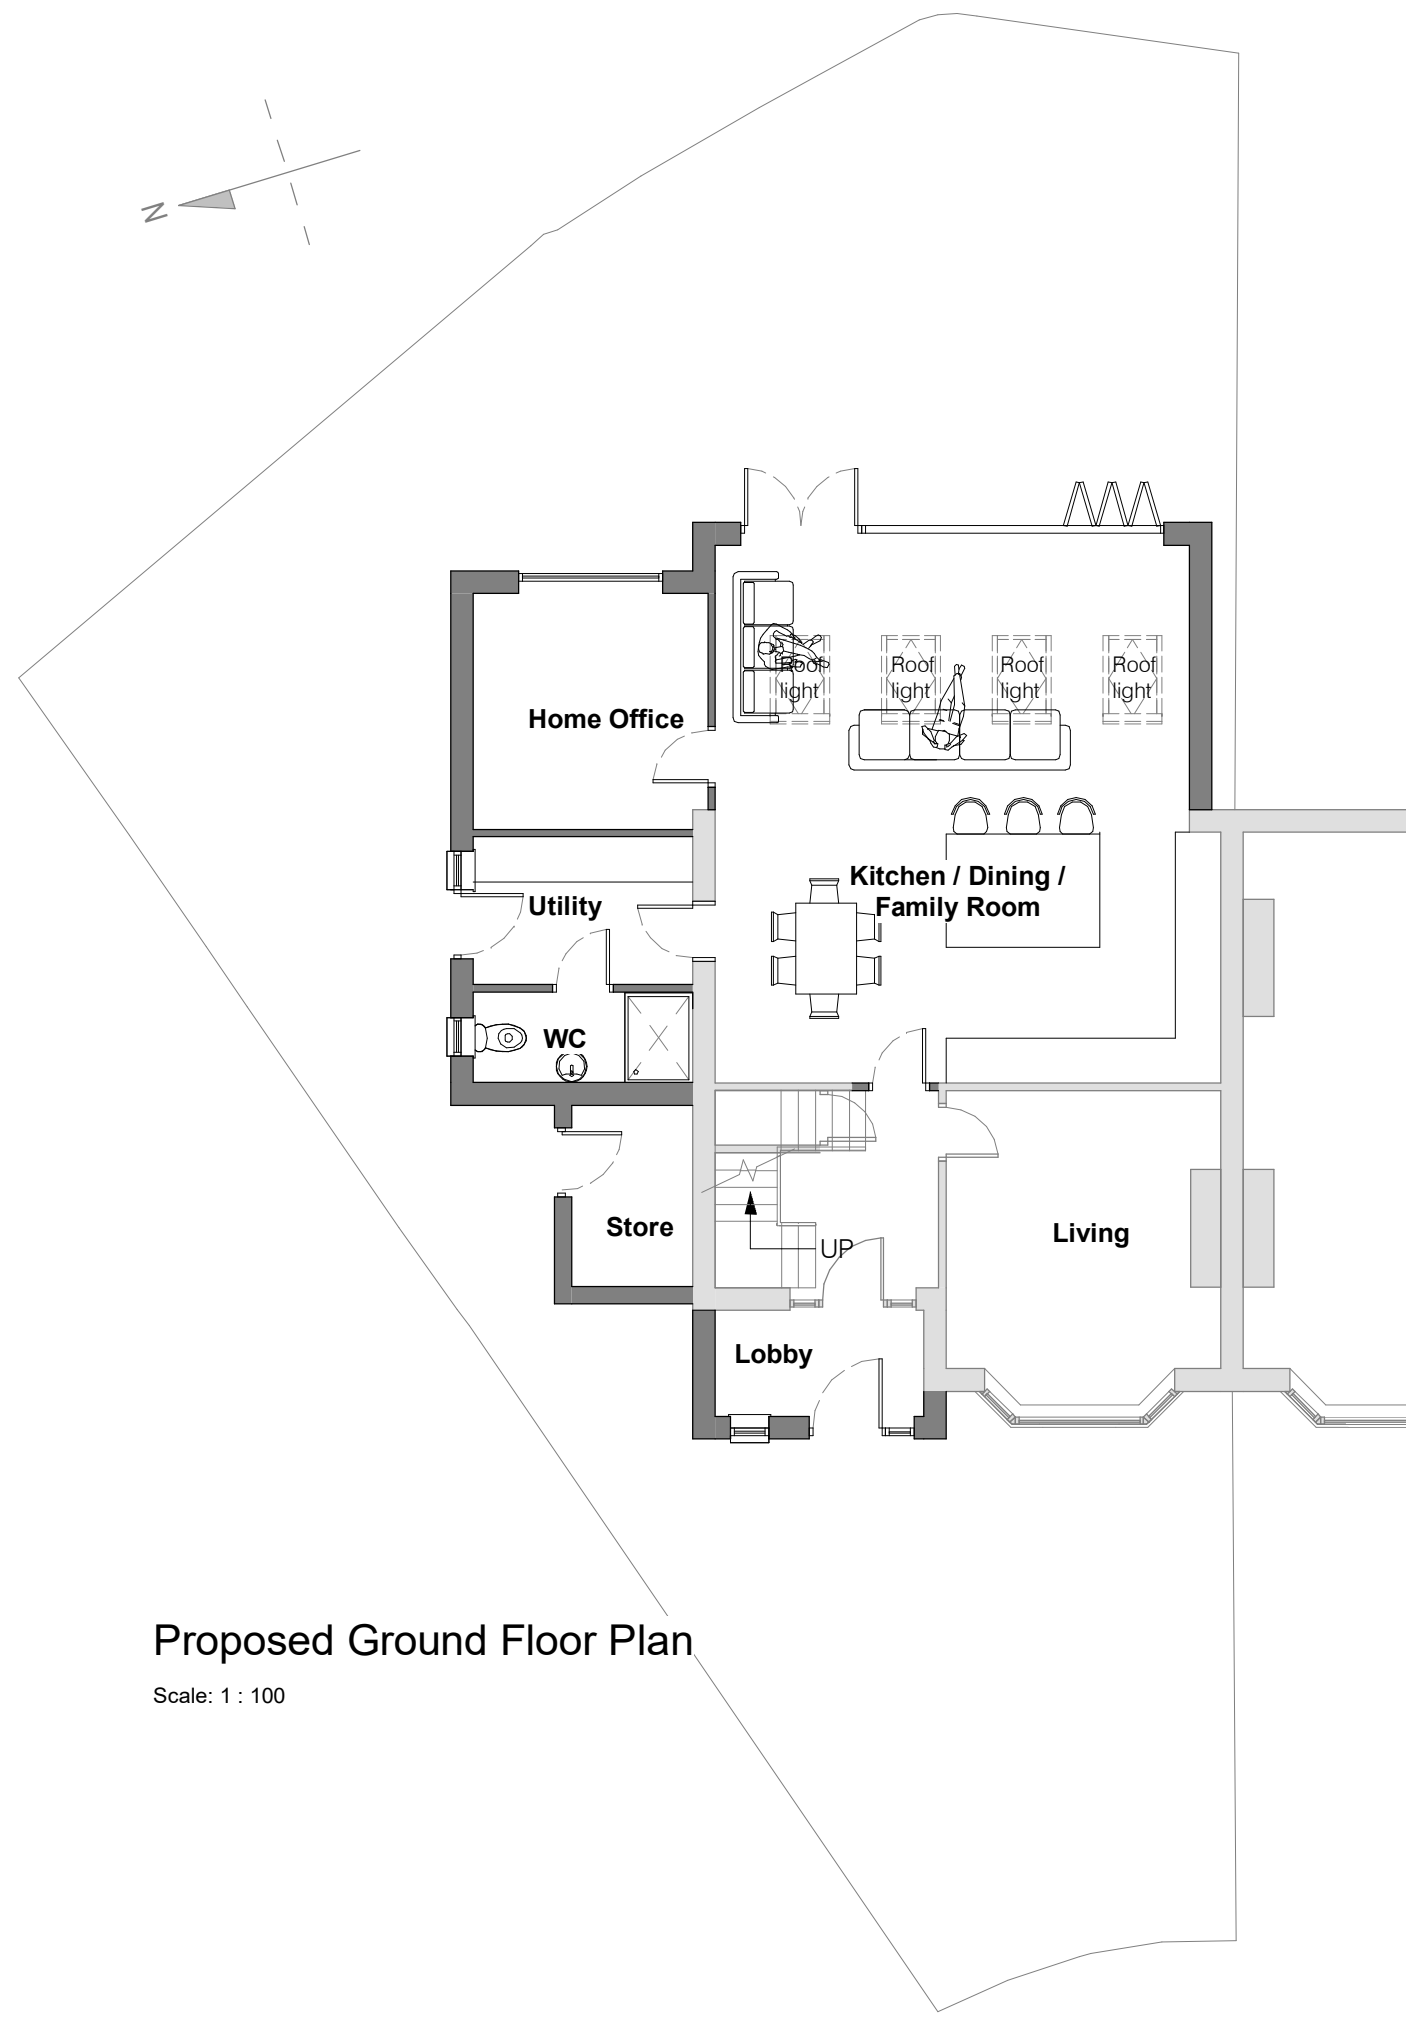

Proposed Ground Floor Plan
Scale: 1 : 100

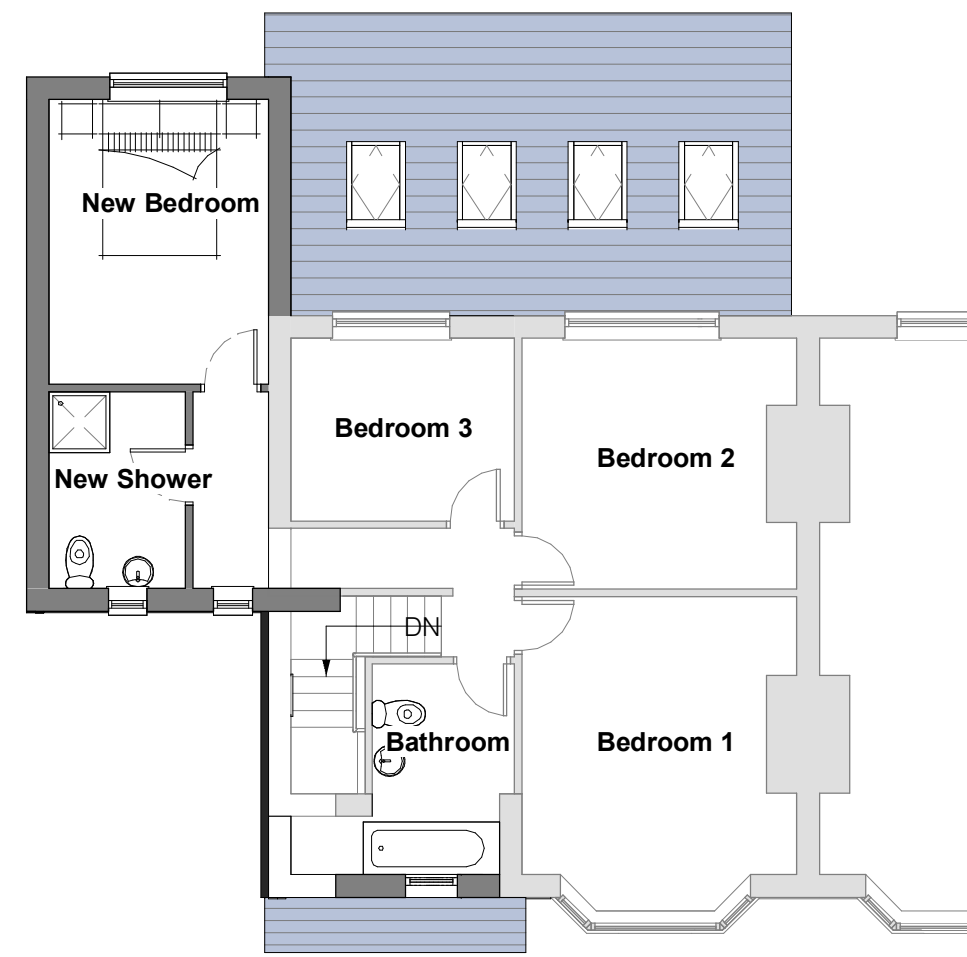

Proposed First Floor Plan
Scale: 1 : 100




Existing North West Elevation
Scale: 1 : 100




Existing North East Elevation
Scale: 1 : 100



Existing South East Elevation
Scale: 1 : 100

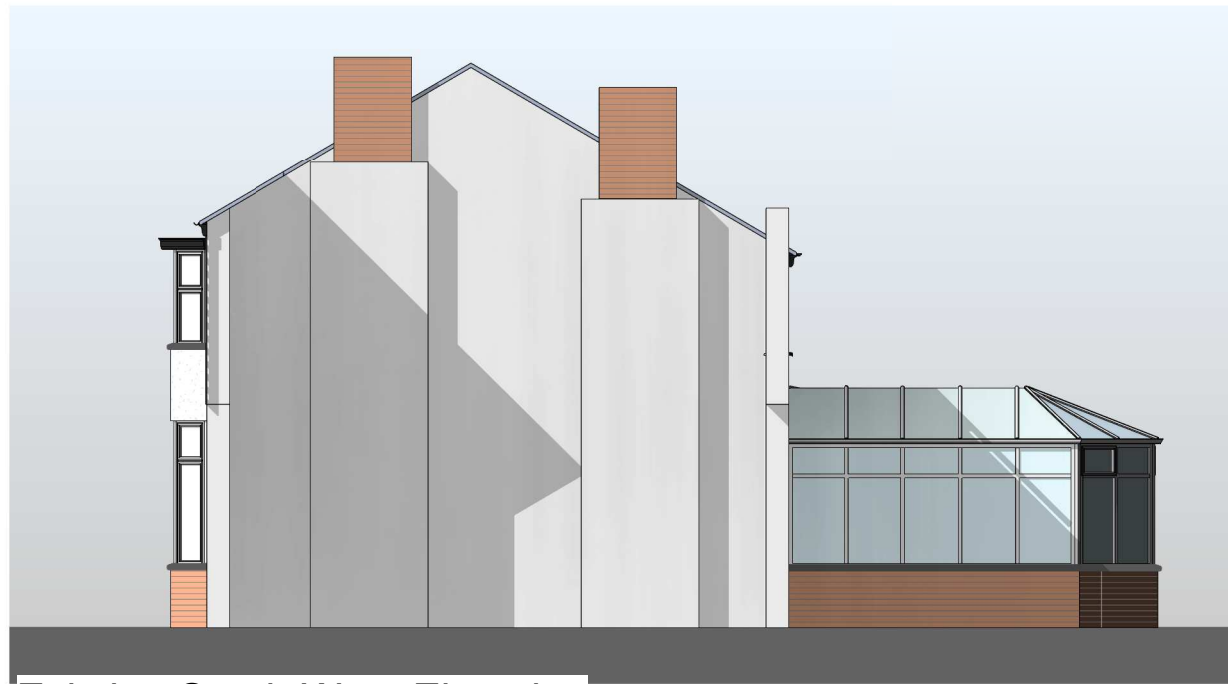

Existing South West Elevation
Scale: 1 : 100

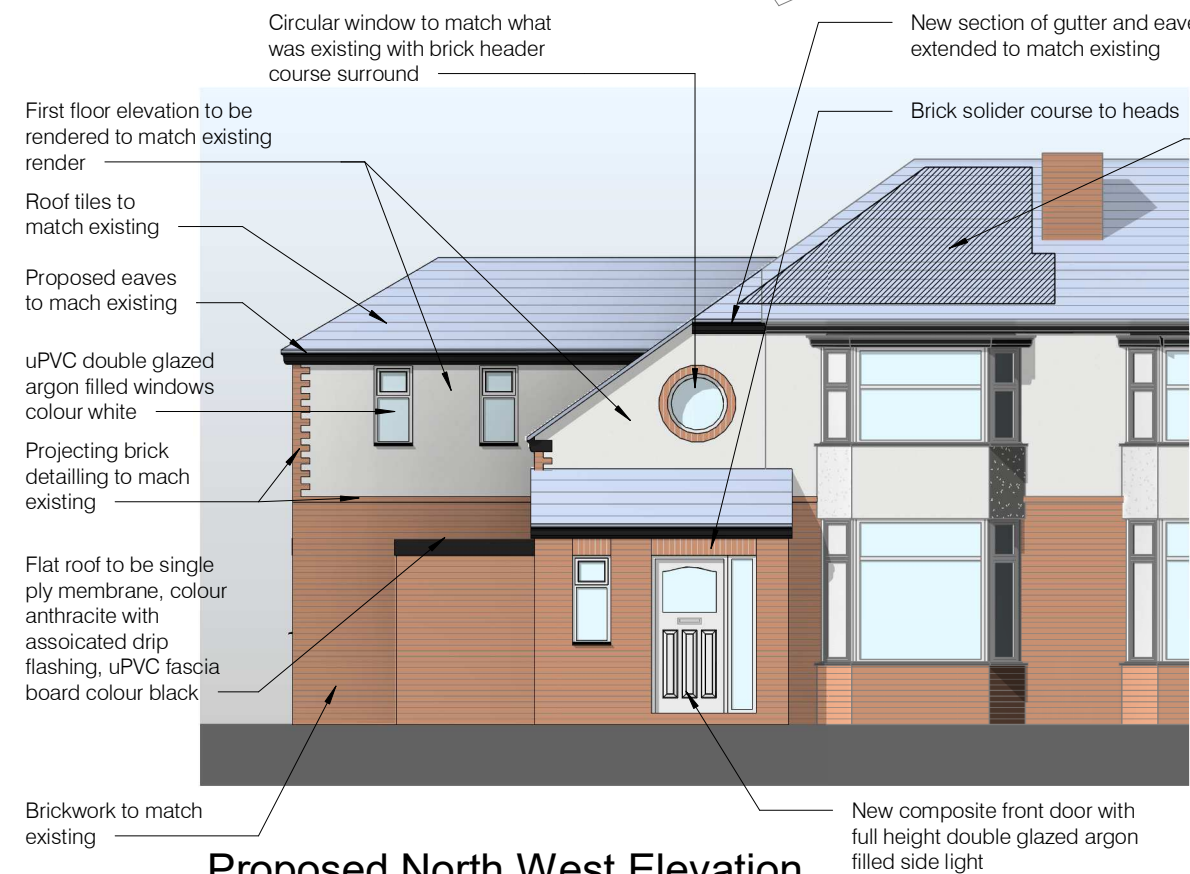


Proposed North West Elevation
Scale: 1 : 100



Proposed South East Elevation
Scale: 1 : 100



Proposed North East Elevation
Scale: 1 : 100

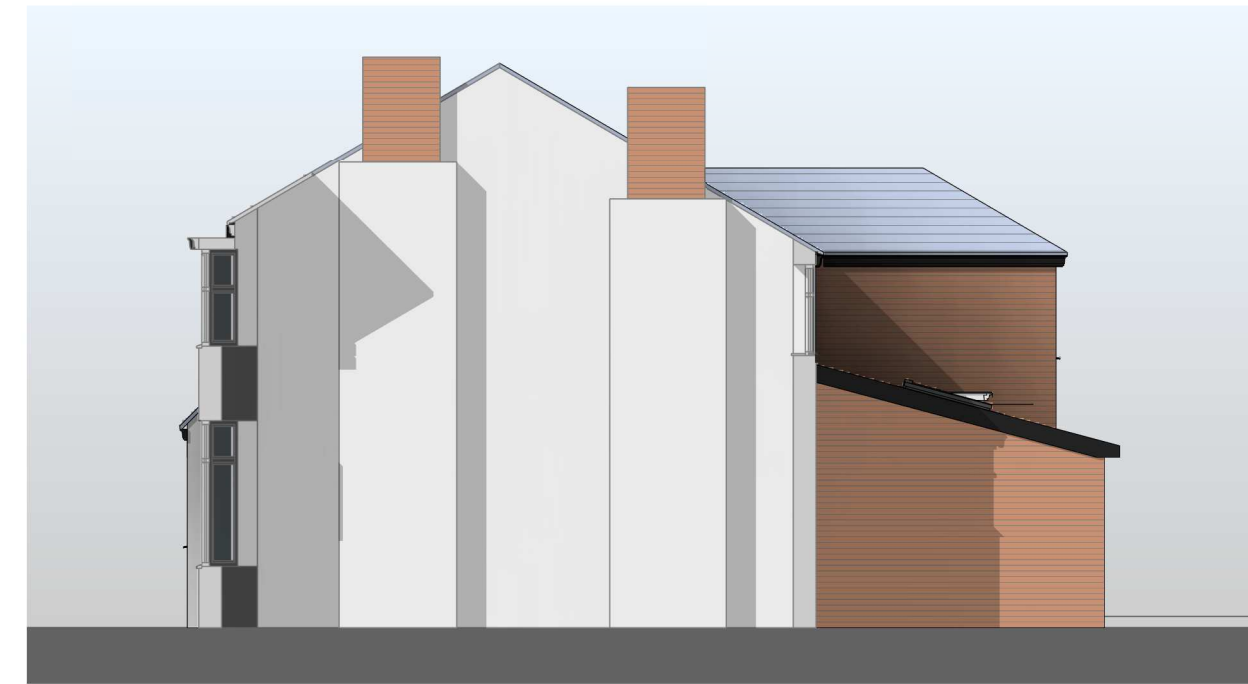

Proposed South West Elevation
Scale: 1 : 100

Notes

THIS DRAWING IS TO BE READ IN CONJUNCTION WITH ALL OTHER RELEVANT DRAWINGS PREPARED BY CONSULTANTS AND SUB-CONTRACTORS.

DO NOT SCALE FROM THIS DRAWING

THIS DRAWING MUST NOT BE USED FOR CONSTRUCTION UNLESS IDENTIFIED AS SO UNDER 'ISSUE STATUS' (PAS1192-2:2013 STATUS CODE A)

REPORT ANY DISCREPANCIES TO THE ARCHITECTURAL DESIGNER OR REPRESENTATIVES THEREOF IMMEDIATELY.

ALL DIMENSIONS MUST BE CHECKED AND VARIFIED ON SITE BEFORE COMMENCING ANY WORK.

© COPYRIGHT R WATSON DESIGN SERVICES LTD. ALL RIGHTS RESERVED

Rev.	Description	Date	By	App. By
ORIGINAL BY:		INITIAL ISSUE:		APPROVED BY:
RW		06/10/21		RW

PROJECT INFORMATION	PROJECT REF:
Proposed Rear Extension	21020
11 Fairlea Avenue Manchester M20 6BN	
CLIENT	MODEL REF:

CLIENT:	Mr P. Armitage
CLIENT REF:	

DRAWING TITLE
Existing and Proposed Floor Plans and Elevations

REF: REF: Existing and Proposed Floor Plans and Elevations

STATUS CODE	PURPOSE OF ISSUE	SCALE
S3	Issued for Information	1 : 100
REFERENCES SHEET		
00-003		

R WATSON DESIGN SERVICES LTD.
CHARTERED ARCHITECTURAL TECHNOLOGIST
e: Richard@rwdsttd.com m: 07841 592534
28 Eaton Lane Davenham Northwich Cheshire CW9 8JL

DRAWING NUMBER:	PROJECT:	DATE:	ZONE:	LEVEL:	TYPE:	ROLE:	NUMBER:	REV:
21020- RWD - ZZ - XX - DR - A - 00-003								
R OF DATE: 12/06/2021 16:27:17								LAST ISSUE DATE

