


Materials Legend

1	Precast Concrete Panels
3	Exposed Concrete Soffit
4	Concrete Paving Slabs & Ballast
5	PPC Metal Fascia Panel
6	External Balustrade
7	PPC Metal Louvre
8	Metal Stall Riser
9	External Roller Shutter
10	Feature Glass Canopy
12	PPC Metal Rainscreen Cladding
13	Tenant Signage Zone (App by tenants)
14	Perforated Panels
15	PPC Metal Parapet Coping
16	Capped Curtain Walling
17	Metal Soffit Panel


Glazing Legend

	- Clear Glazing
	- Opaque Glazing
	- Solid Black Metal Panel

- Tenant Signage Zone

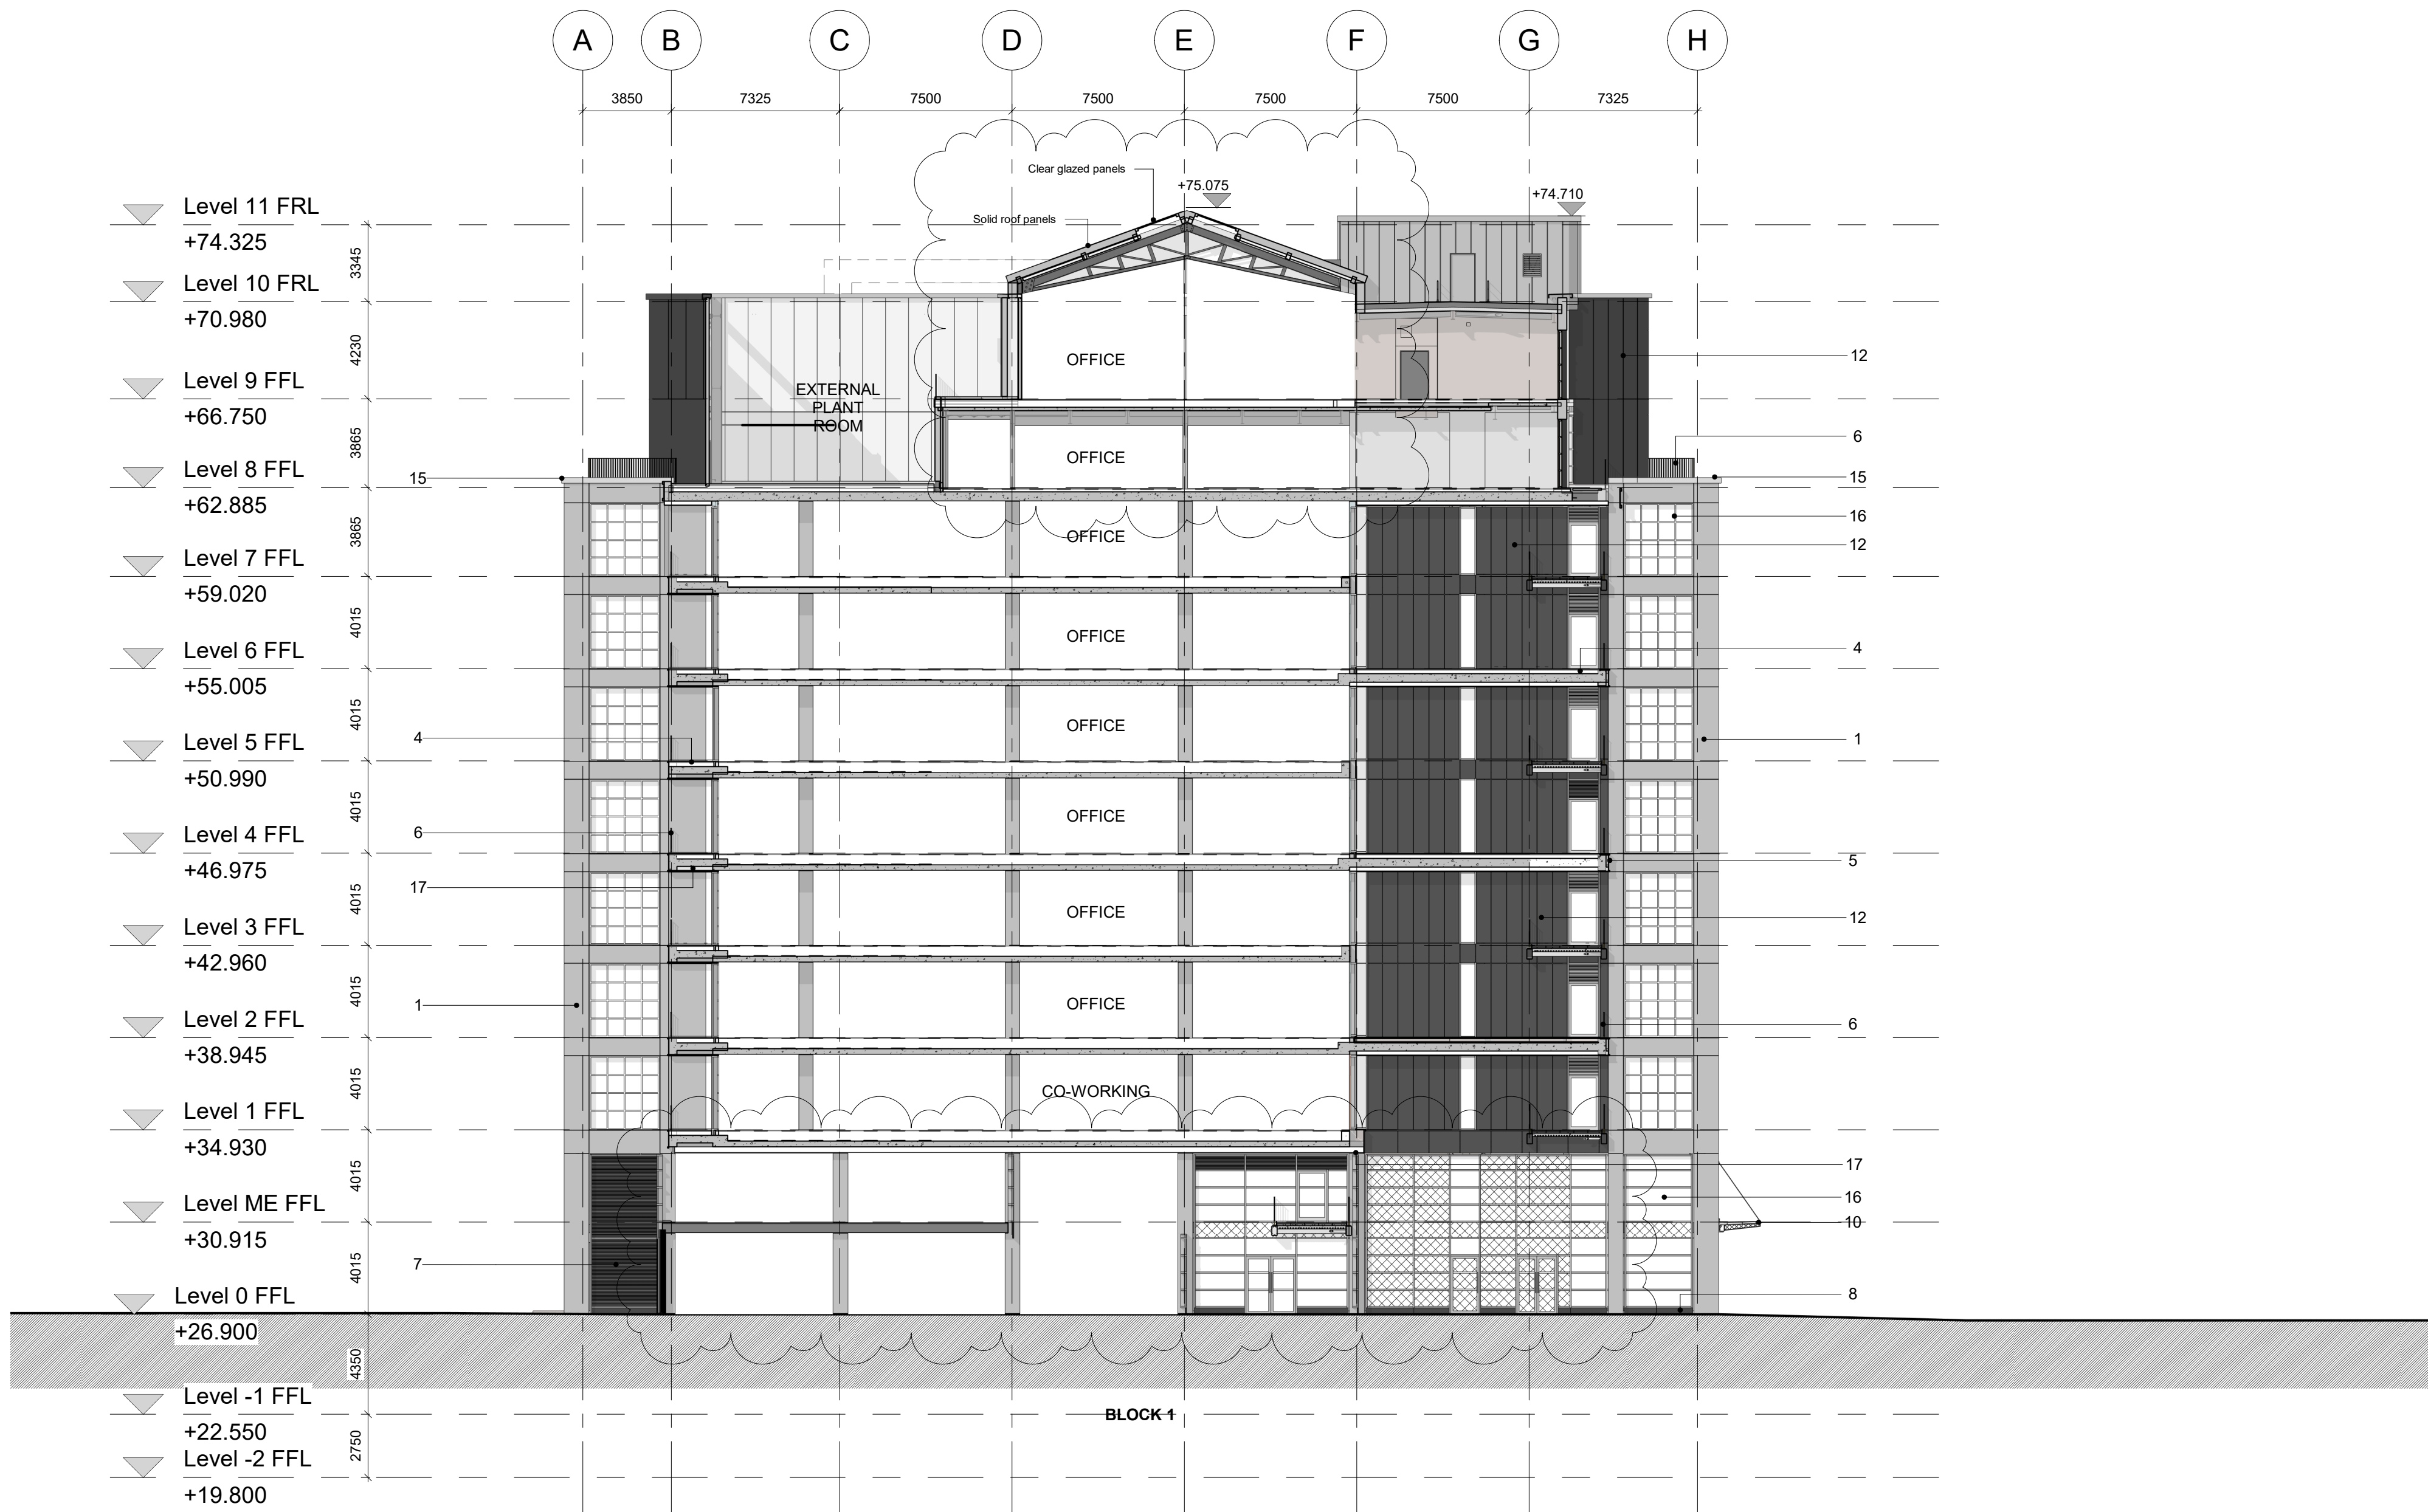

1 SOUTH ELEVATION / SECTION, BLOCK 1
1 : 200

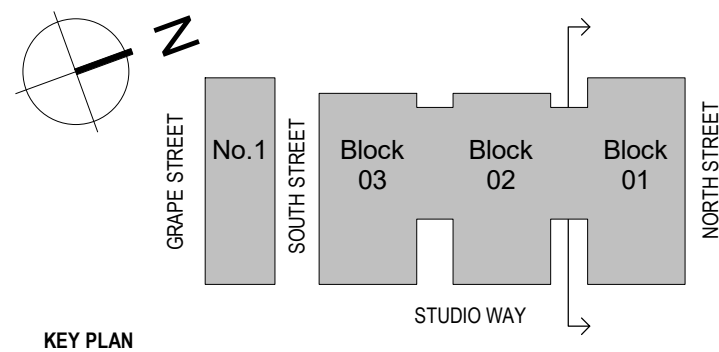

NOTES

THIS DRAWING MUST NOT BE SCALED.
ALL DIMENSIONS ARE TO BE VERIFIED AND CHECKED ON SITE. ANY DISCREPANCIES THAT ARE, OR BECOME APPARENT SHOULD BE REPORTED TO CHAPMAN TAYLOR.
AREAS INDICATED ARE APPROXIMATE GROSS INTERNAL AND NET INTERNAL AREAS. THEY RELATE TO THE LIKELY AREAS OF THE BUILDING AT THE CURRENT STAGE OF DESIGN. ANY DECISIONS TO BE MADE ON THE BASIS OF THESE PREDICTIONS, WHETHER AS TO PROJECT VIABILITY, PRE-LETTING, LEASE AGREEMENTS, OR THE LIKE, SHOULD INCLUDE DUE ALLOWANCE FOR THE INCREASES AND DECREASES INHERENT IN THE DESIGN DEVELOPMENT AND BUILDING PROCESS.
© COPYRIGHT CHAPMAN TAYLOR 2020

REV	DATE	BY	DESCRIPTION	CHK'D
-----	------	----	-------------	-------

P06	19.04.2021	AE	FOR PLANNING ISSUE	MD
P05	28.01.2020	NP	FOR PLANNING ISSUE Non Material Amendment	MD
P04	25.10.2018	AE/ACNP	Keynotes Updated & Glazing Legend Added	MD
P03	05.10.2018	AE/ACNP	FOR PLANNING ISSUE	MD
P02	28.09.2018	AE/ACNP	PRELIMINARY ISSUE General update - level updates in accordance with structural engineer input	AE
P01	30.08.2018	AE/AC	PRELIMINARY ISSUE	MD

PROJECT STATUS
PLANNING


CLIENT



ALLIED LONDON
DEVELOPMENT MANAGEMENT
33 Cork Street,
London
W1S 3NQ

PROJECT

MANCHESTER GOODS YARD

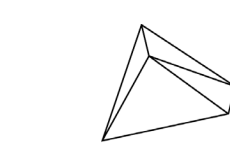

CHAPMAN TAYLOR
GLOBAL ARCHITECTS & MASTERPLANNERS

DRAWING TITLE
PROPOSED SOUTH SECTION /
ELEVATION, BLOCK 01

Scale 1 : 200 @ A1

INTERNAL JOB NO	2	ISSUE DATE	10	DRAWN BY	20M	CHECKED BY	
PROGRAMME ID	261MGY	PROJECT ID	SEPTEMBER 2018	ORIGINATOR	AE	LEVEL	MD
VOLUME	SJQ 600	LEVEL	CTA XX	TYPE	XX	ROLE	DR A 07208 P06
REVISION		NUMBER		REVISION			