


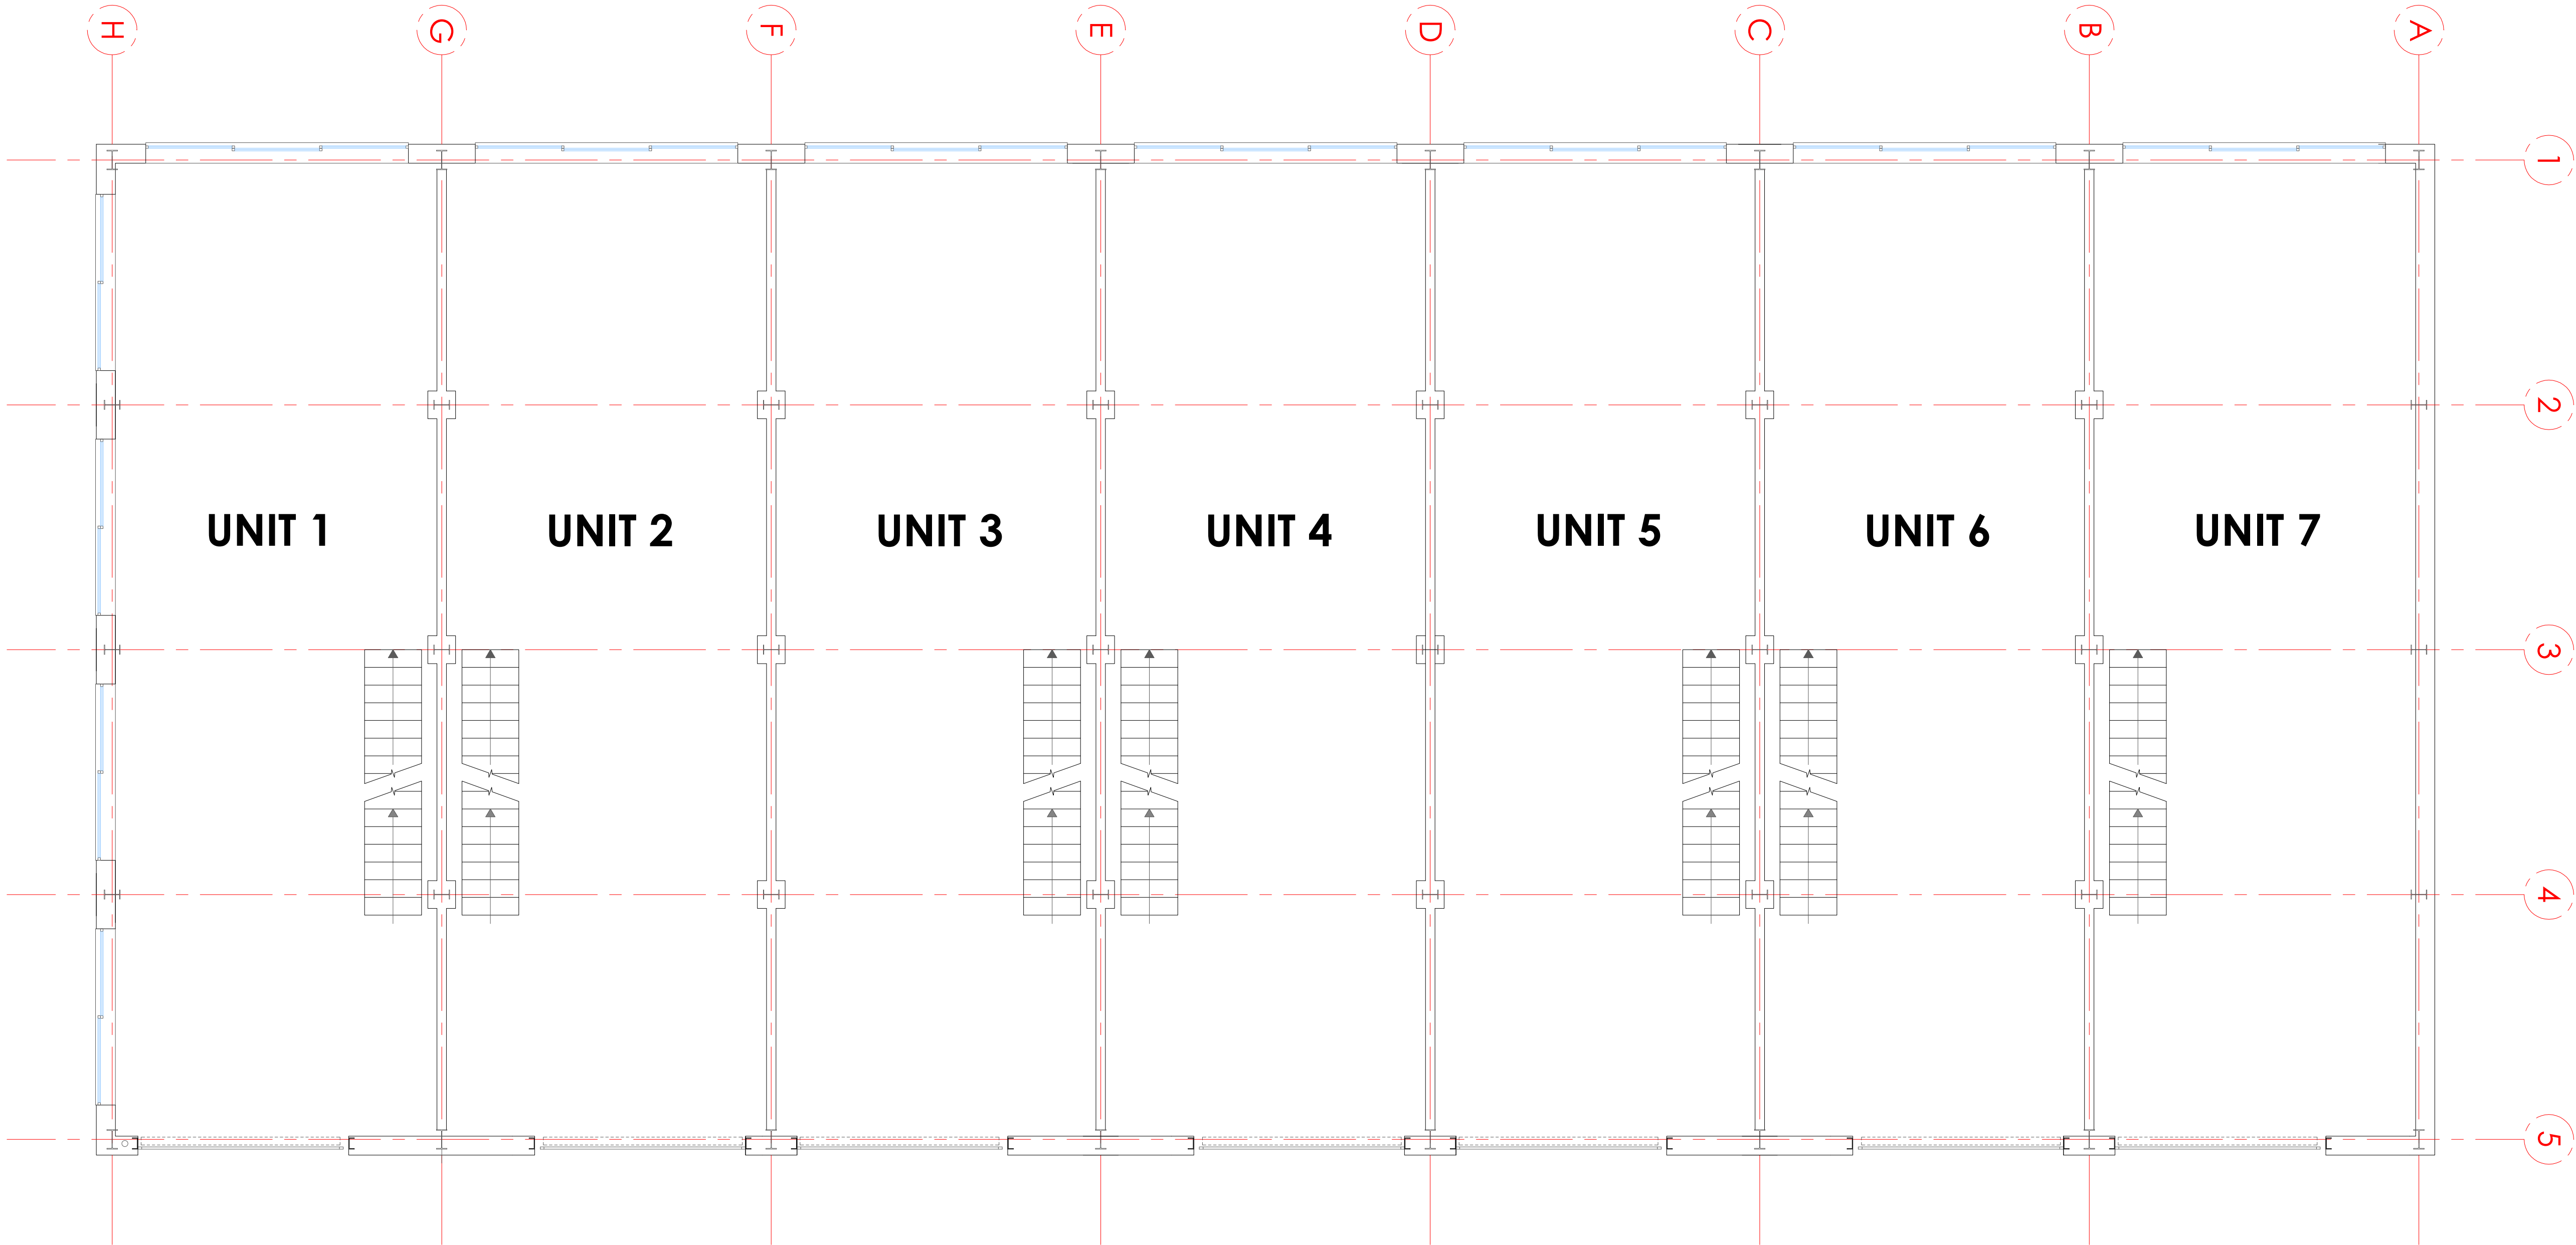

FIRST FLOOR PLAN
SCALE 1:50

- Notes:
1. THE COPYRIGHT OF THIS DRAWING IS THAT OF B.W.MCKEOWN ARCHITECTURE & DESIGN AND MAY NOT BE REPRODUCED IN WHOLE OR PART WITHOUT THE EXPRESS PERMISSION OF THE COPYRIGHT HOLDERS.
 2. WORK TO FIGURED DIMENSIONS ONLY.
 3. THIS DRAWING IS TO BE READ IN CONJUNCTION WITH ALL RELEVANT ENGINEER'S DRAWINGS AND SPECIFICATIONS WHERE NECESSARY.

REV:	DESCRIPTION:	BY:	DATE:
STATUS: PLANNING			



0161 203 4541 0161 205 1980

Providence Works, Norton St, Manchester, M40 8EH www.gsmindproperties.co.uk

CLIENT: Amir
Andersen Textiles
63 Knowsley St
Manchester

SITE: Style House Knowsley St / Blocklock St Manchester, M8 8HX			
TITLE: FLOOR PLANS			
SCALE AT A1: AS SHOWN	DATE: 07.10.15	DRAWN: BWM	CHECKED:
PROJECT NO:	DRAWING NO: 03	REVISION:	