



170
125/1100

1600
2.07

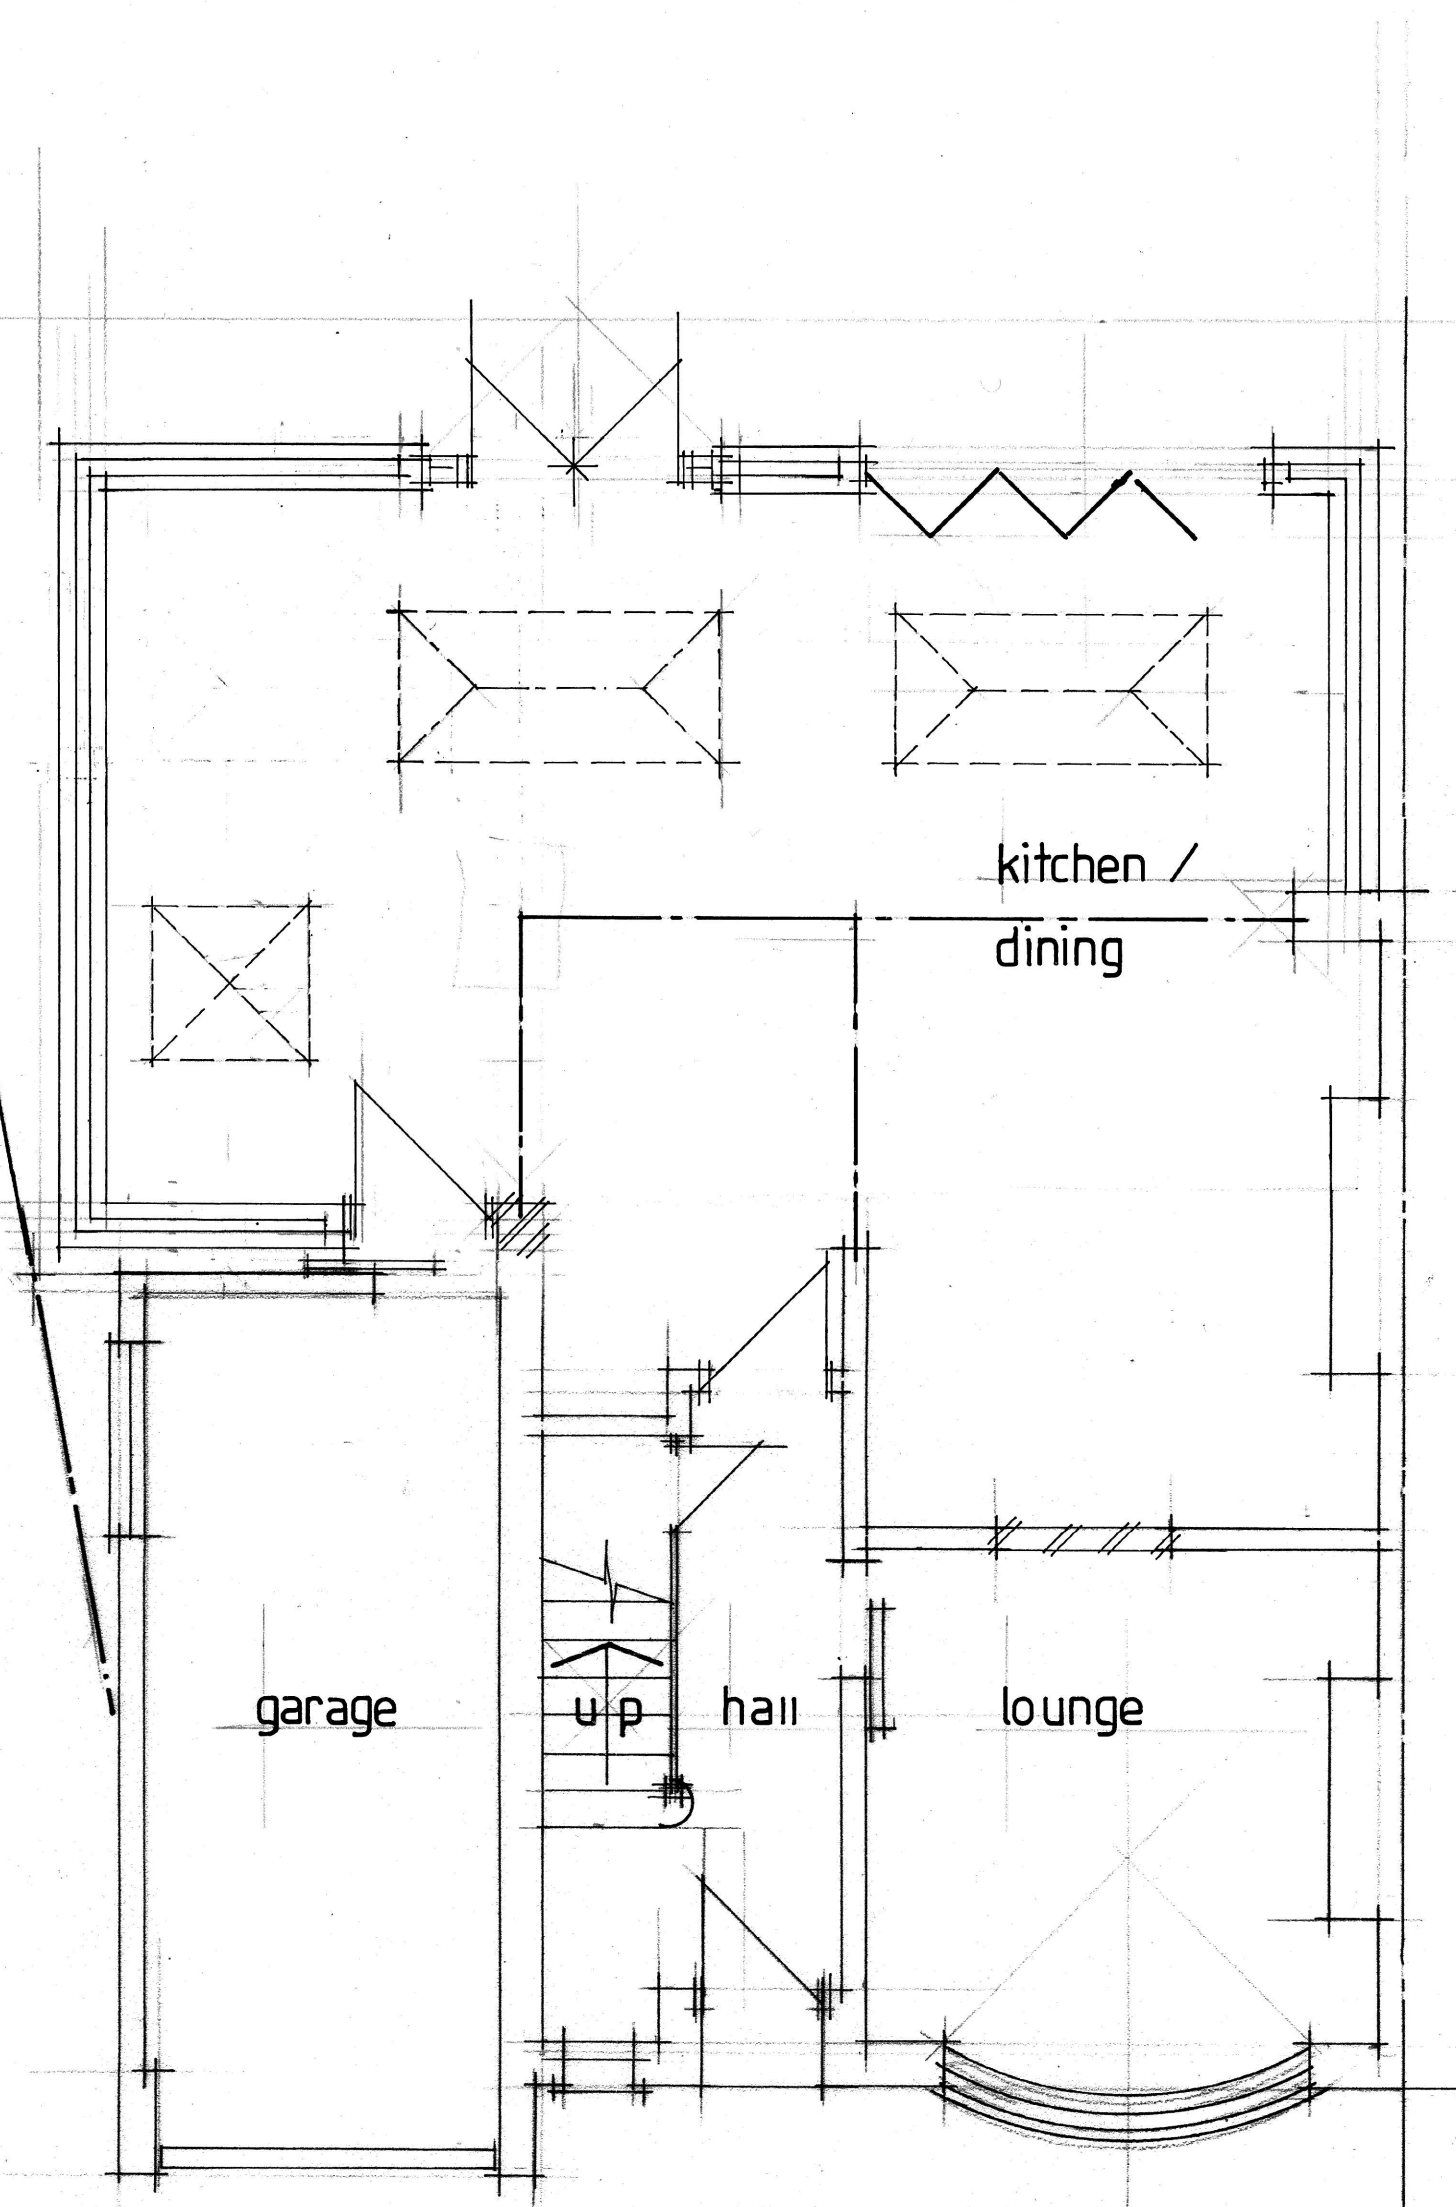


Ground Floor

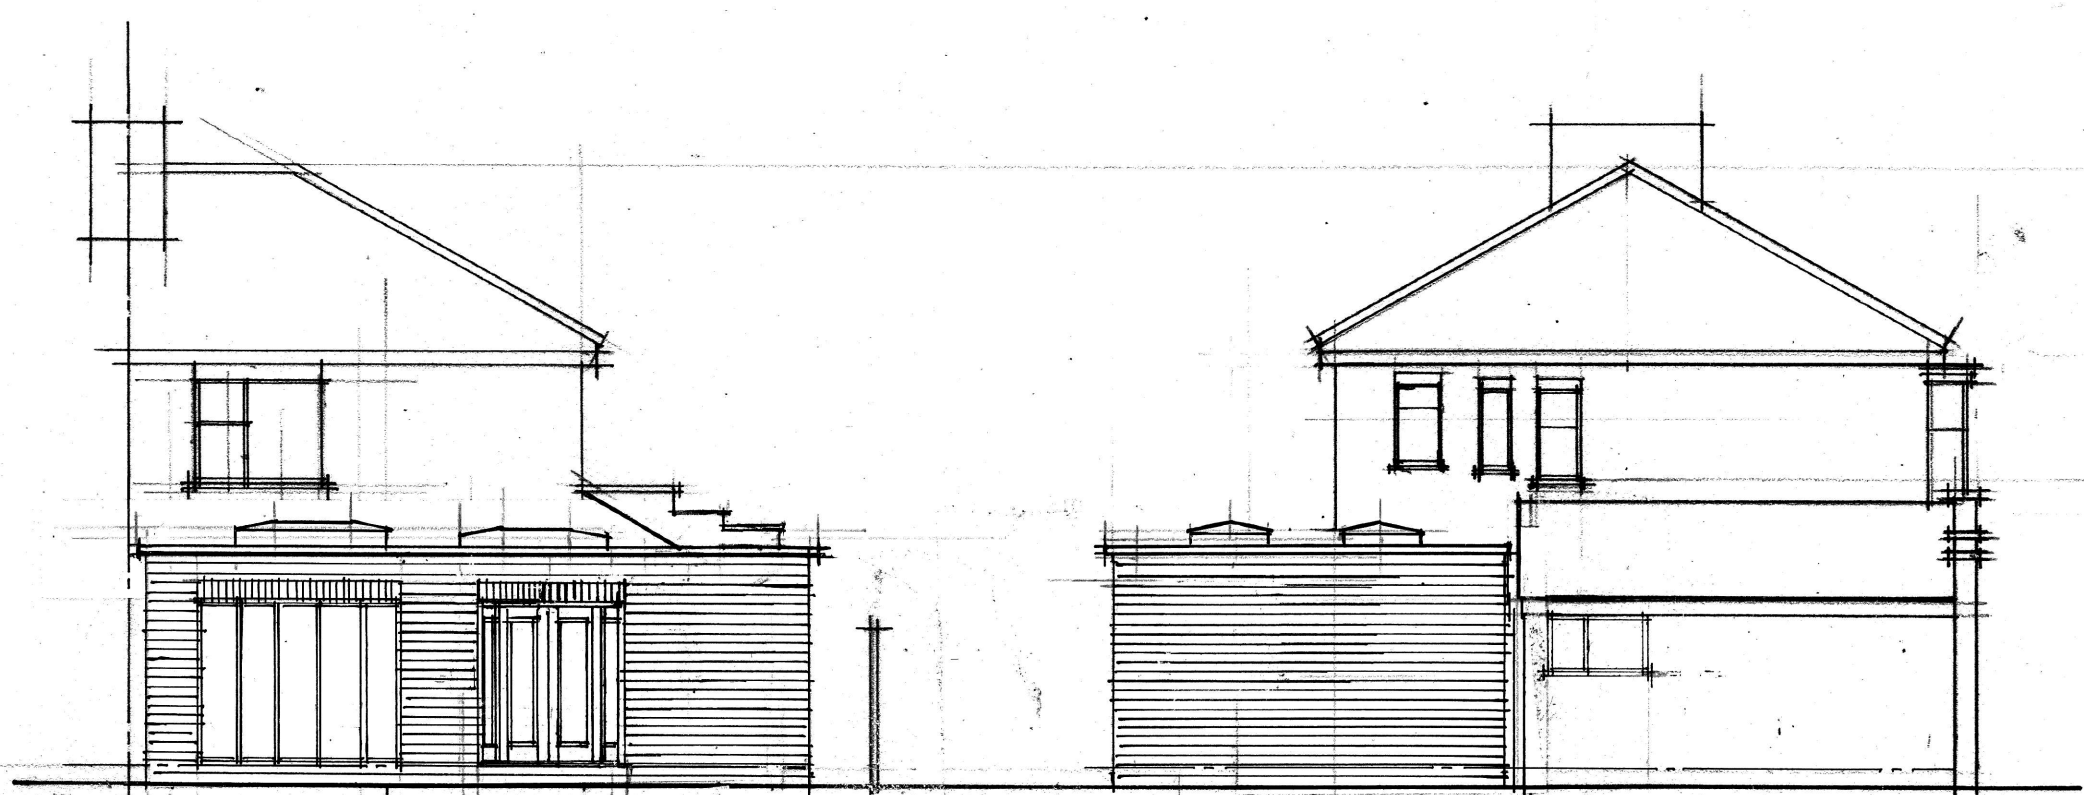



Rear

Side

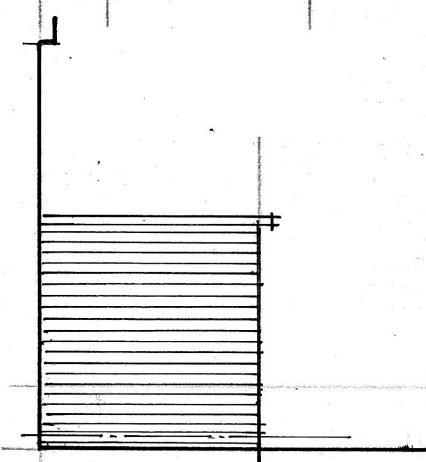

Side

Scales

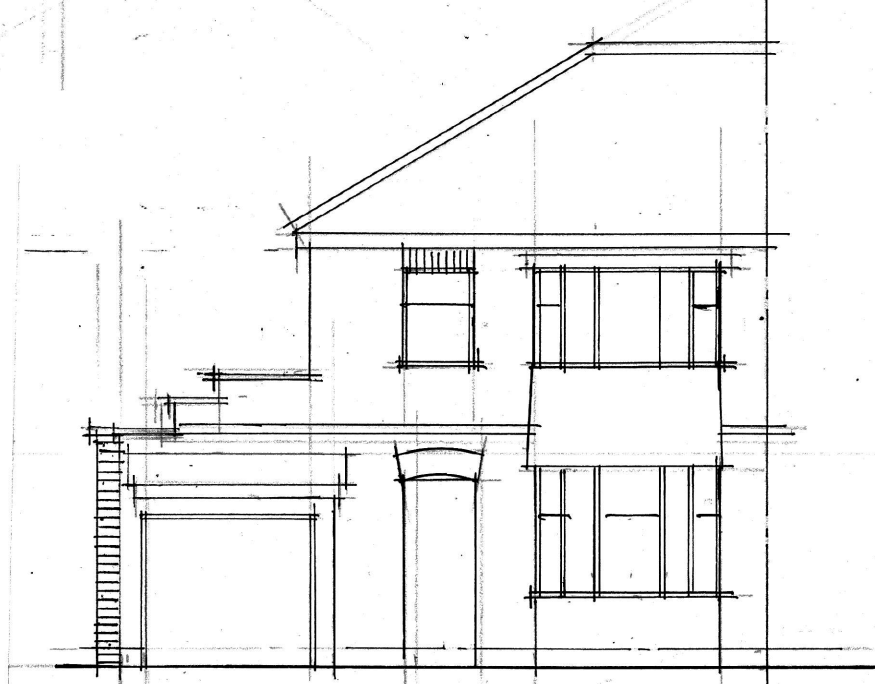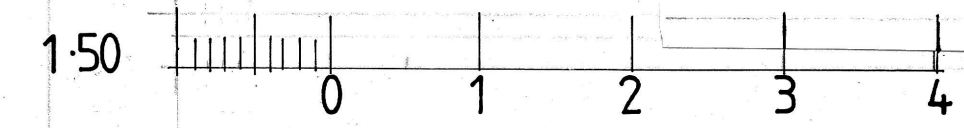

Front

No:	Revision:	Date:	Initial:
ALPHA DESIGN 11 GILDA CRESCENT ROAD ECCLES M30 9AG TELEPHONE :0161 707 5533			
Project: 5 Clumber Road Gorton Mcr			
Title: Floor Plans and Elevations(prop)			
Scale: 50:100	Date: JUNE 21	Initial: CTR	
Drg. No: 2			