
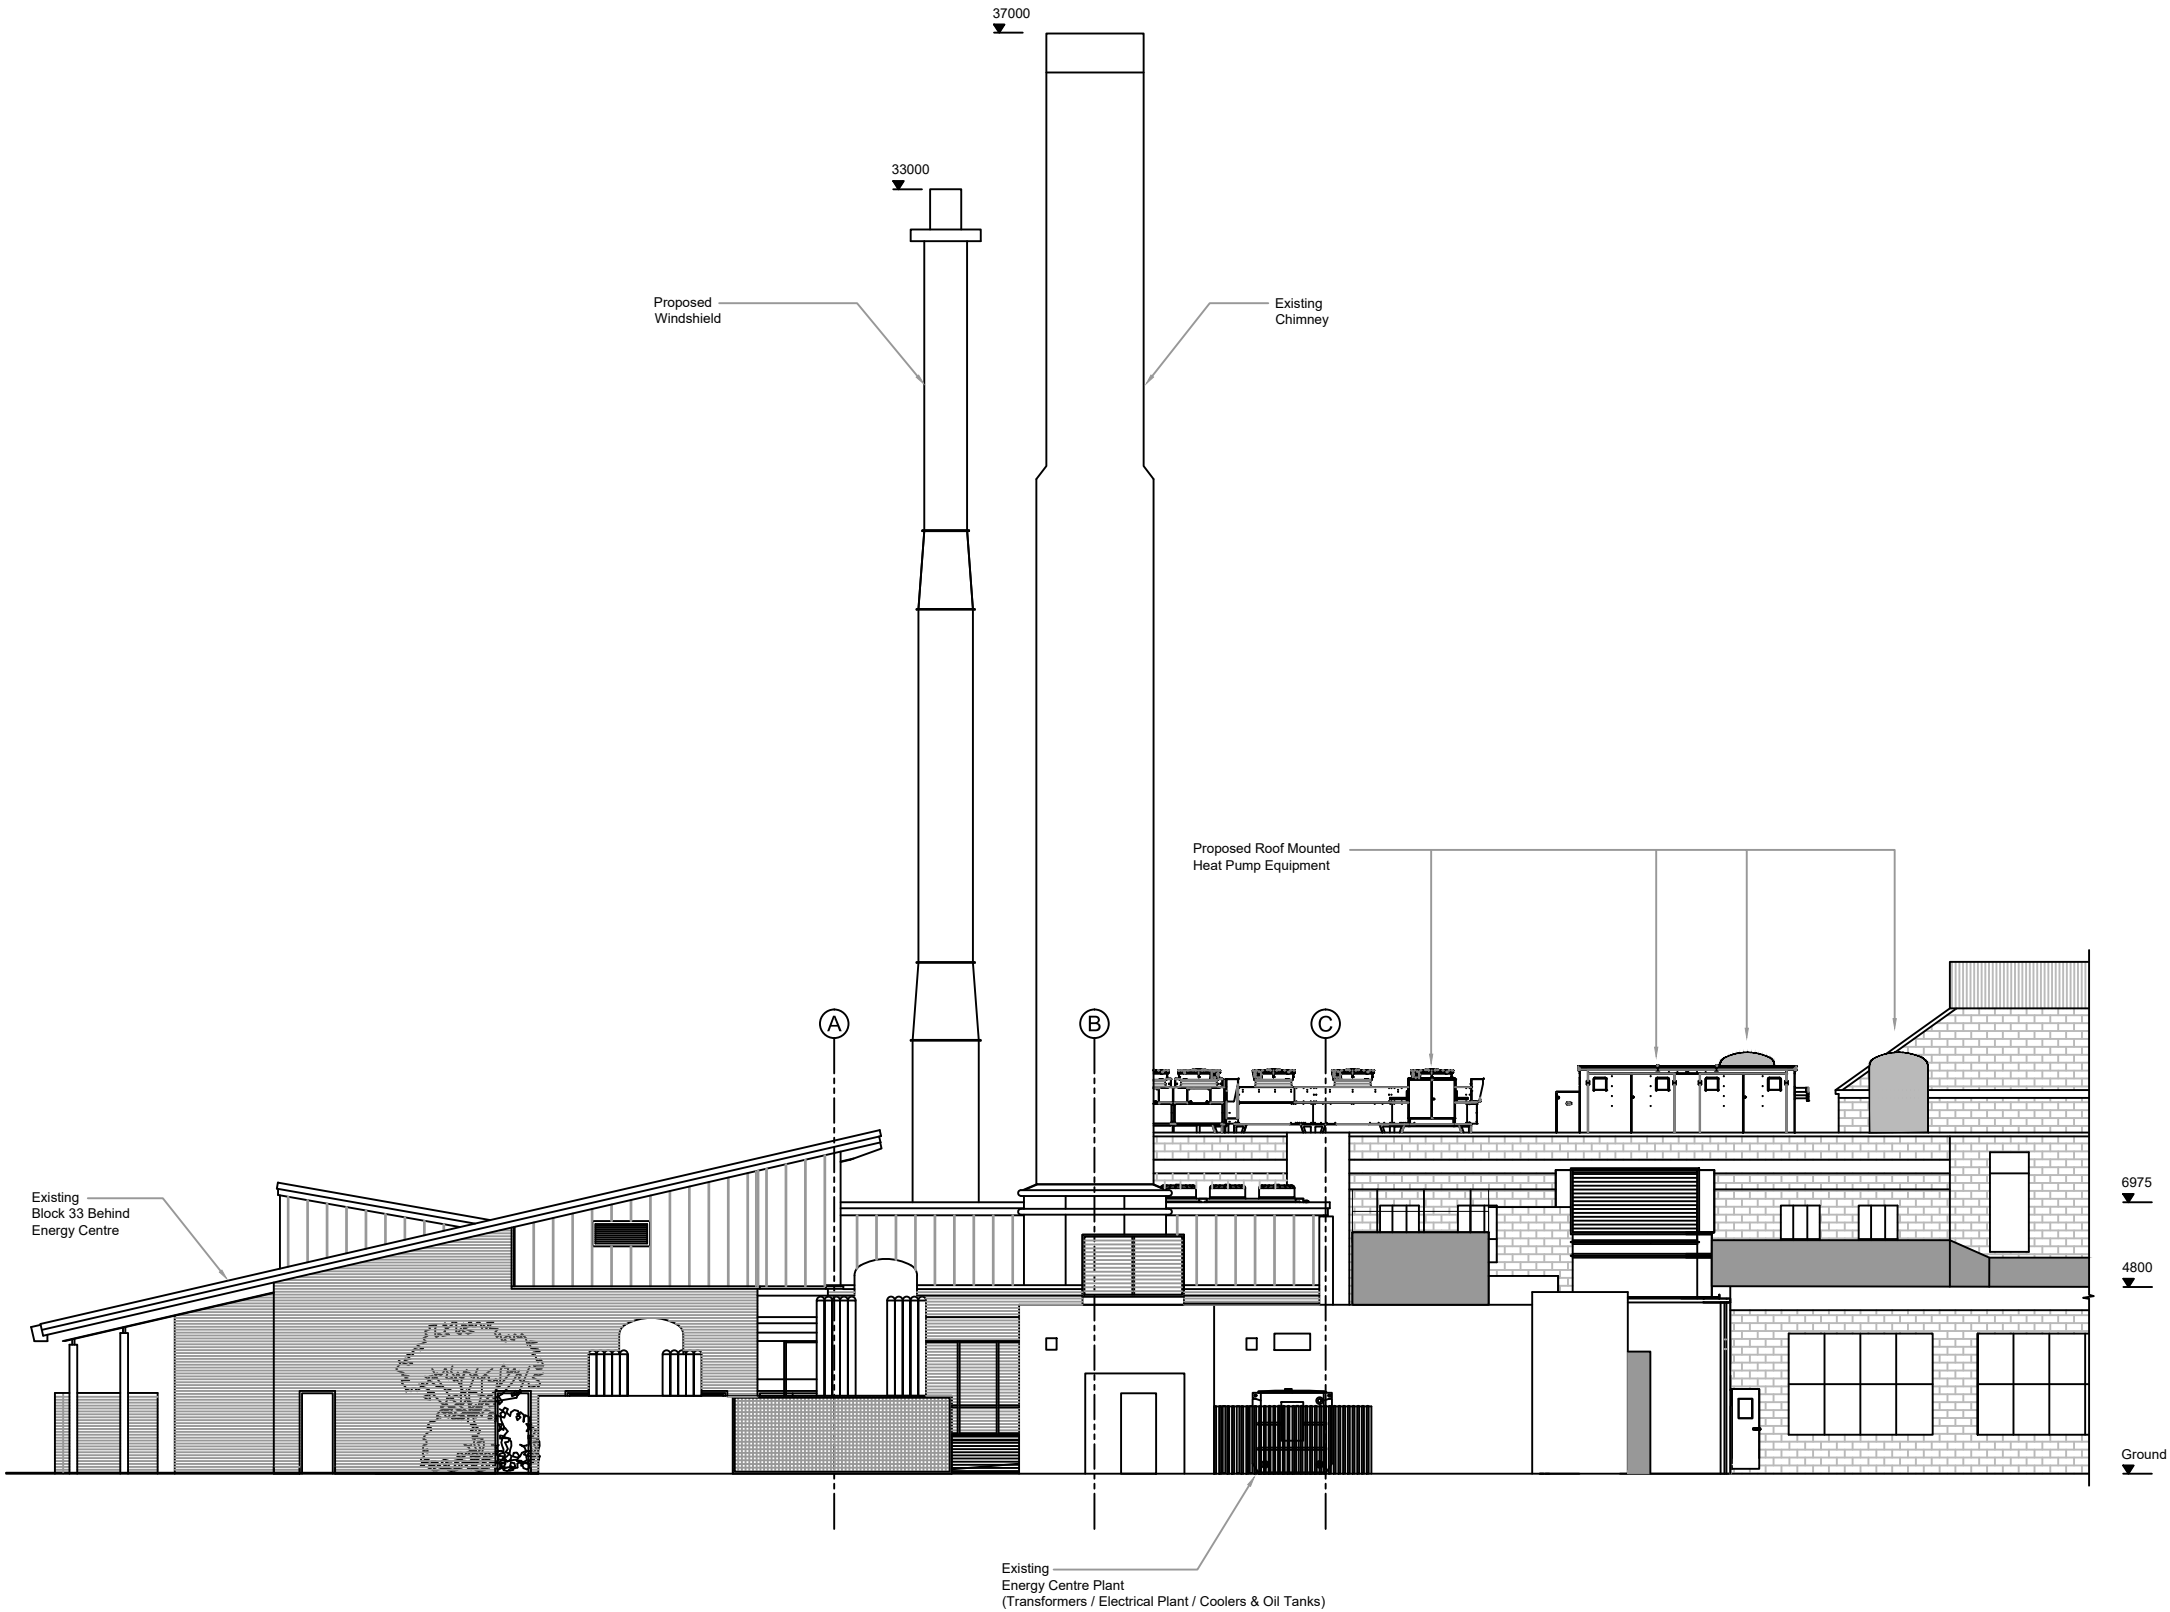


 


Proposed West Elevation  
Scale (1:100)

REFERENCE DRAWINGS:

NOTES:

1. All dimensions in millimeters unless otherwise stated.
2. All levels in meters unless otherwise stated.
3. This drawing shall be read in conjunction with all project documentation including: Civil, Structural, Mechanical and Electrical drawings, Schedules and specifications unless otherwise stated
4. No dimensions / measurements or levels are to be scaled from this drawing.

KEY:

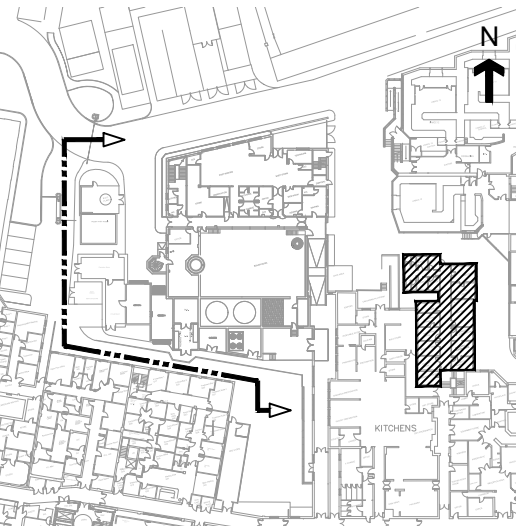

West Elevation

|     |            |                        |       |        |       |       |
|-----|------------|------------------------|-------|--------|-------|-------|
| 01  | 16.08.2021 | Issued for Information | DPG   | AY     | TW    |       |
| Rev | Date       | Description            | Drawn | Design | Chk'd | App'd |

**VITAL**  
ENERGI

VITAL ENERGI, Century House, Roman Road, Blackburn, Lancashire,  
United Kingdom, BB1 2LD. Tel: +44 (0) 1254 296 000 Fax: +44 (0) 1254 296 040



Process Solutions  
with a Quality Installation.  
Serving the Energy, Food &  
Pharmaceutical Industry  
Dedicated to Excellence .....

**Process Installations & Maintenance Services Ltd**  
Waterworks Lane, Gilton, Peterborough PE6 7LP  
Tel: 01406 430030 - Fax: 01406 331379 - [www.processinstallations.net](http://www.processinstallations.net)

Project Title

**The Christie  
NHS Trust Foundation**

Drawing Title

**Proposed Heat Pump &  
Associated Plant  
West Elevation**

|             |                   |        |             |            |         |
|-------------|-------------------|--------|-------------|------------|---------|
| Designed    | AY                |        | Checked     |            |         |
| Drawn       | DPG               |        | Approved    |            |         |
| Scale       | As Noted          | Status | Information | Date       | Job No. |
|             |                   |        |             | 16/08/2021 | PI 348  |
| Drawing No. | VI 21 CHR LAY 013 |        |             |            | Rev     |
|             |                   |        |             |            | 01      |