



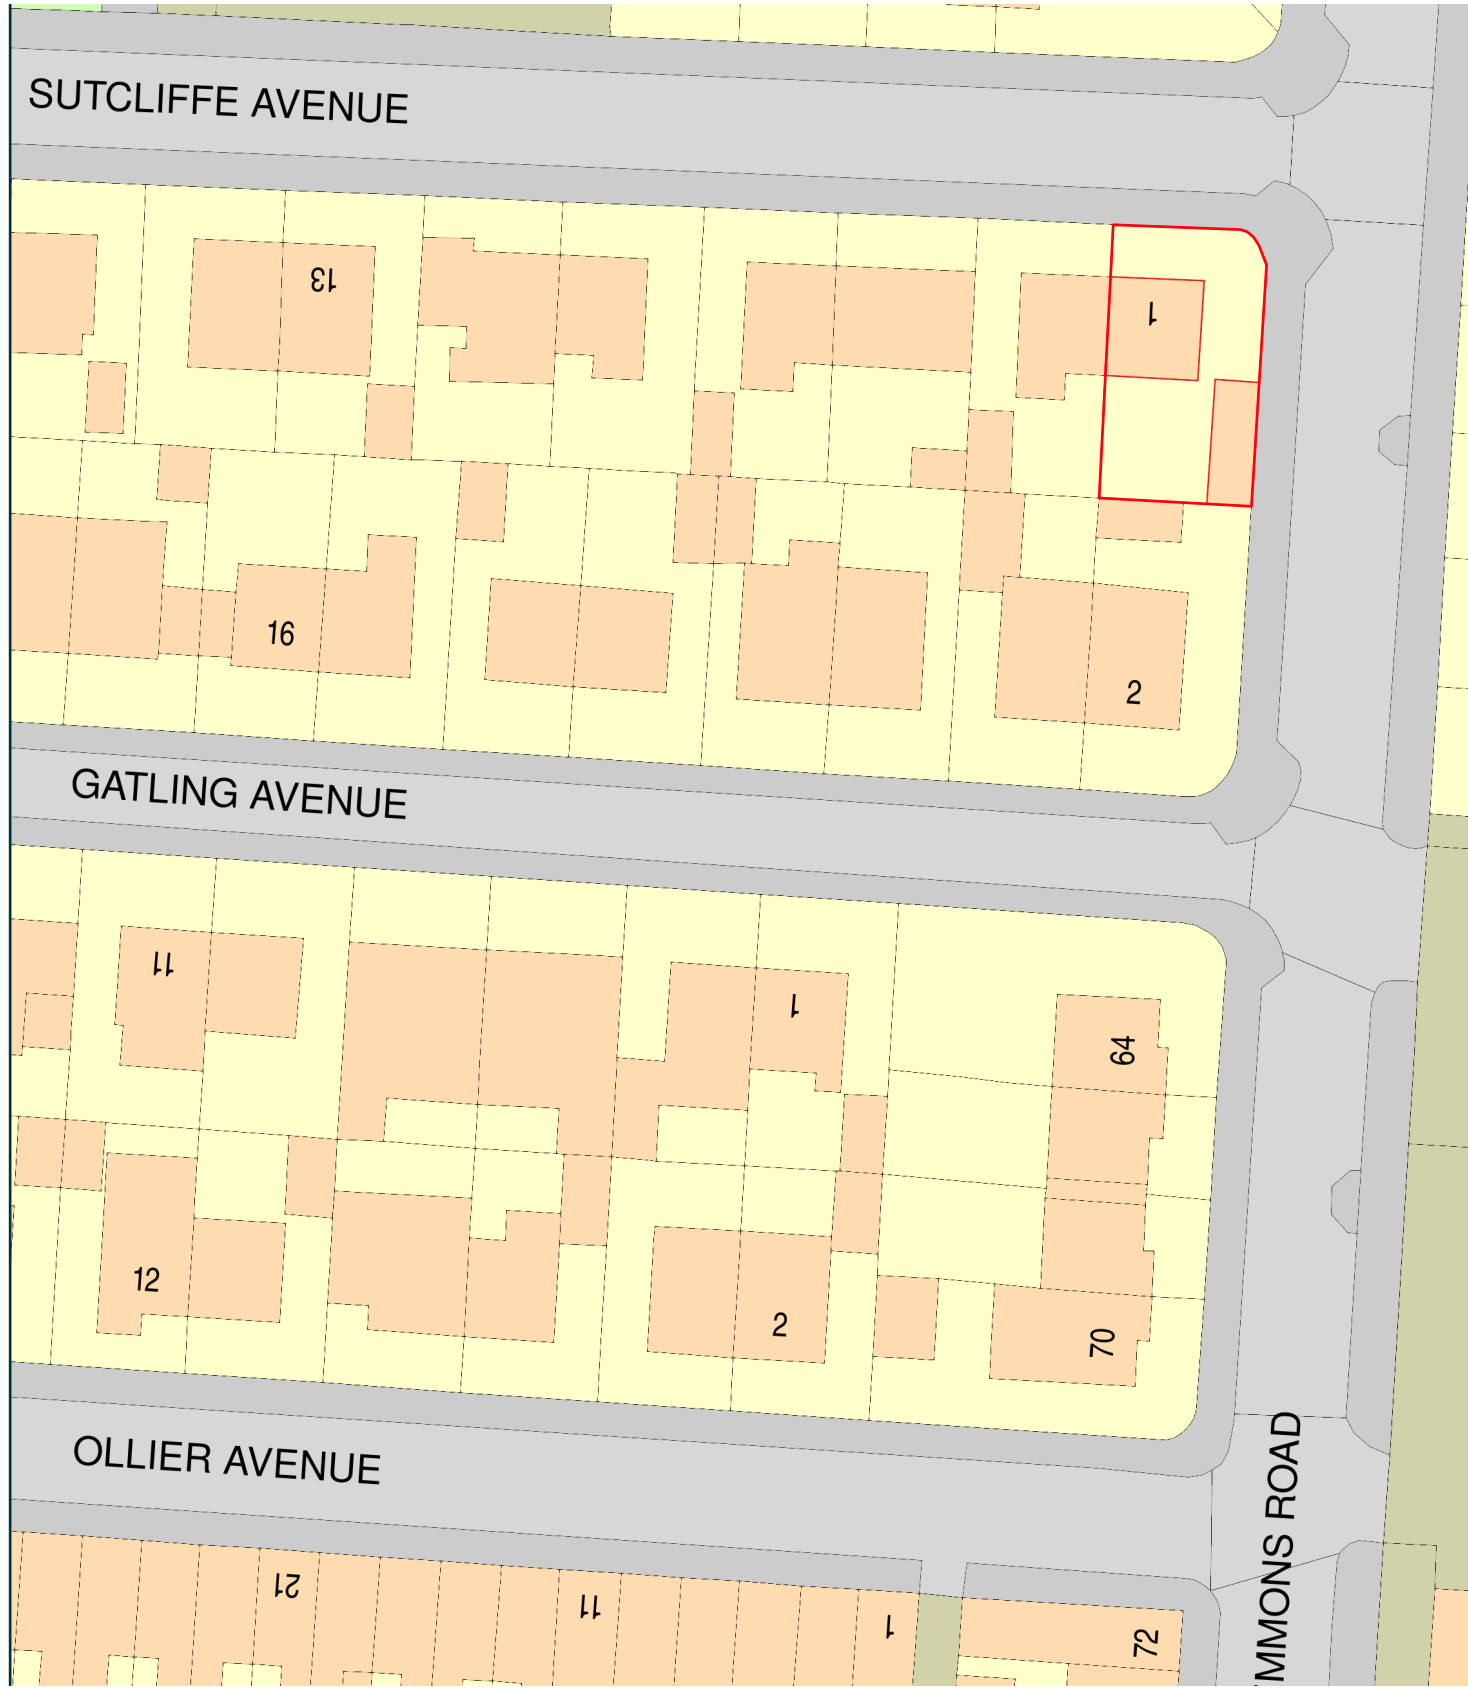

1 Existing Location Plan
Scale: 1:500

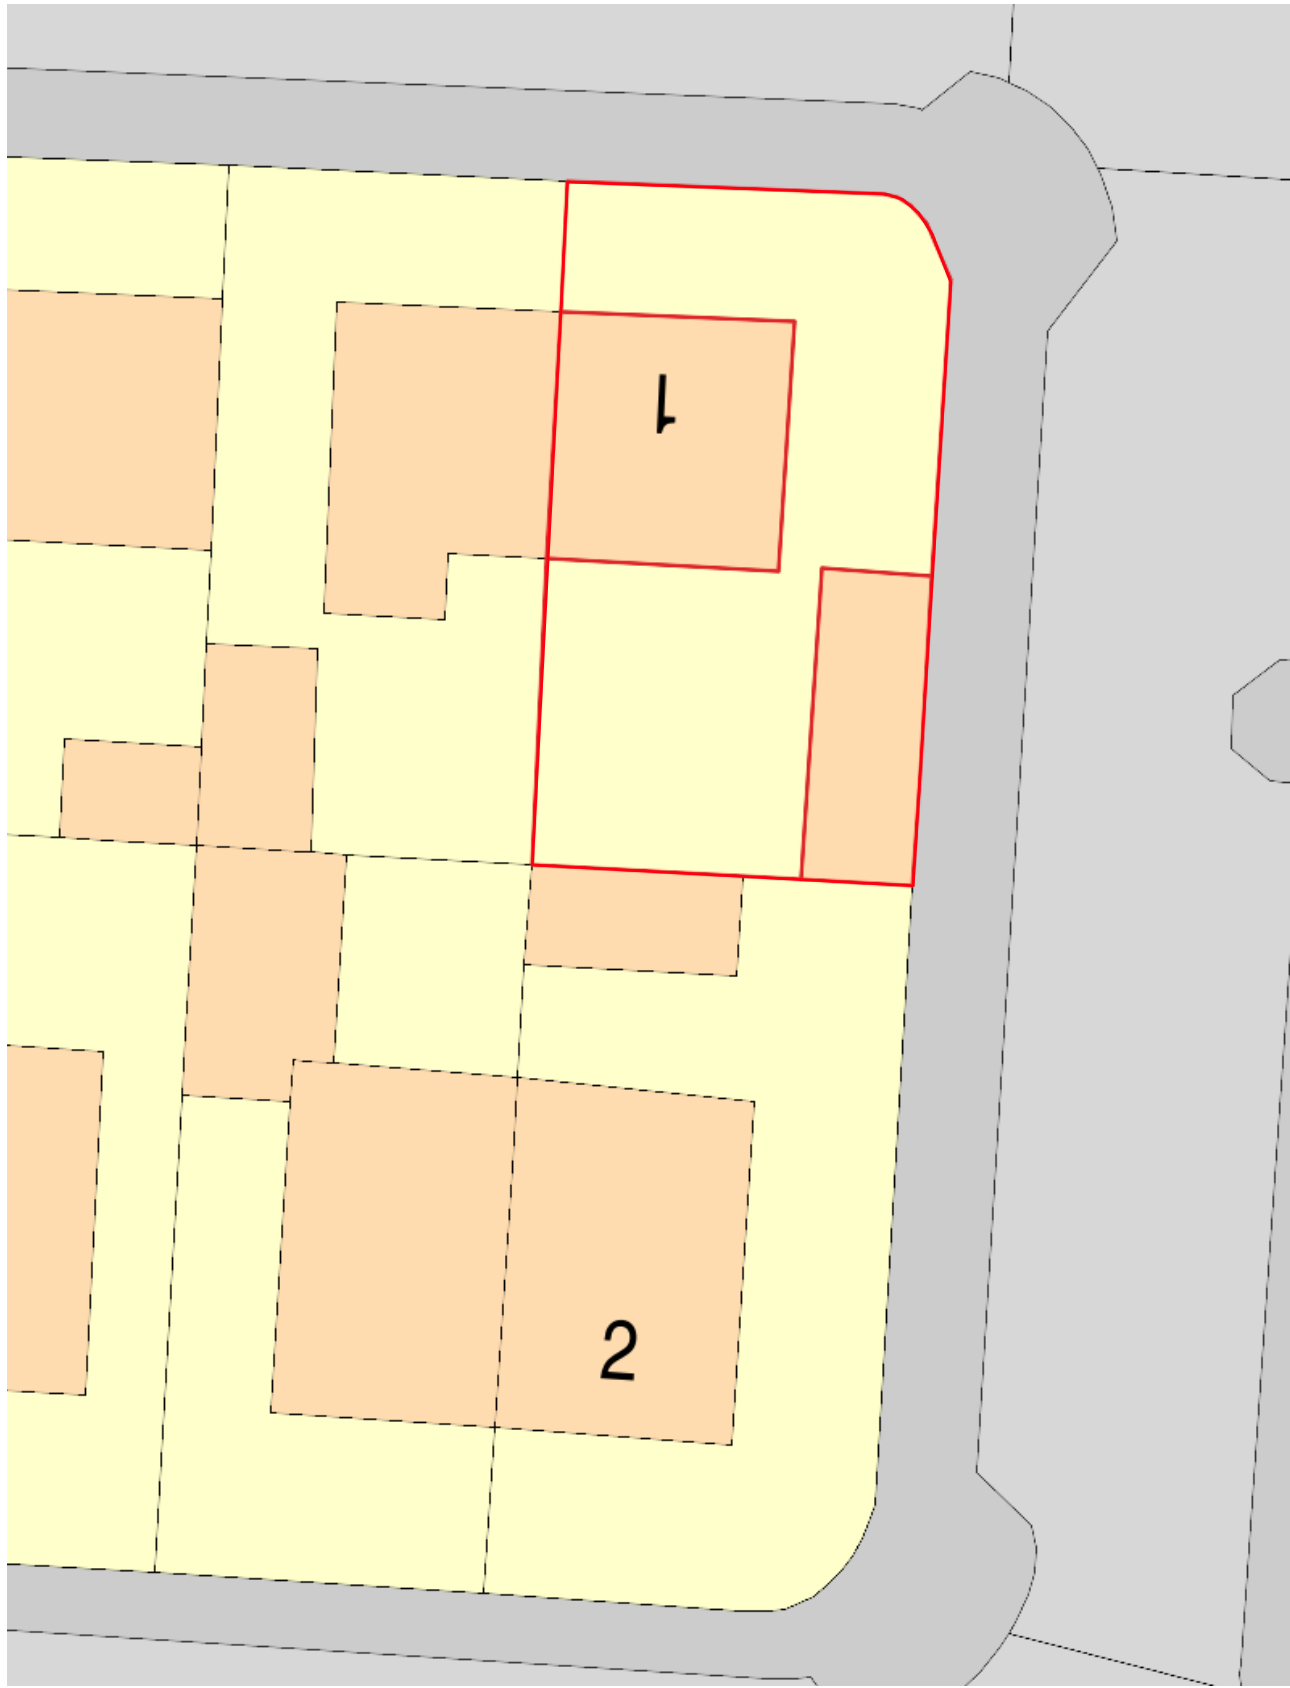

2 Existing Site Plan
Scale: 1:200

This drawing must not be reproduced without permission from NM Architectural Services LTD. DO NOT scale of this drawing. All Dimensions are to be checked on site by the contractor/sub contractor. Any discrepancies to be reported to NM Architectural services LTD.

Client Name: Mr M Javed	Drawing Title: Existing Site & Location Plans	Project Type: Planning Approval		Check By: MN	Date: 31.03.2021	Revision Notes:
Project Address: 1 Sutcliffe Ave, Levenshulme Manchester, M12 5TN	Drawing Type: Extension	Dwg No:	SUT-001	Scale: 1:100	Rev: A	

NM.