


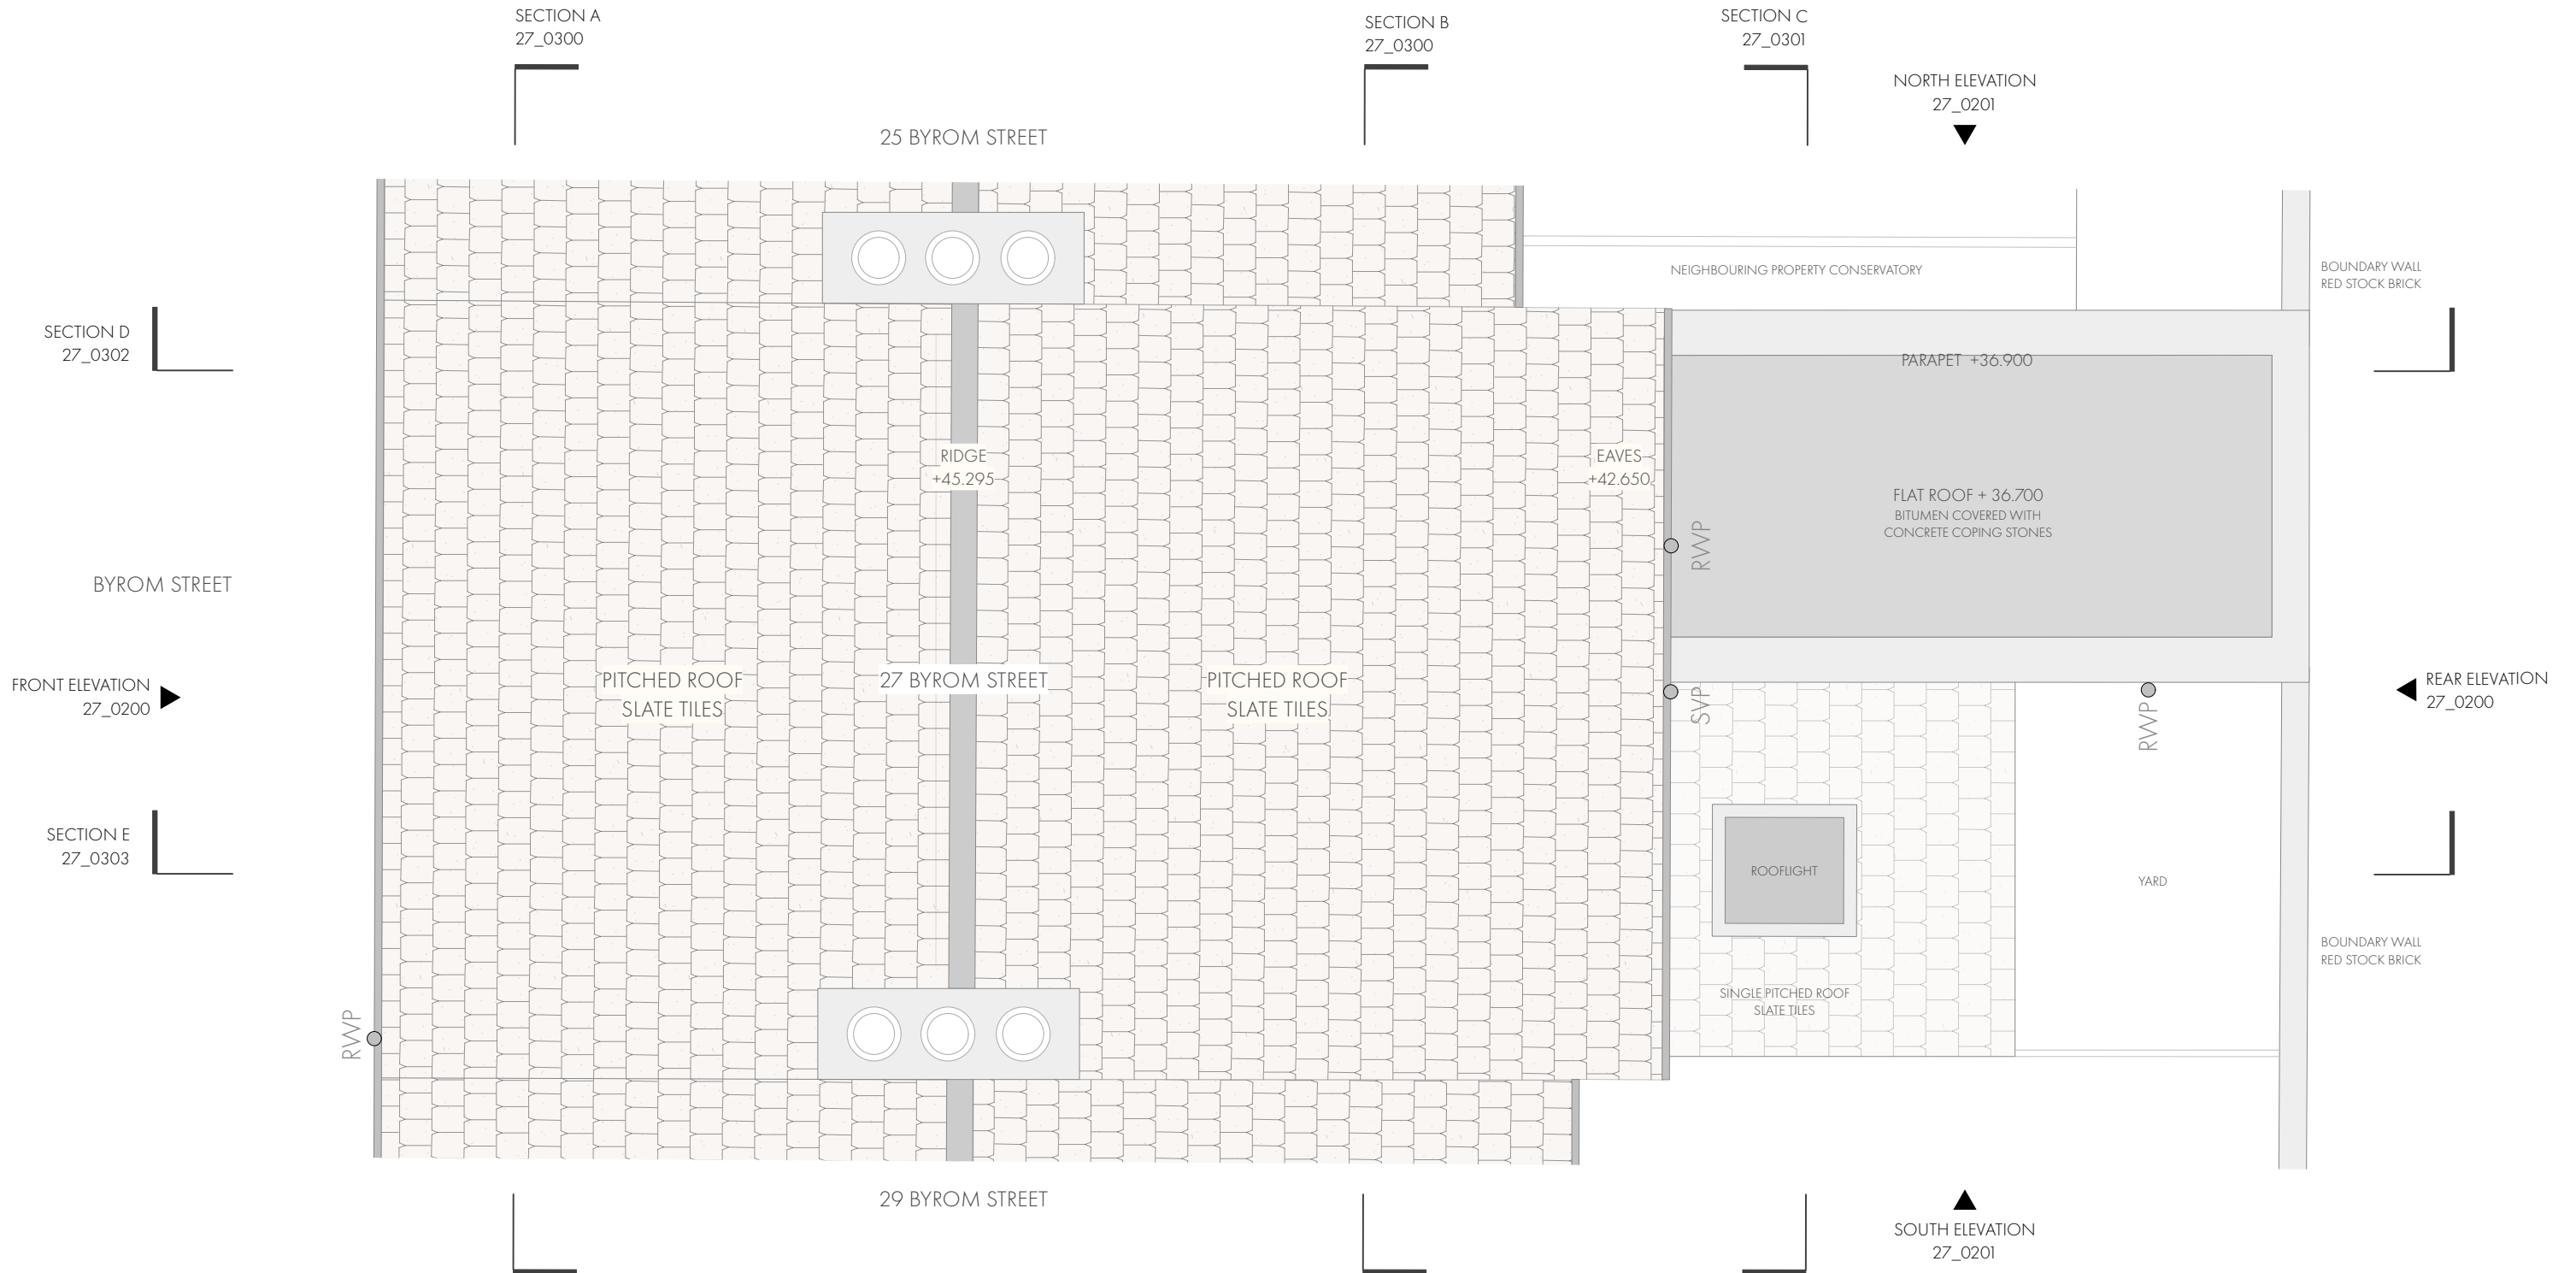

PROJECT : 27 BYROM STREET

0 1 2 3 4 5m



SCALE : 1:100

DWG NO : 27_0014

P L A N N I N G

EXISTING ROOF PLAN