





1 Proposed_Front Elevation
1 : 50



3 Proposed_Side Elevation (1)
1 : 50

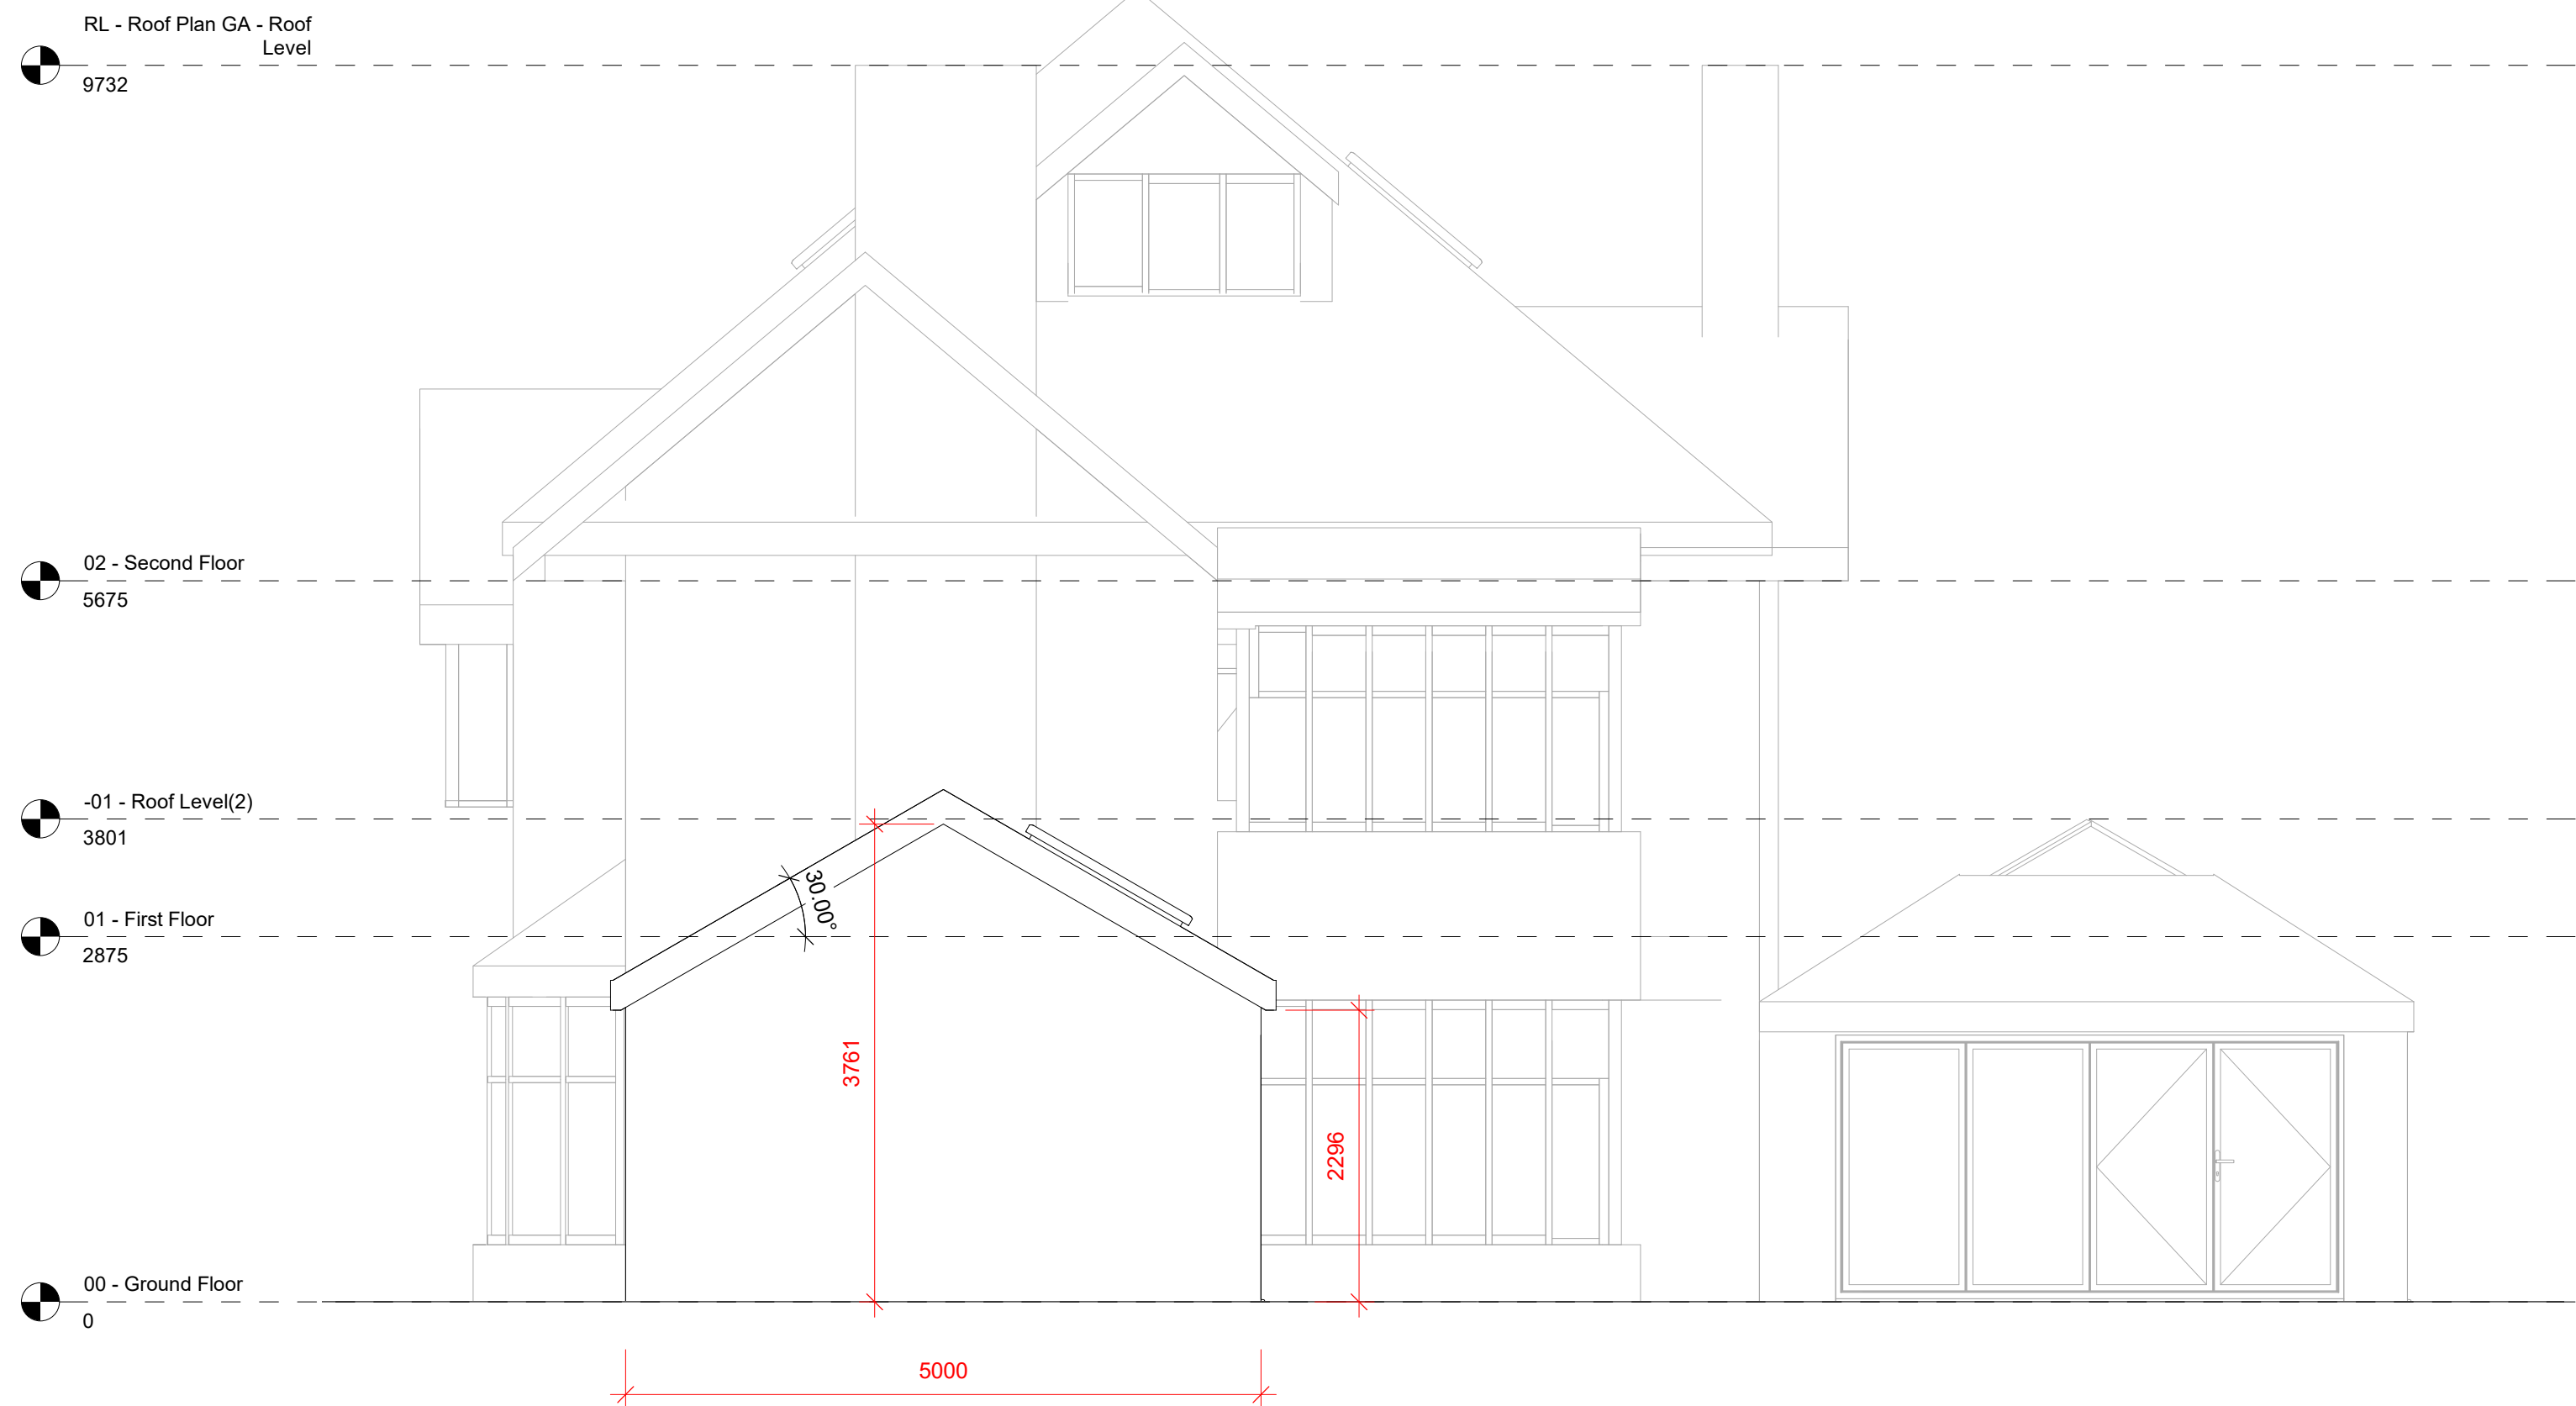

2 Proposed_Rear Elevation
1 : 50

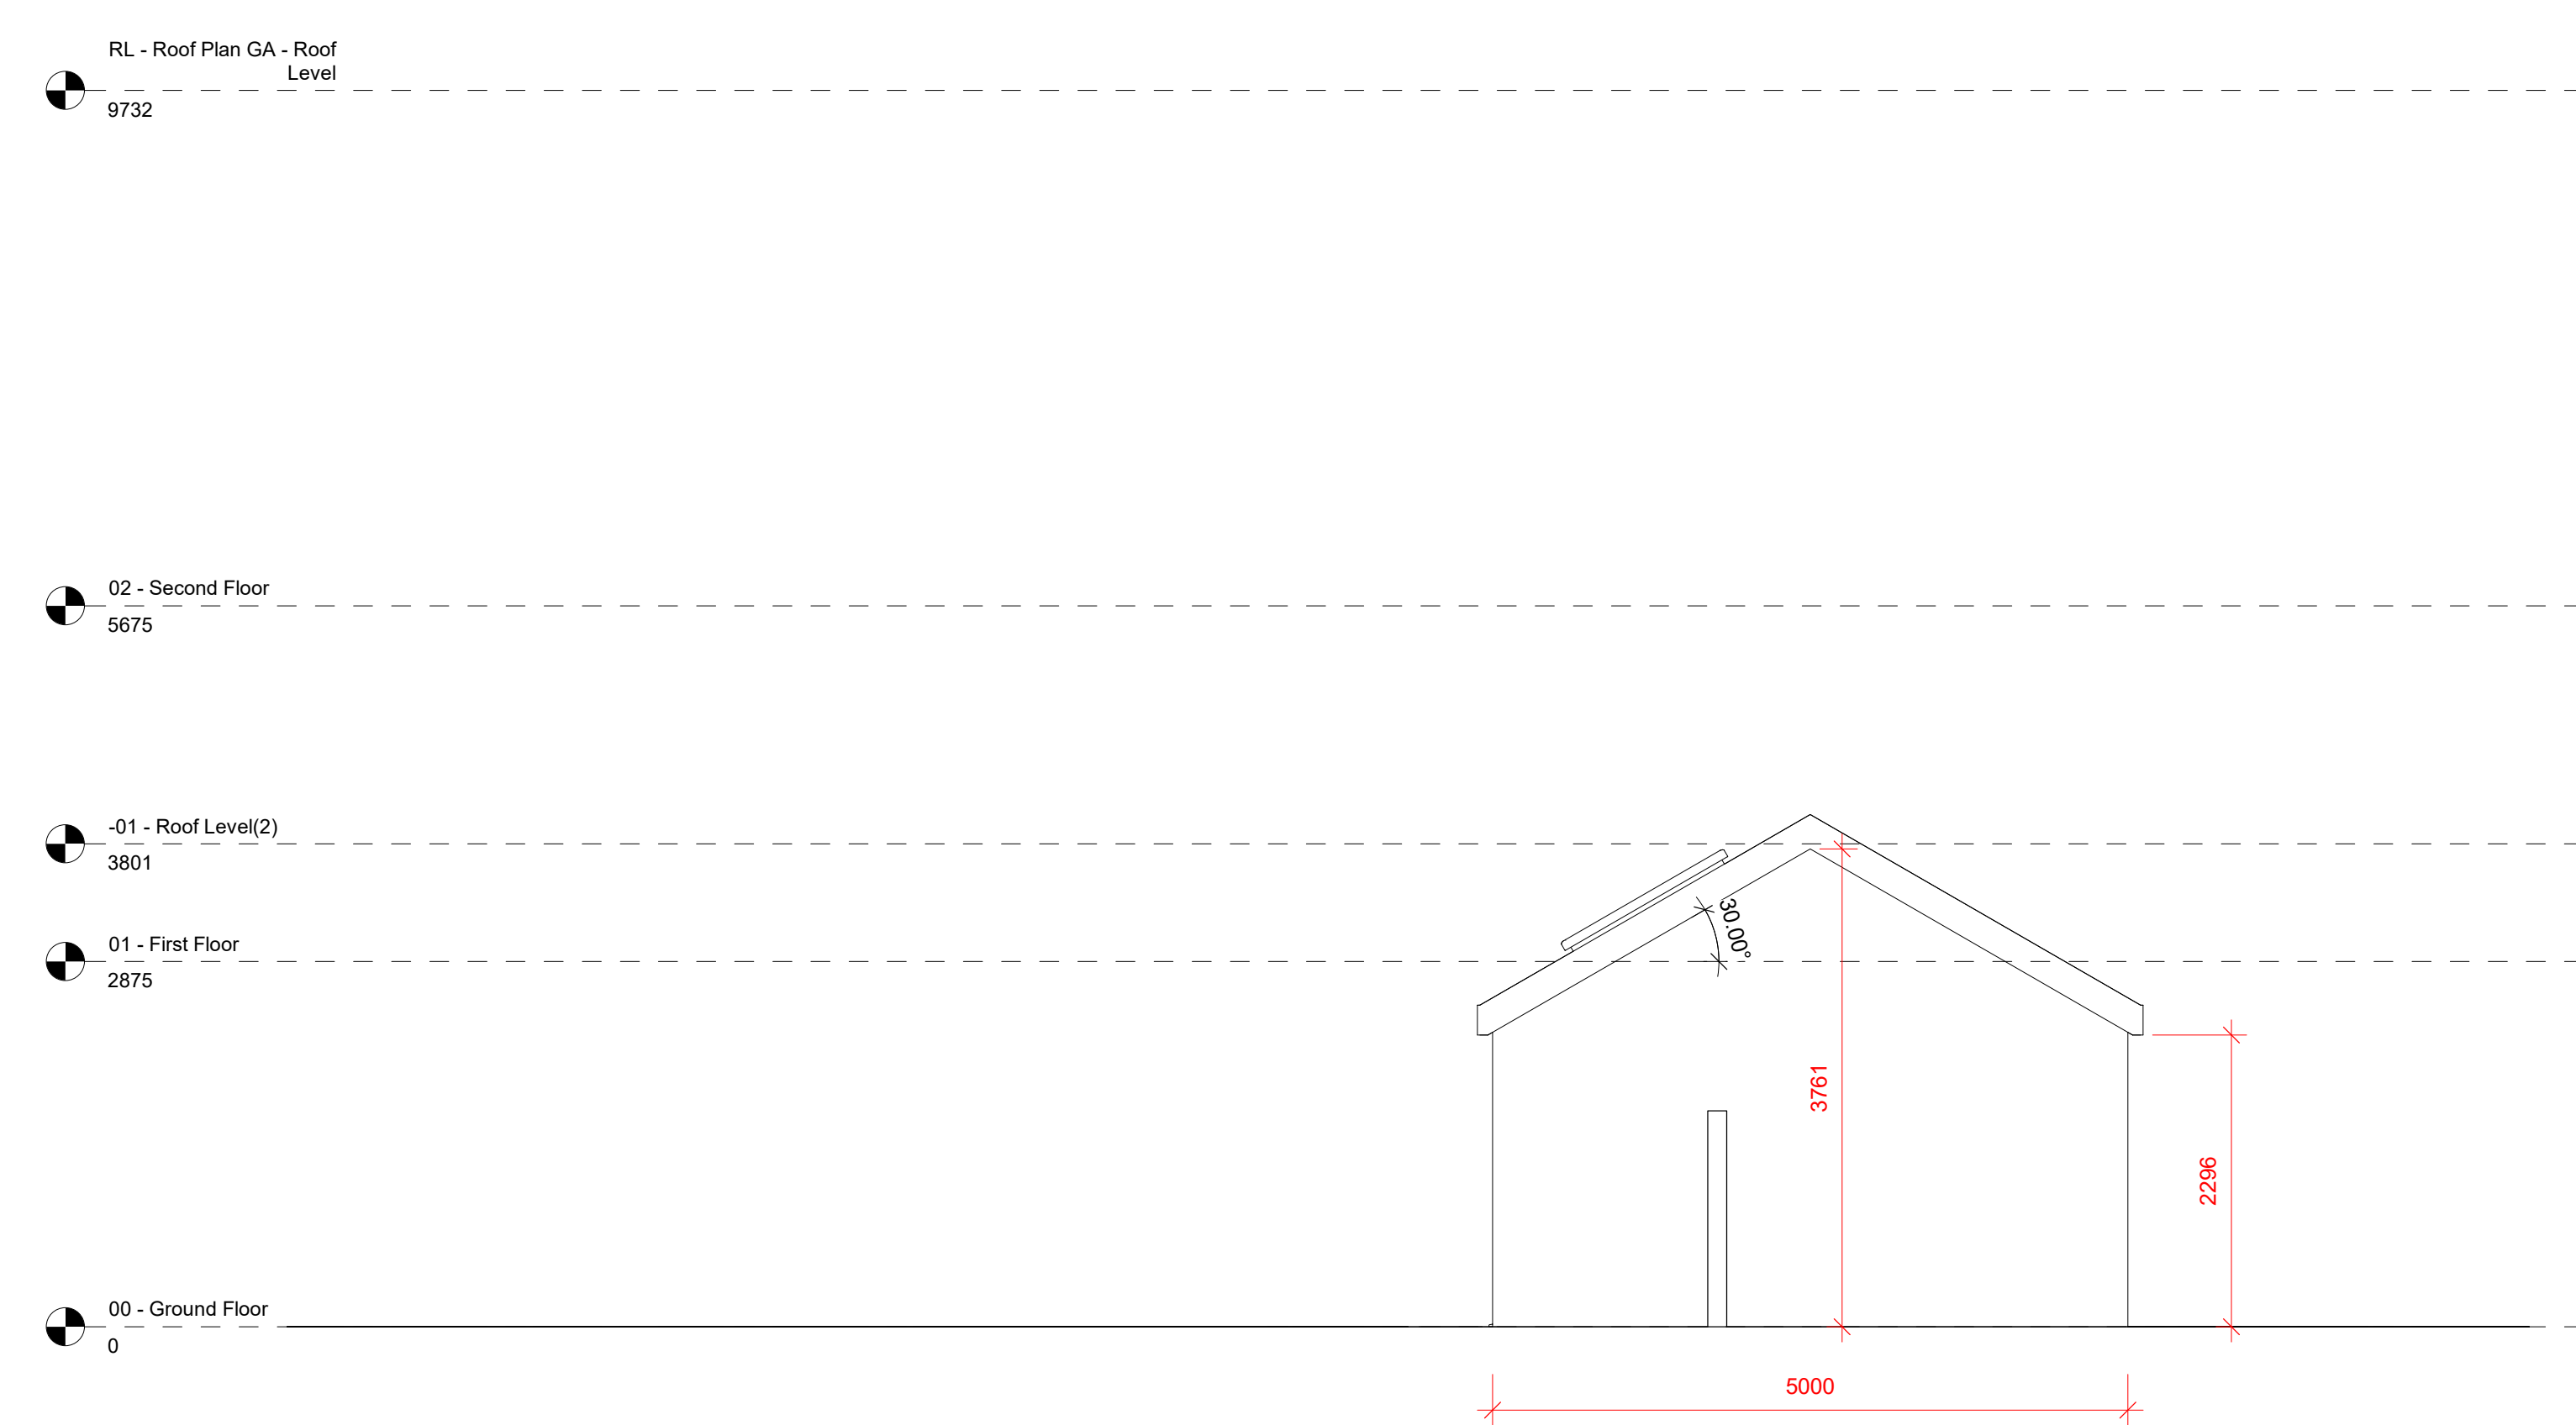

4 Proposed_Side Elevation (2)
1 : 50

Copyright of this drawing is vested in the Architect and it must not be copied or reproduced without consent. Only figured dimensions are to be taken from this drawing. All contractors must read the site and be responsible for taking and checking all dimensions relative to their work.

Notify the Architect immediately of any variation between drawings and site conditions.

DO NOT SCALE OFF THIS DRAWING - IF IN DOUBT ASK.

Where drawings are based on survey information received, surveys are available on request.

All drawings to be read in conjunction with all relevant Structural and M&E Engineers drawings and specifications.

H&S HAZARDS:

Significant hazards relative to the architectural design shown on this drawing have been assessed and highlighted with reasonable skill and care using a warning triangle system.

This drawing is to be read in conjunction with all other hazards/risks which have been identified and recorded within the construction phase H&S plan.

It is assumed that all works on this drawing will be carried out by a competent contractor working, where appropriate, to an approved method statement.

Significant hazards are defined as:-

- Those not likely to be effective to a competent contractor or other designers.
- Those of an unusual nature.
- Those likely to be difficult to manage effectively.

General Notes:

Rev:			
Details:		By/Chk:	Date:

template
architects

www.templatearchitects.com Tel: 01668052123 Email: info@templatearchitects.com		Template Architects Limited Registered in England & Wales - 12345678			
Client: Mr & Mrs. J Teeling					
Project: 2 Oakfield Road					
Drawing Title: Proposed Information_Sheet 02					
Stage:		Status:			
Drawn By: Author	Date: 04/27/21	Scale: 1 : 50	Sheet Size: A0		
Project Number: X		Revision:			
TA-P1-XX-GA-A-0002					