


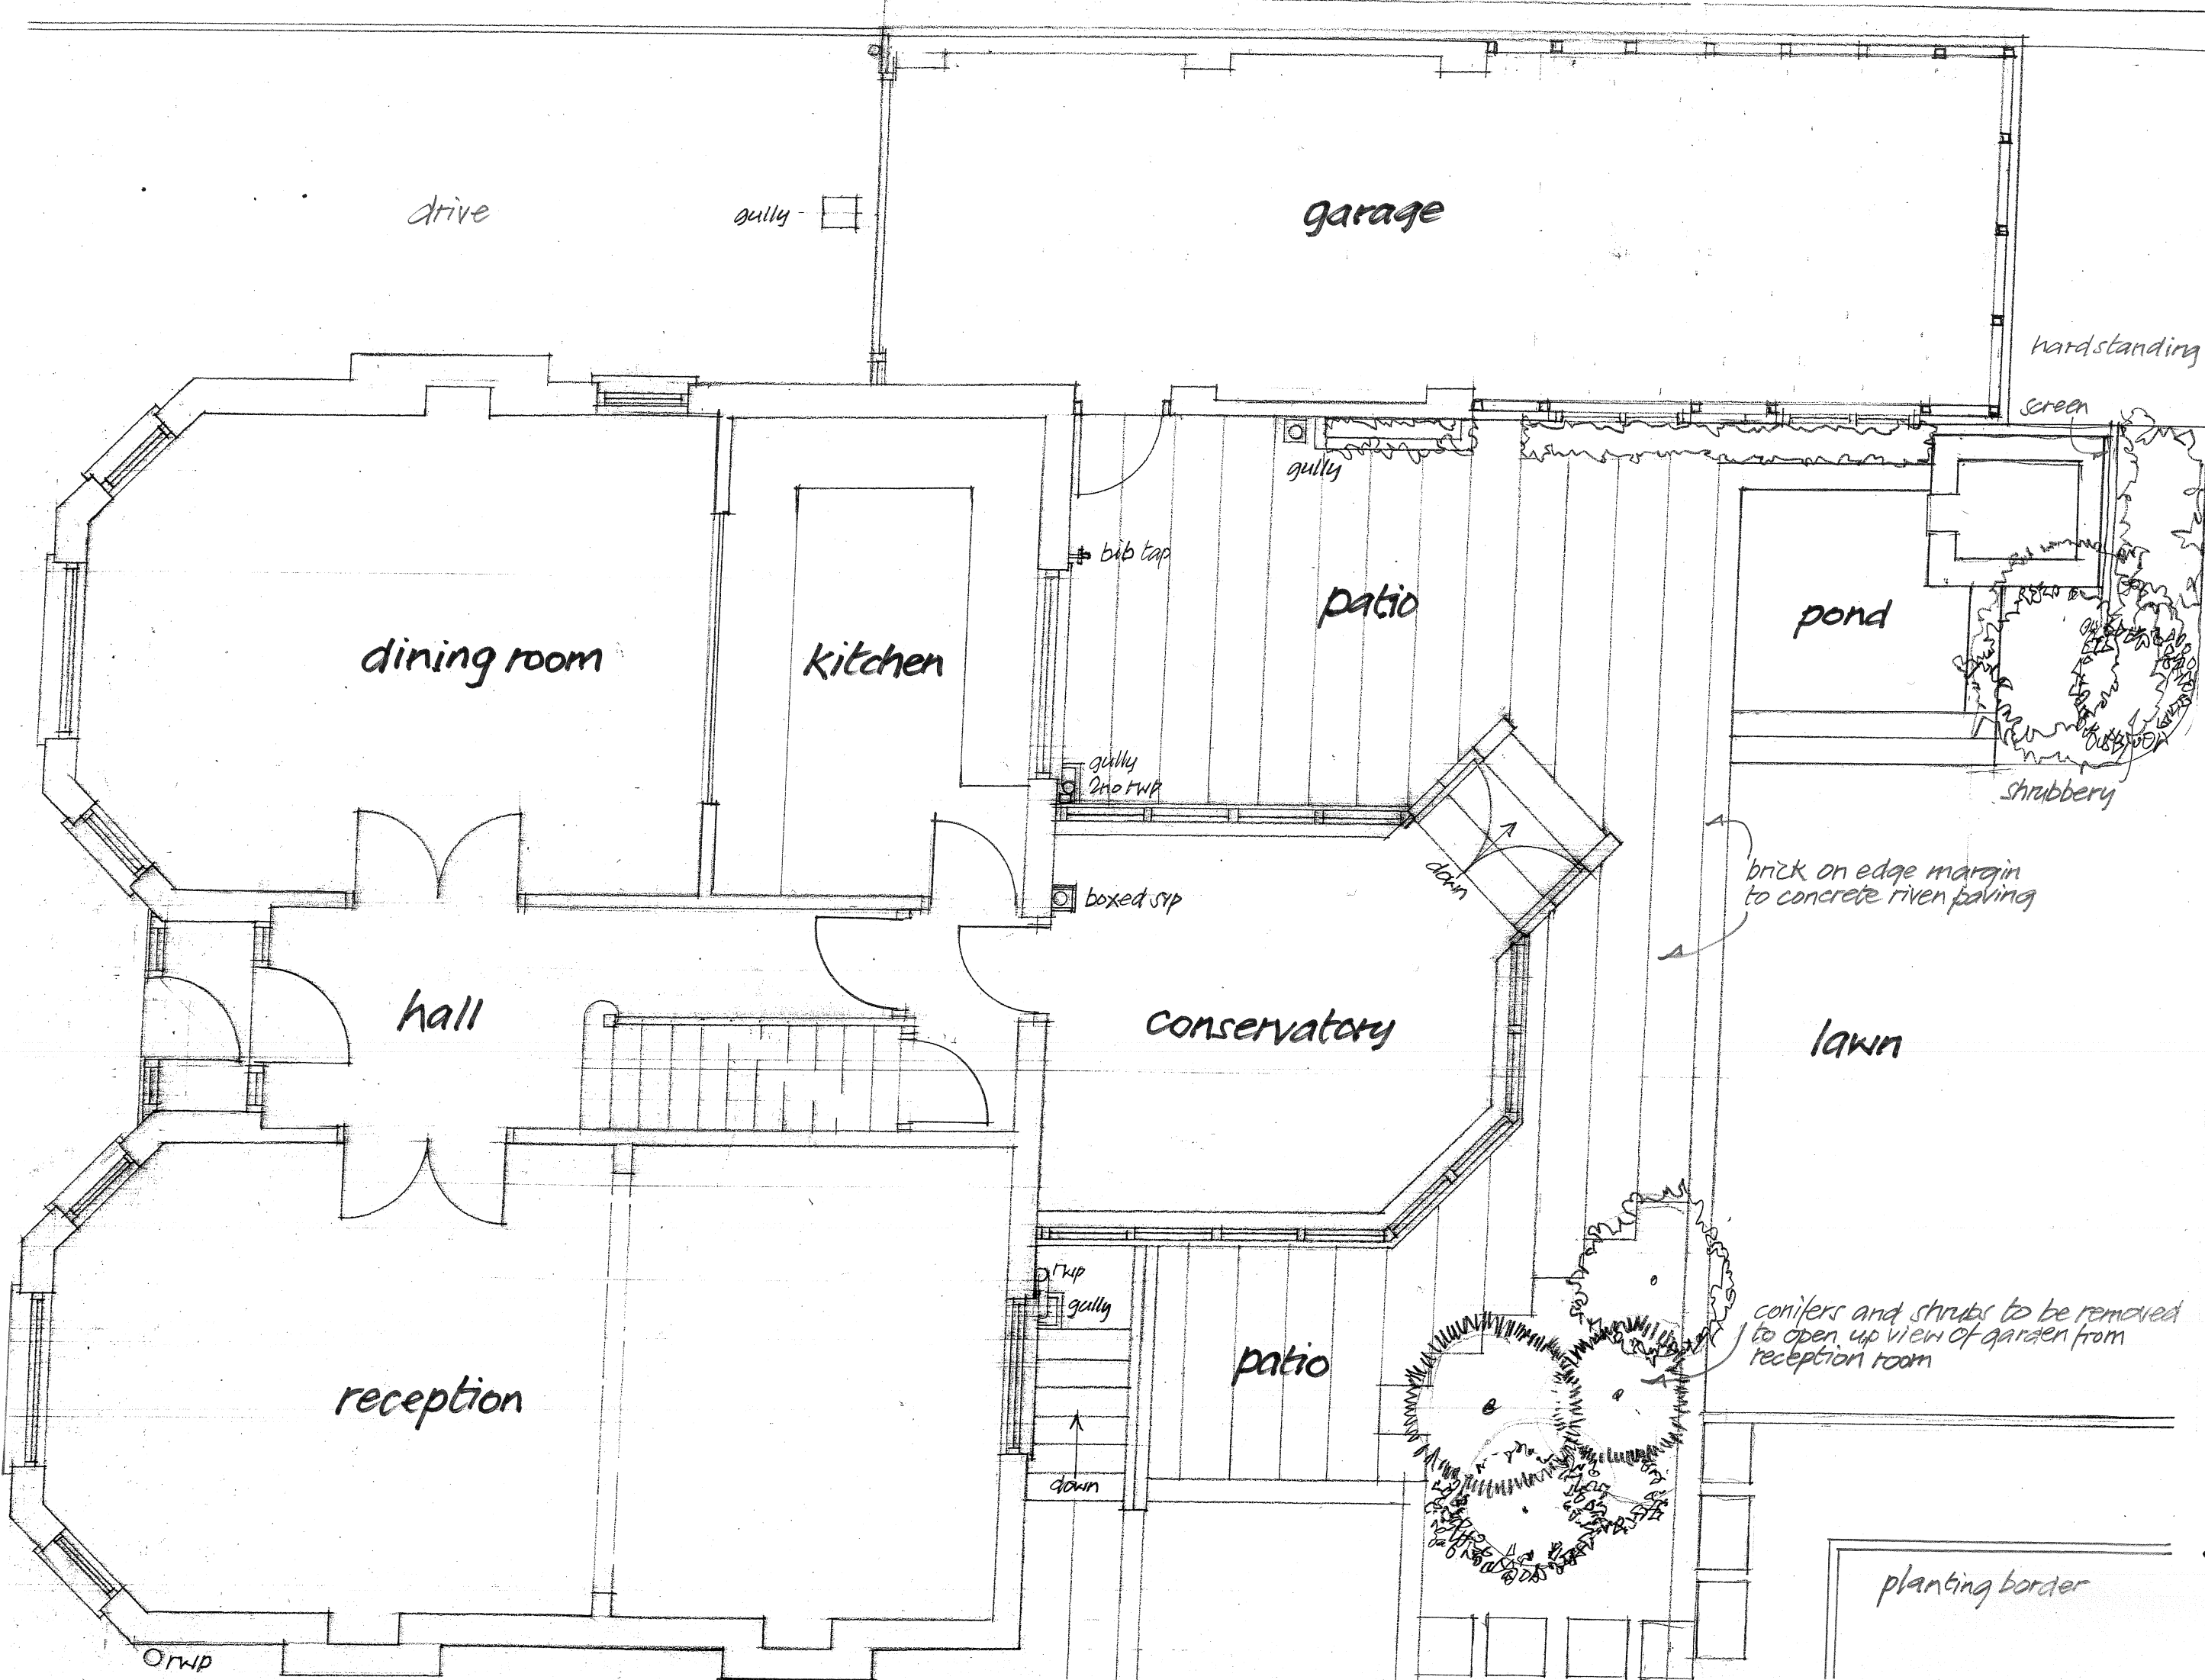

6 Oaker Avenue, West Didsbury : for Drs Jean and Stephen Wells
Ground floor plan : as existing

scale 1:50 @ A3
JHART ARB
July 2020

Scale bar - metres 1:50

