


Notes:
1. All dimensions to be checked on site prior to ordering any materials.



Proposed Front Elevation

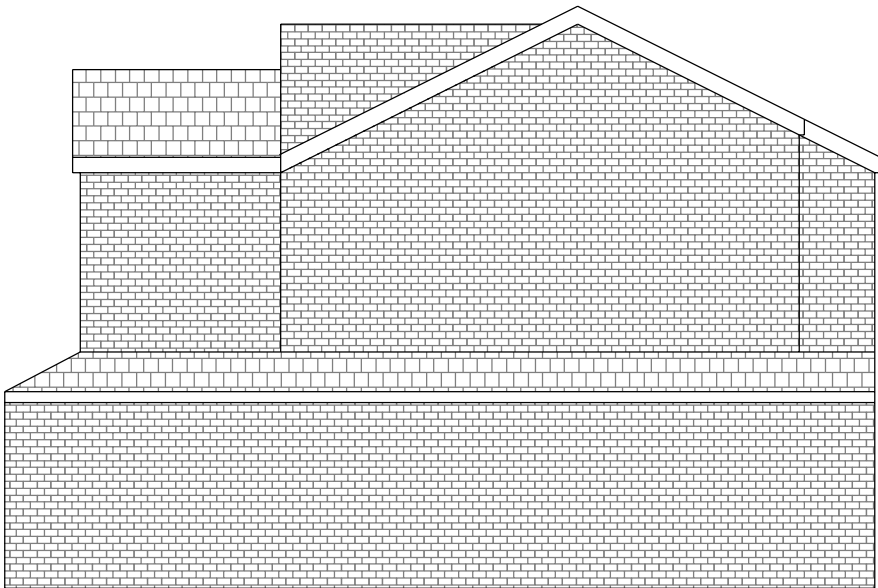


Proposed Side Elevation



Proposed Rear Elevation

New first floor extension windows to be partially obscured glazing

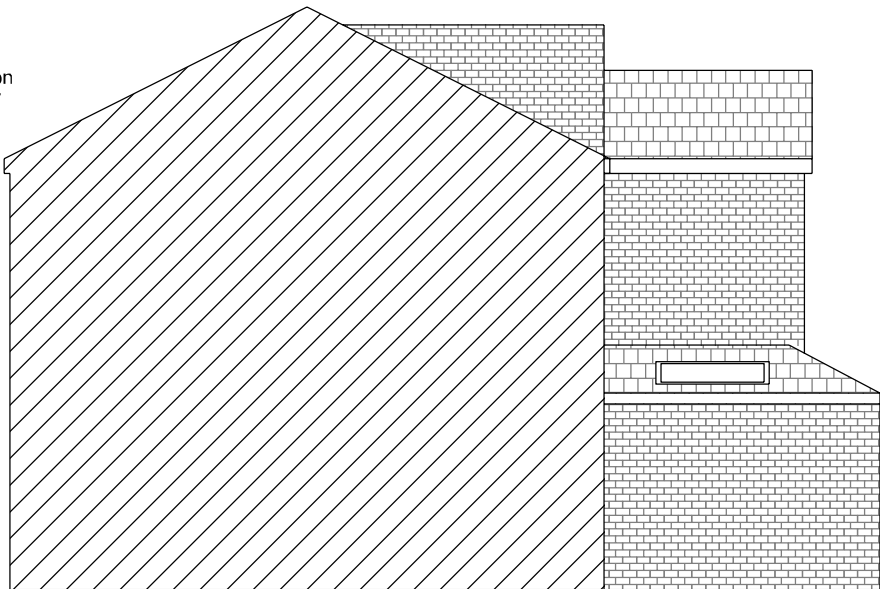

Proposed Flank Elevation



SCALE 1:100

Title	Proposed Elevations			
	Drawn By	Name A.Jones	Sig- A.Jones	Date Jan'21
Project Title	Checked By	Name B. Islam	Sig- B. Islam	Date Jan'21
	Approved By	Name B. Islam	Sig- B. Islam	Date Jan'21
Single Storey Rear and Side Extension to 20 Hilbre Road, Burnage, Manchester, M19 2PU For Mr & Mrs B. Islam	Scale	1:100 @ A3	Sheet 4 of 8	
	UOM	From	To	
	Map Grid			



03	Aug'21	Updated to Manchester Council Comments	AJ		
02	May'21	Flank Elevation revised	AJ		
01	Jan'21	First Issue	AJ		
Rev.	Date	Description of Revisions	Drawn	Ck'd	App'd
Status Construction					
Contractor's Drawing Number					
AWJ-20HIL-04					Revision 03