



PROJECT REF
21003

DRAWING REF
001

BLUECHIP ARCHITECTS

SCALE
1:100 @ A1

RIBA #
Chartered Practitioner

afib
Architectural Firm


DATE
FEB '20

CLIENT
MR DOVEYTON
2 VINCENT AVENUE
CHORLTON
MANCHESTER
M21 9GR


PROJECT
CELLAR CONVERSION
INTERNAL REMODELLING

EXISTING FLOOR PLANS AND
ELEVATIONS


DRAWING TITLE
PLANNING

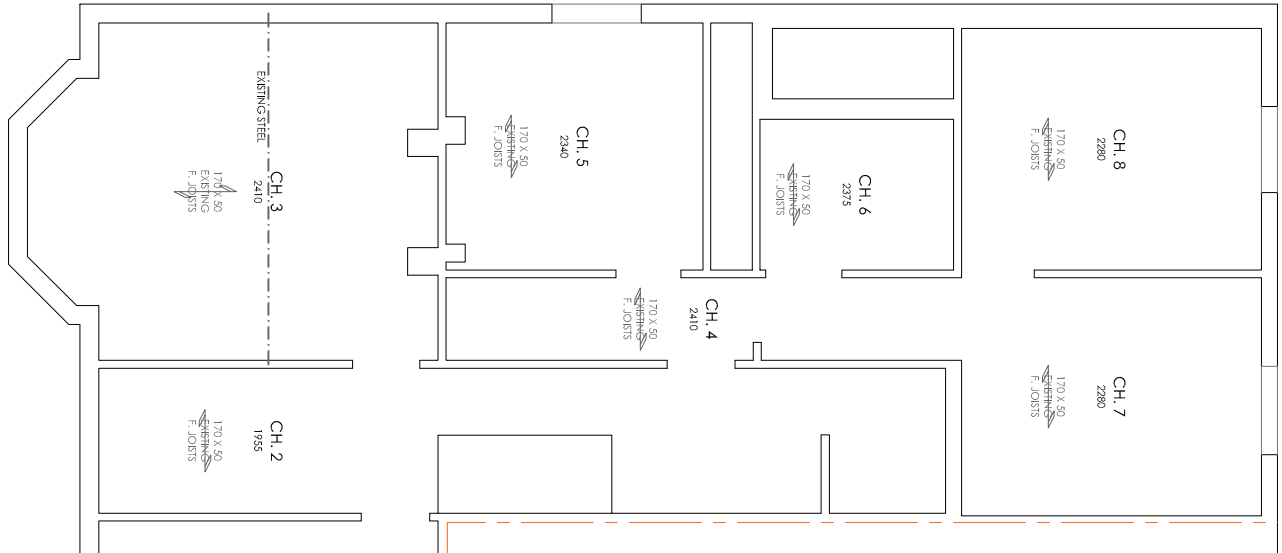


BASEMENT

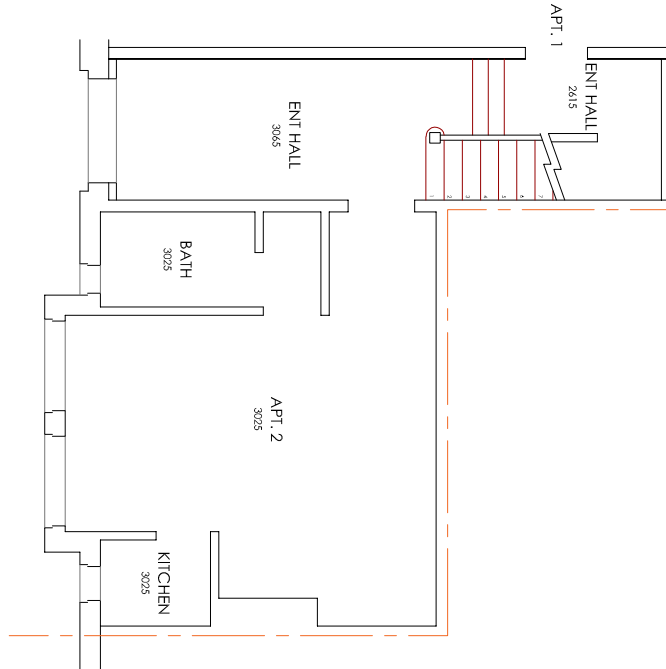


GROUND FLOOR

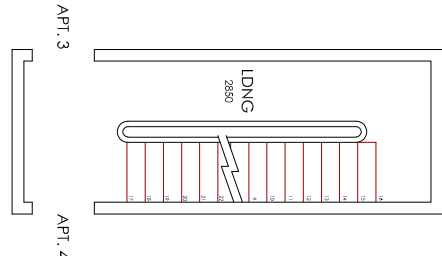


FIRST FLOOR

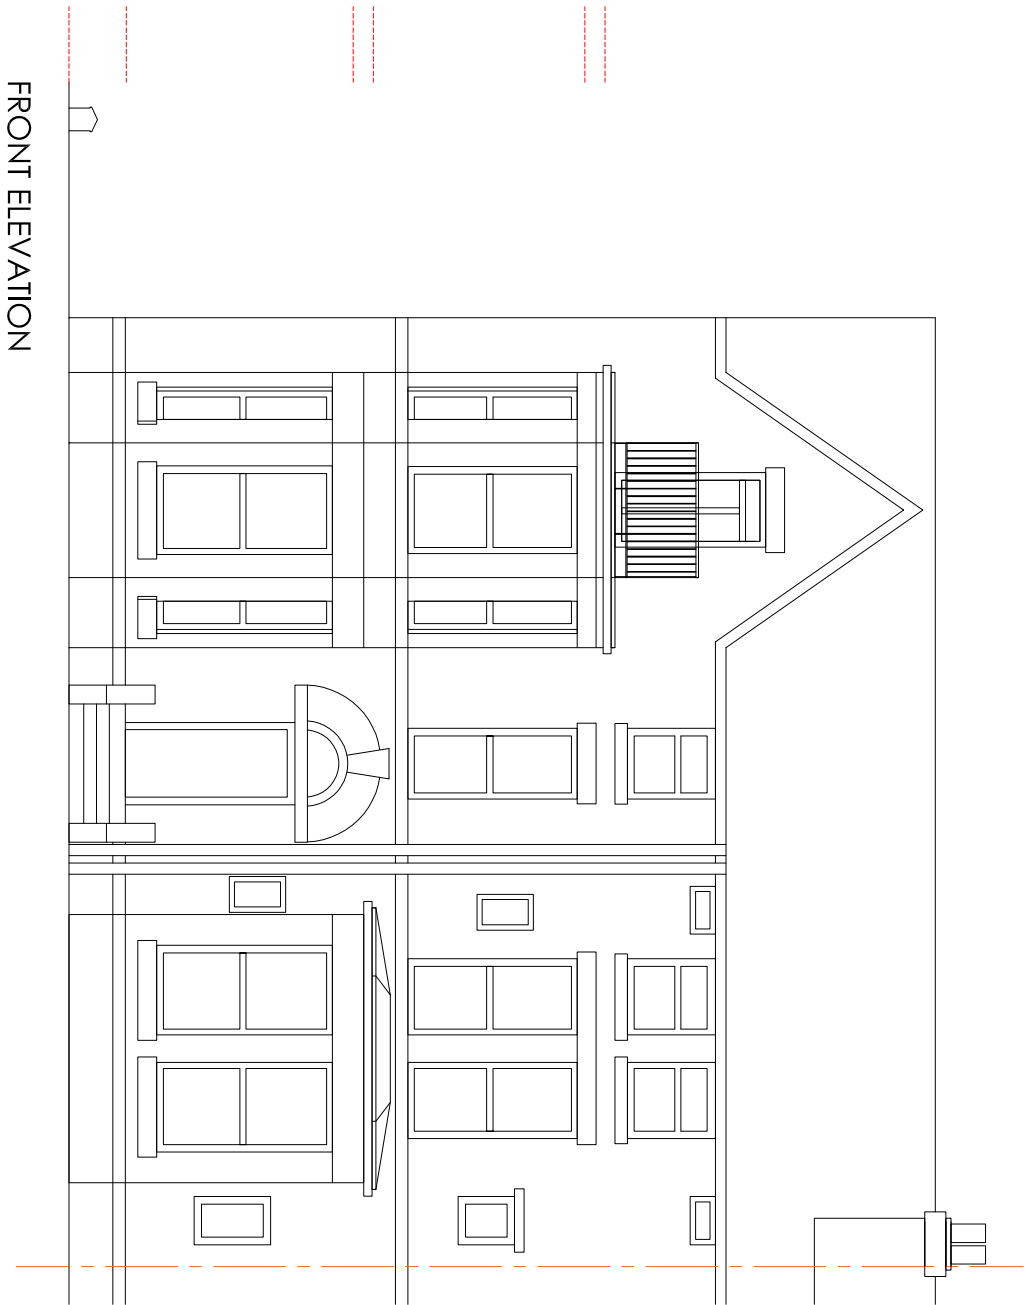

FRONT ELEVATION

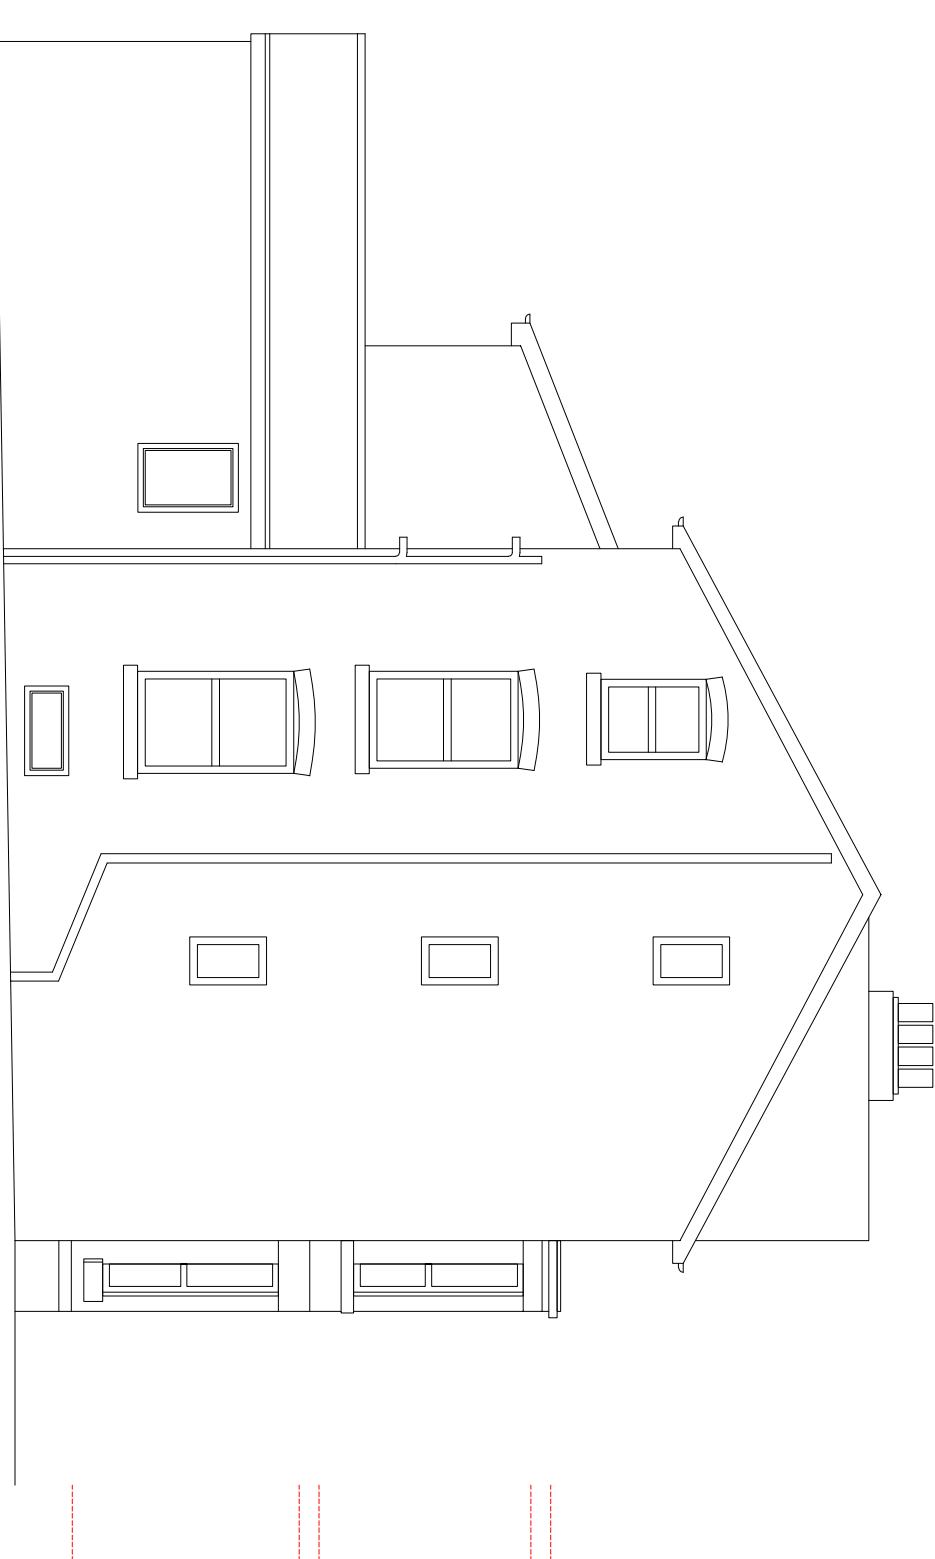


SIDE ELEVATION

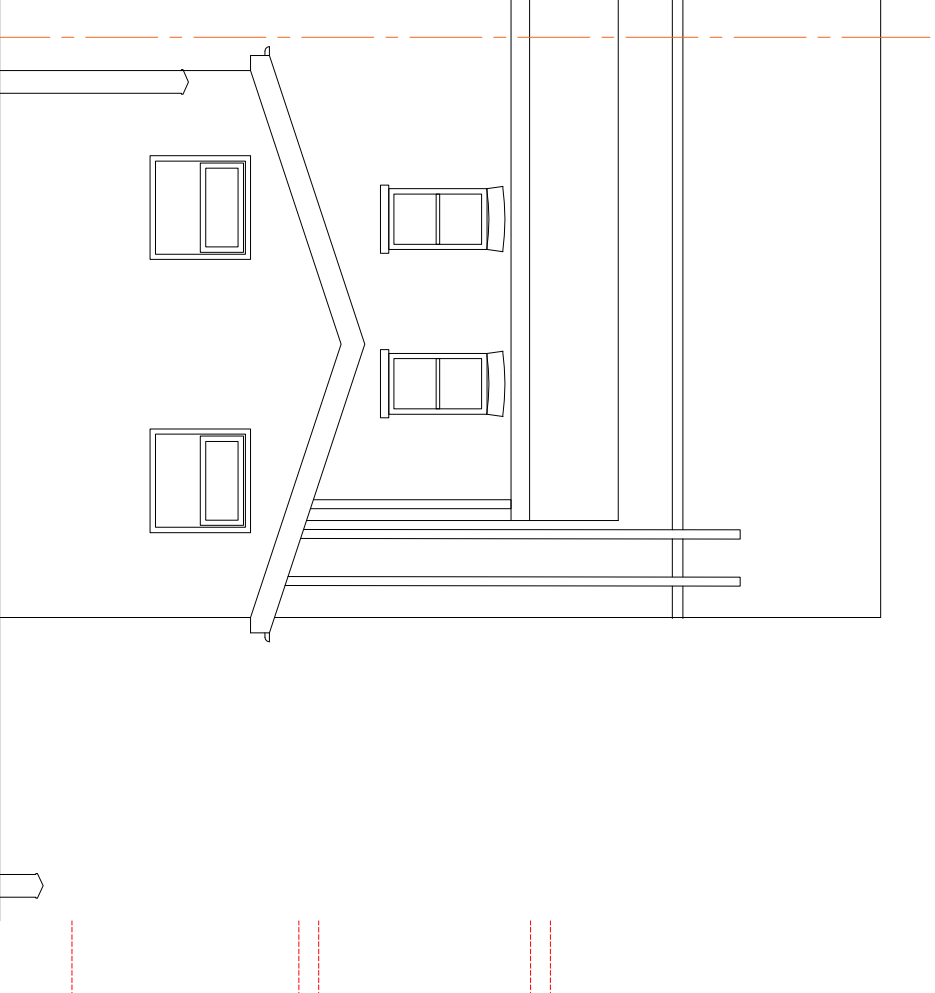

REAR ELEVATION

0 0.5 1m 5m 10m

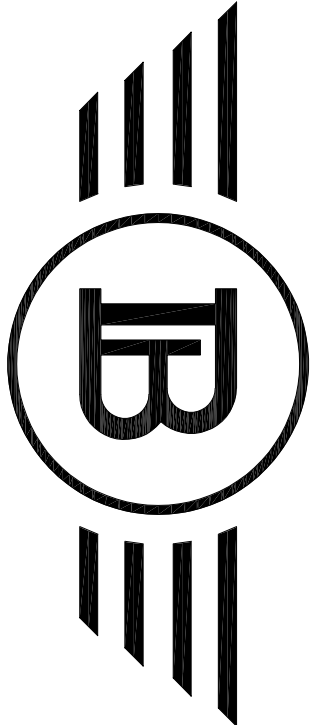

BLUECHIP ARCHITECTS

07999 294 675

DESIGN@BLUECHIP-ARCHITECTURE.CO.UK
WWW.BLUECHIP-ARCHITECTURE.CO.UK

ISSUED FOR PLANNING APPROVAL

09.03.21

DO NOT SCALE FROM THE DRAWING. COPYRIGHT PROTECTED & ISSUED UNDER LICENCE TO THE CLIENT NAMED BELOW. ALL INFORMATION CONTAINED WITHIN IS NON-TRANSFERABLE WITHOUT APPROVAL FROM BLUECHIP ARCHITECTS.