

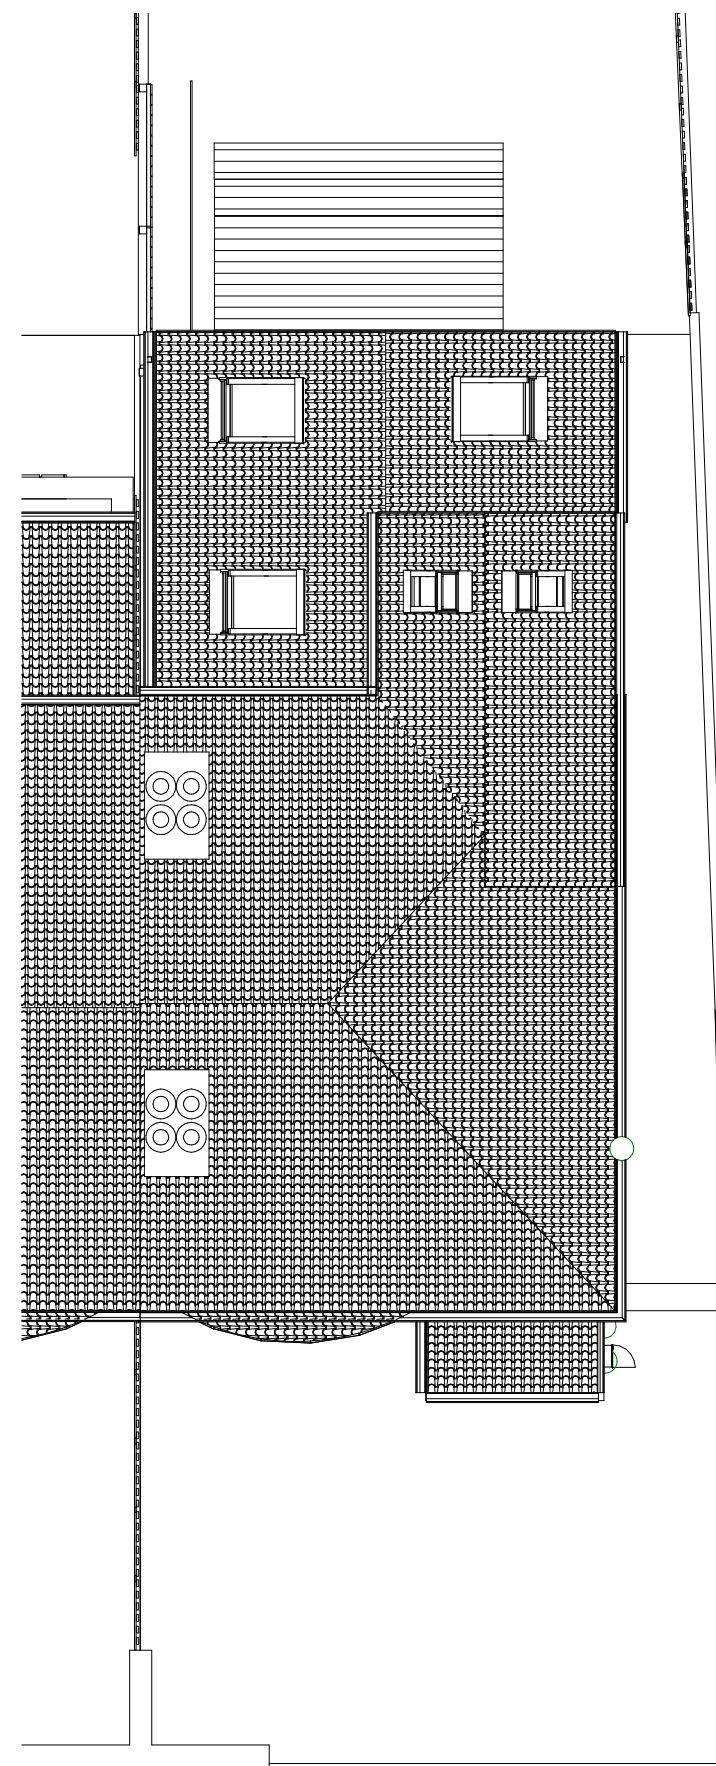


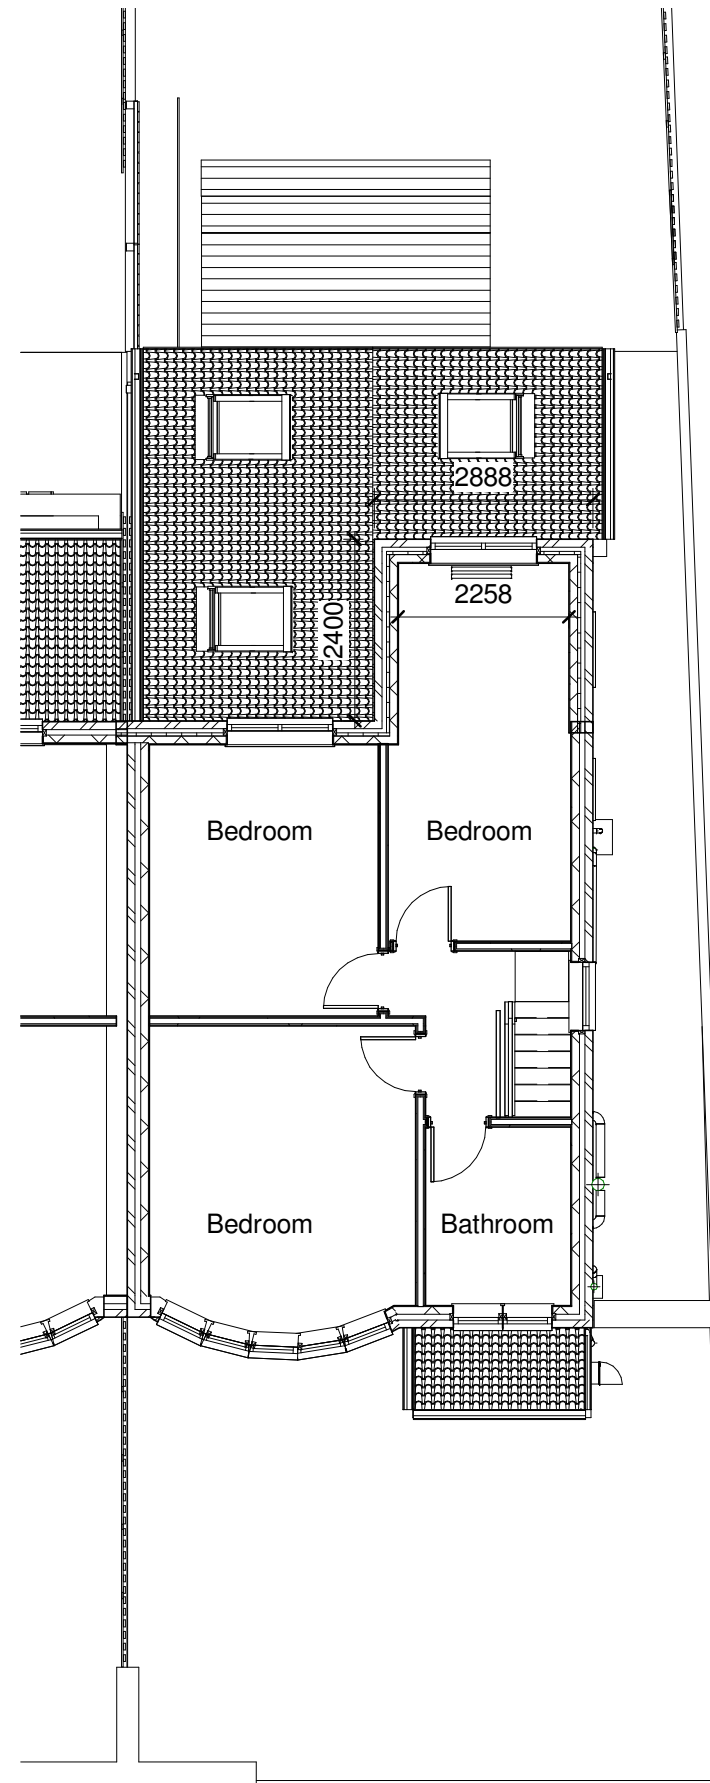

Proposed Rear Elevation 1 : 100
Proposed Part Side Elevation 1 : 100



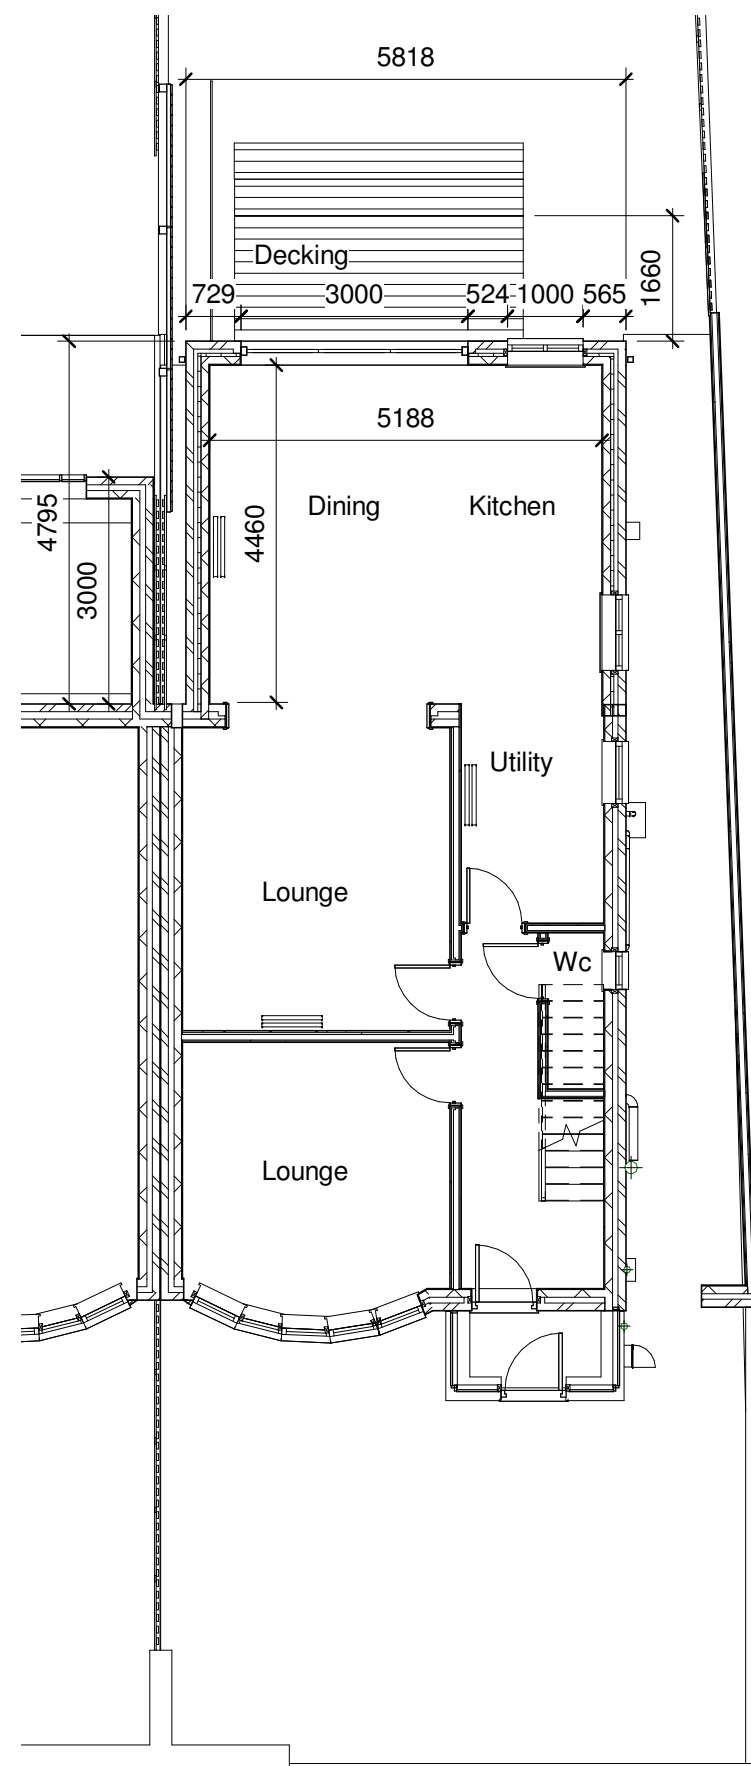


Proposed Side Elevation 1 : 100

01 Proposed Ground Floor Plan 1 : 100

02 Proposed First Floor Plan 1 : 100

04 Proposed Roof Plan 1 : 100

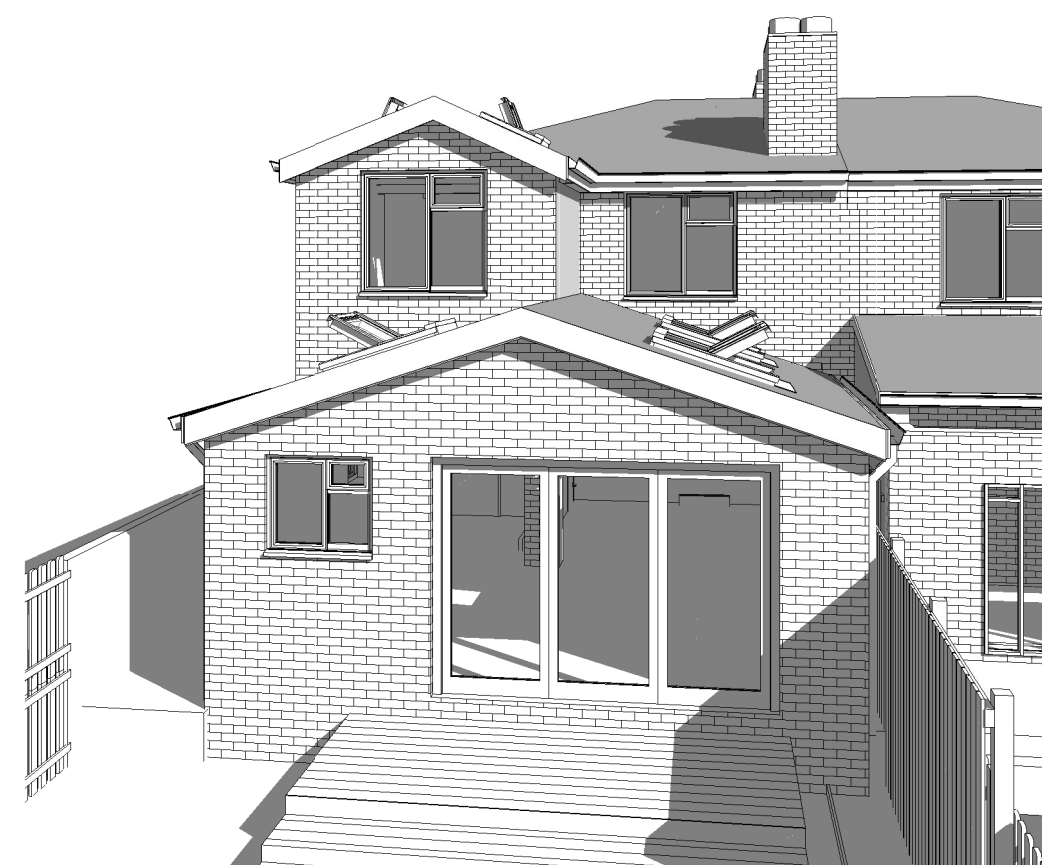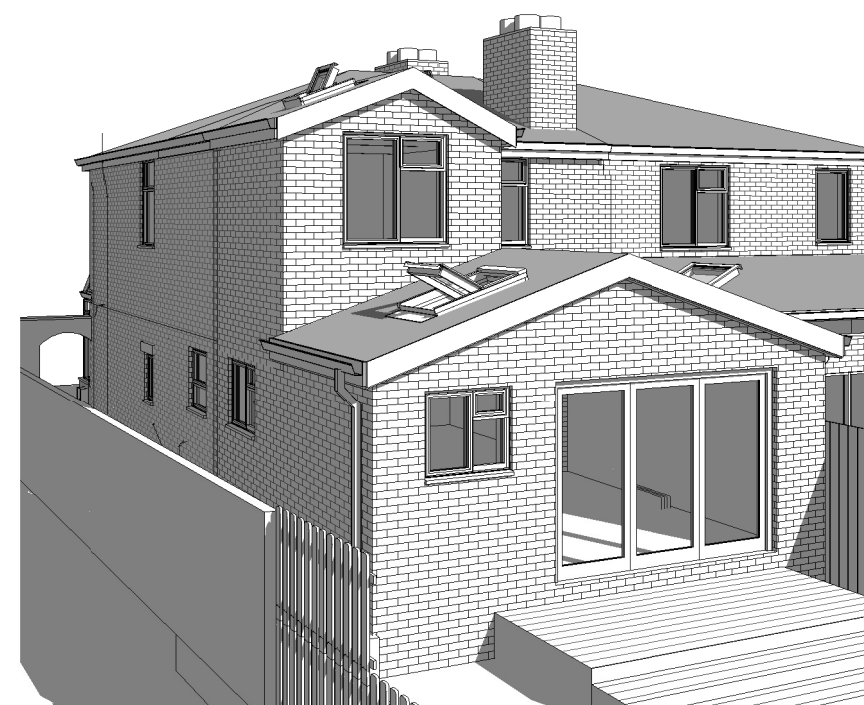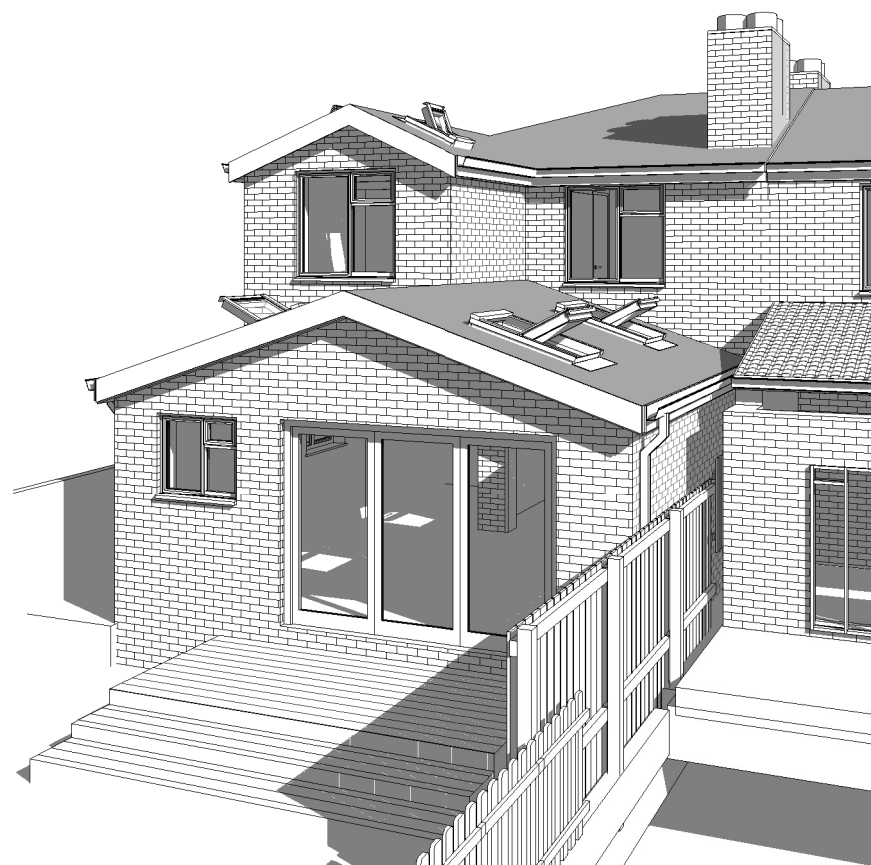

3D View 2

3D View 3

3D View 4

3D View 1

SCALE 1 : 100
A2 DRAWING

Client:
Mrs Olga Ucar
76 Stephens Road
Withington
Manchester M20 4XD



Bricks and Pieces
Suite 301 Broadstone Mill
Broadstone Road
Stockport
SK5 7DL
Tel 0161 443 4117
info@bricksandpieces.co.uk