
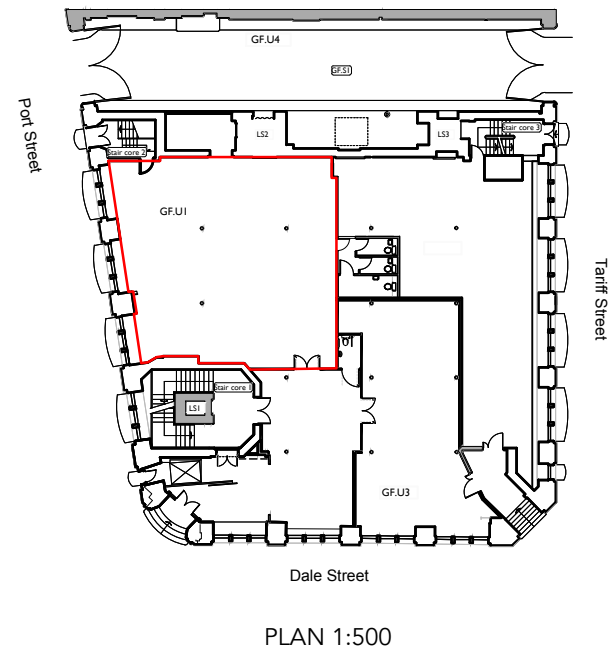


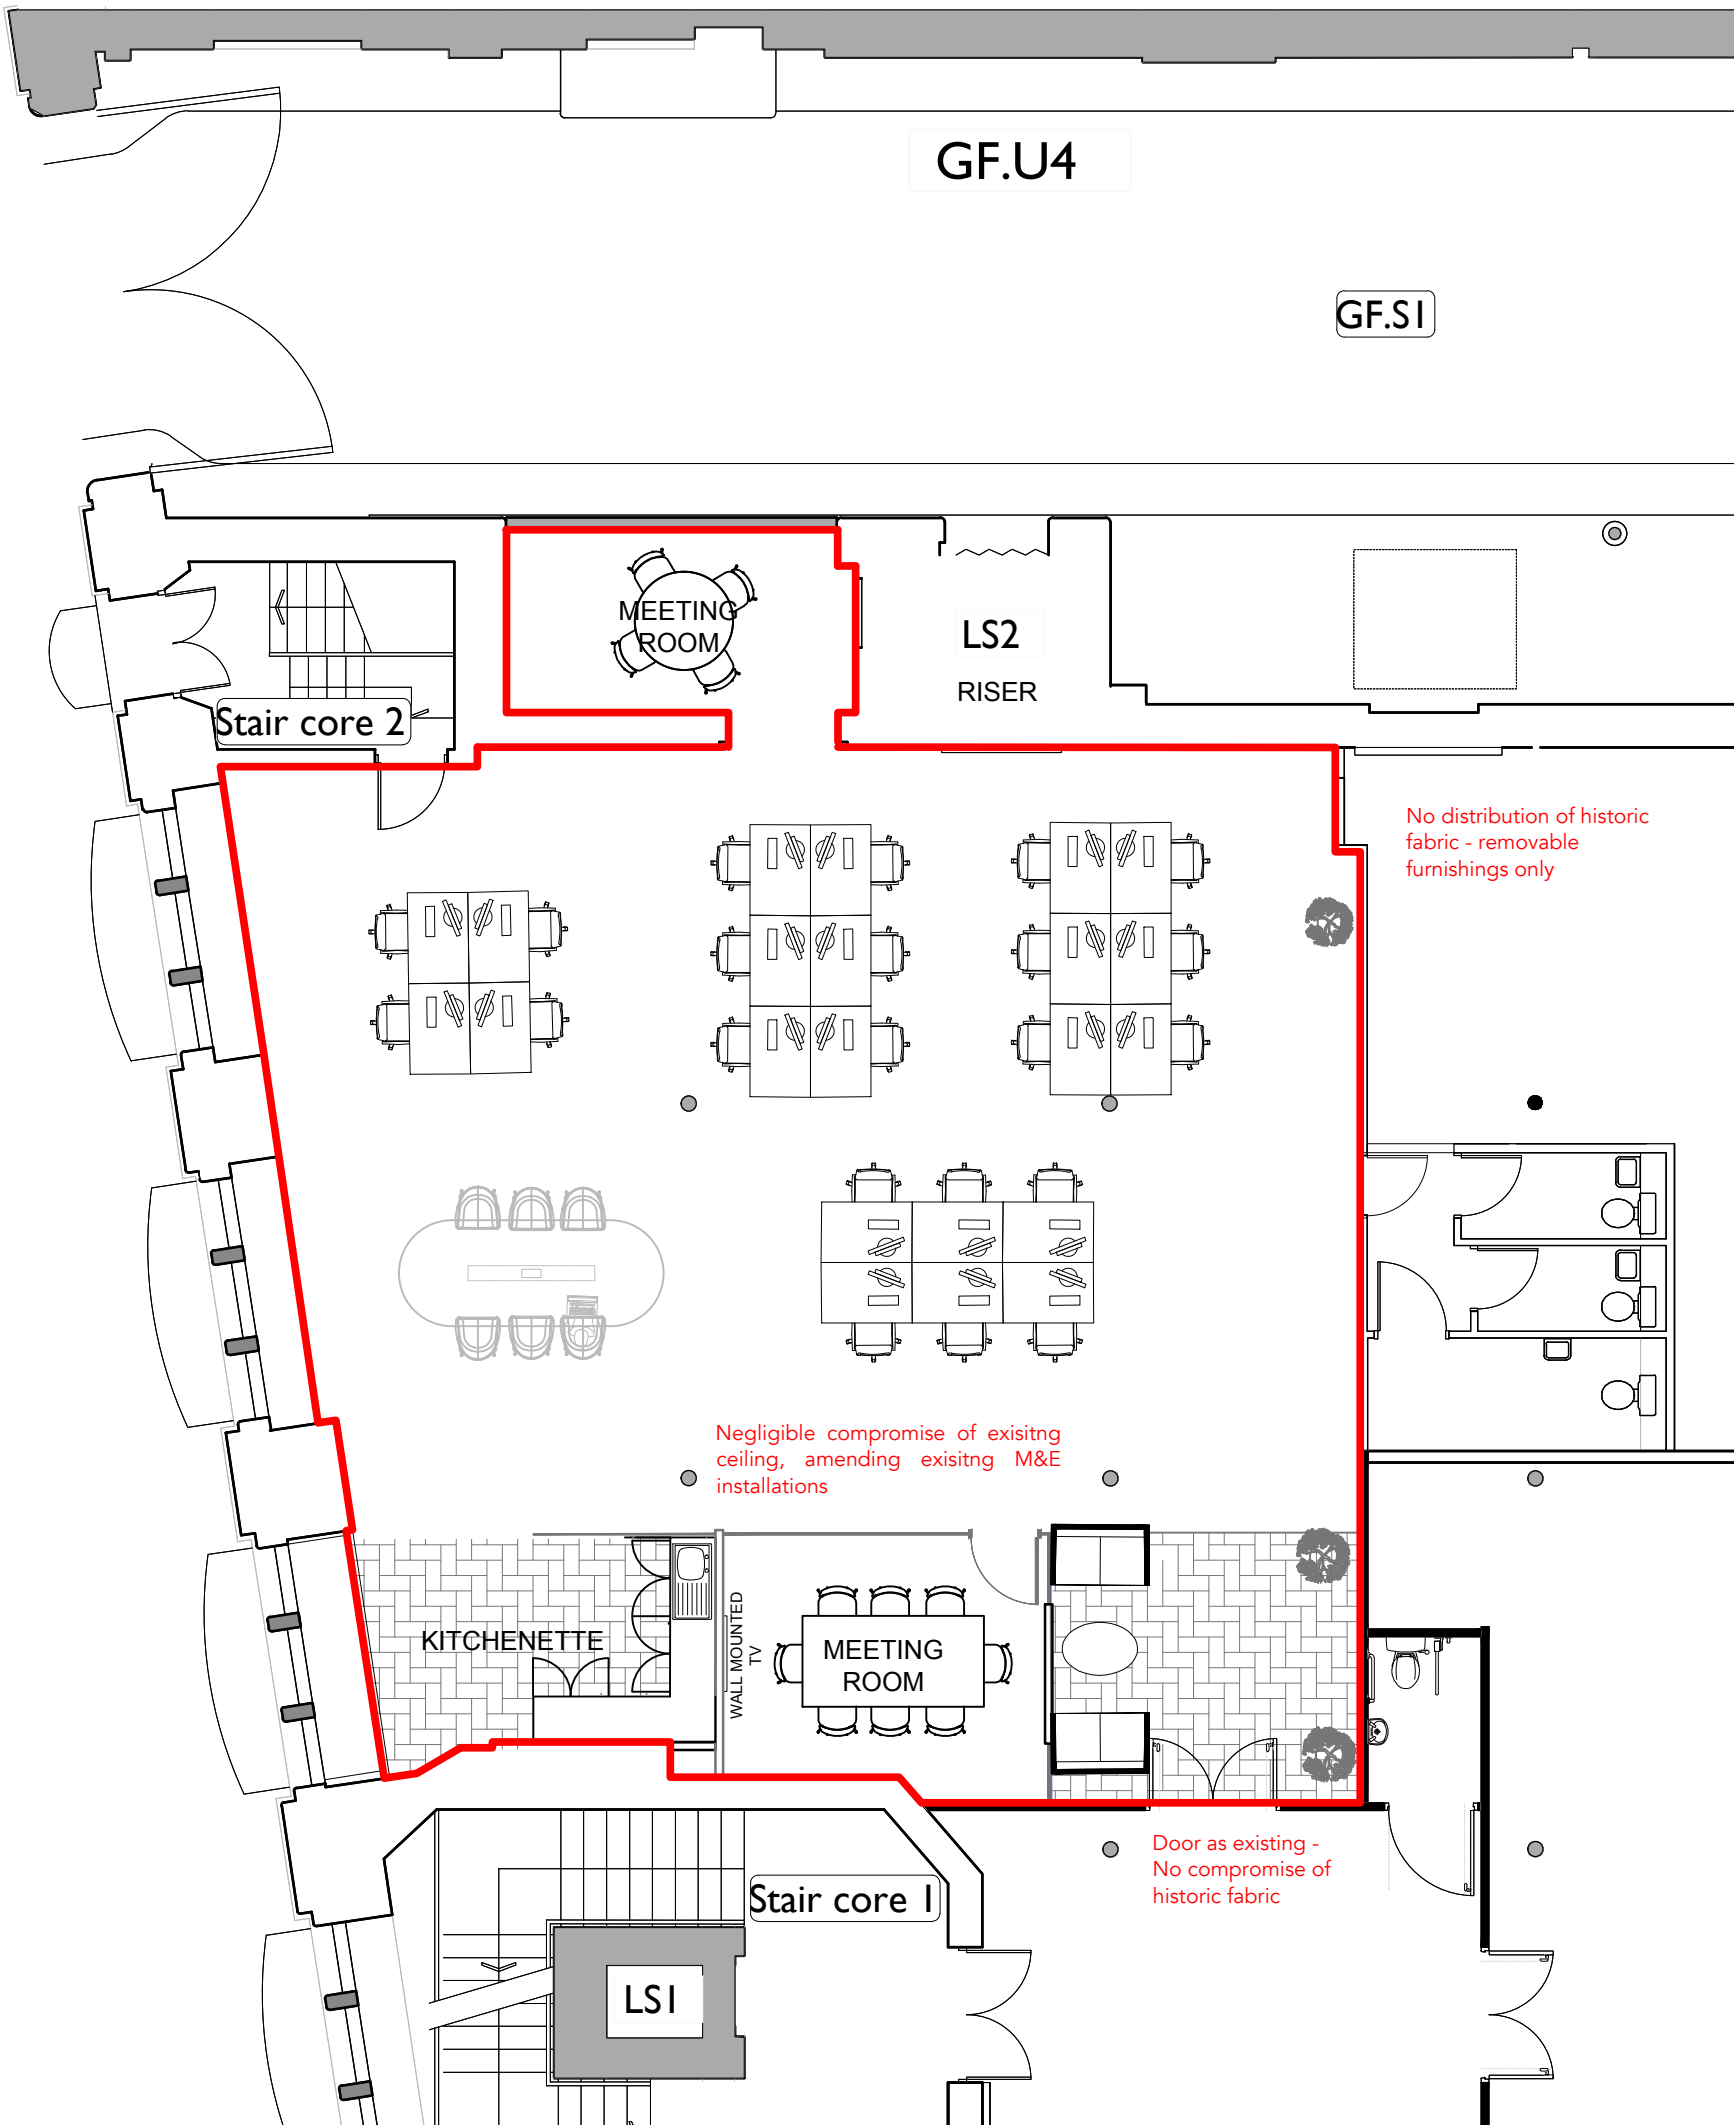

NOTES:

Copyright of this drawing is vested in the Contractor and it must not be copied or reproduced without consent.

All dimensions are in Millimeters (mm) unless indicated. Contractor to check all dimensions prior to commencing work onsite & adopt responsibility for dimensional accuracy prior to works.

Drawing to be read in conjunction with all relevant information. Any discrepancies found between information on this drawing, given elsewhere or recorded onsite shall be reported to the Contractor immediately.

DO NOT SCALE FROM THIS DRAWING...
If unsure ask!

B	ANNOTATIONS / COMMENTS ADDED	NH	LL	6/7/21
A	MEETING DOOR OMITTED	NH	LL	14/06/21
rev.	description	by	checked	date
client logo:				
client				
XLB				
project				
35 DALE STREET				
stage				
STAGE				
drawing title				
PROPOSED GROUND FLOOR PLAN				
drawing no.	date	scale	rev.	
21.029-ID-4-GF-PP-0	29 APR 21	1:100@A3	B	

TMT