



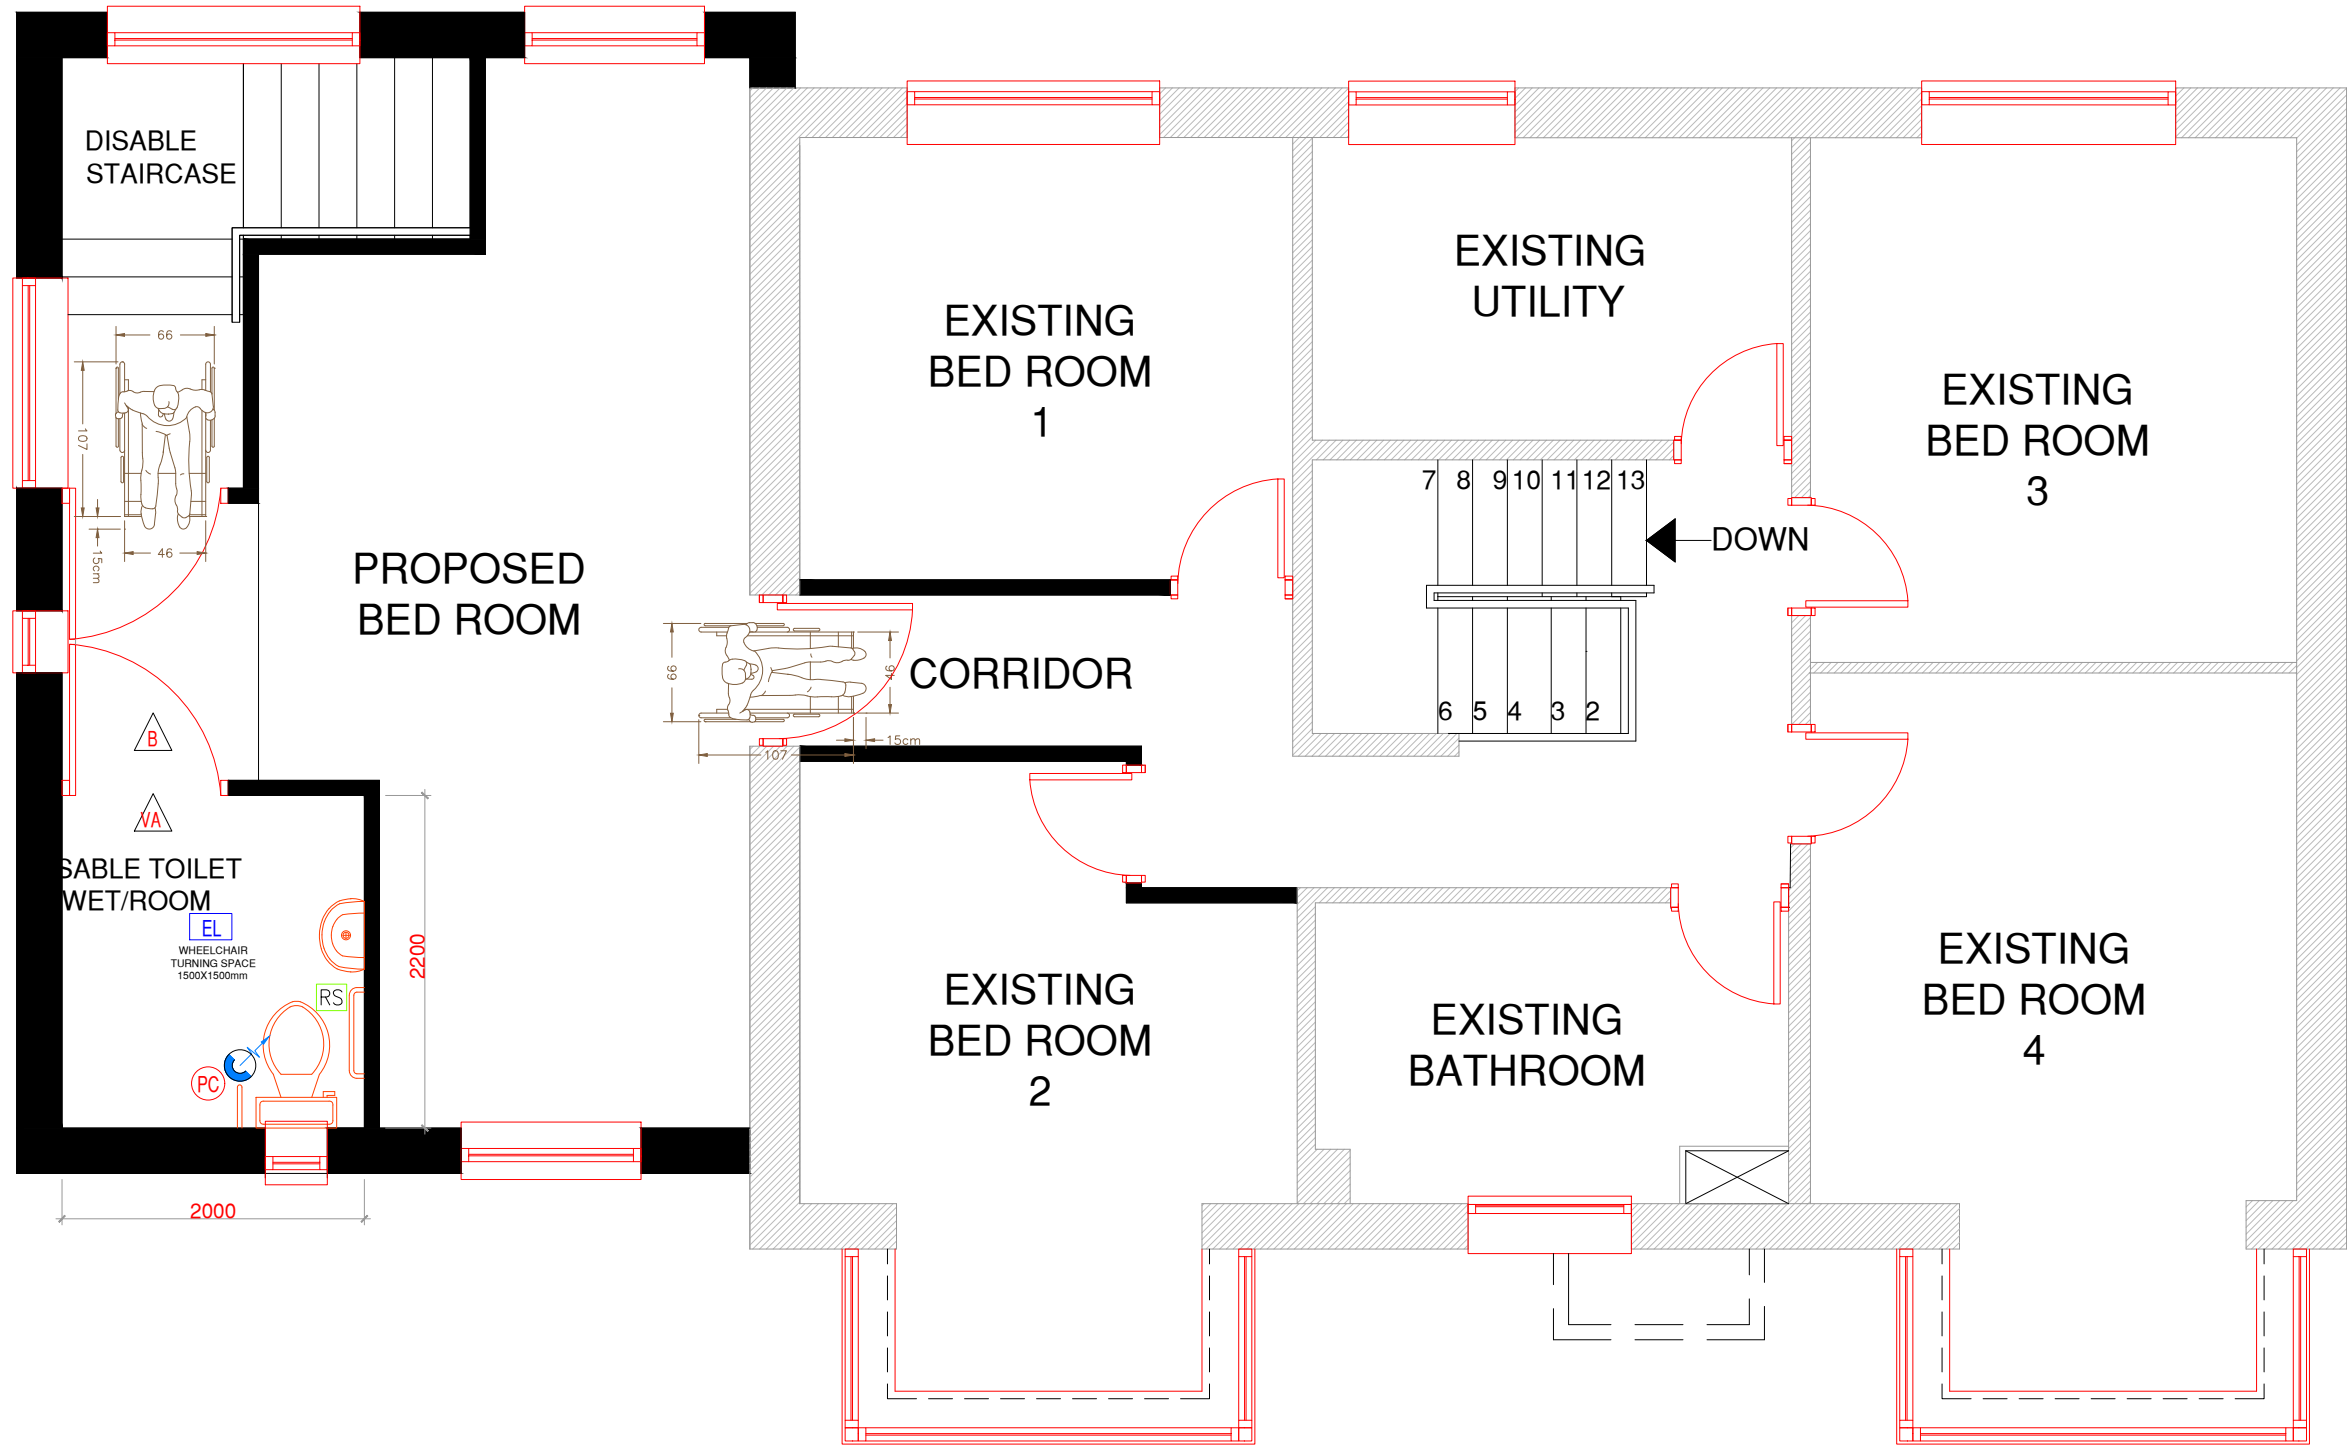

EXISTING FIRST FLOOR PLAN

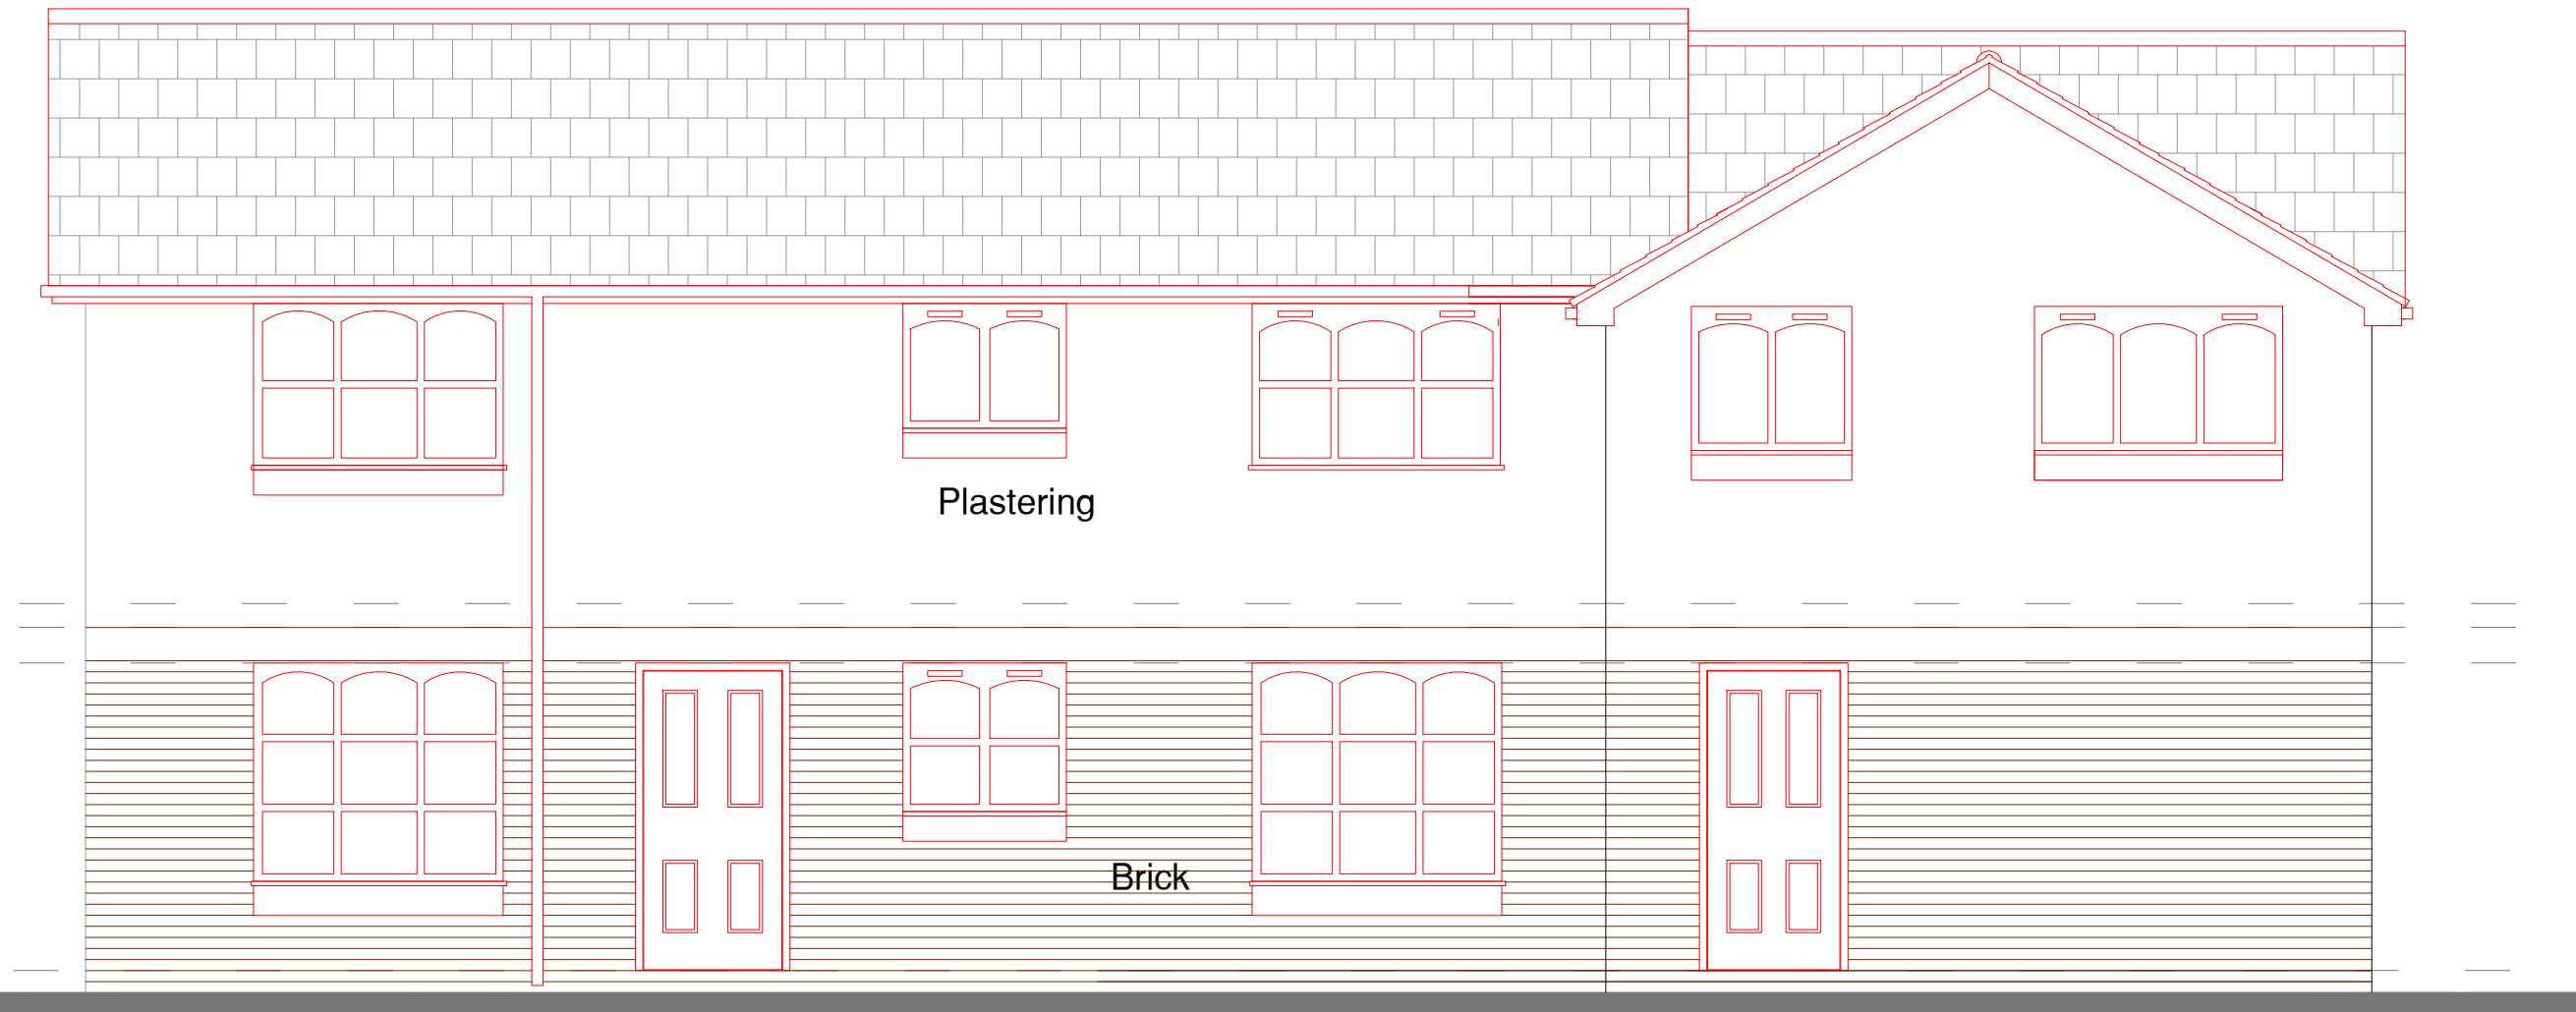

EXISTING REAR ELEVATION



EXISTING SIDE ELEVATION

Notes:

NOTES

|      |              |     |       |
|------|--------------|-----|-------|
| REV: | DESCRIPTION: | BY: | DATE: |
|      |              |     |       |



Arch Designs

Don't just dream it,  
let us design it!

ARCH DESIGNS

www.archdesigns.co.uk

CLIENT:

AKMAL KHAN  
12 Dunsmore Close  
Manchester  
M16 7EW

ARCHITECT:

MR REUBEN RAMELIZE  
ARCH DESIGNS, WILSONS PARK C/O MAS  
MONSALL ROAD  
MANCHESTER M40 8WN

DRAWN:

CHECKED:

DATE:

REVISION:

REUBEN

checked

JUNE 2021

---

PROJECT NAME:

SMALL CONSERVATORY  
AND JULIET BALCONIES.

DRAWING TITLE:

PROPOSED FIRST FLOOR PLAN  
REAR AND SIDE ELEVATIONS

SCALE:

SHEET SIZE:

SHEET NO:

1:50

A1

02

PROJECT NO:

STATUS:

2020/24

PLANNING

DRAWING NO:

A1/02