

This drawing is protected by copyright and the information contained therein is the property of William McCall.
The drawing must not be copied and the information contained therein may not be used or disclosed without written permission of and in the manner permitted by William McCall.

0 1 2 3 4 5M

Scale 1:50@ A1

0 1 2 3 4 5 6 7 8 9 10M

Scale 1:100@ A1



Proposed Rear Elevation




Proposed Side Elevation



Proposed Front Elevation


1:100

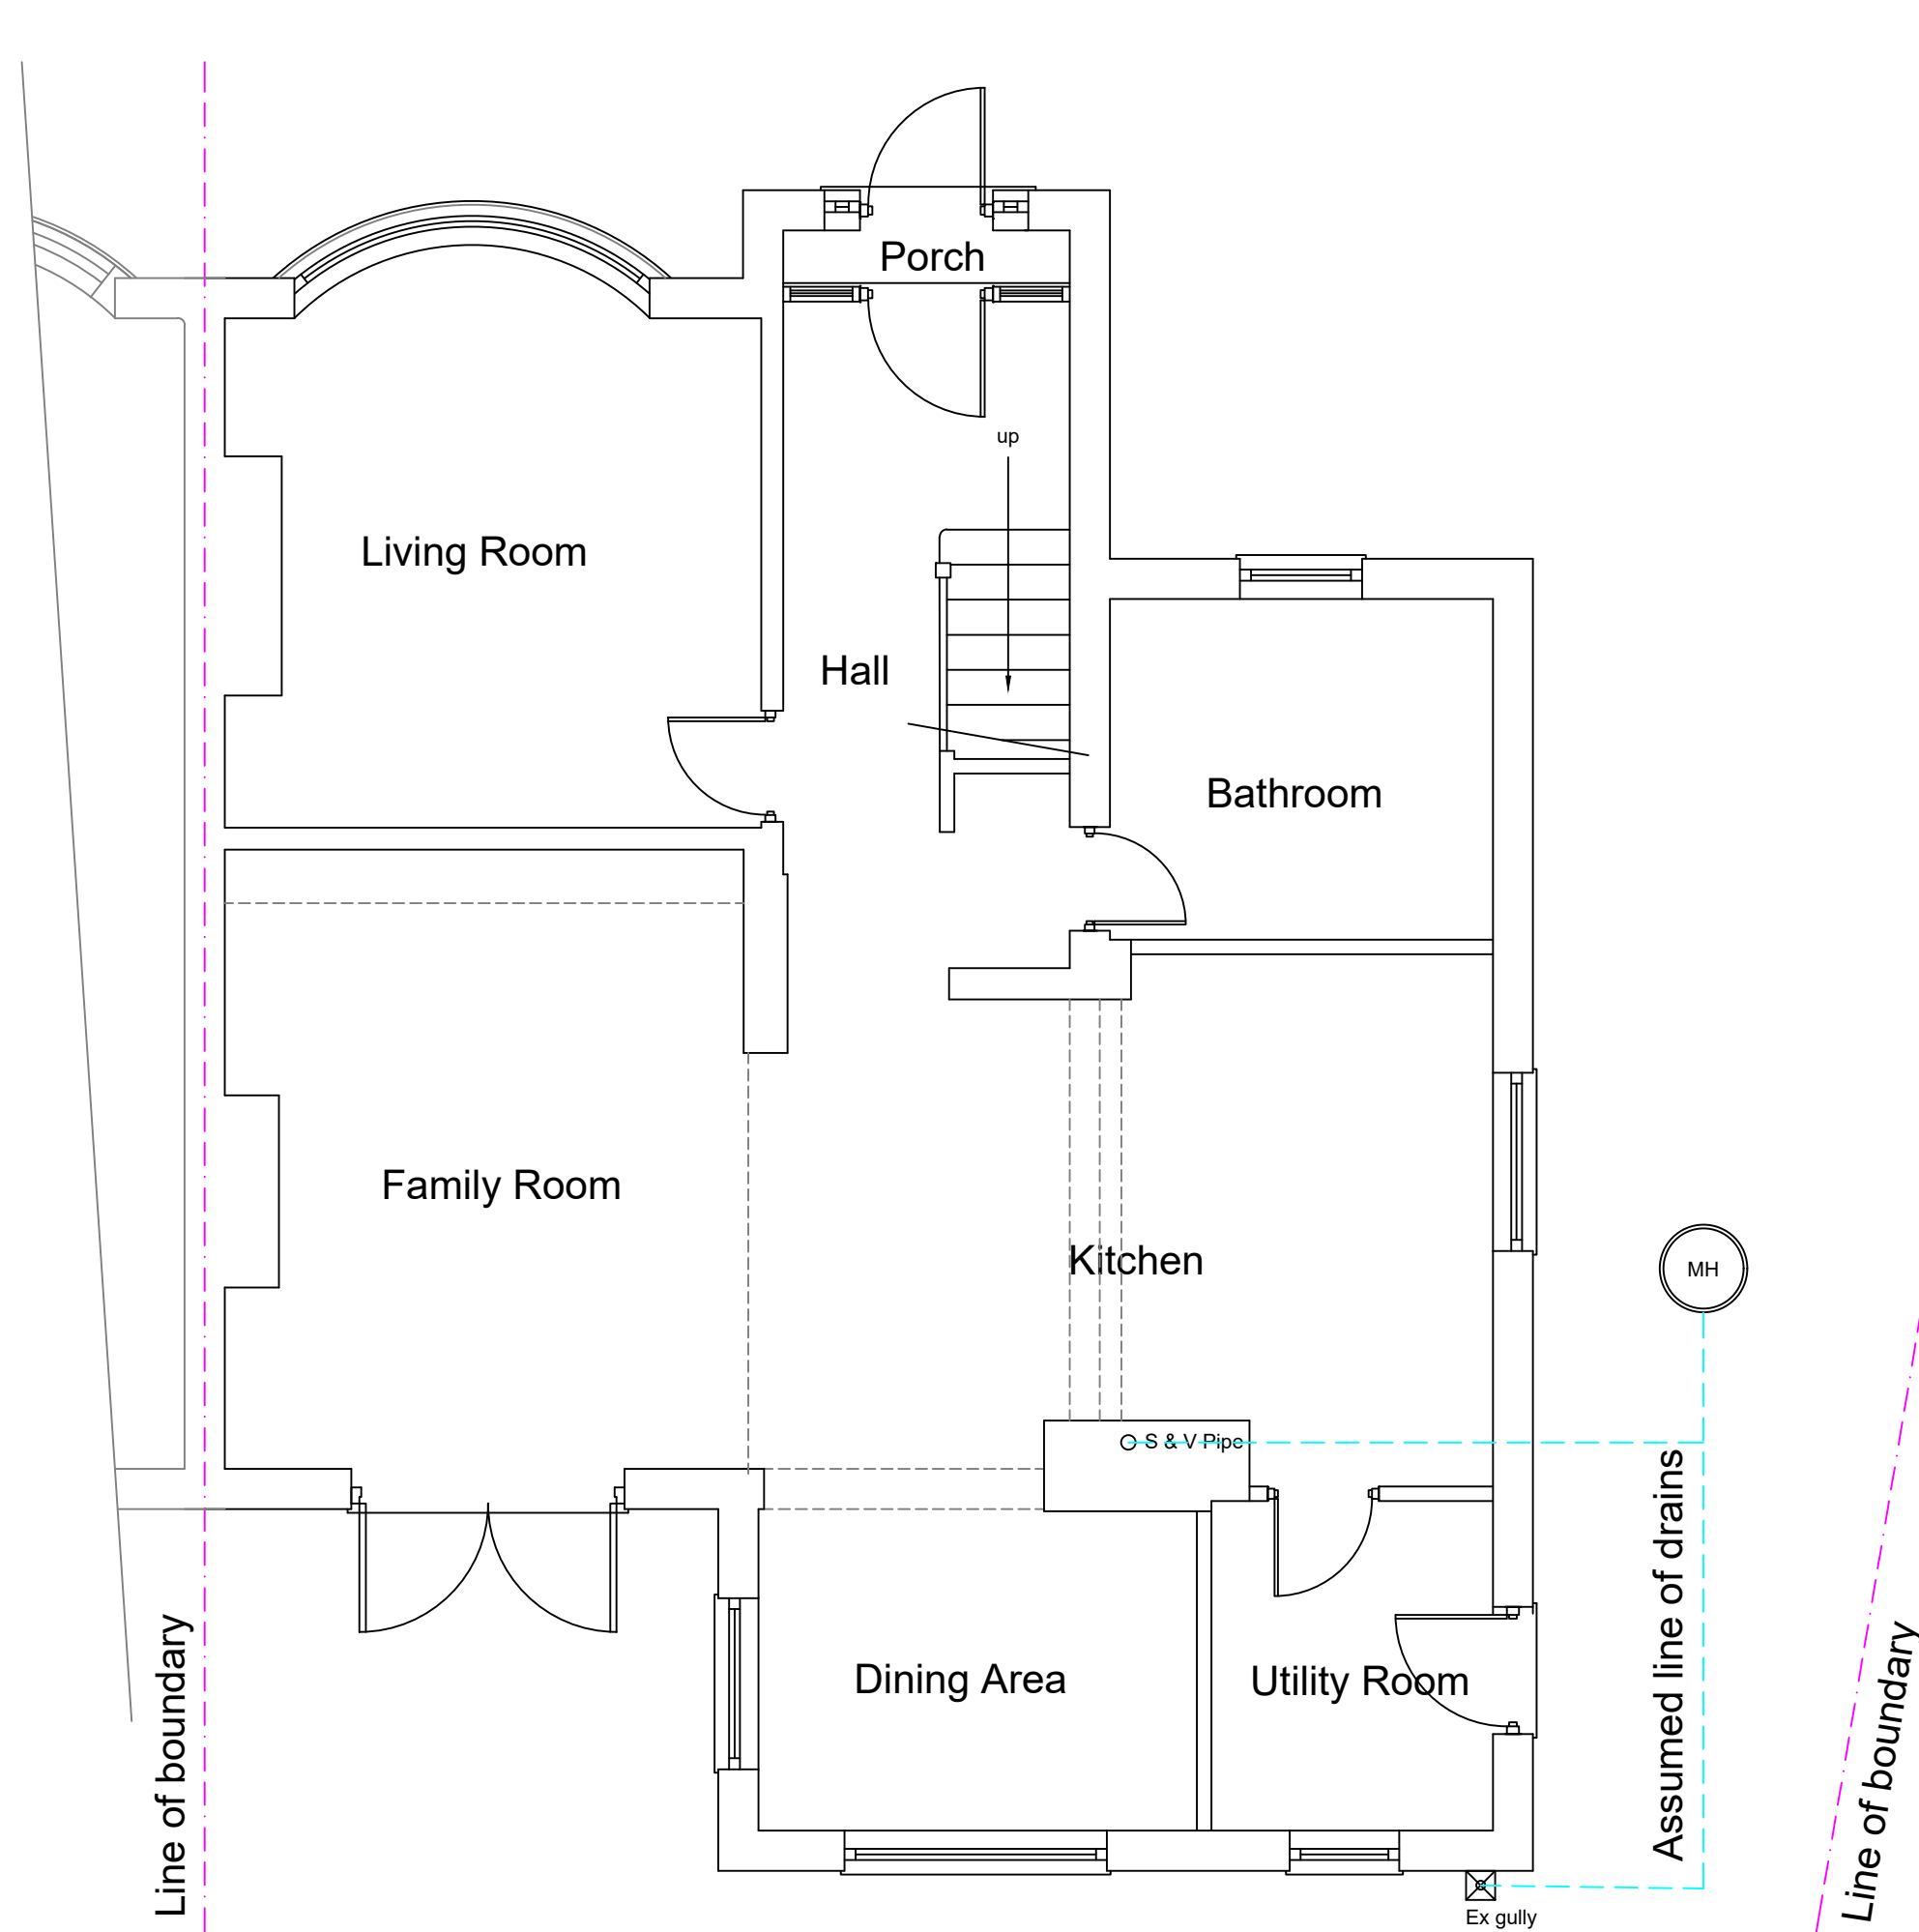

Proposed Ground Floor Plan



Proposed First Floor Plan

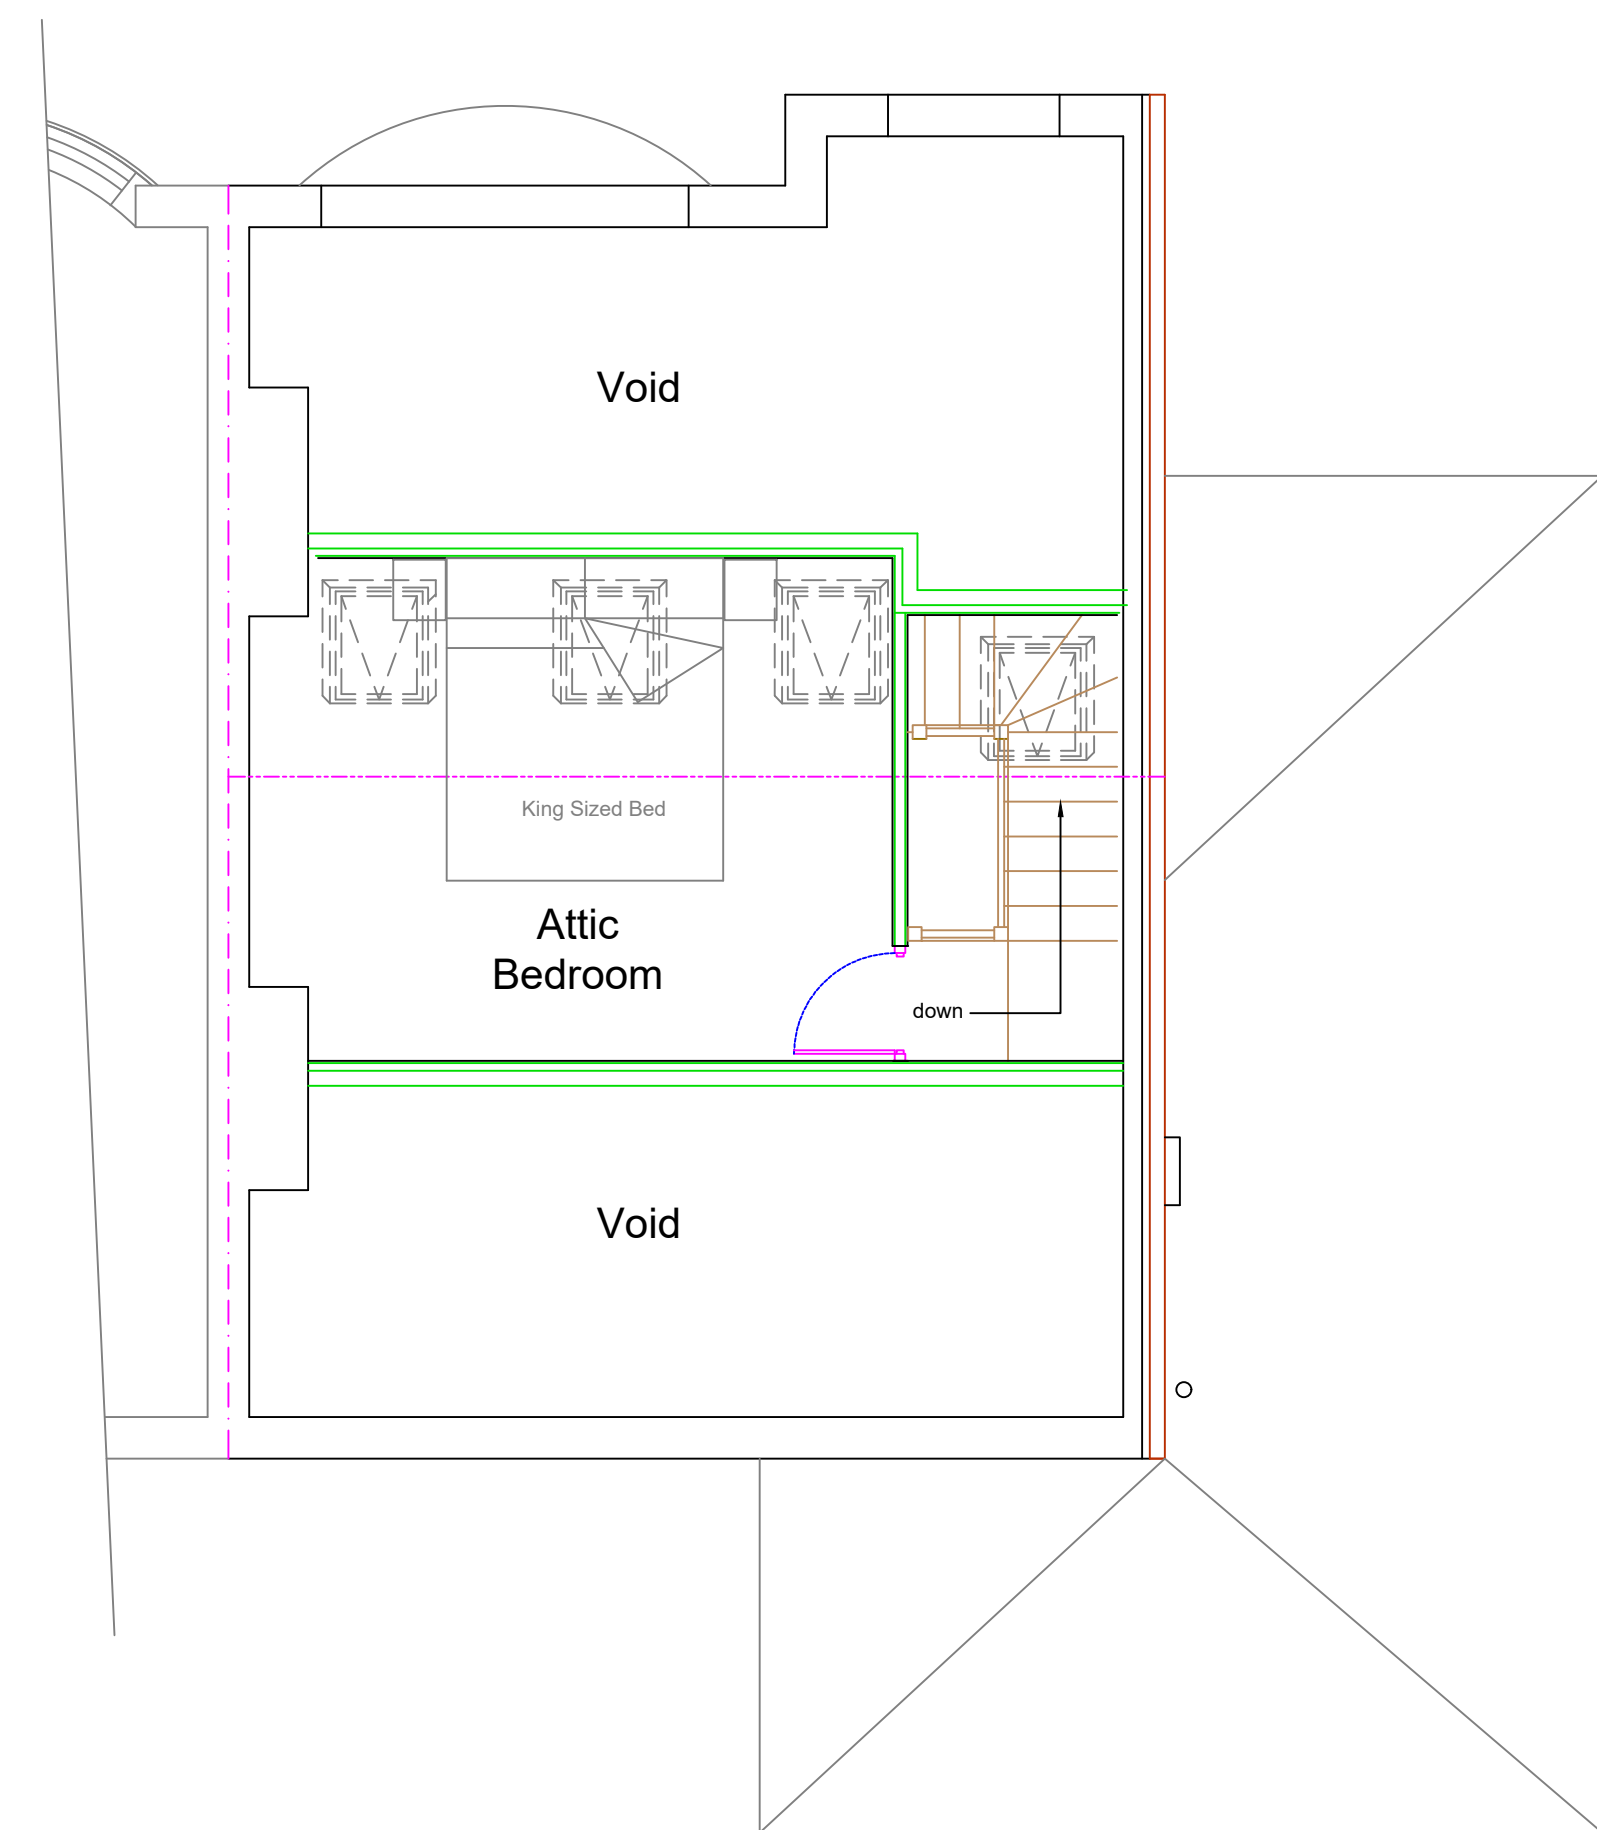

Proposed Attic Floor Plan

Stage :-		Lawful Development Drawing	
Project Title :-		Proposed Hip to Gable Conversion	
Drawing Title :-		Proposed Plans & Elevations	
Client :-		Ms Siddall	
Drwg No :-	04/21/70A	Date :-	April '21
Scale :-	1:100 & 1:50@A1	Drawn:-	SCM
Site Address :-		15 Brooklawn Drive, Didsbury, Manchester, M20 3GY	
The Old Post Room 34 Chew Valley Road Greenfield Saddleworth OL3 7DA Tel: 01457 871202 www.william-mccall.com enquiries@william-mccall.com		