



ALL MATERIALS TO MATCH EXISTING WHERE POSSIBLE

36 MAYFIELD ROAD, MANCHESTER - M16 8EU
PROPOSED EXCAVATION TO BASEMENT LEVEL
CREATING STAIRS AND NEW ENTRANCE

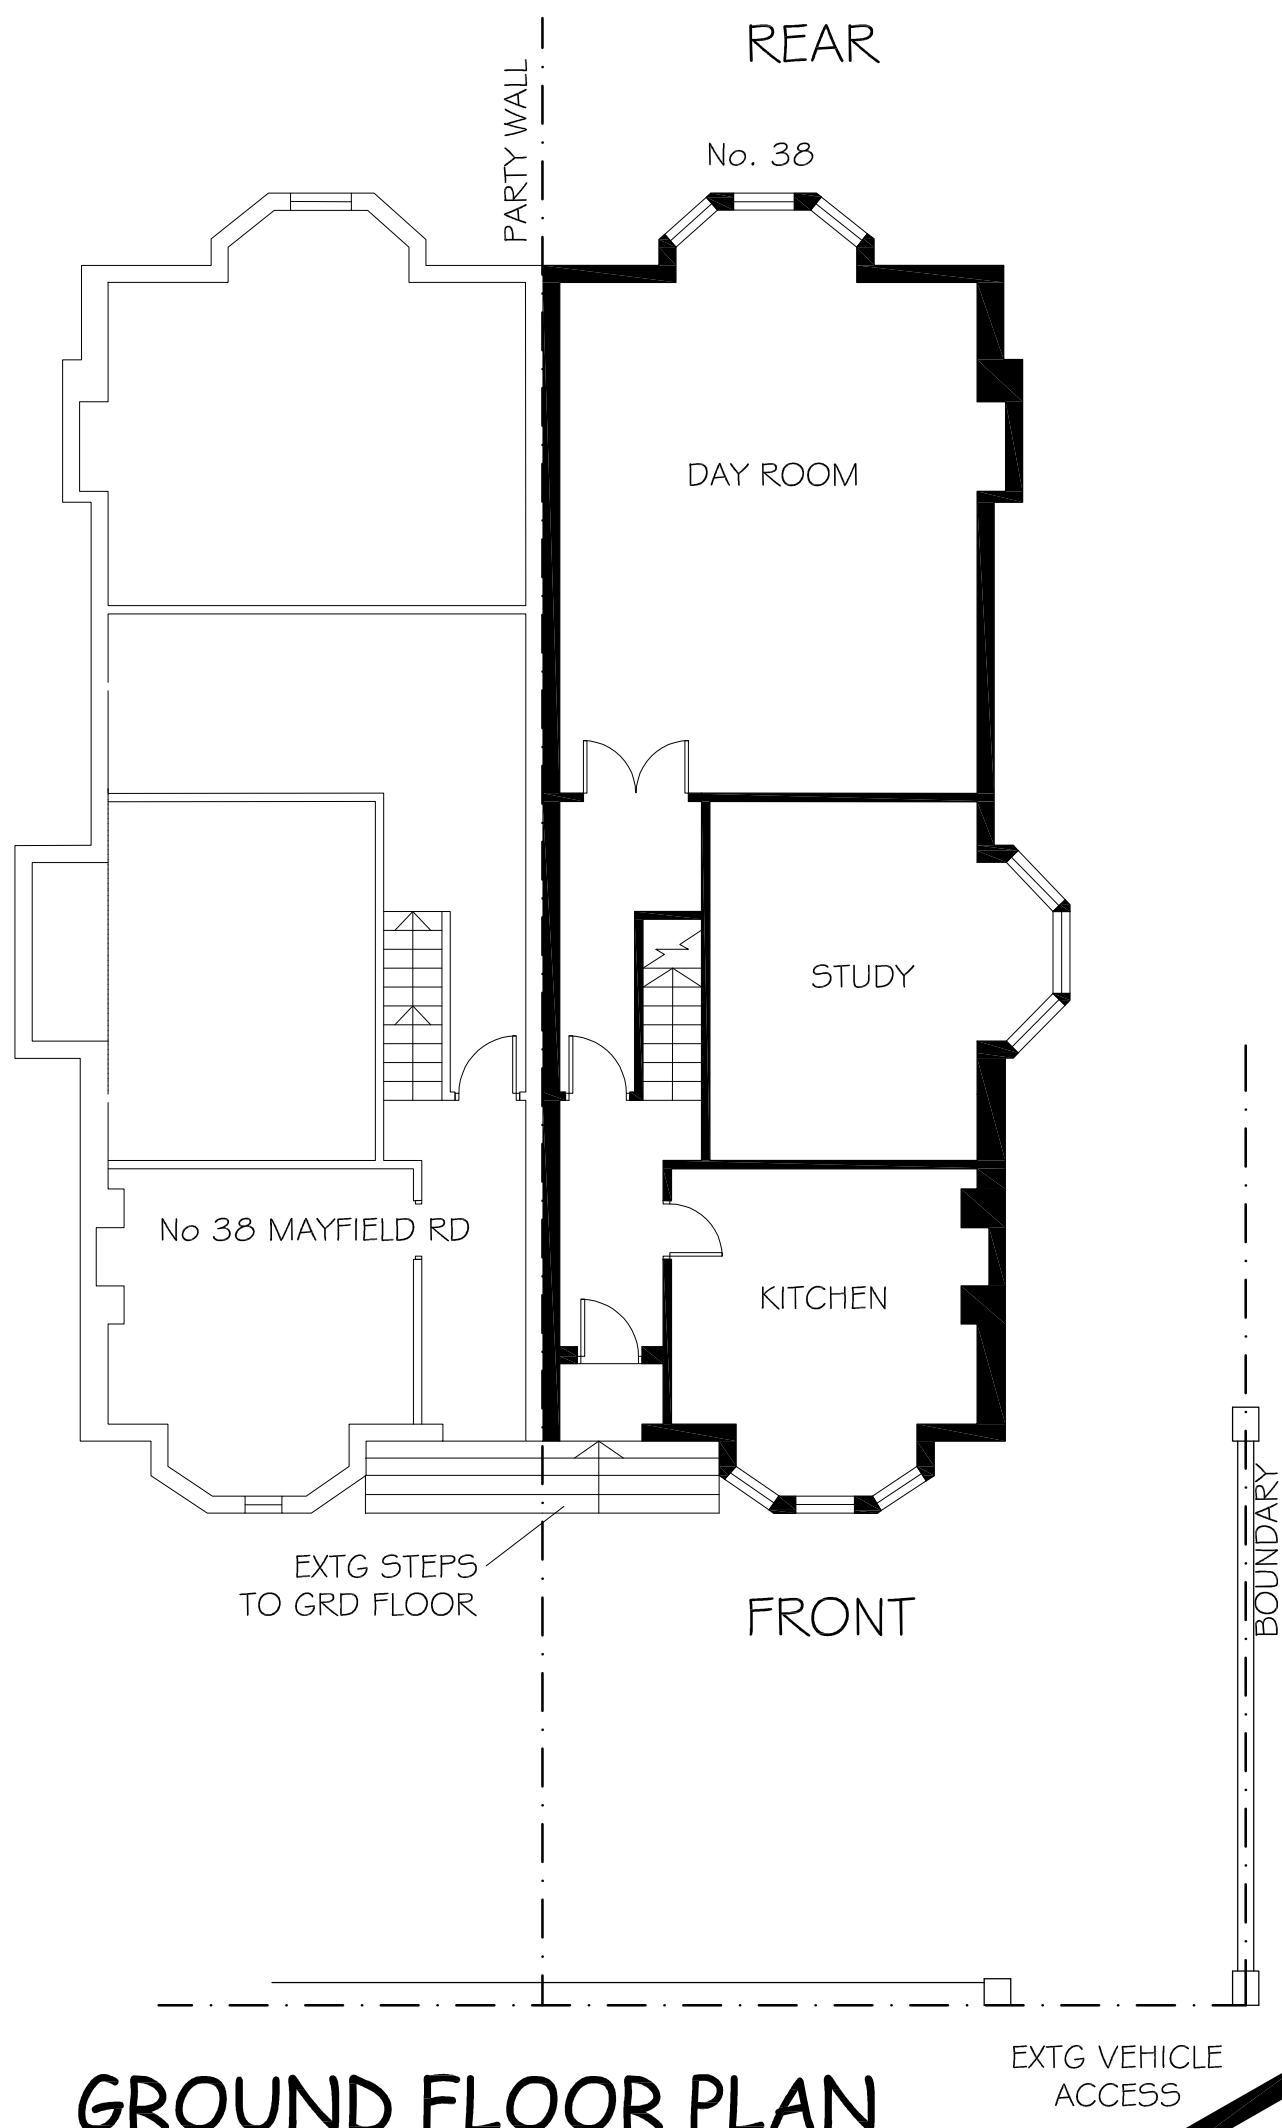

GROUND FLOOR PLAN

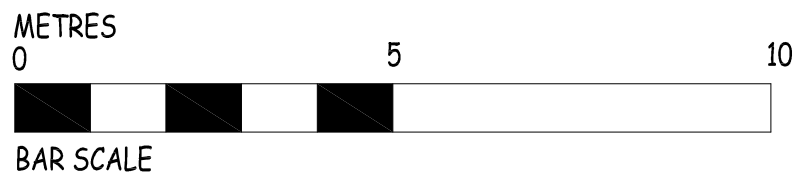

SCALE 1:100 @ A3 DRAWN JM - AUGUST 2021

DRG No. APL 834 - E01
EXISTING FLOOR PLAN



STRUCTURAL • ARCHITECTURAL
TEL: 01483 77 00 73
Email: info@abstract-plans.co.uk
Web: www.abstract-plans.co.uk