




Denotes existing wall separating No.27 & 29

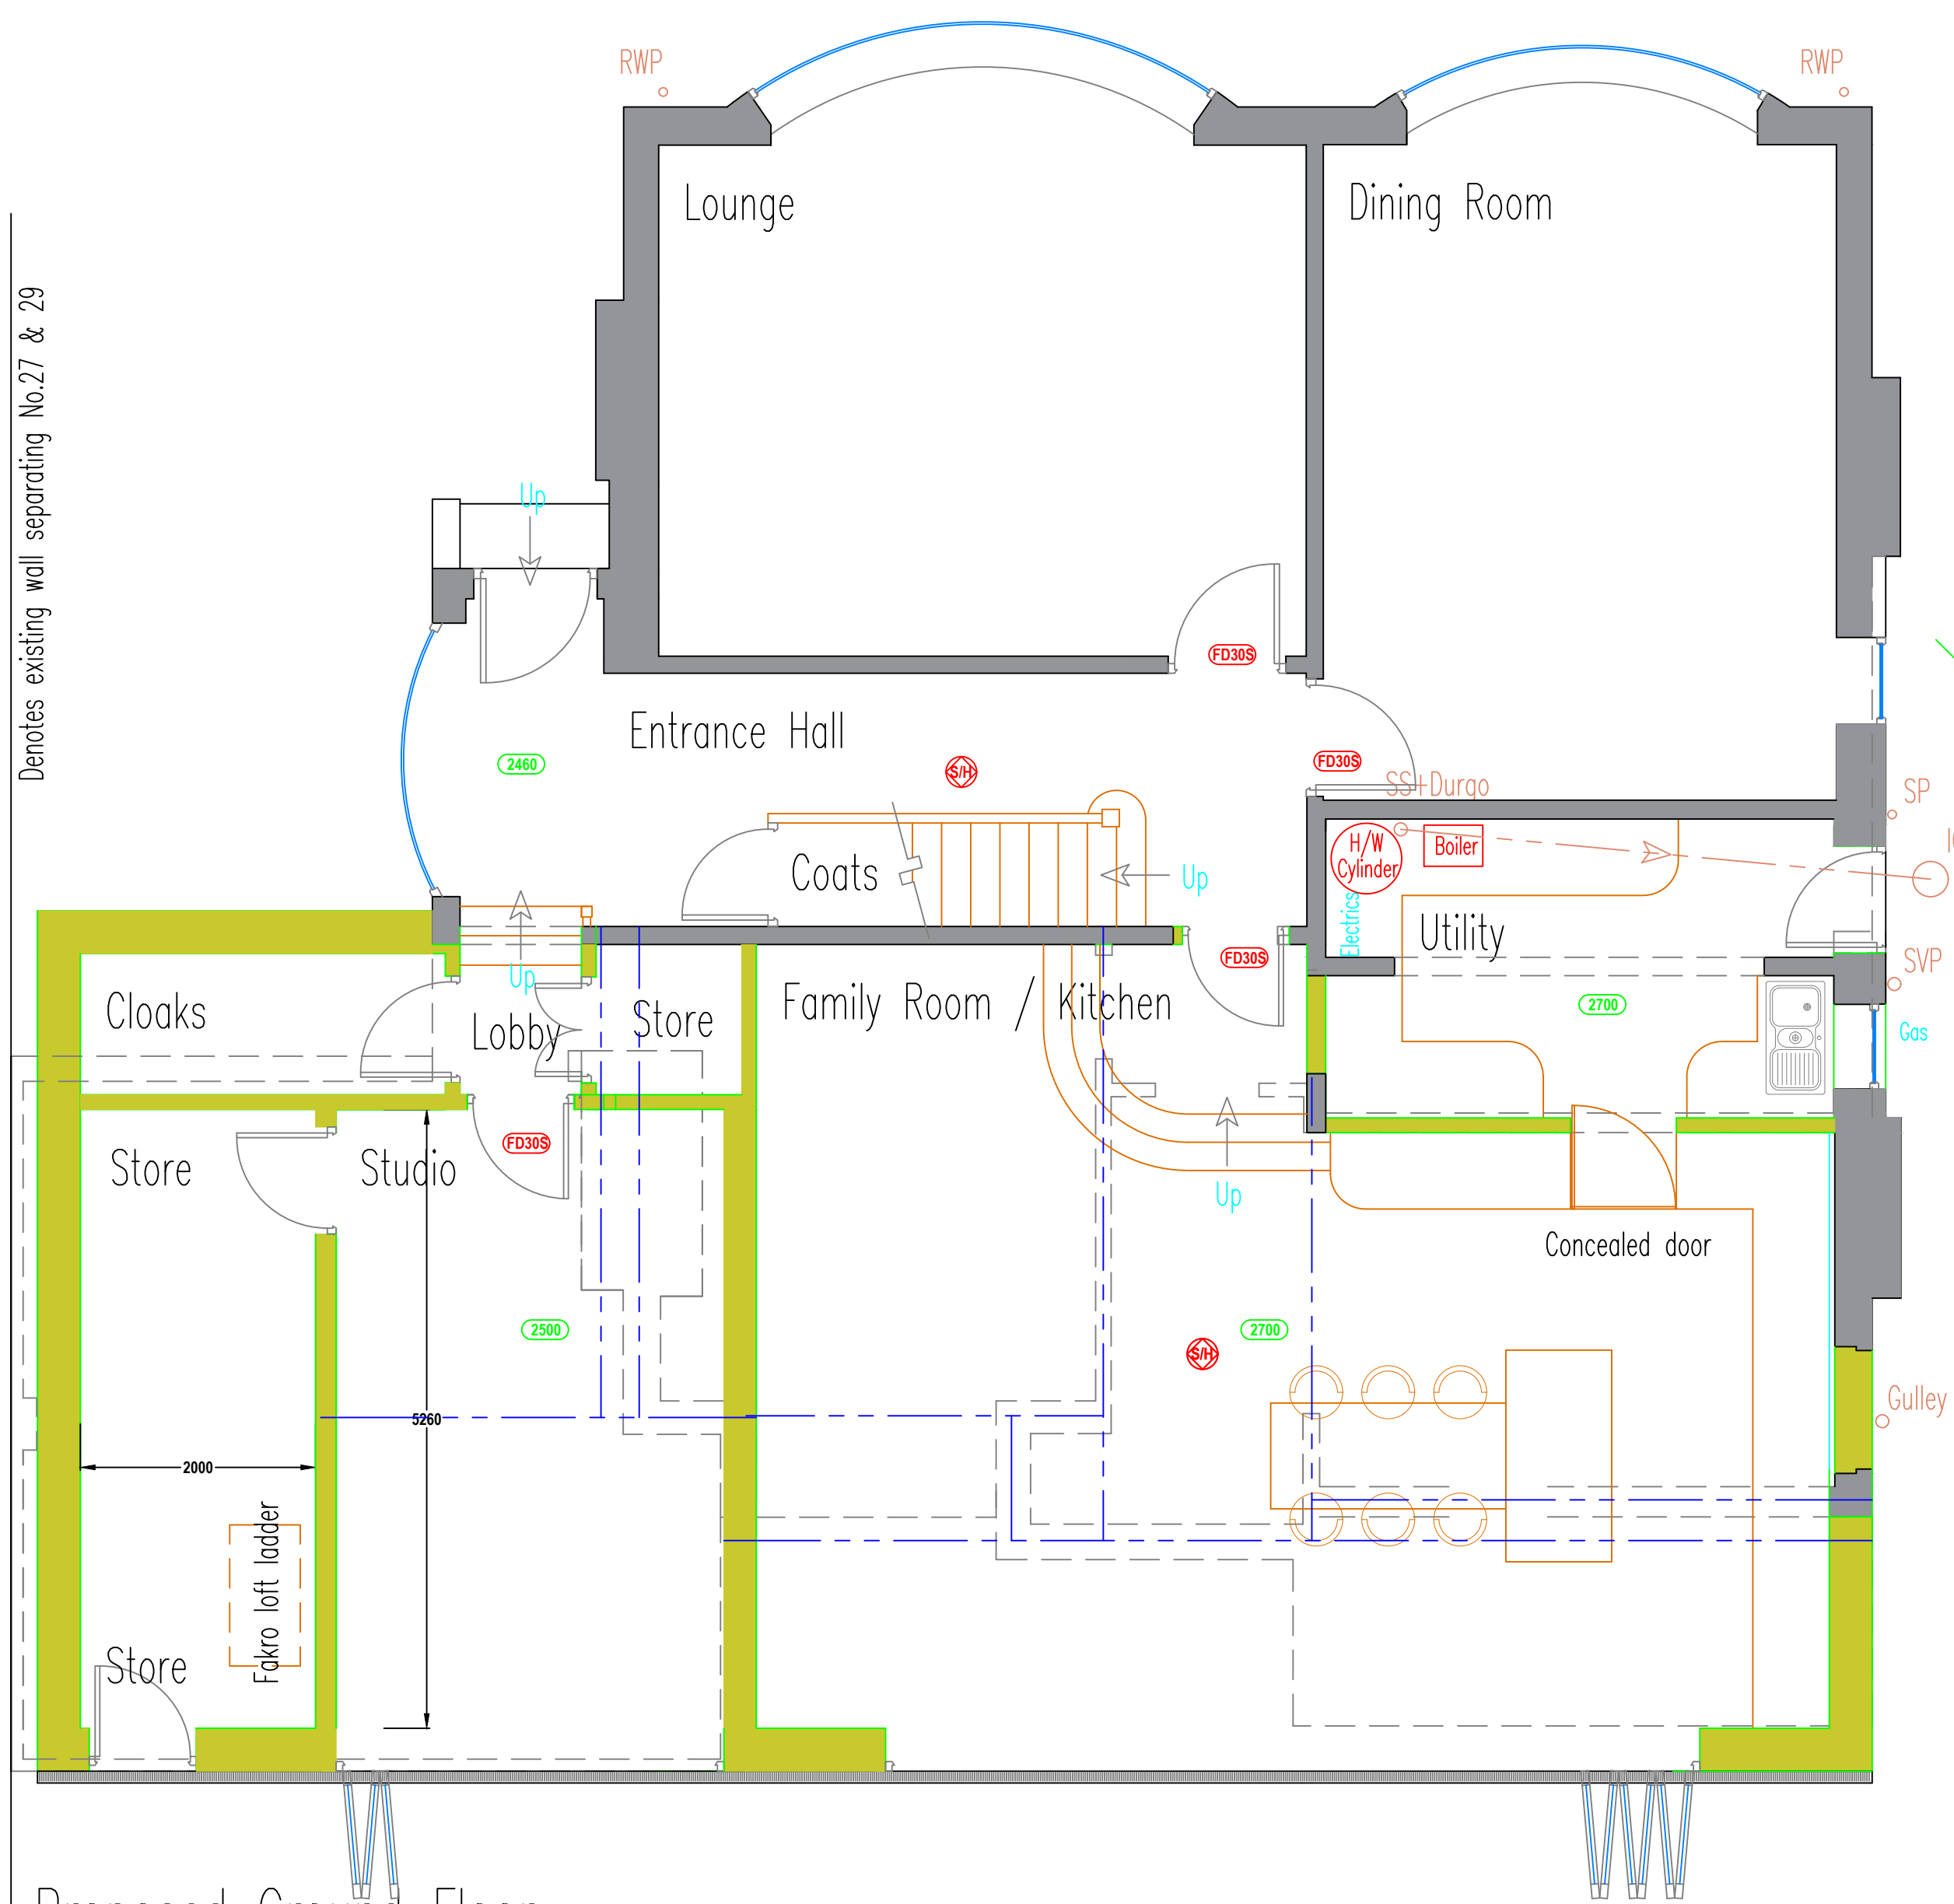

Proposed Ground Floor

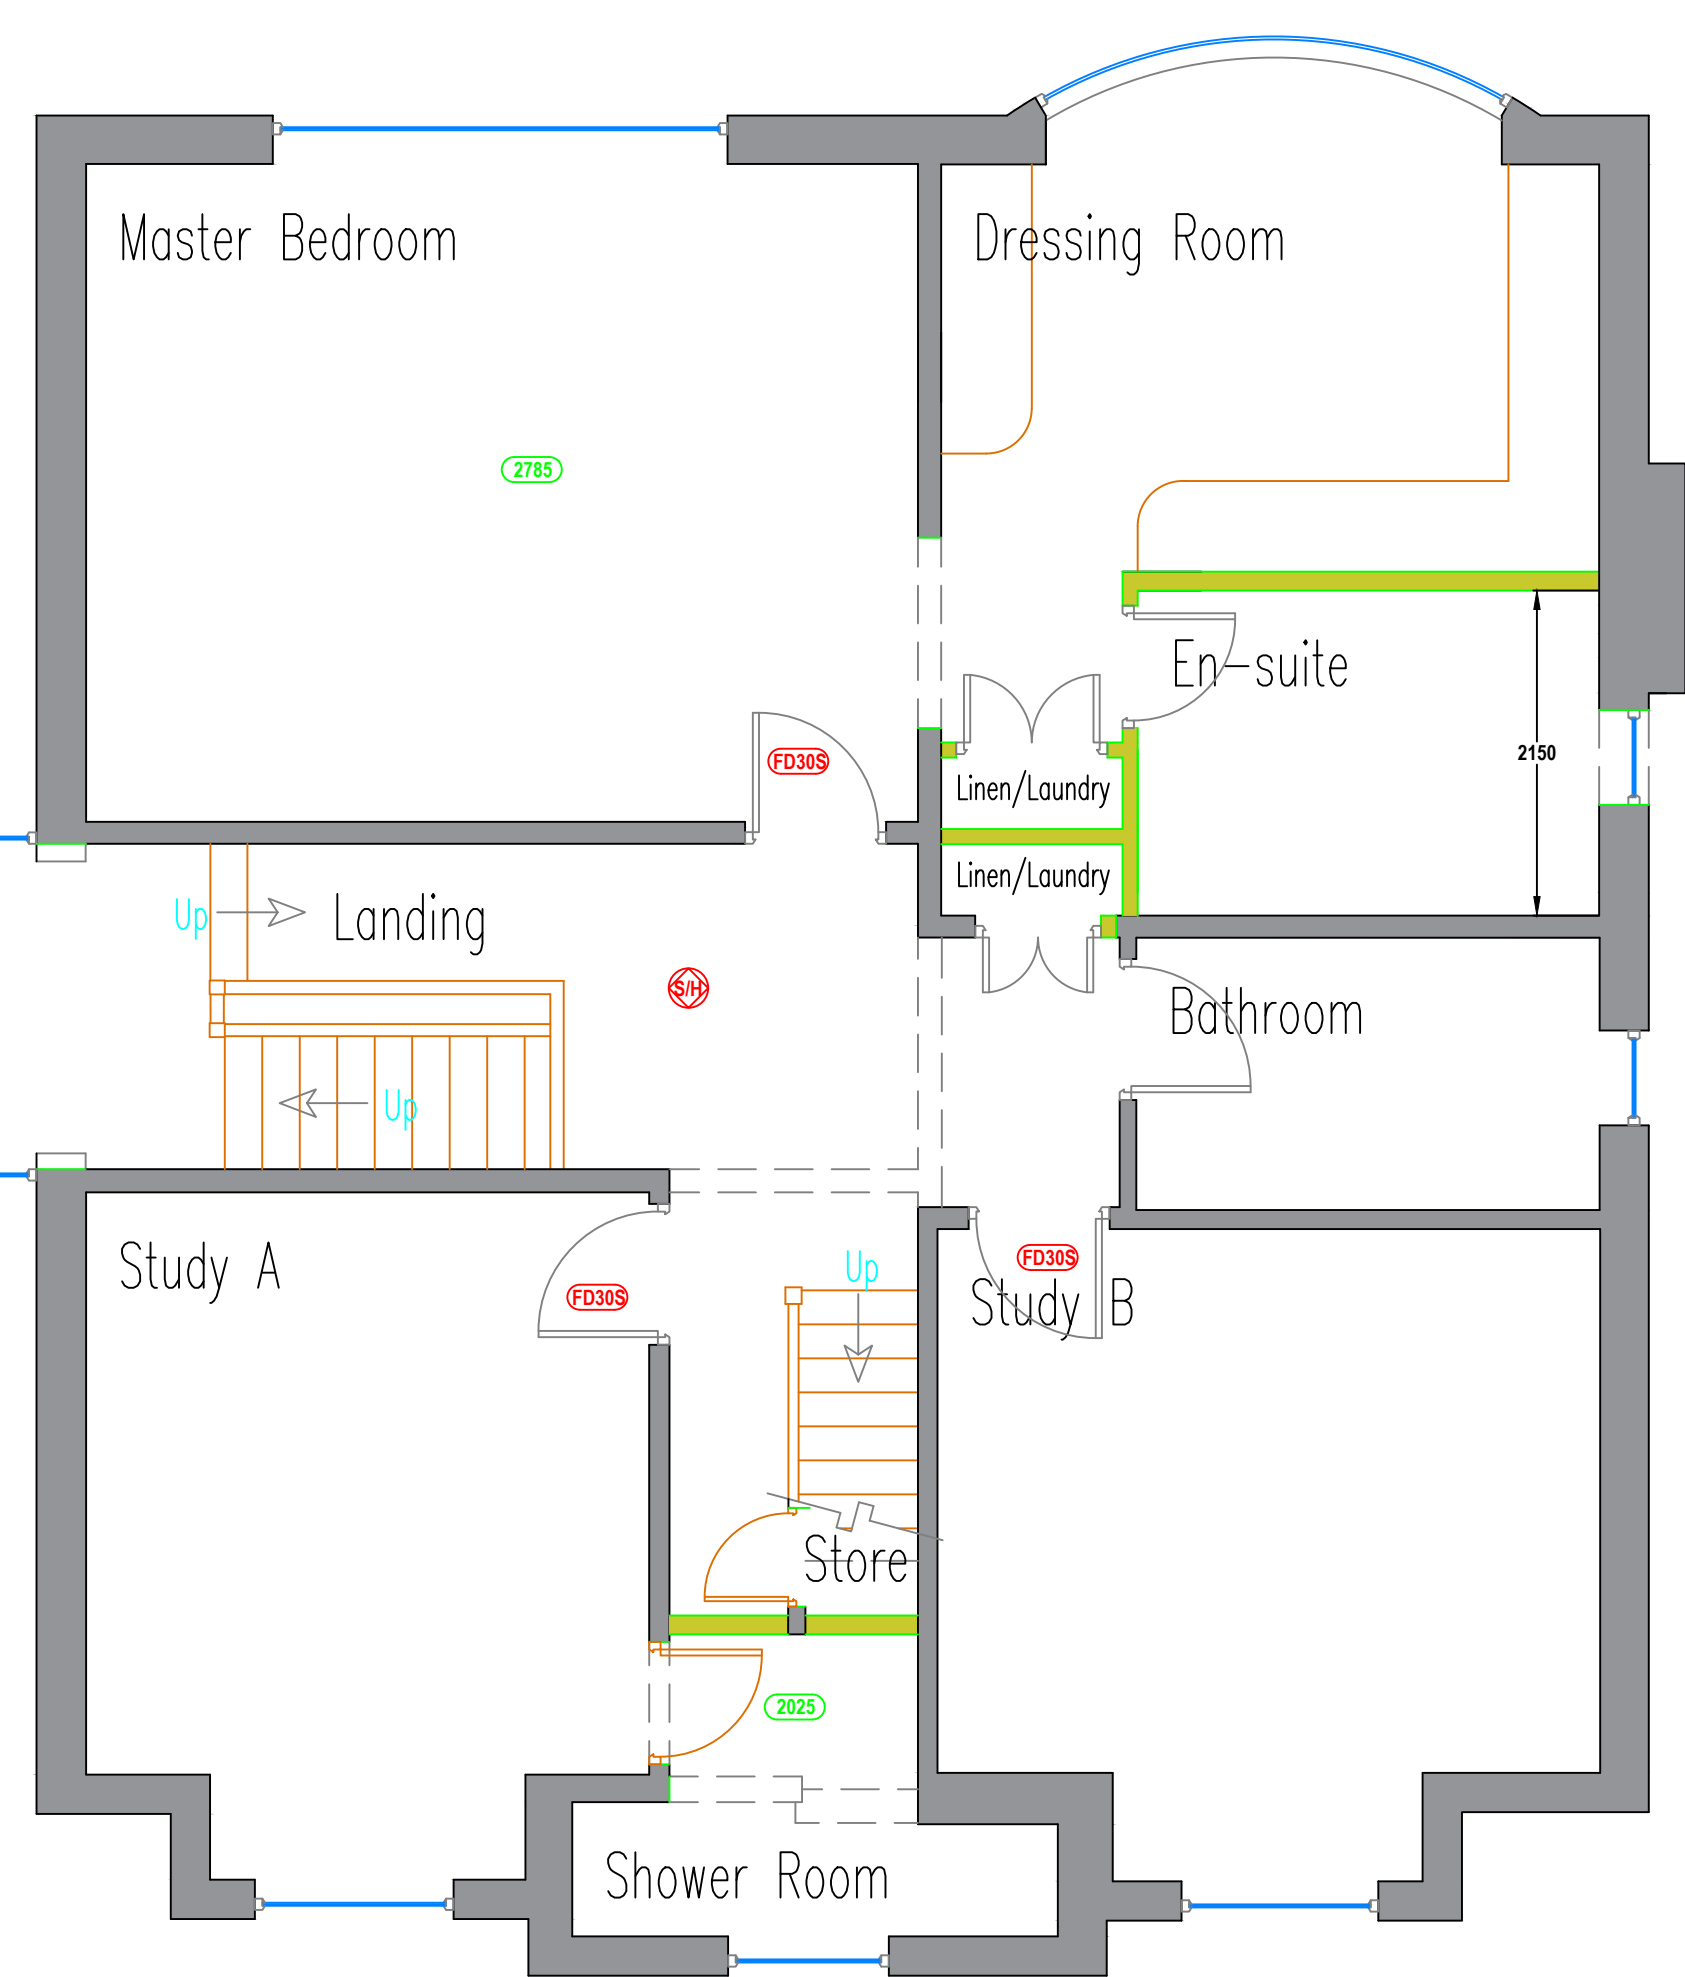

Proposed First Floor

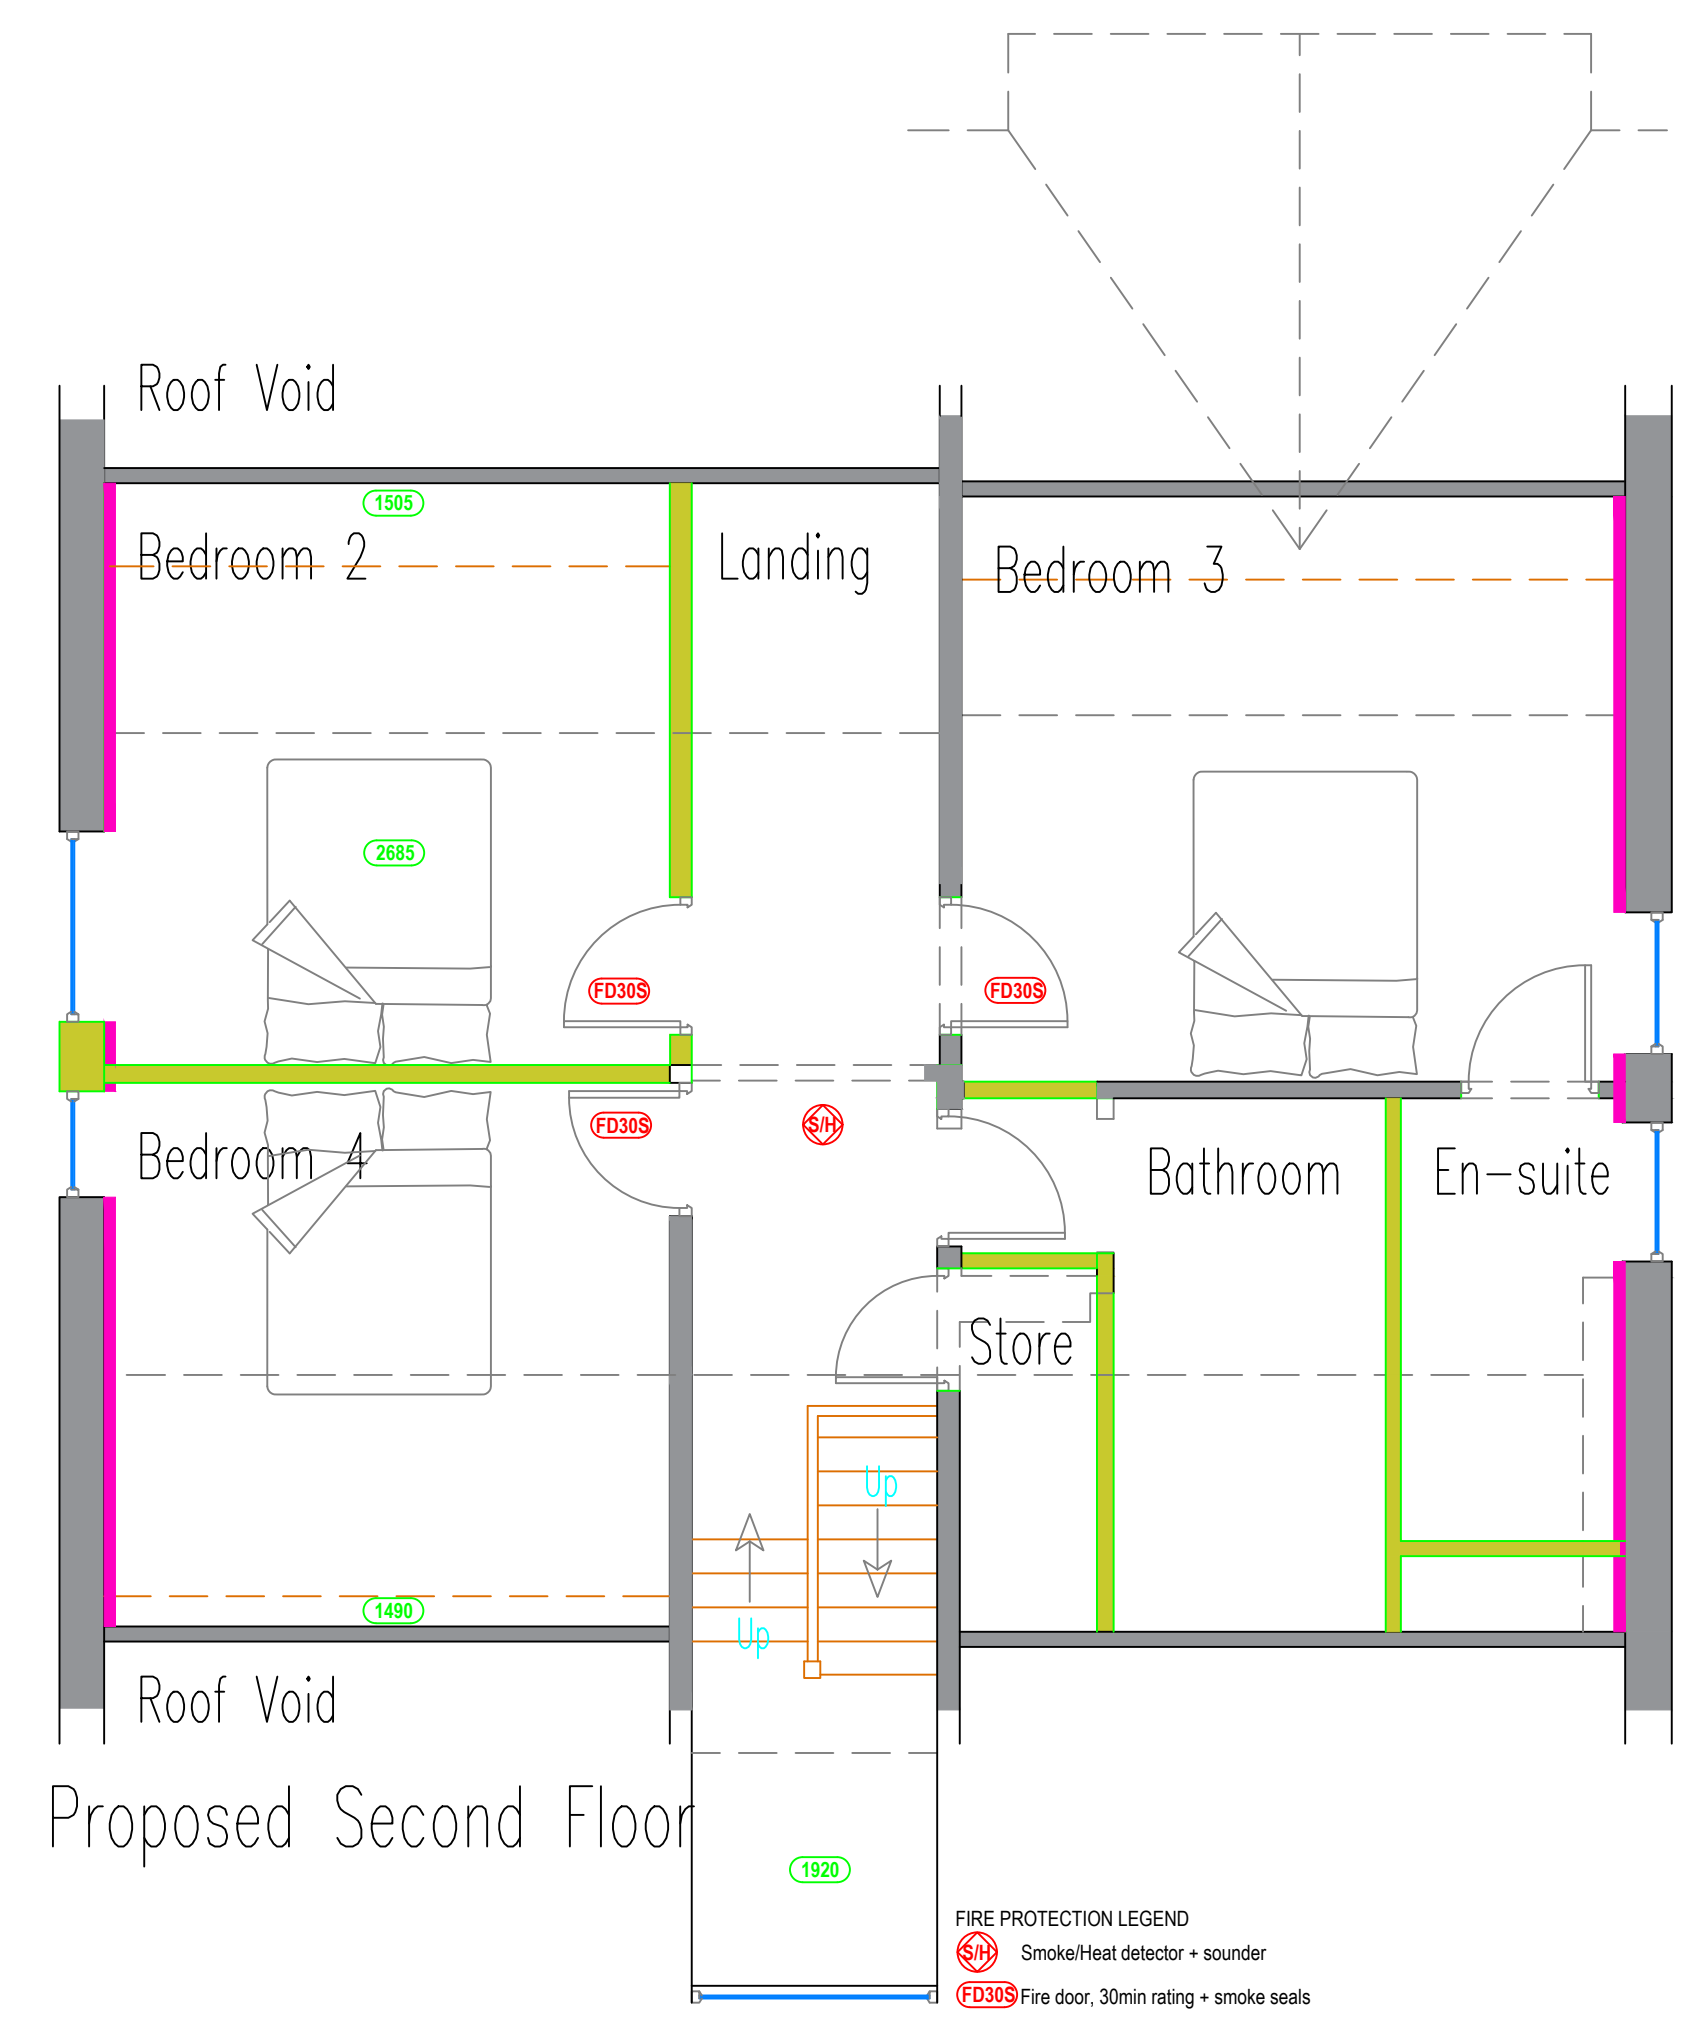

Proposed Second Floor

FIRE PROTECTION LEGEND
Smoke/Heat detector + sounder
FD30S Fire door, 30min rating + smoke seals

G	Issued for planning	11 Aug 21	DAP
F	General arrangements minor mods	10 Aug 21	DAP
E	General arrangements minor mods	6 Aug 21	DAP
D	Issued for comment	July 21	DAP
C	Issued for comment	July 21	DAP
B	Issued for comment	Jun 21	DAP
A	Issued for comment	May 21	DAP
Rev.	Mod. Notes	Date	By

Client
Liz Riding and Ritchie Irvine

Location
27 Belfield Road
Didsbury M20 6BJ

Job Title
Proposed extension and internal alterations

Drawing Title
Proposed Floor Plans

Scale 1:50 Sheet A1

Date May 21 Drawn by DAP

Dwg. No. 42/21-02 Rev. G

