




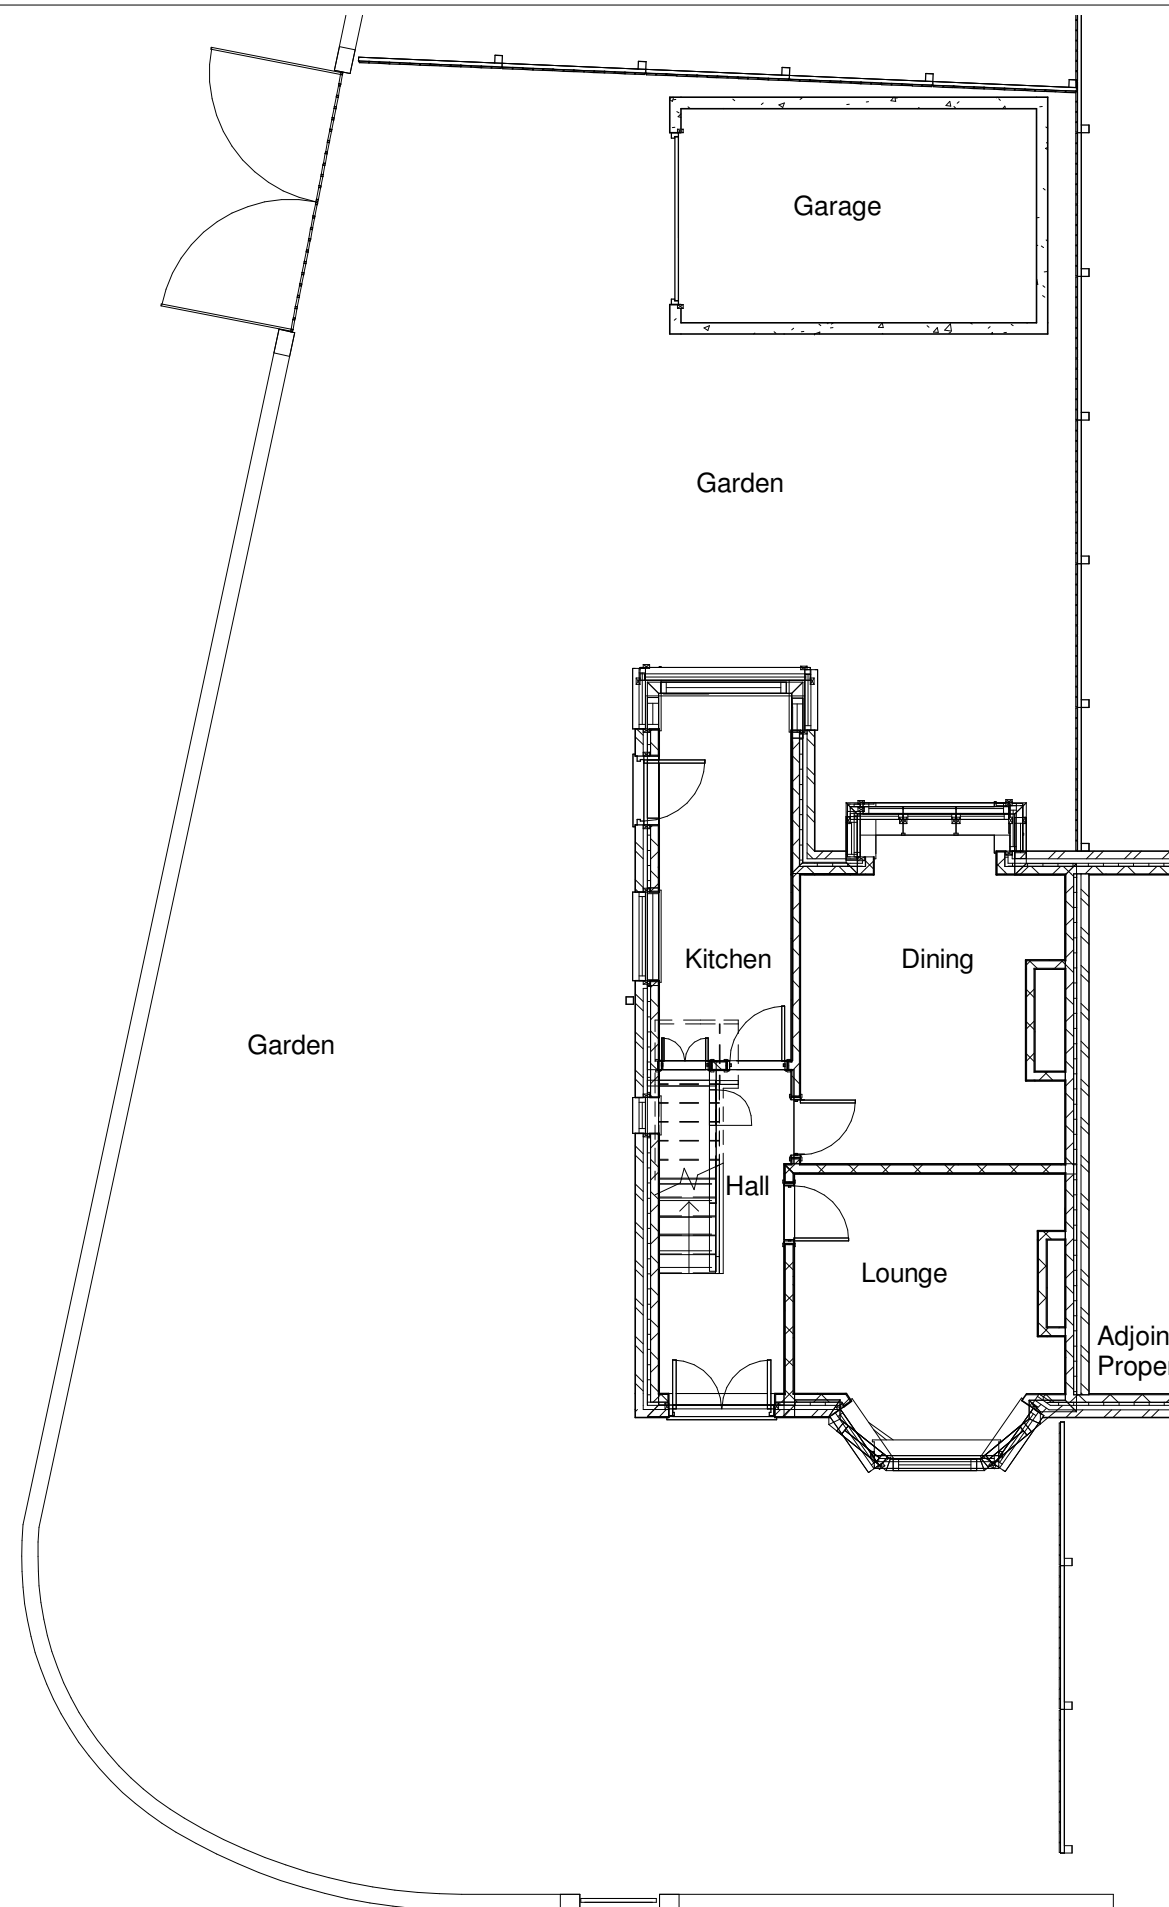

01 Existing Ground Floor Plan
1 : 100

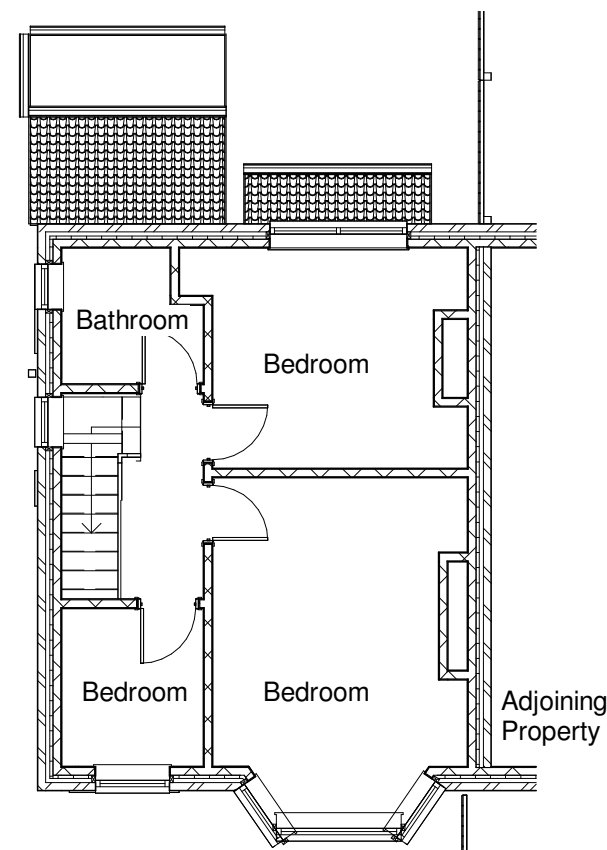

02 Existing First Floor Plan
1 : 100

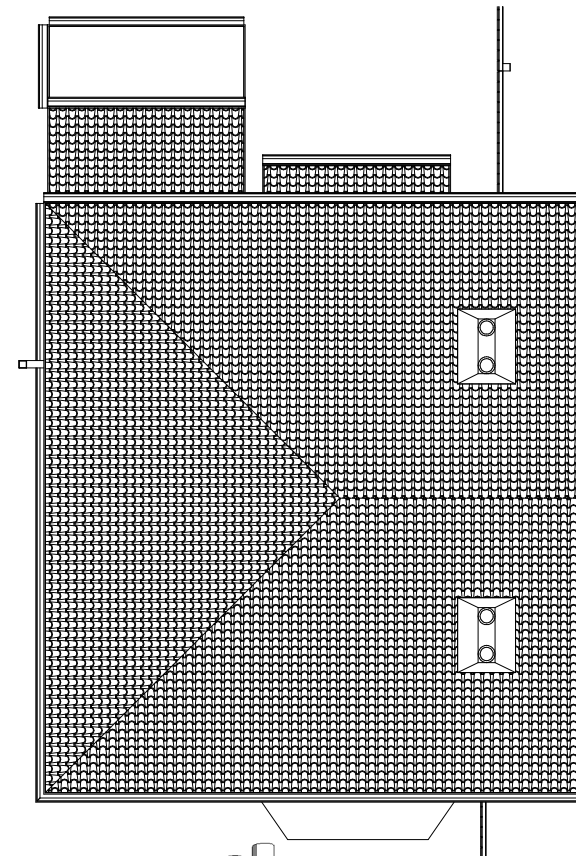

04 Existing Roof Plan
1 : 100




Existing Side Elevation 1
1 : 100




Existing Rear Elevation
1 : 100

Existing Side Elevation
1 : 100

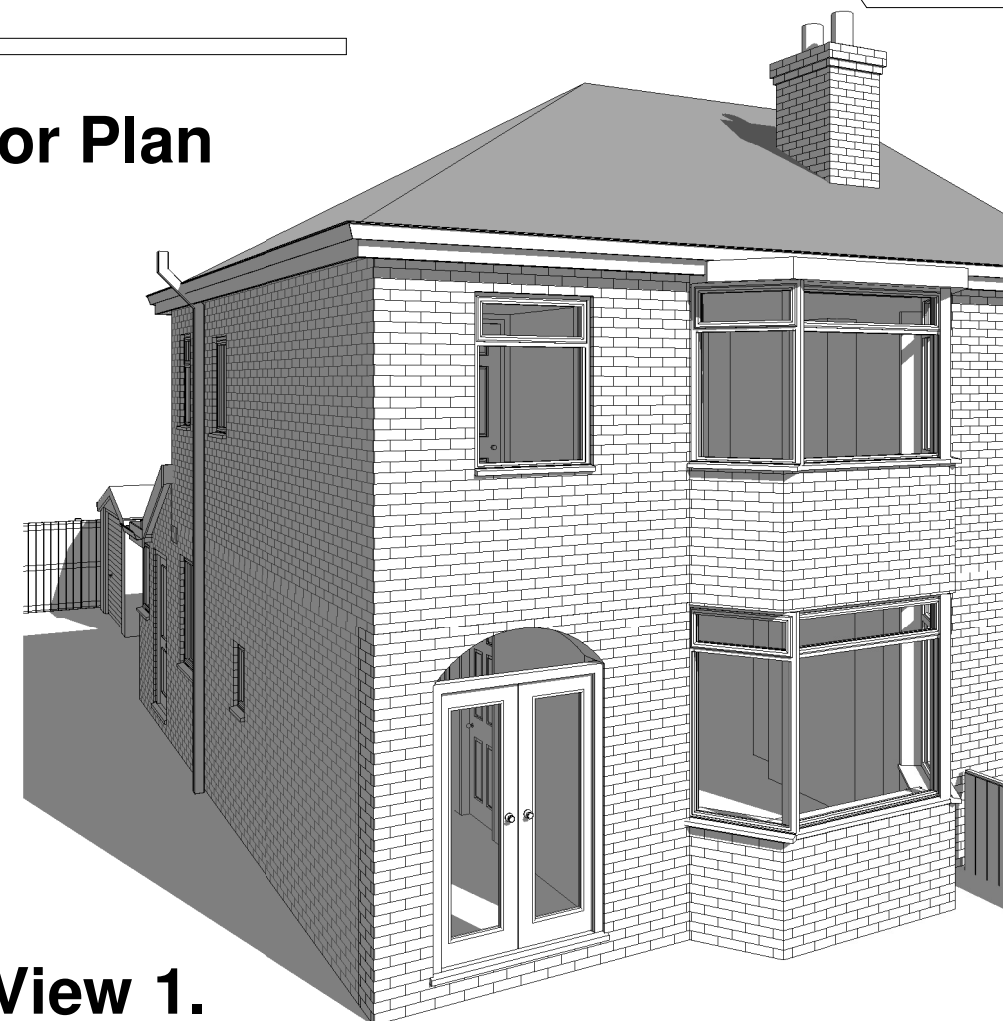


External View 1.

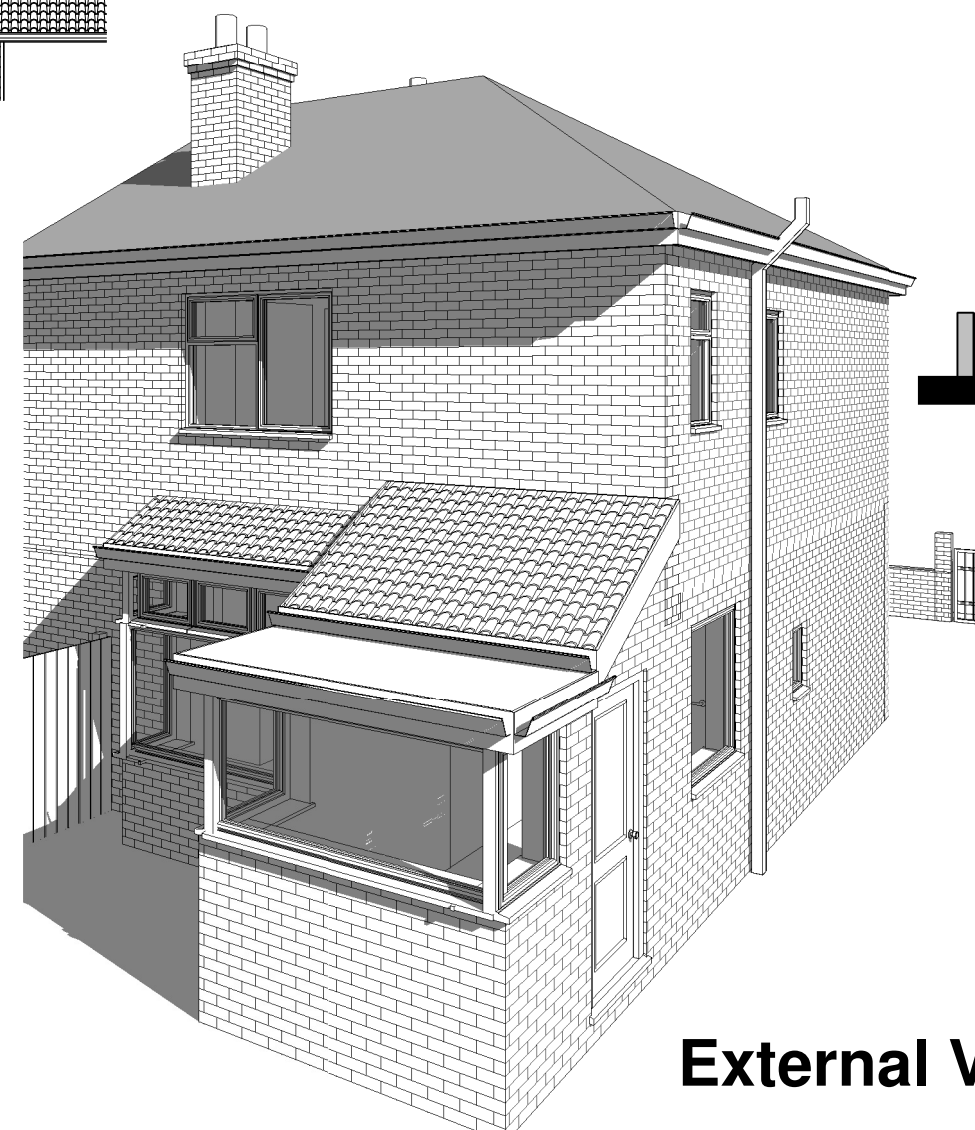

External View 2.



Existing Front Elevation
1 : 100

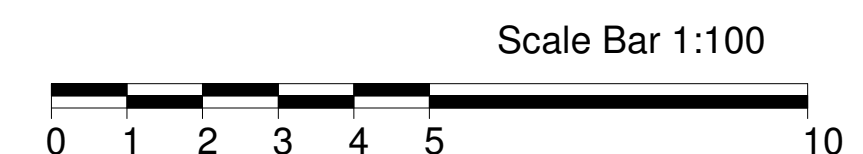

SCALE 1 : 100
A2 DRAWING

Client:
Mr Christopher Schofield
33 Kingsdale Road
Gorton
Manchester
M18 7WB



Bricks and Pieces
Suite 301
Broadstone Mill
Broadstone Road
Stockport
SK5 7DL
Tel: 0161 443 4117