




South Elevation - 1:200

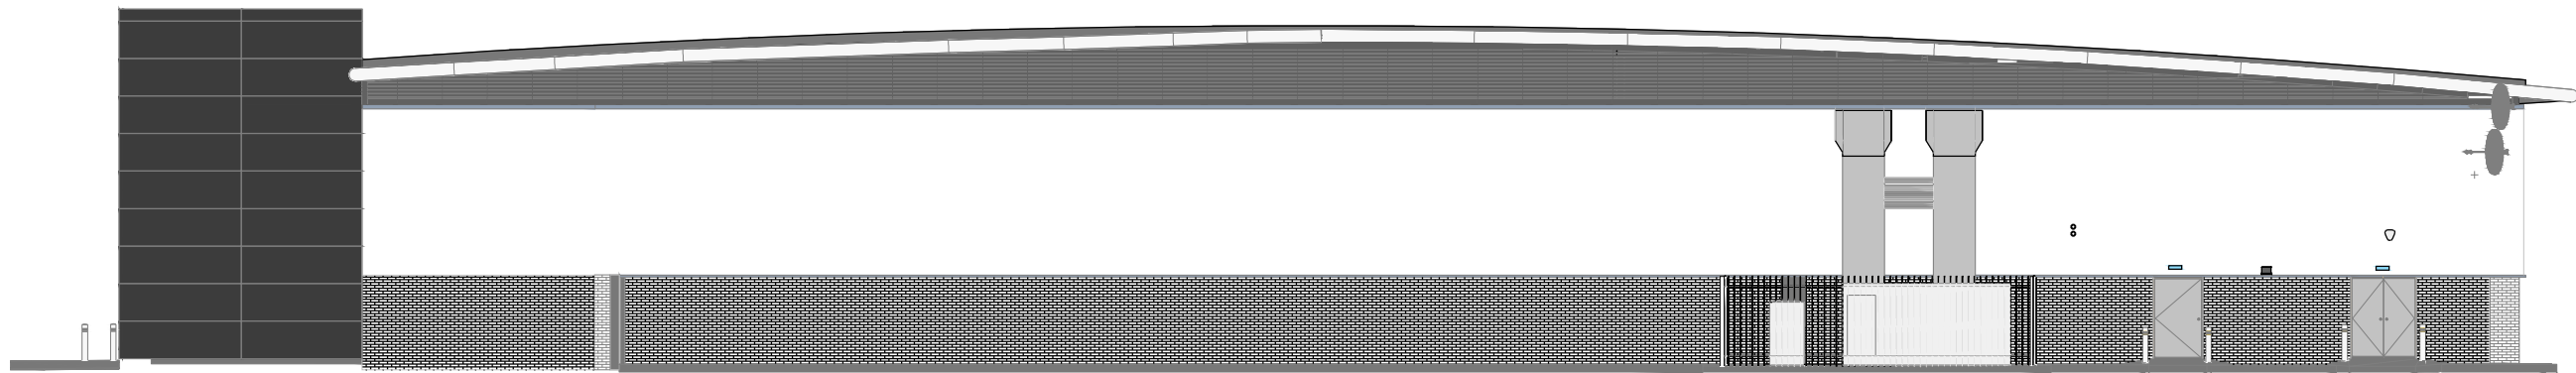


East Elevation - 1:200

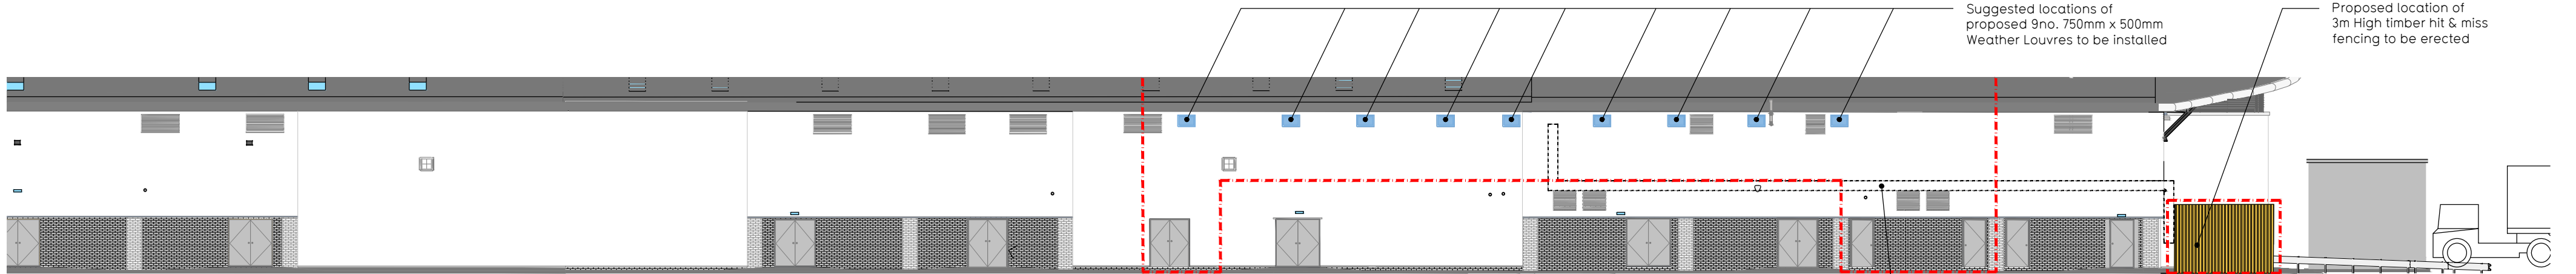

North Elevation - 1:200

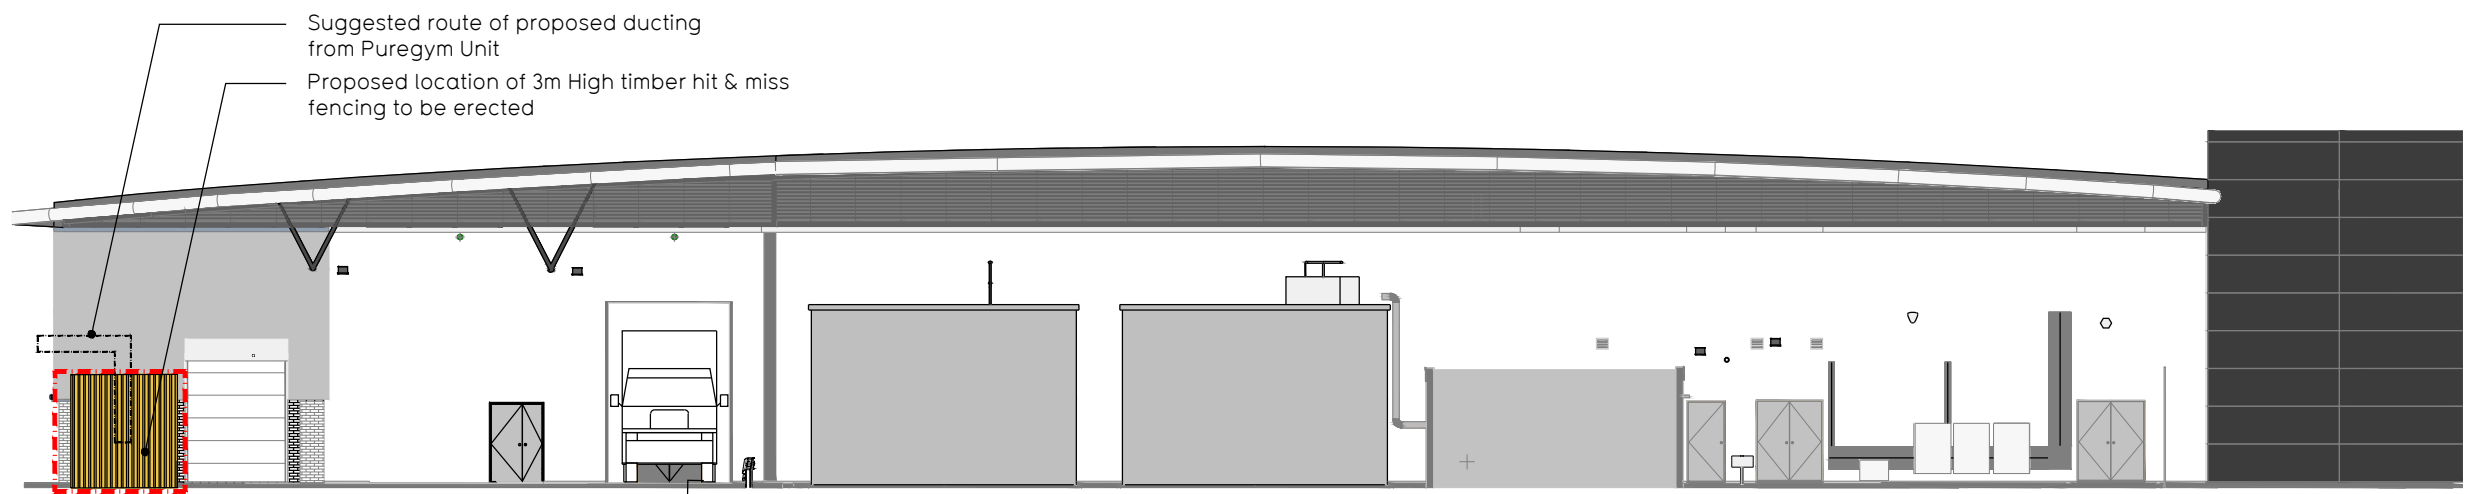

West Elevation - 1:200

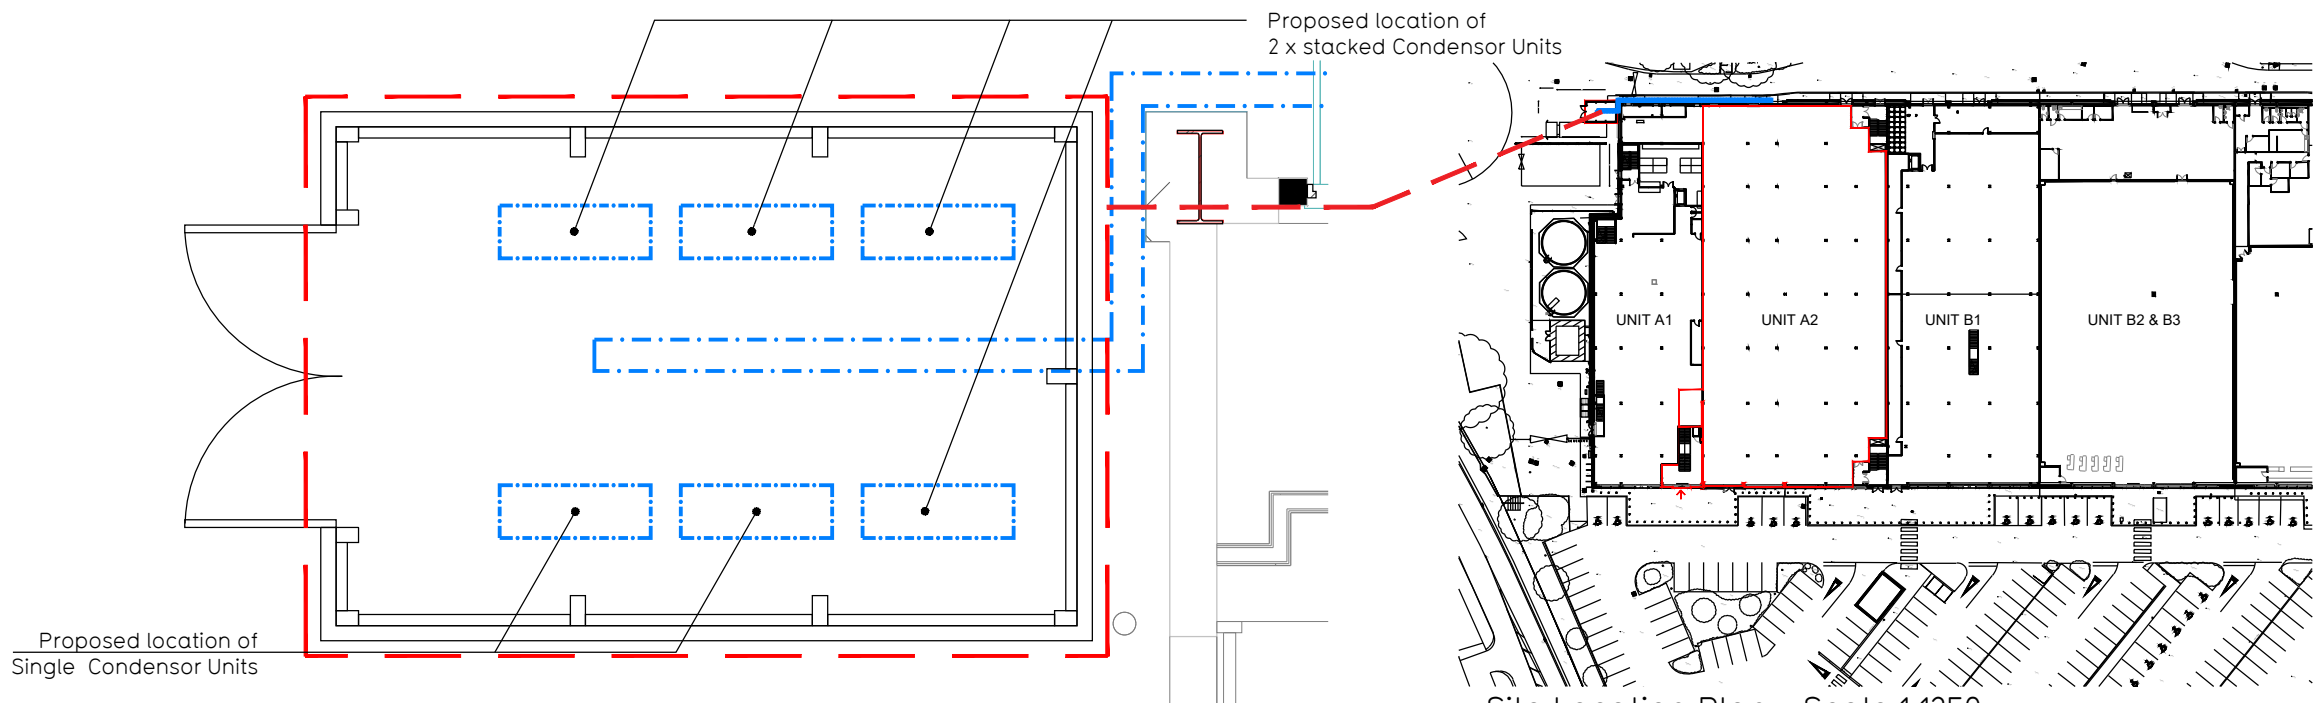

Site Location Plan - Scale 1:1250

Rev	Date	Description	Drawn/	Checked
PROJECT TITLE			DRAWING TITLE	
Manchester Cheetham Hill			Proposed Elevations	
Manchester Fort Shopping Park, Manchester, M8 8EP			Plant, Ducting & Louvres	
DRAWN / CHECKED		DATE	SCALE	JOB No
SS/EK		28.04.21	1:200 @ A2	1132
DRAWING PURPOSE				DRAWING No
TOWN PLANNING APPLICATION				204
				Rev
				-
Pure Gym Ltd Town Centre House The Merlion Centre Leeds LS2 8LY				
e: architecture@puregym.com t: 0113 285 8787 w: www.puregym.com				