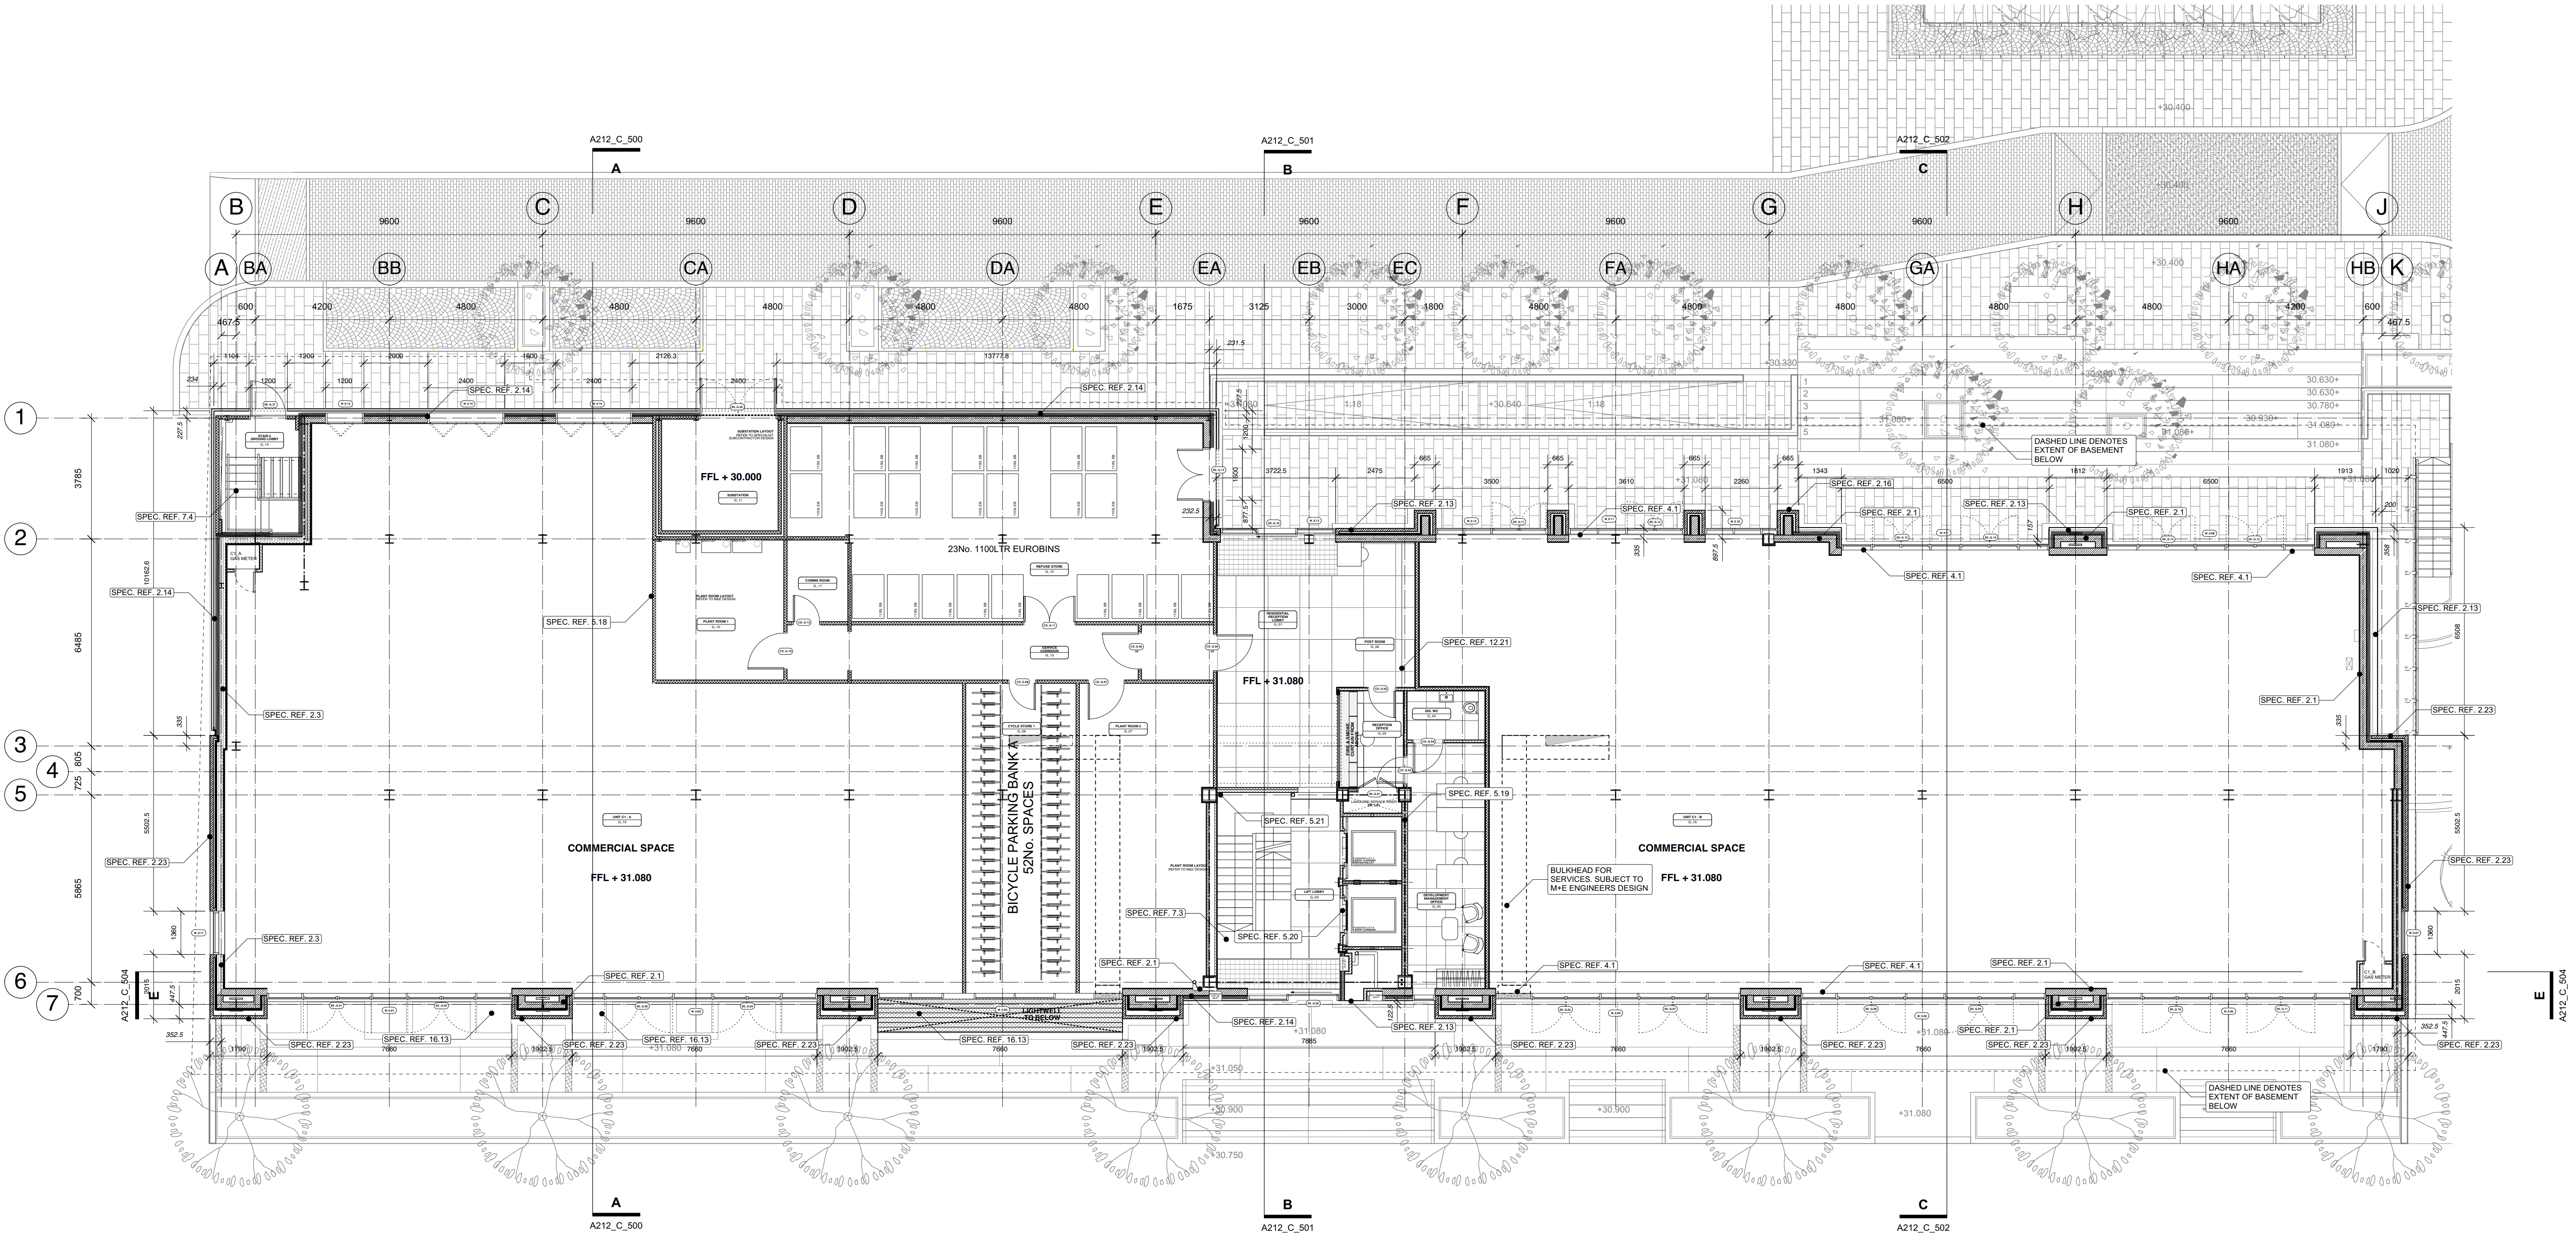


BLOCK C1
PROPOSED GROUND FLOOR PLAN

IMPORTANT NOTES:

BB	26.04.21	POST ROOM AMENDED TO BE OPEN-PLAN
AA	30.11.20	COMMS ROOM DOOR LABEL & SO SIZE UPDATED
Z	03.03.20	ISSUED FOR CLIENT APPROVAL
Y	02.03.20	CYCLE STORAGE RELOCATED TO BASEMENT
X	12.02.20	SECTION LINES AA / BB / CC / EE ADDED
W	20.02.19	BLOCKWORK WALL SHOWN AS PARTY WALL TO C1-B
V	18.02.19	SWING OF DOOR INTO BIN STORE LOBBY FLIPPED
U	24.01.19	PLANT ROOM 1 DOOR RELOCATED
T	01.11.18	WALL NEXT TO ACCOMMODATION STAIR LANDING ADDED
S	01.10.18	GAS METER CO-PROPRIORATE SHOWN TO COMMERCIAL UNITS
R	26.07.18	UGF VENTILATION DUCTS/ENTRANCE MAT WALL UPDATED
REVISION	DATE	DESCRIPTION

CLIENT: DETRAFFORD ESTATES

PROJECT: SITE C, CHURCH GATE MASTERPLAN

ADDRESS: CASTLEFIELD, MANCHESTER, M15 4LN

DRAWING TITLE: BLOCK C1 PROPOSED GROUND FLOOR PLAN

SCALE: 1:100@A1

DATE: NOVEMBER 2017

DRAWING NO: A212_C_17BB

CONSTRUCTION

OLLIER SMURTHWAITE ARCHITECTS

106 Albert Mill, 10 Hulme Hall Road, Manchester, M15 4LY
T 0161 883 0838
F 0161 883 0839
E mail@olliersmurthwaite.com