



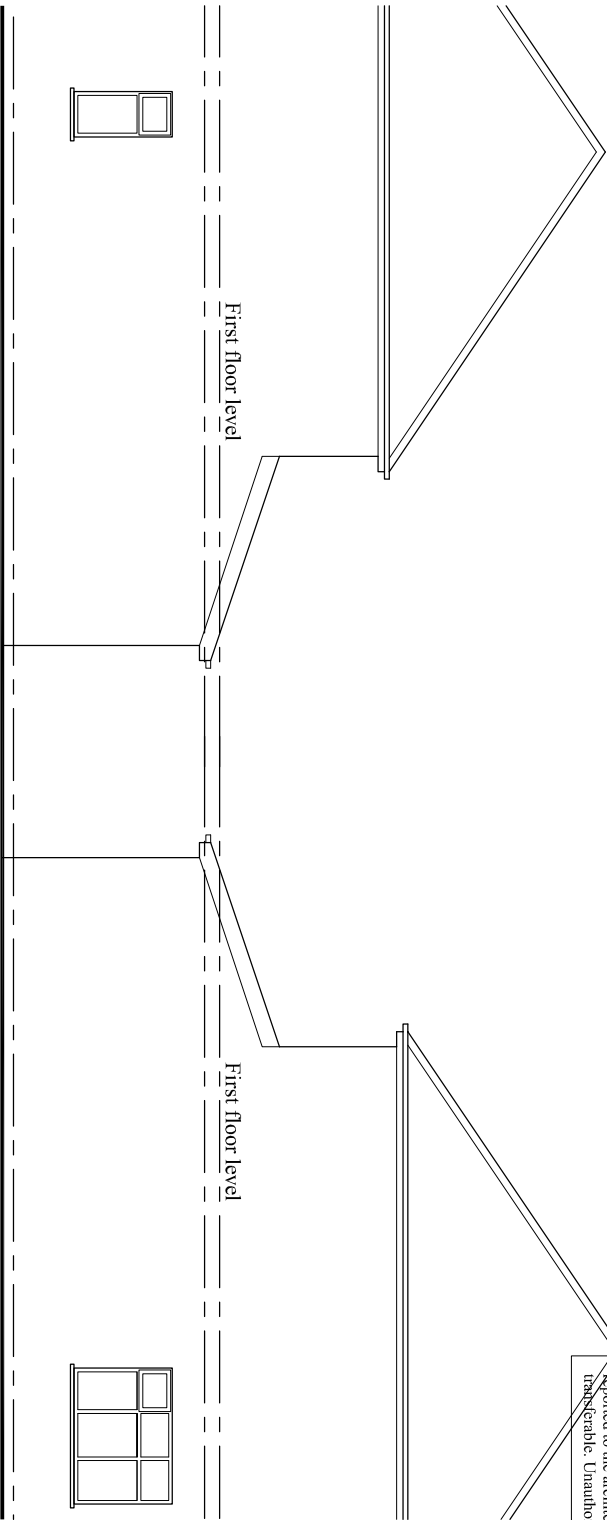


EXISTING SIDE ELEVATION

EXISTING SIDE ELEVATION

G A R A G E

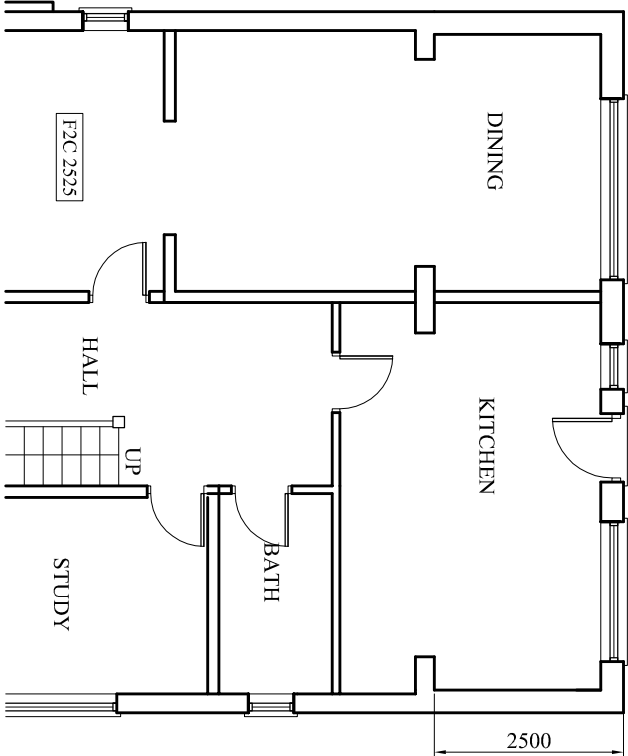

EXISTING GROUND FLOOR PLAN

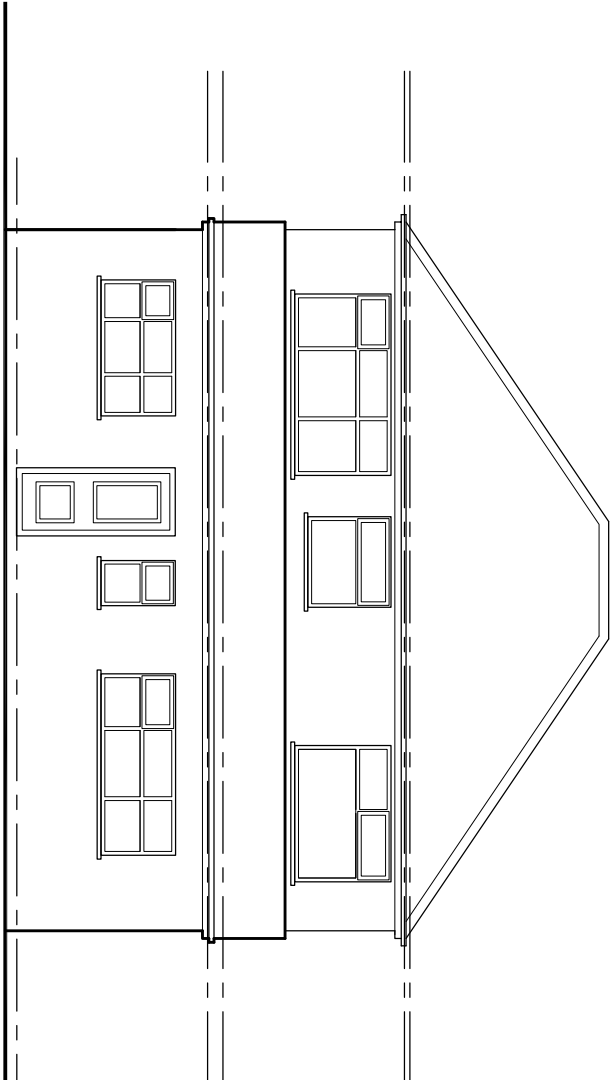

EXISTING REAR ELEVATION

PROJECT
69, Wilbraham Road,
Fallowfield

CLIENT
-

DRAWING TITLE
Existing Floor Plan

JOB No
DRAWING No
NA-P01

SCALE
1:100@A3

DATE
Aug. 2021

REVISION
-

t: 0782 895 3405

e: nadesignbuild@gmail.com