



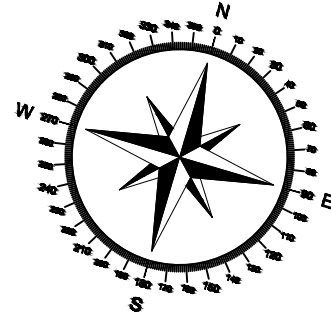

B

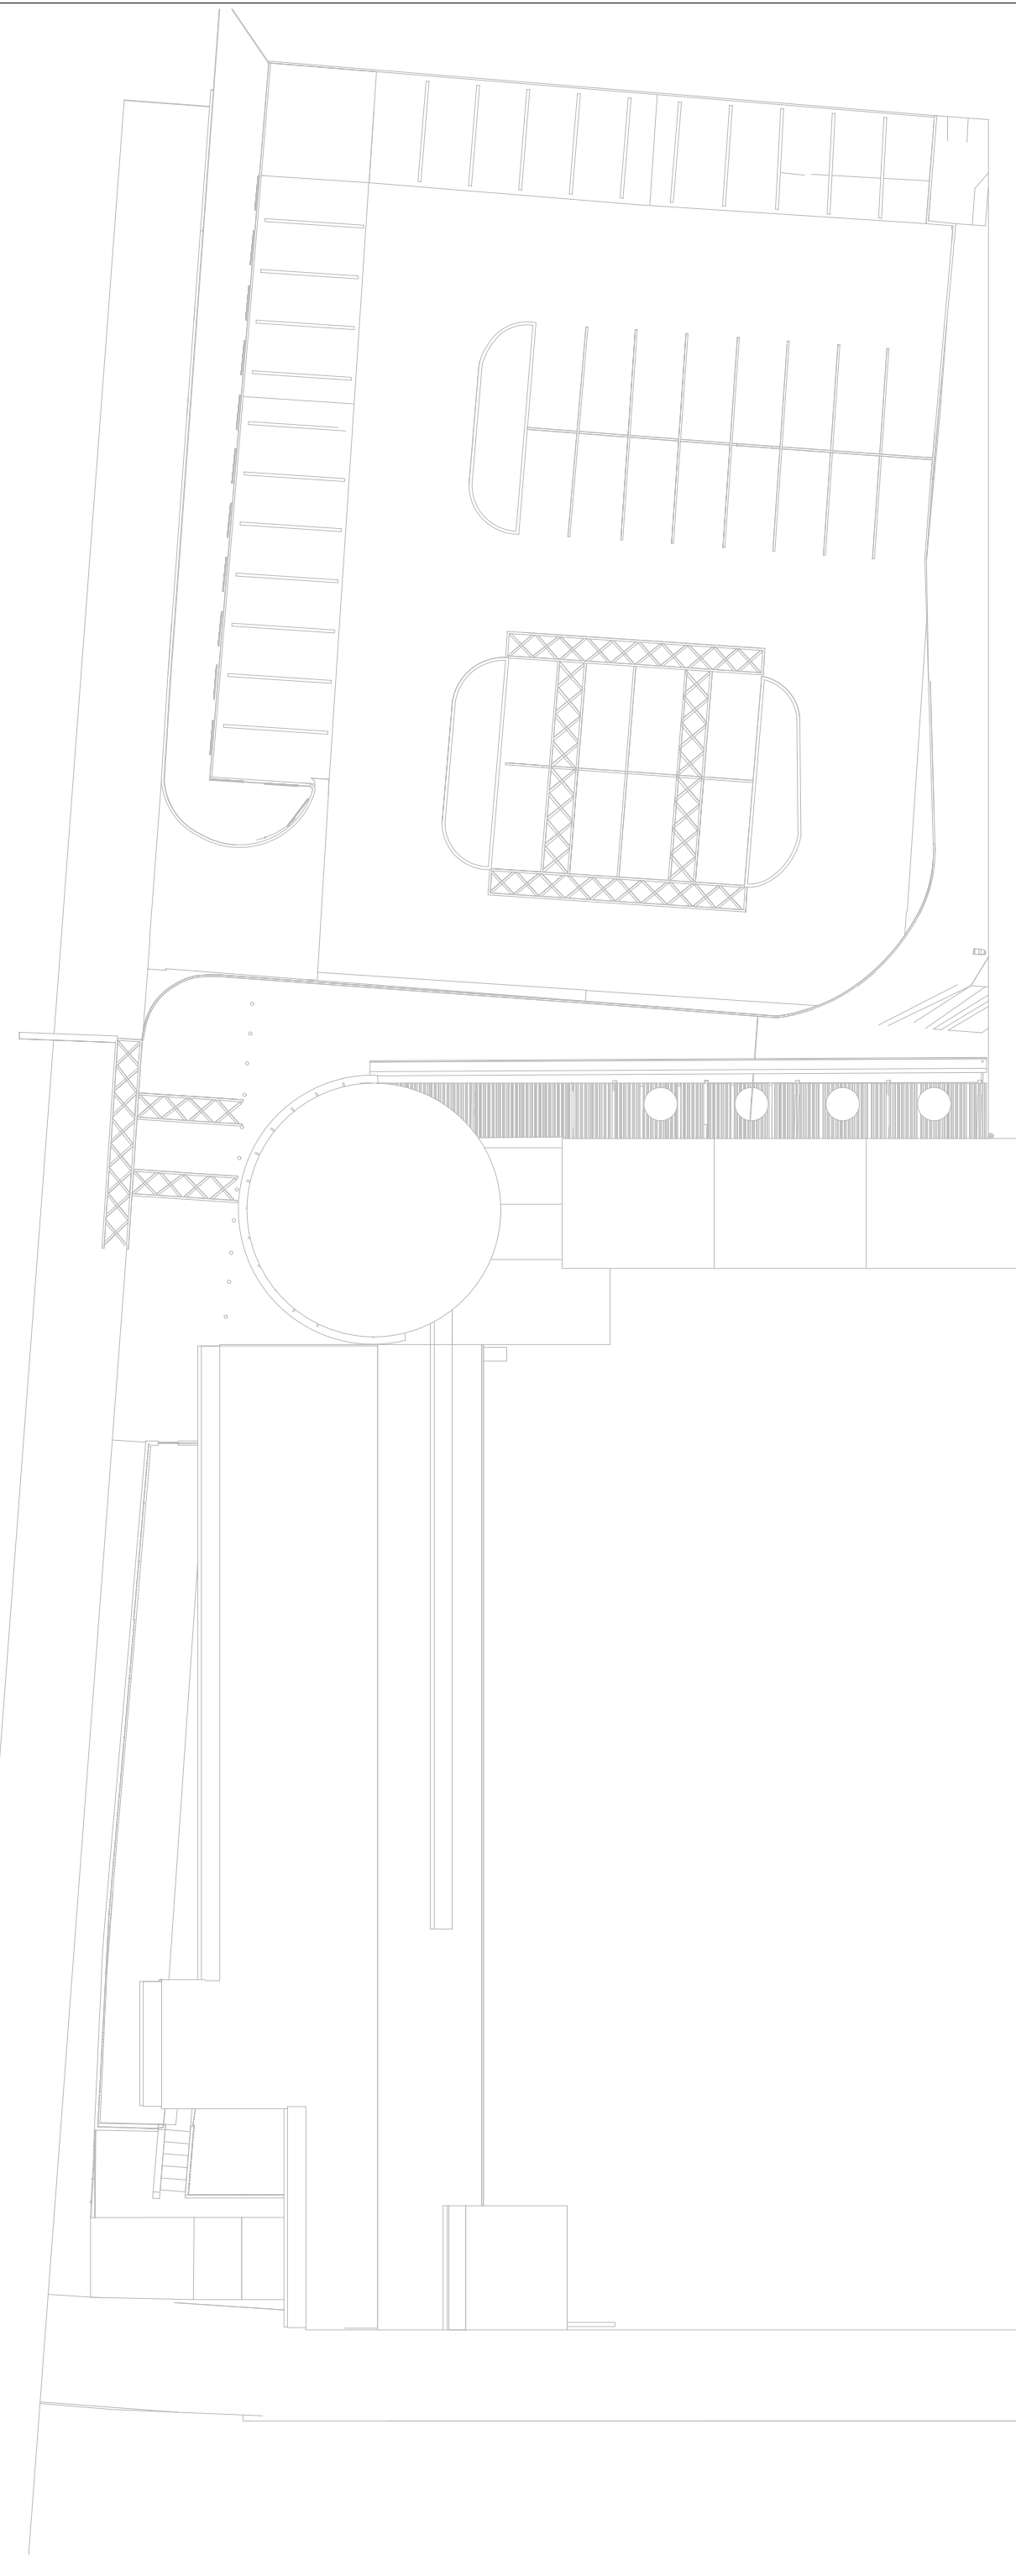


MCC NORTH CITY - PLAN VIEW - EXISTING

B


B

A

A

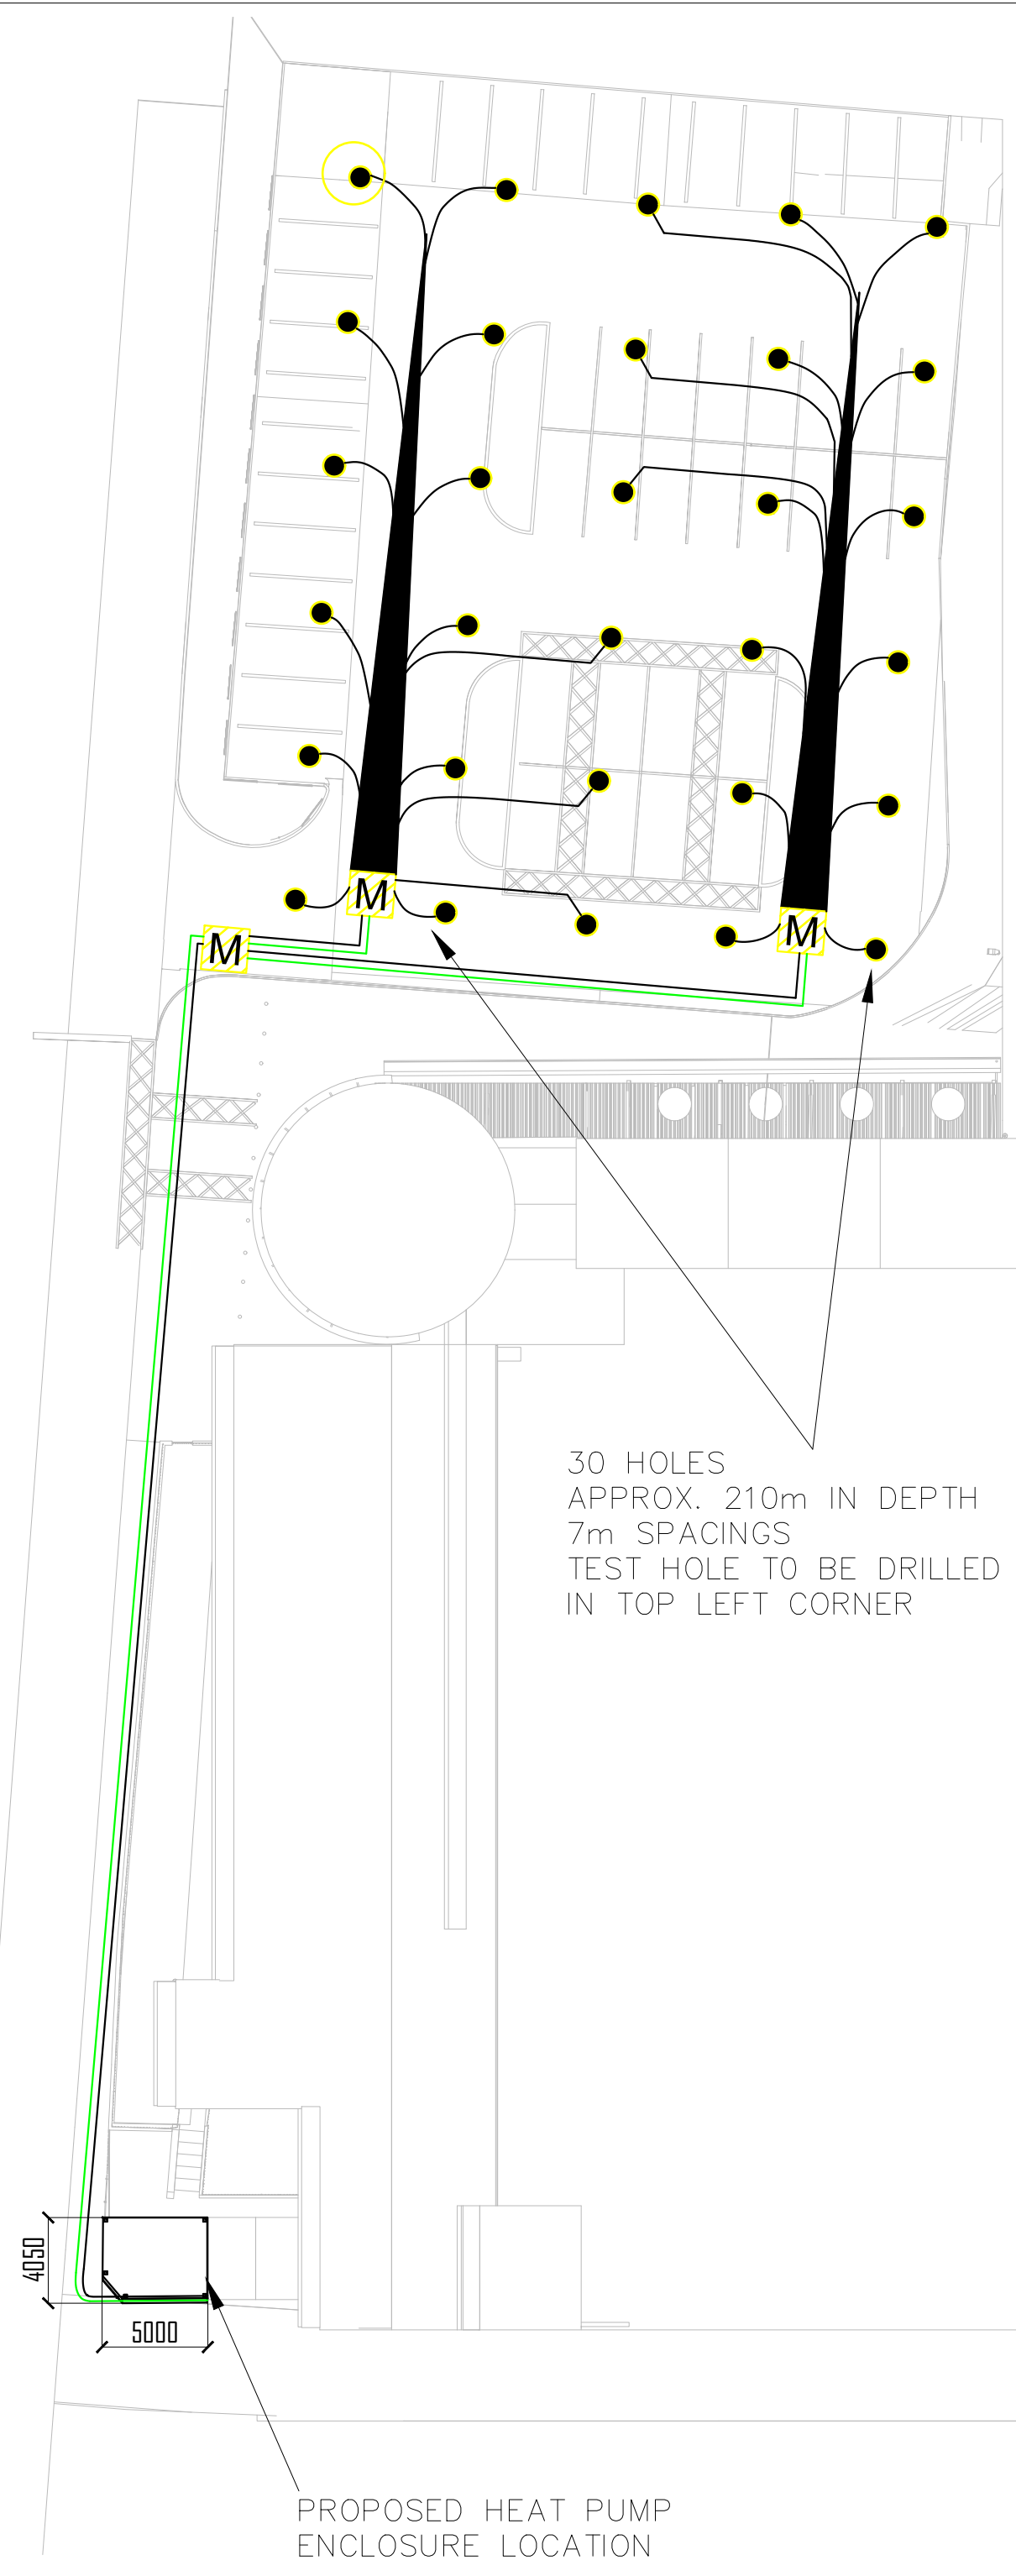


MCC NORTH CITY - PLAN VIEW - PROPOSED

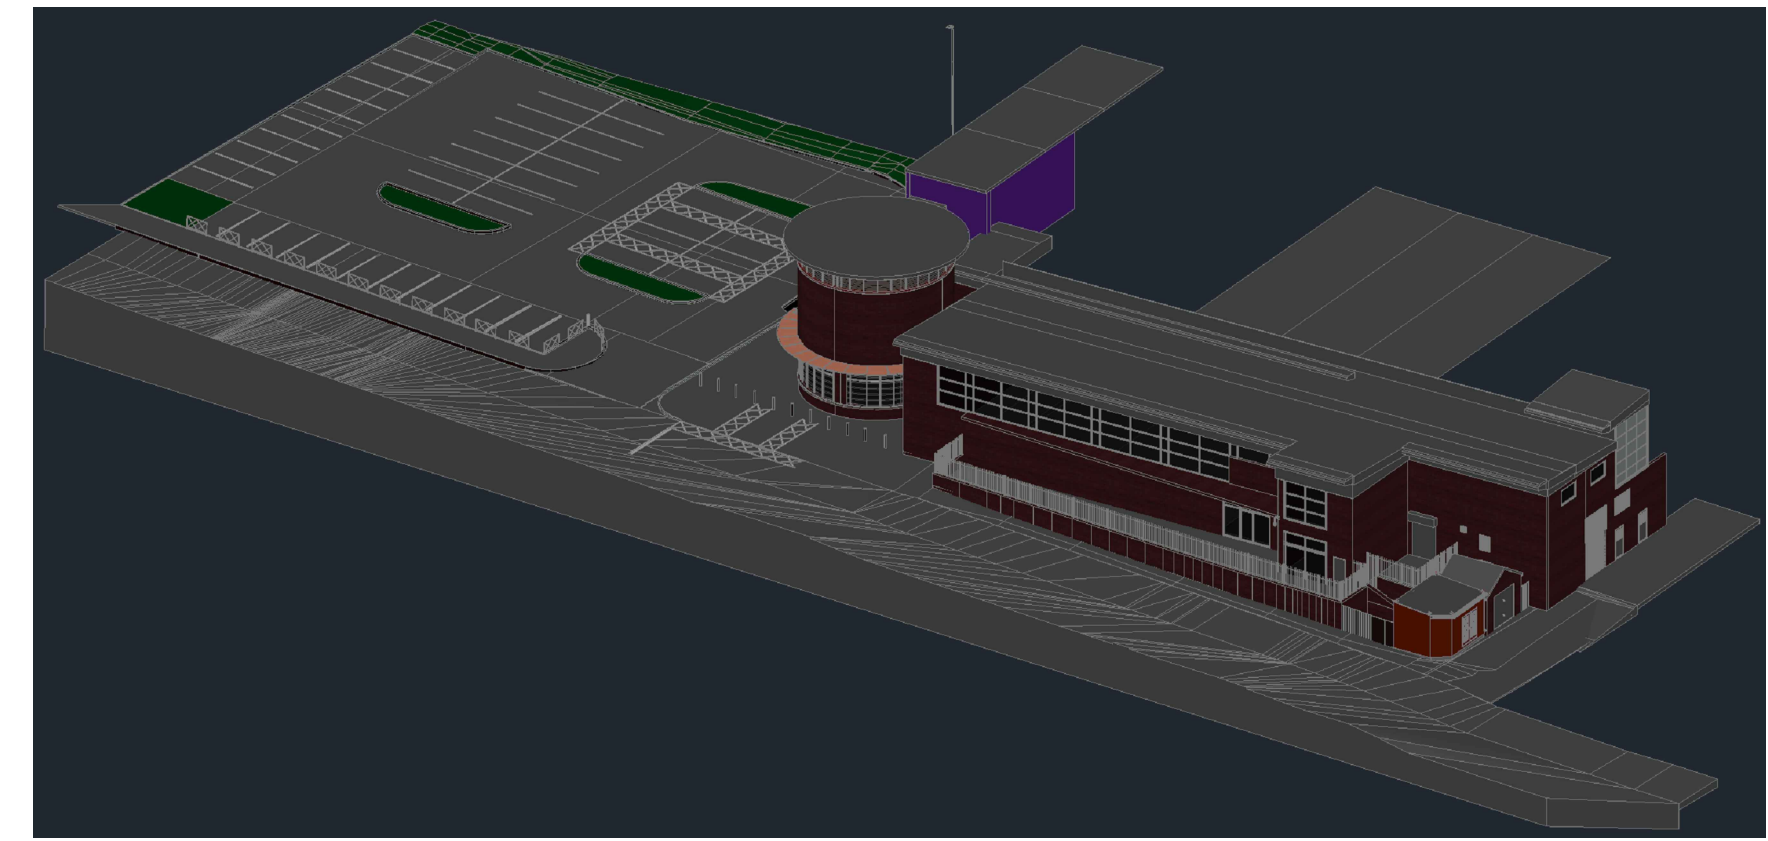


MCC NORTH CITY - PROPOSED 3D VIEW



NORTH CITY ENCLOSURE LOCATION 1

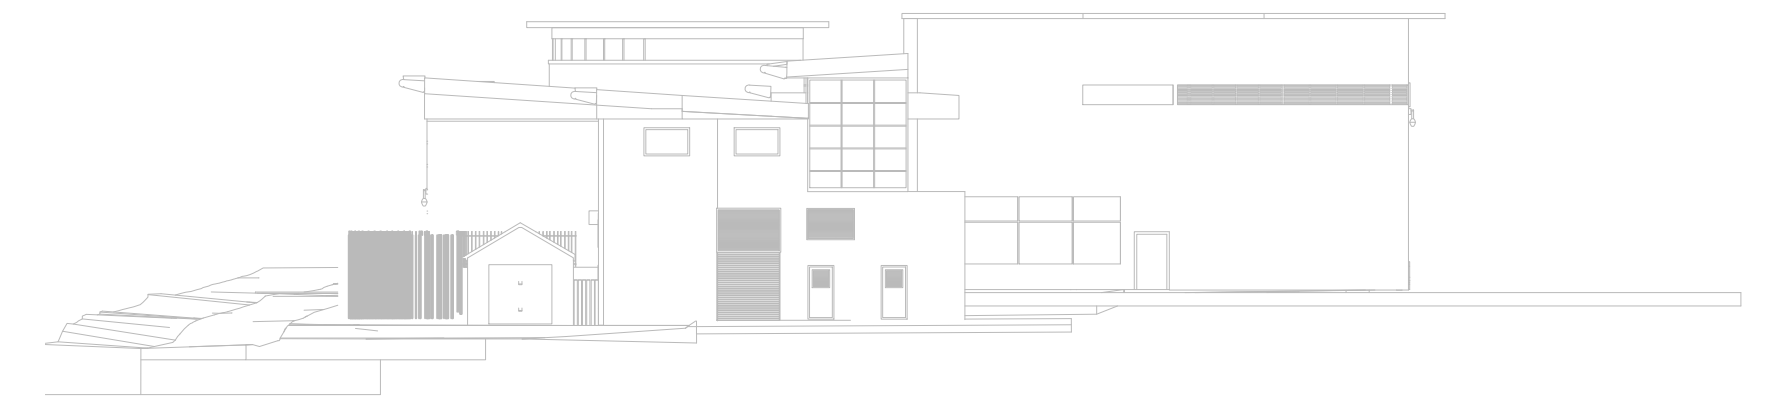

MCC NORTH CITY - SOUTH ELEVATION A-A - EXISTING

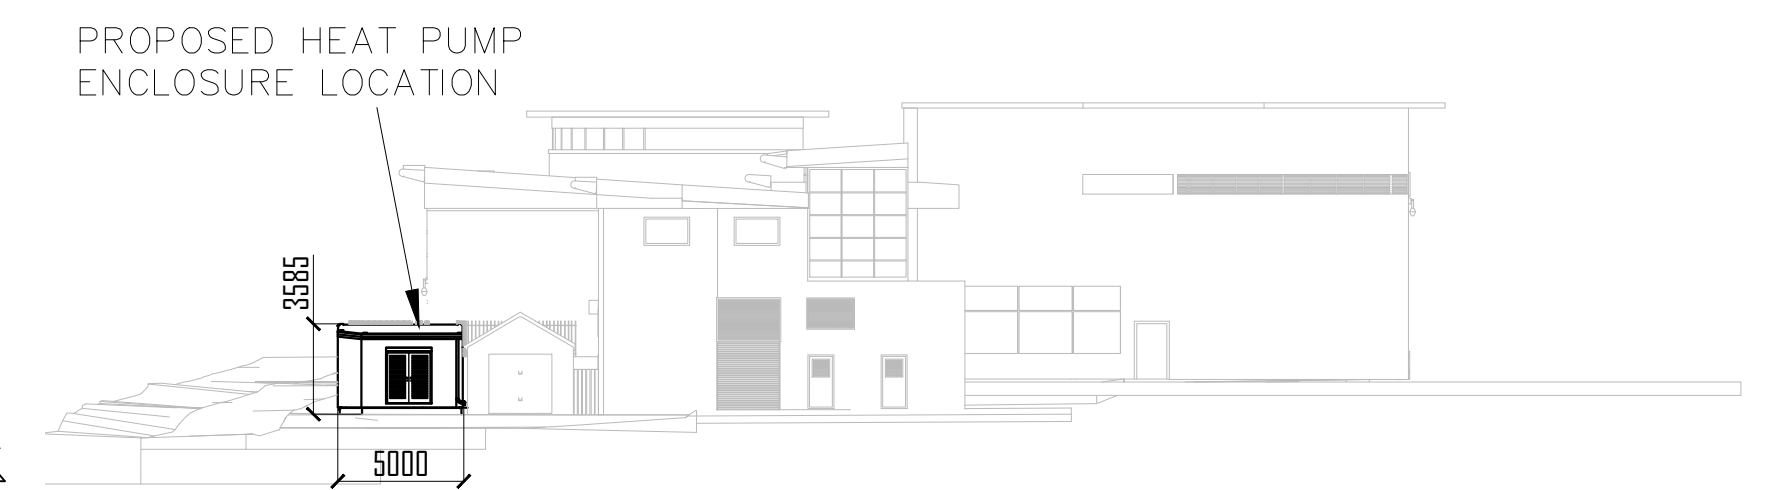

MCC NORTH CITY - SOUTH ELEVATION A-A - PROPOSED



MCC NORTH CITY - WEST ELEVATION B-B - EXISTING



MCC NORTH CITY - WEST ELEVATION B-B - PROPOSED



KEY PLAN

NOTES

1. EXISTING TARMAC SURFACES TO BE MADE GOOD FOLLOWING DRILLING AND EXCAVATIONS
2. THE DIMENSIONS FOR THE HEAT PUMP ENCLOSURE ARE HxWxD 3590mm x 4950mm x 4035mm
3. TOTAL WORK AREA INCLUDING DRILLING, TRENCHING AND TEMPORARY EXCAVATIONS IS 0.34 HECTARES
4. THE PROPOSED EQUIPMENT SHALL BE SELECTED AND/OR ACOUSTICALLY TREATED TO ACHIEVE A RATING LEVEL OF 5dB BELOW THE TYPICAL BACKGROUND LEVEL AT THE NEAREST NOISE SENSITIVE RECEPTOR
5. ENCLOSURE MATERIAL TO BE KINGSPAN KS 1000RW COMPOSITE WALL PANEL AND ROOF PANEL IN GREY COLOUR


Signed for revision: 0			
Author:	Nicu Luchian		
Checker:			
Approver:			
0	NL	DRAFT SUBMISSION	13/07/2021
REV	BY	DESCRIPTION	CHKD APPD DATE

CLIENT:

MANCHESTER CITY COUNCIL



GUILDFORD: Ranger House, Walnut Tree Close, Guildford, GU1 4UL		Tel: 020 3542 8300	
LONDON: 14-16 Dowgate Hill, London, EC4R 2SU		Fax: 020 3542 8301 ameresco.com	
PROJECT TITLE: MANCHESTER CITY COUNCIL ESPC MULTI-SITE RE-FIT PHASE 2			
PROJECT REFERENCE: 10850			
DRAWING TITLE: MCC NORTH CITY GSHP INSTALLATION EXISTING & PROPOSED LAYOUTS AND ELEVATIONS			
SCALE: 1:300 @ A1		DRG. NO: 10850-20-00-PL-DWG-0004	
		REV 0	

 

AT BORDER