
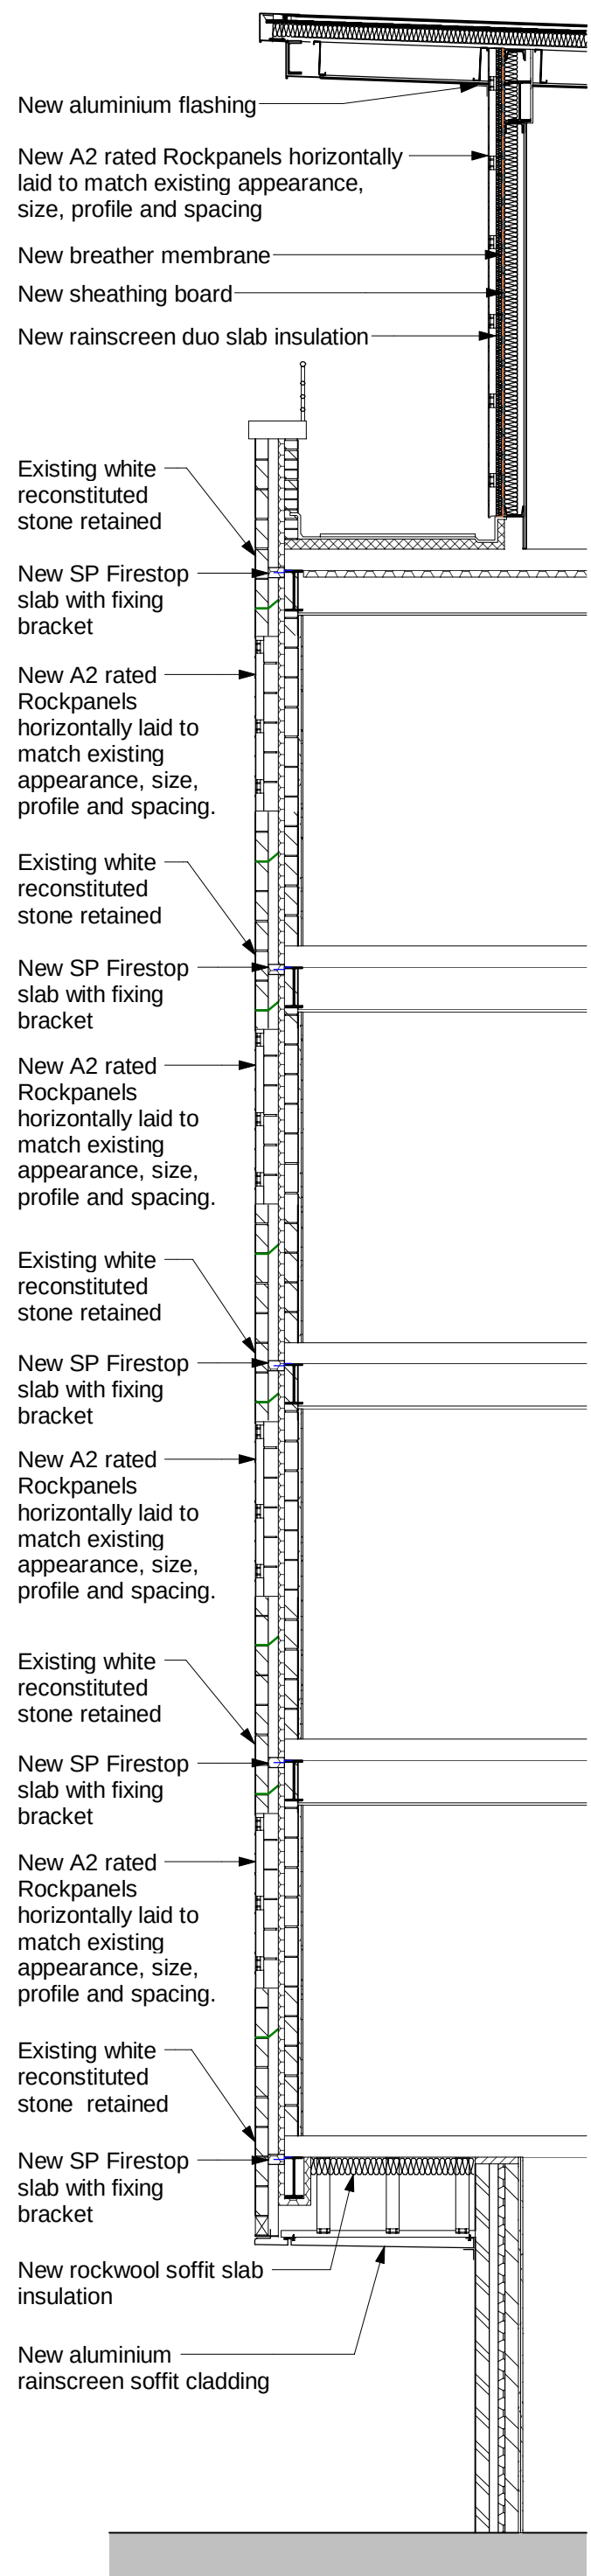
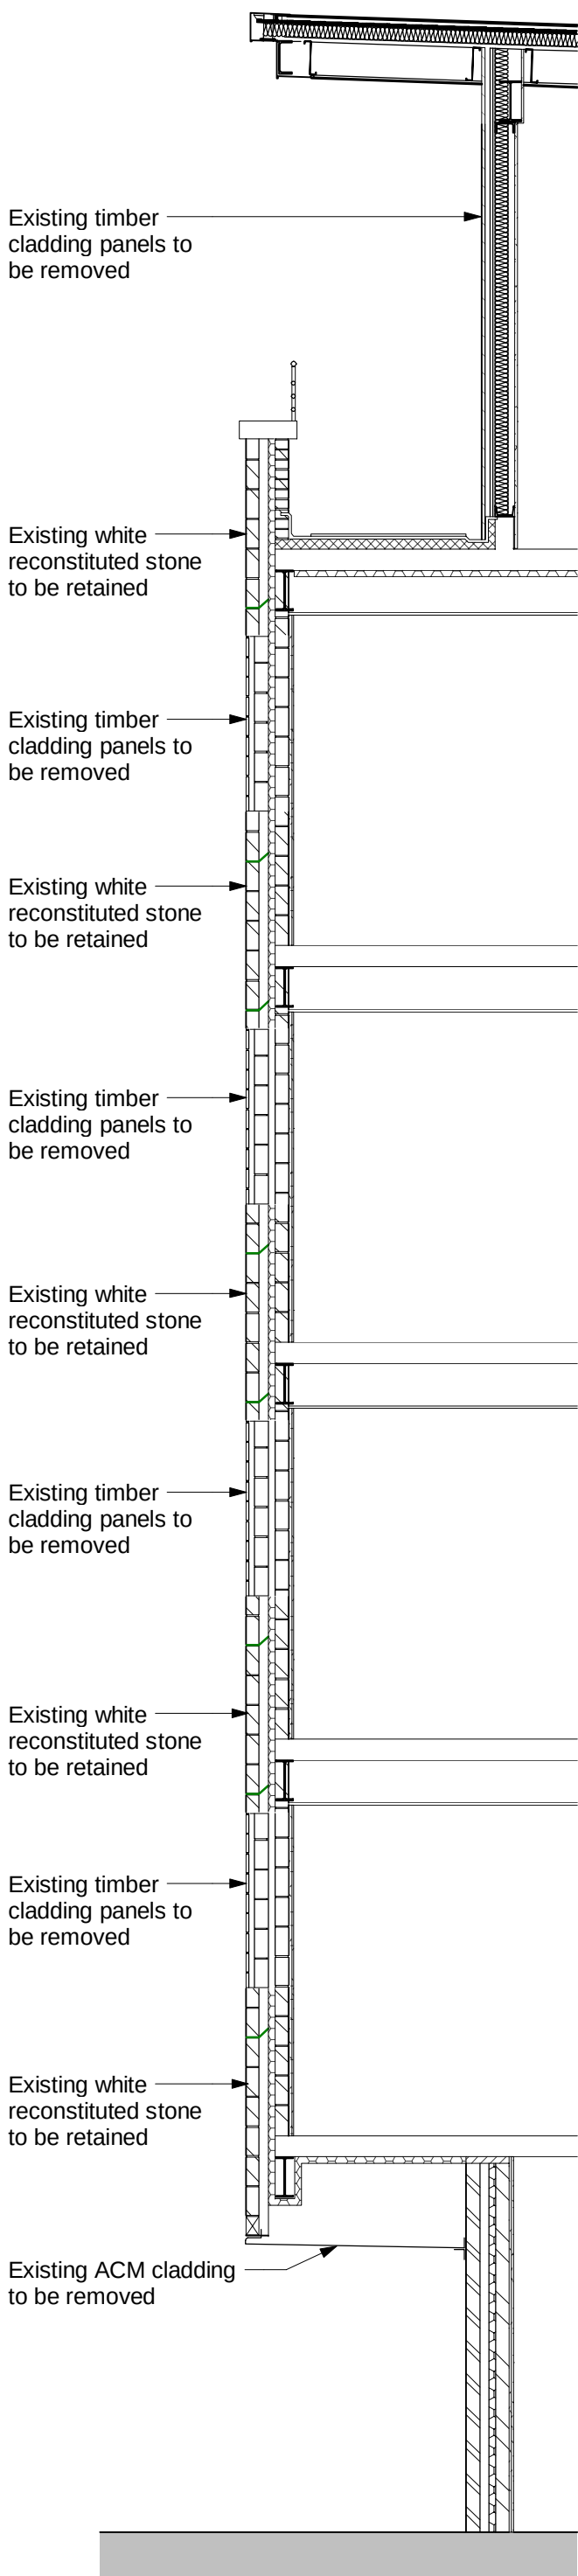
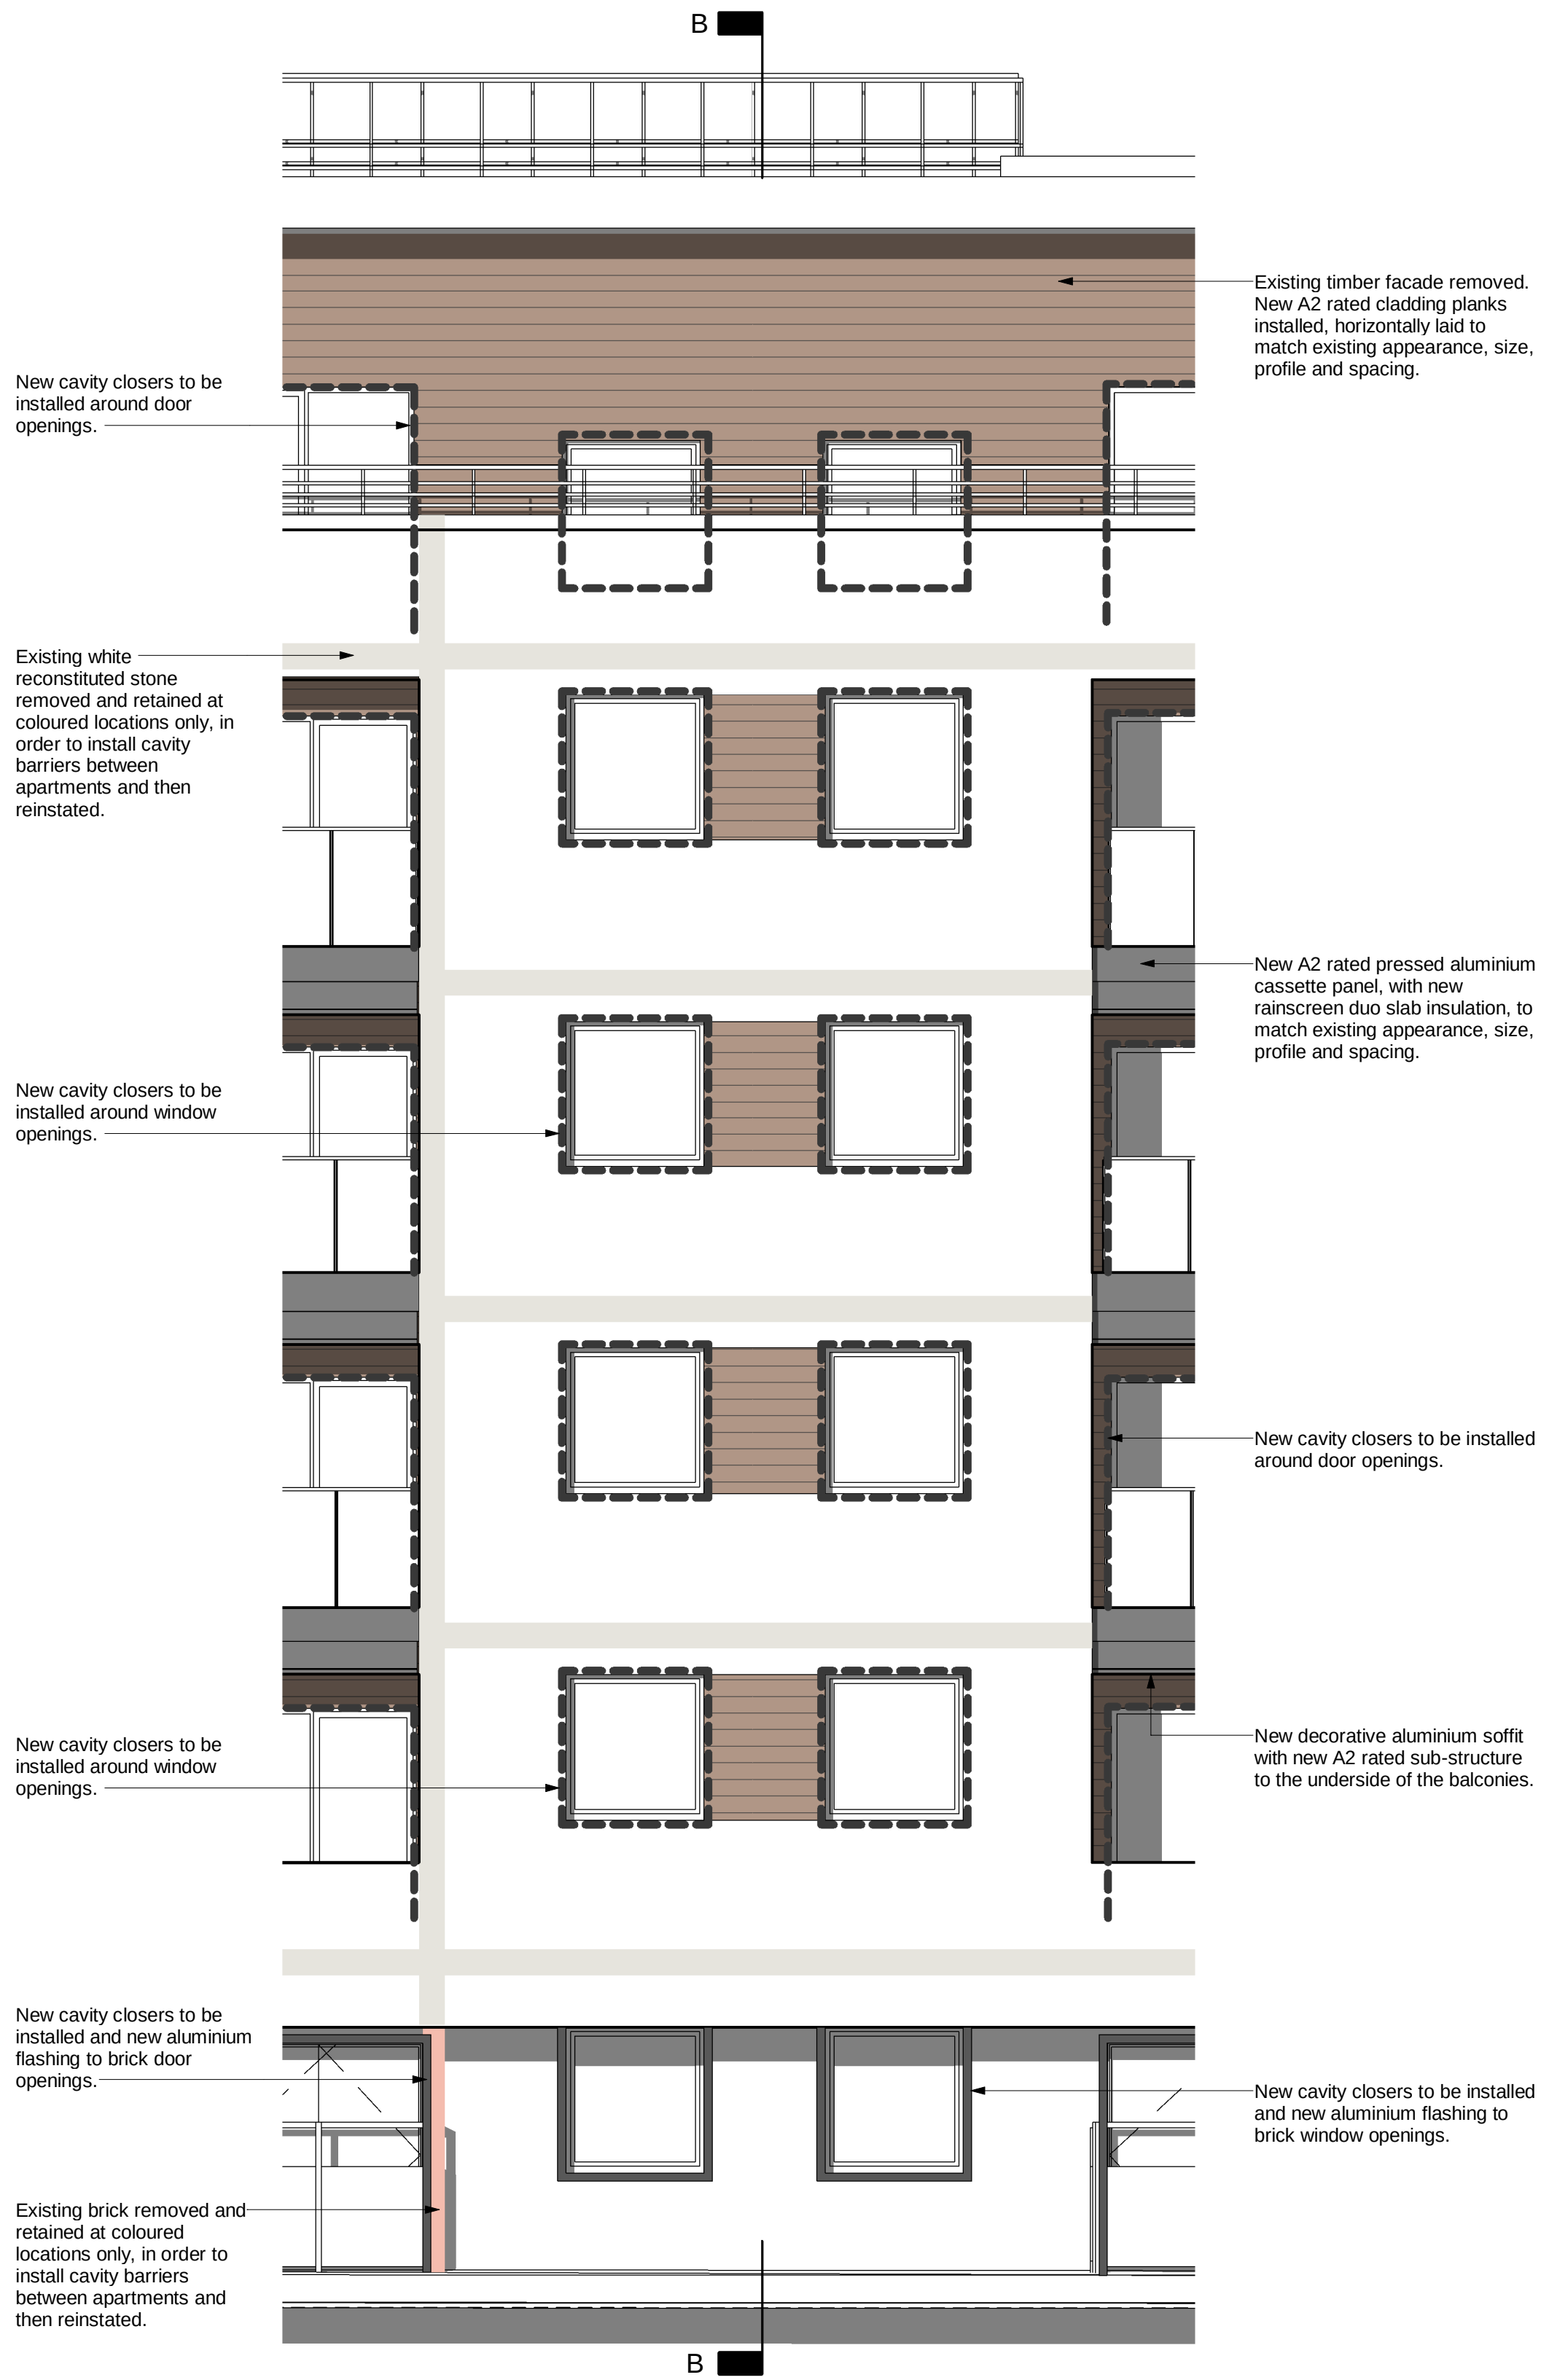


Please note:

The contents of this drawing are based on (survey/ existing) information supplied by a third party. Halliday Meecham Architects can accept no responsibility for the accuracy of this information and/or works based upon it. The contractor must check the accuracy of these drawings on site and notify Halliday Meecham Architects of any discrepancies.

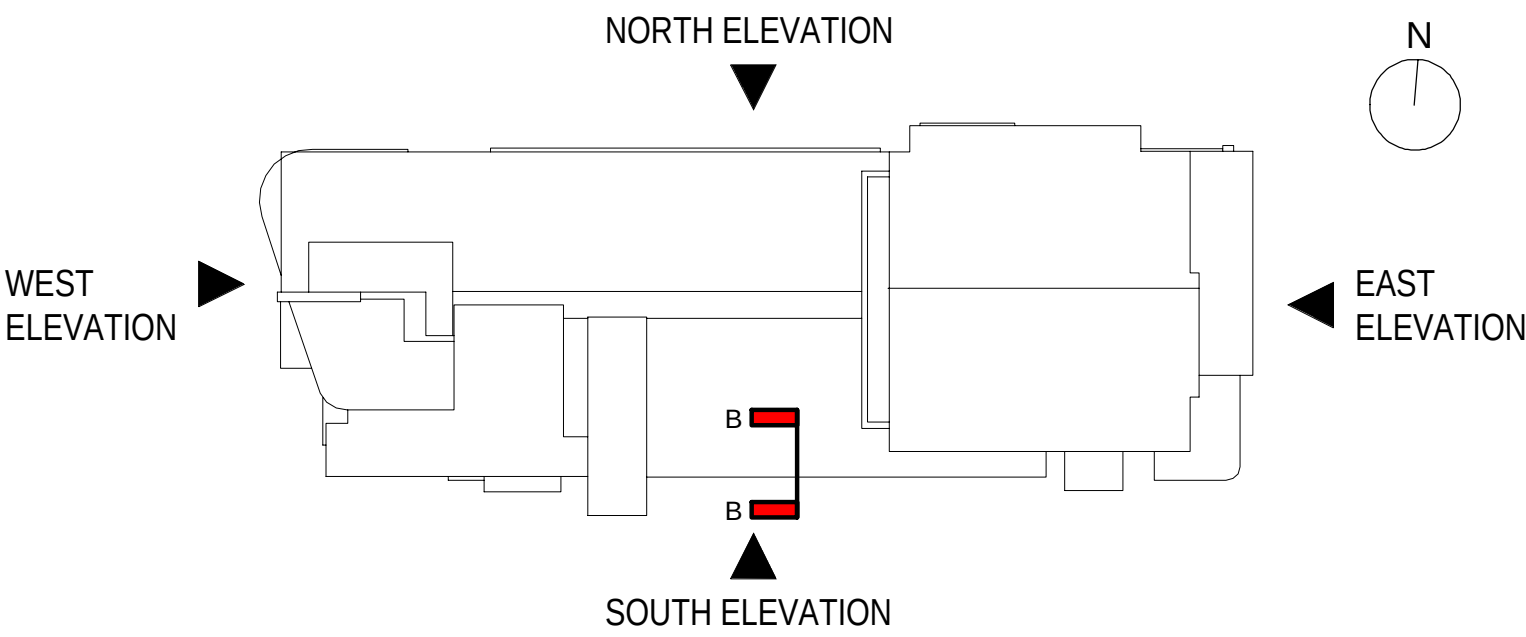

1 SOUTH ELEVATION - STRIP OUT AND PROPOSED
1: 50 @ A1

2 SECTION B - B - EXISTING
1: 50 @ A1

3 SECTION B - B - PROPOSED
1: 50 @ A1

P01	First issue	27.08.21	KL	TF
Revision	Description	Date	Drawn	Checked
Halliday Meecham Architects Limited				
111 Piccadilly Manchester M1 2HY +44 (0)161 661 5566				
4 Devonshire Street London W1W 5DT +44 (0)203 440 5175				
hma@hallidaymeecham.com www.hallidaymeecham.com				
Client: Warden Construction Ltd				
Project: Castlegate Apartments				
Phase/ Location: Chester Road, Manchester				
Drawing: Existing and Proposed Cross Sections Sheet 2 of 2				
Scale @ A1 1:50	Scale @ A3 1:100	Date: 18/08/21	Drawn: KL	Checked: TF
		Job No. 5412	Drawing No. 21211	
Drawing Ref. 5412-HMA-CA-ZZ-DR-A-21211				Revision P01