

BLUECHIP ARCHITECTS

RIBA # **arfb**
Chartered Practitioner Architect Registration Number


DATE
AUG '21

CLIENT
MR & MRS ABRAHAM
11A WARWICK ROAD
CHORLTON
MANCHESTER
M21 0AU

PROJECT
SINGLE STOREY REAR EXTENSION
FIRST FLOOR REAR EXTENSION
INTERNAL REMODELLING

DRAWING TITLE
EXISTING FLOOR PLANS &
ELEVATIONS
PLANNING

ISSUED FOR PLANNING APPROVAL 20.08.21

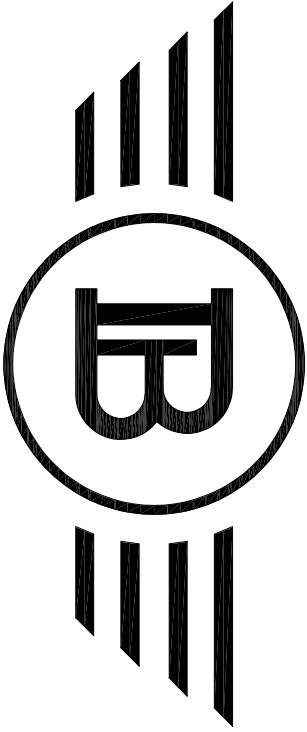


BLUECHIP ARCHITECTS


07999 294 675

DESIGN@BLUECHIP-ARCHITECTURE.CO.UK
WWW.BLUECHIP-ARCHITECTURE.CO.UK


LOWRY MILL | LEE ST. | SWINTON | MANCHESTER | M27 6DB
DO NOT SCALE FROM THE DRAWING. COPYRIGHT PROTECTED & ISSUED
UNDER LICENCE TO THE CLIENT NAMED BELOW. ALL INFORMATION
CONTAINED WITHIN IS NON-TRANSFERABLE WITHOUT APPROVAL FROM
BLUECHIP ARCHITECTS

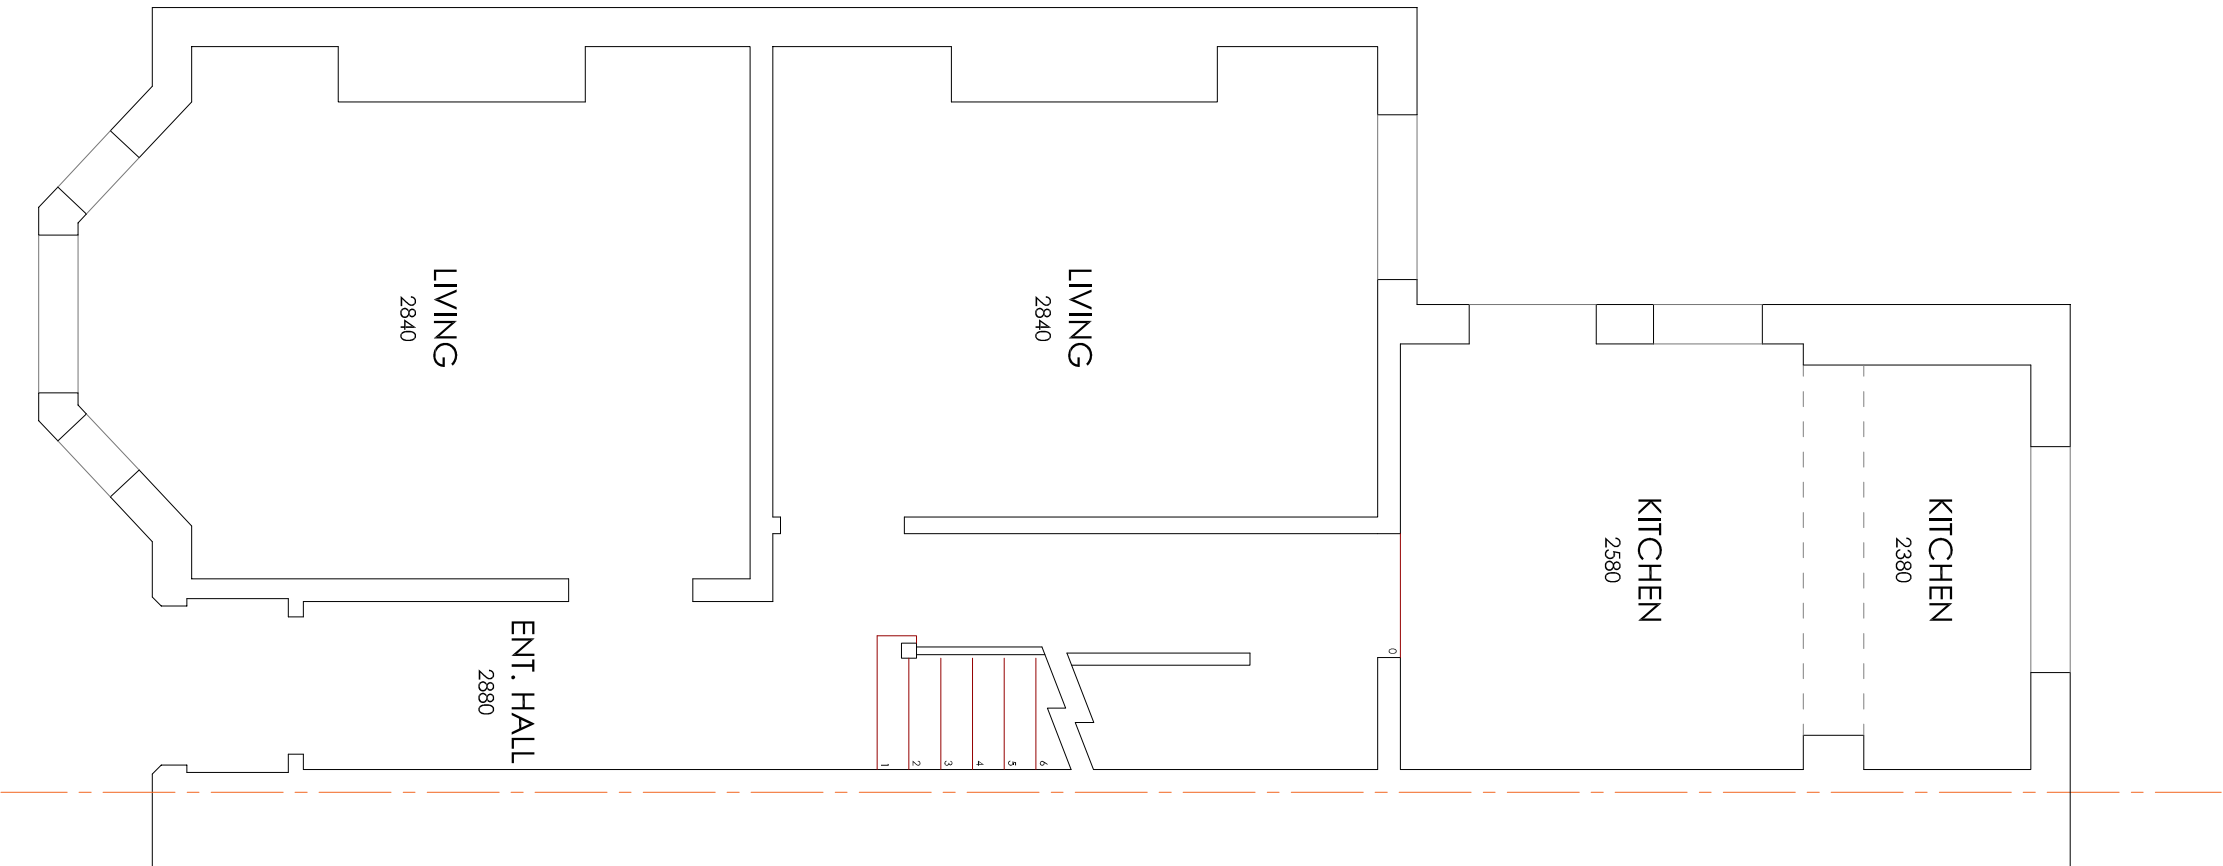


GROUND FLOOR

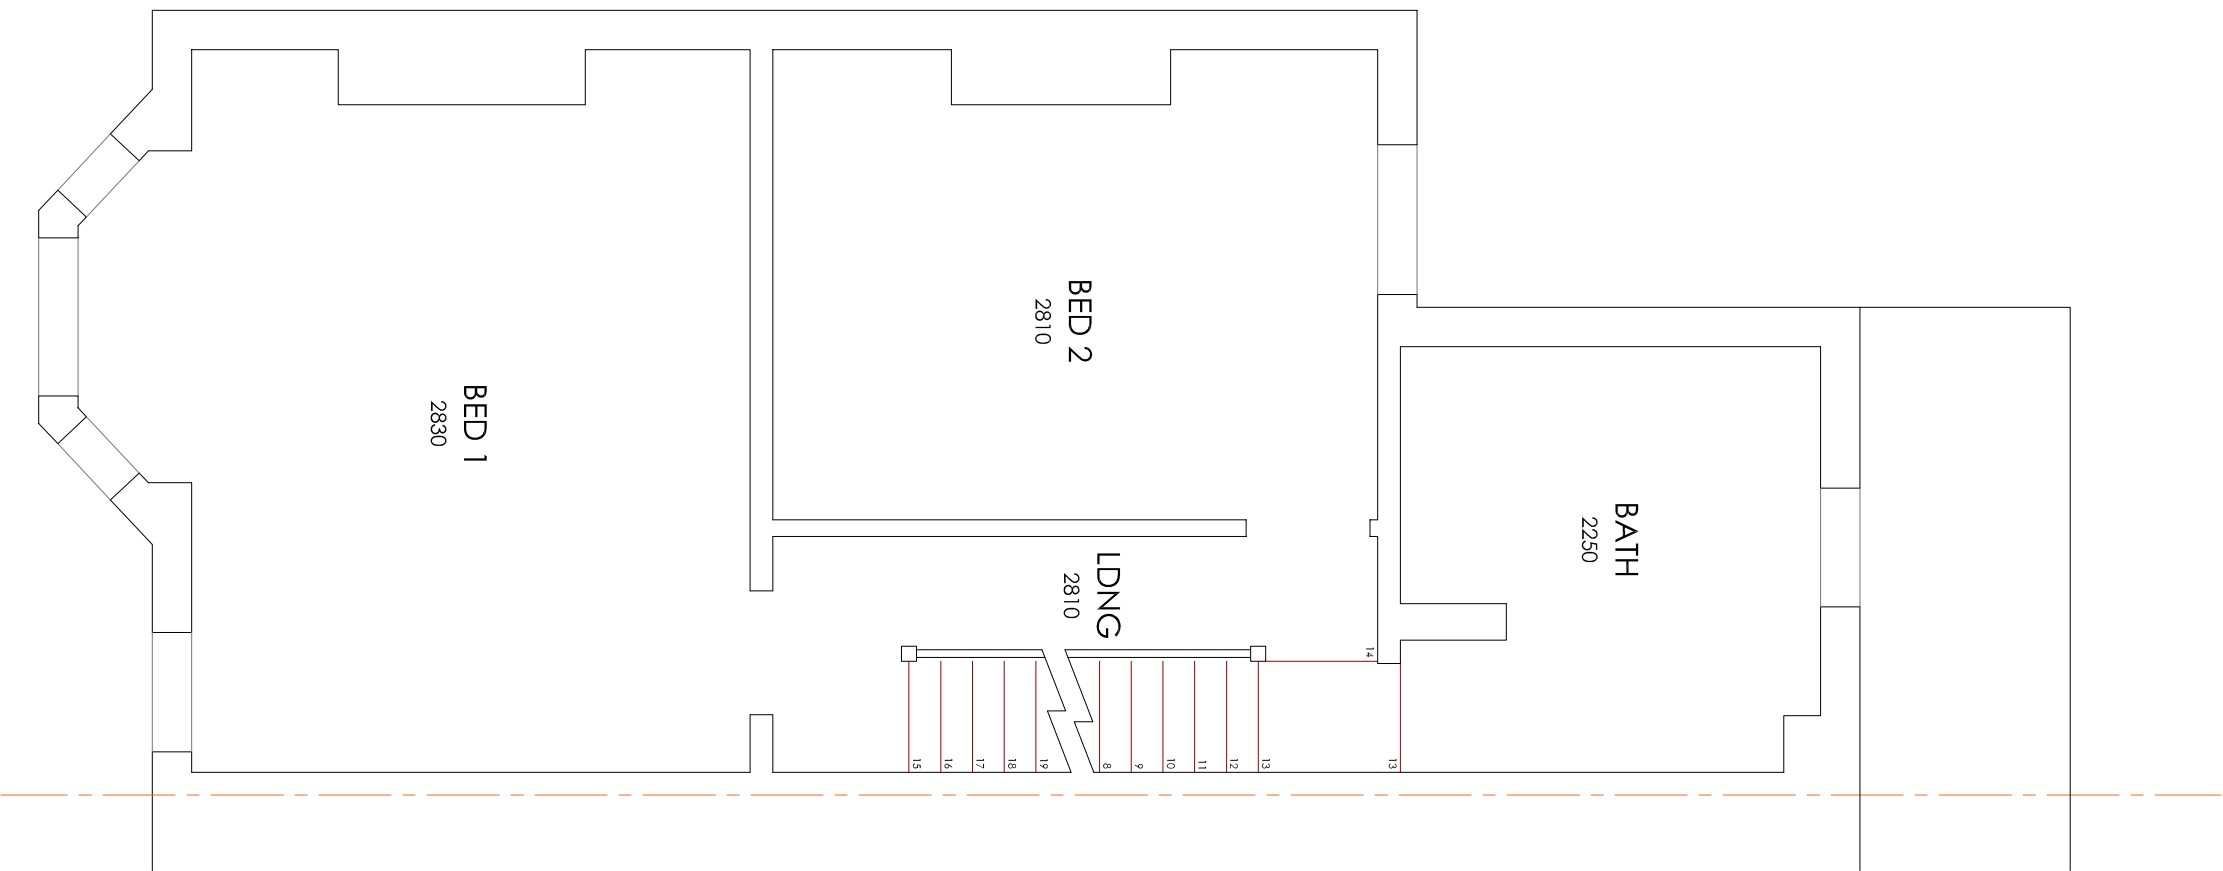


FIRST FLOOR

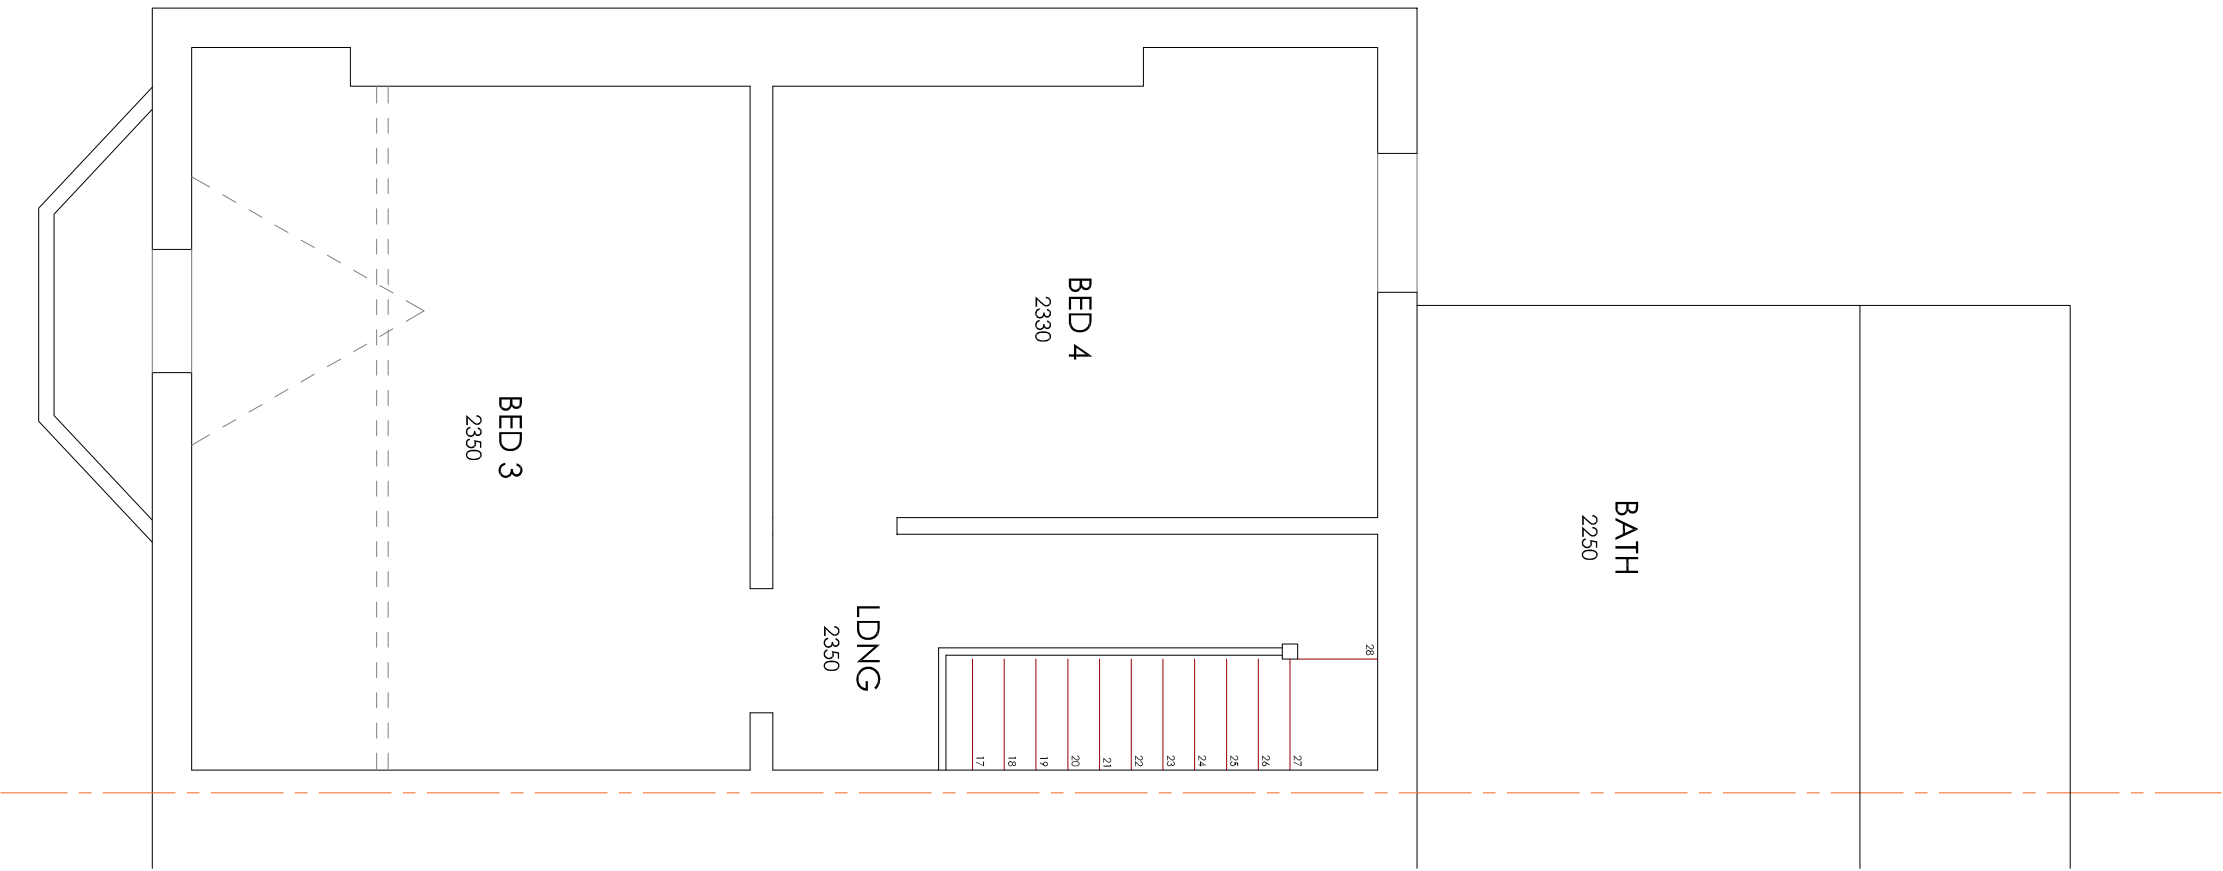


SECOND FLOOR

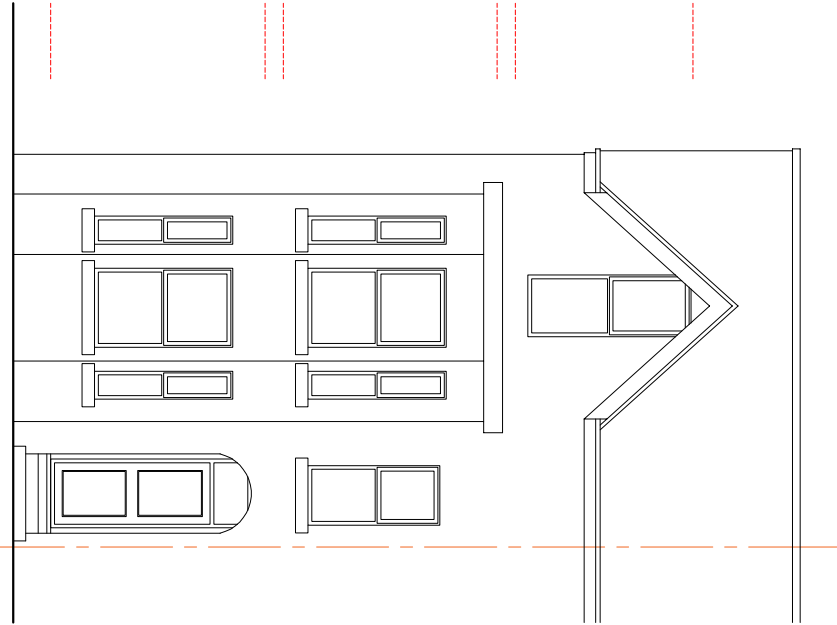


FRONT ELEVATION (SOUTH)

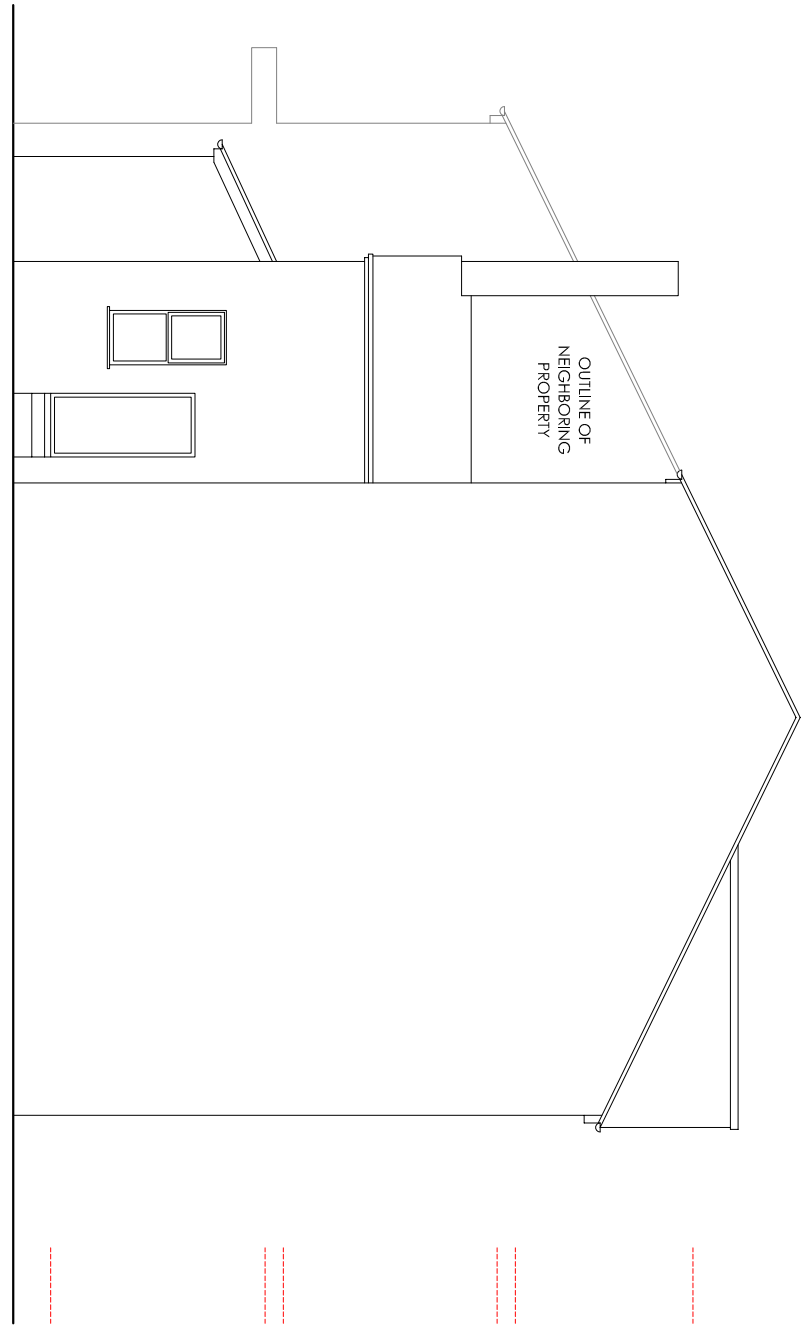

SIDE ELEVATION (WEST)

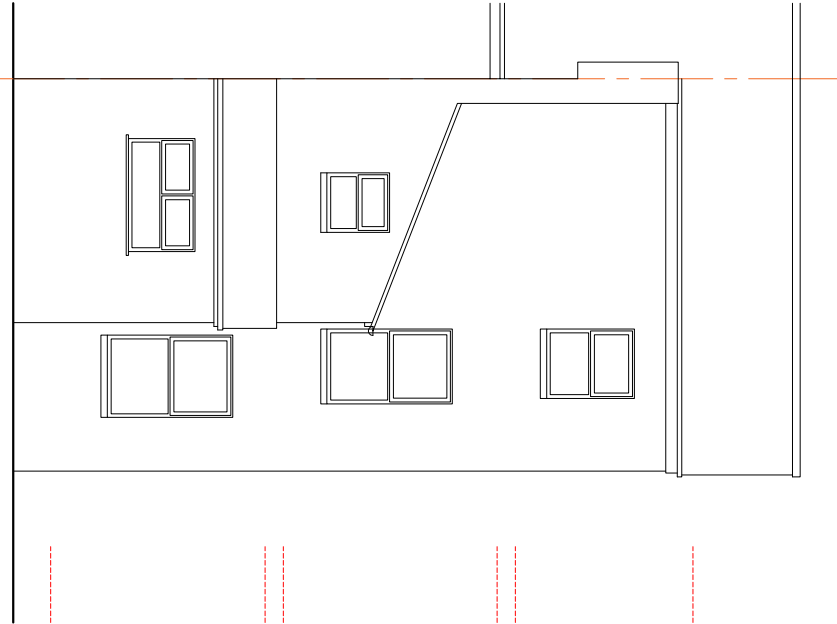

REAR ELEVATION (NORTH)

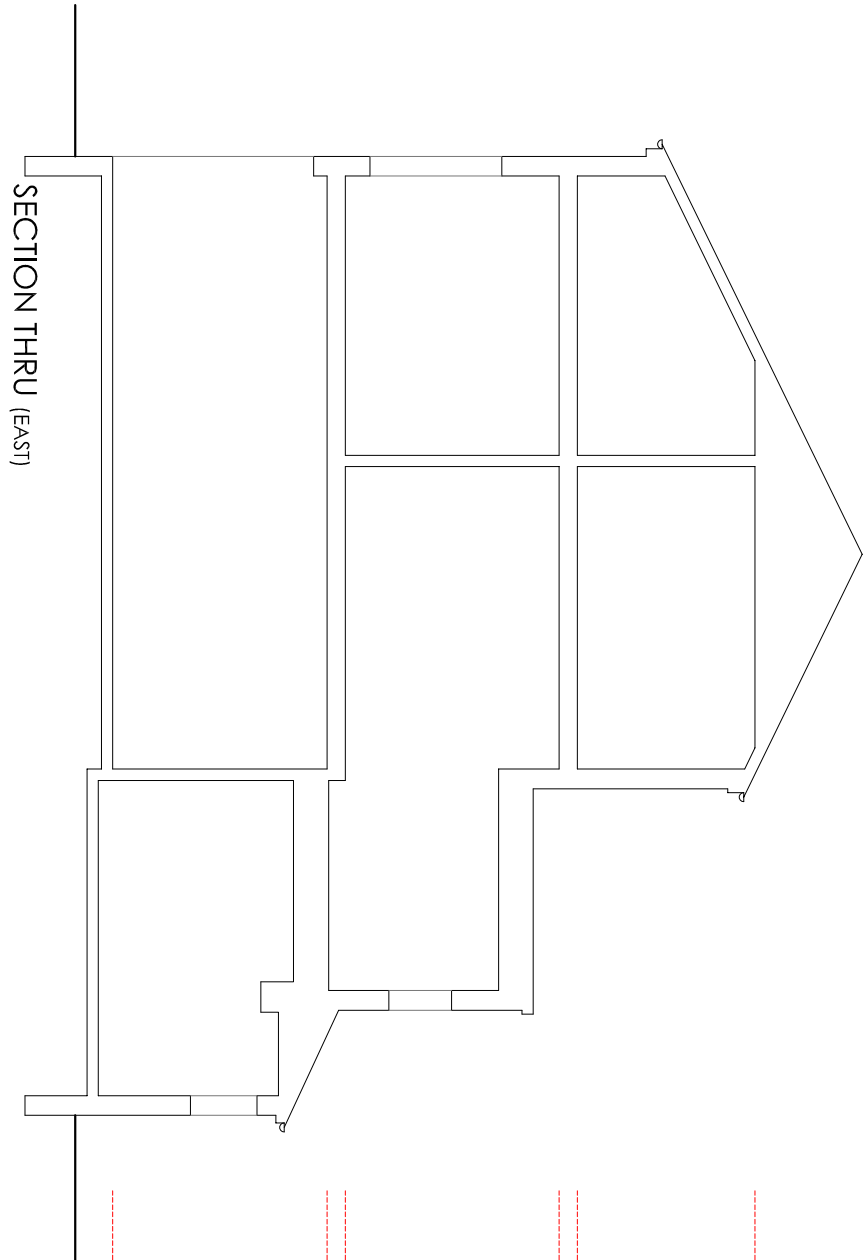

SECTION THRU (EAST)