




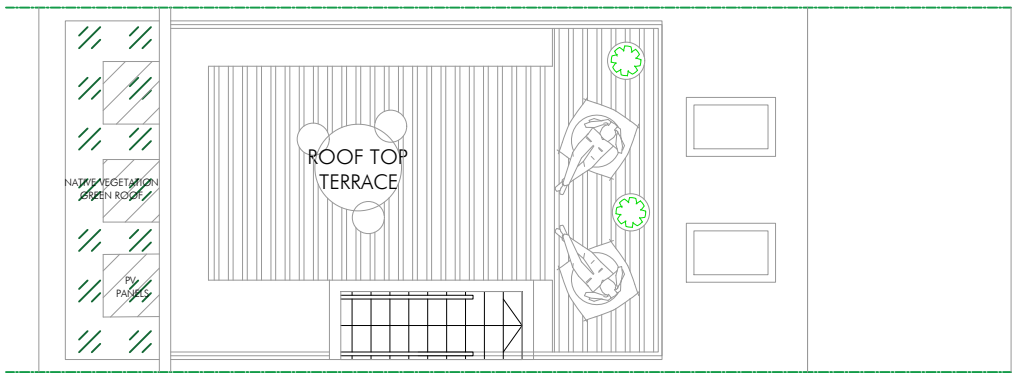


ROOF PLAN

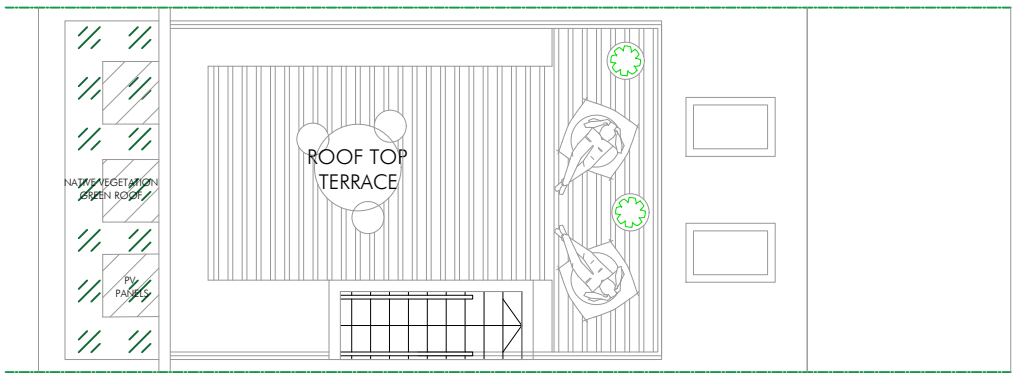


ROOF PLAN

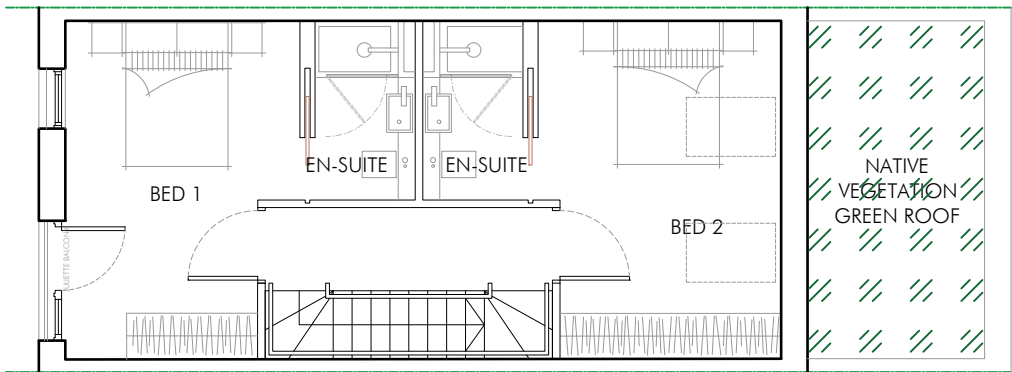


SECOND FLOOR PLAN
42.3sqm / 455.3sqft

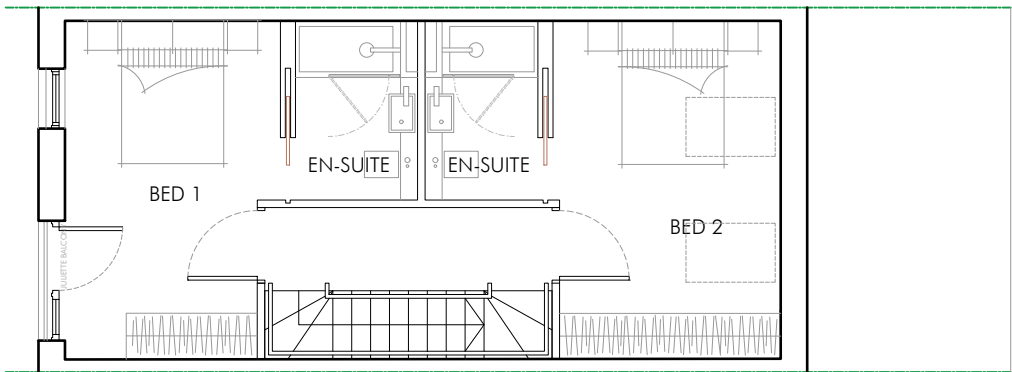


SECOND FLOOR PLAN
42.4sqm / 456.3sqft

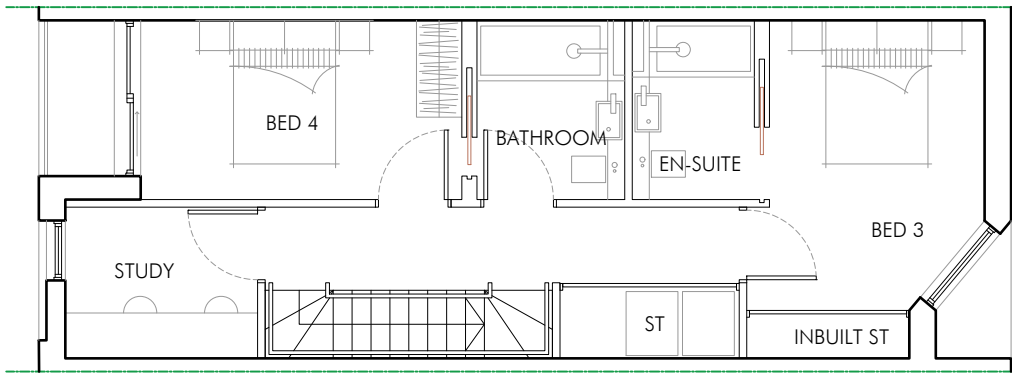


FIRST FLOOR PLAN
50.7sqm / 545.7sqft

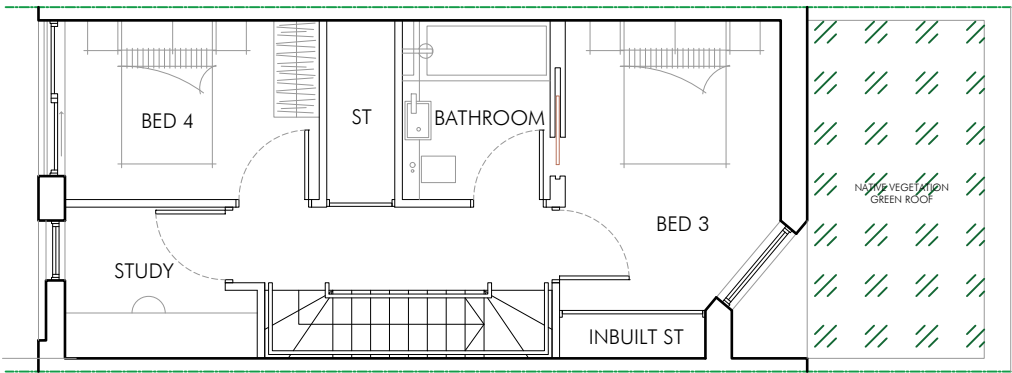

FIRST FLOOR PLAN
41.1sqm / 442.3sqft

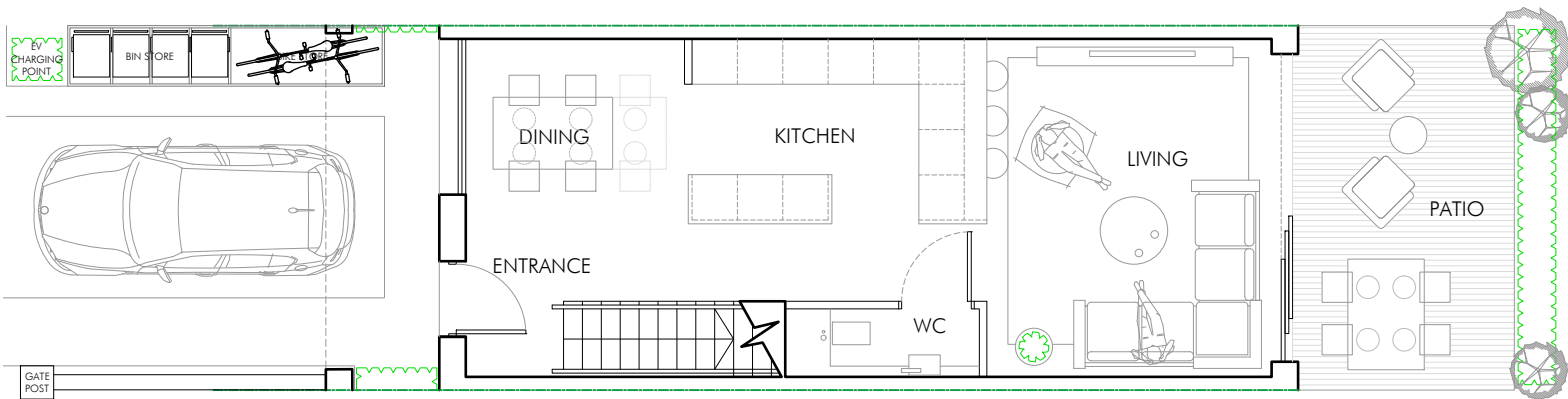

GROUND FLOOR PLAN
47.6sqm / 512.3sqft

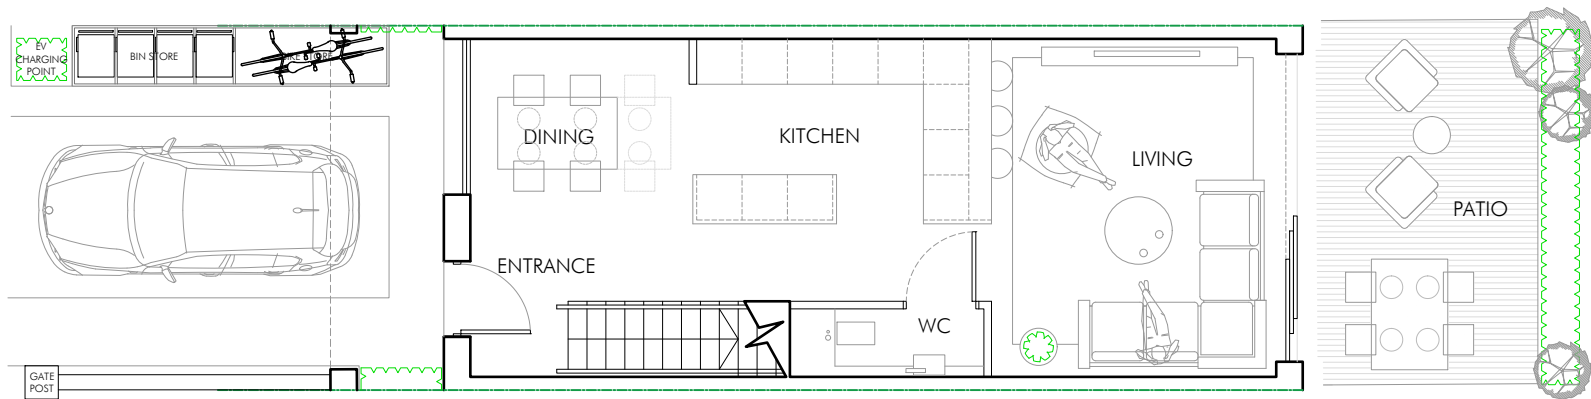

GROUND FLOOR PLAN
47.6sqm / 512.3sqft

HOUSE TYPE A
140.6sqm / 1513.4sqft

HOUSE TYPE A+
131.1sqm / 1411.1sqft

CHESHIRE	SURREY	SHEFFIELD	MANCHESTER	LIVERPOOL
Market Court 20-24 Church St Altrincham WA14 4DW 0161 929 7622	100 High St Esher Surrey KT10 9QJ 01372 203 335	Electric Works 3 Concourse Way Sheffield S1 2BJ 0114 250 7983	All Work and Social XYZ Building 2 Hardman Boulevard M3 3AQ 0161 929 7622	AvenueHQ 17 Mann Island Liverpool L3 1BP 0151 662 0122

SNELL STREET
BROOKFINCH

PROPOSED HOUSE TYPES - PLANS
DWG: 20096 (PL) 100 E
DATE: 26.03.21
SCALE: 1:100 @ A2

DRAWN: SI