




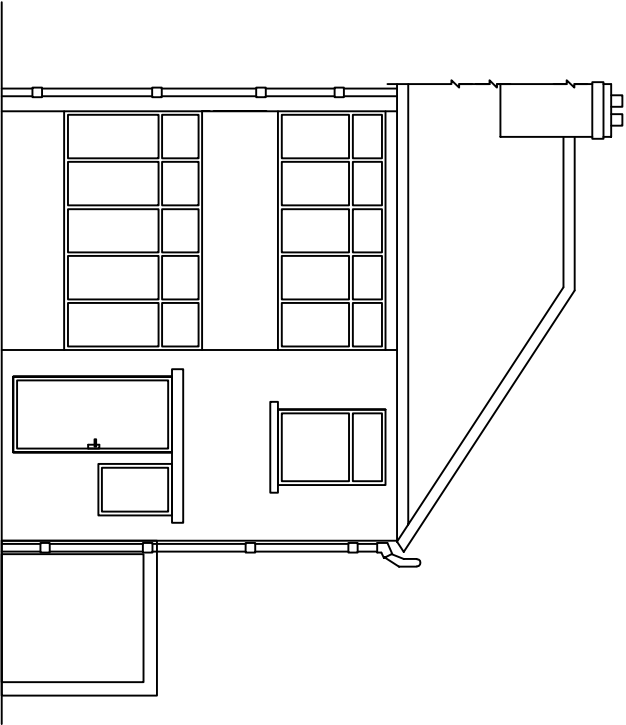


EXISTING FRONT ELEVATION

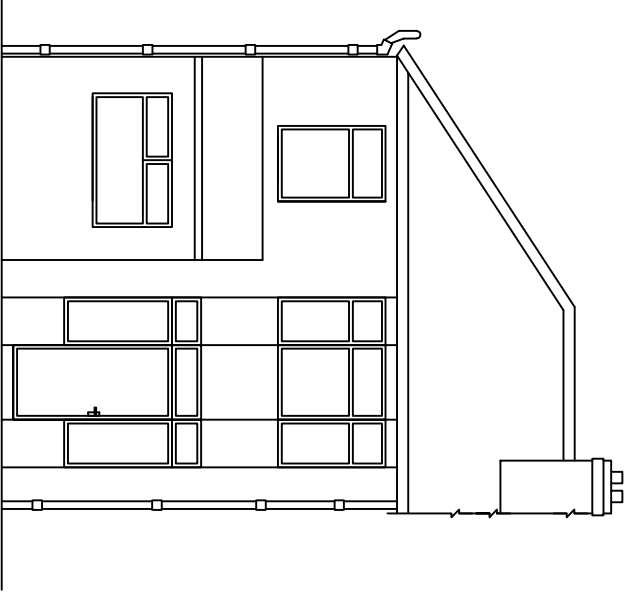

EXISTING REAR ELEVATION

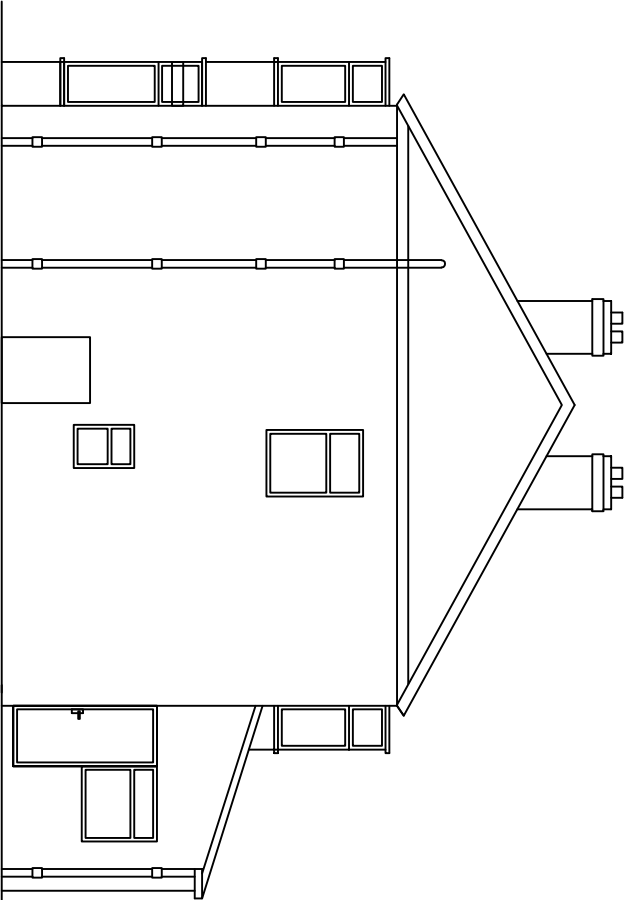

EXISTING SIDE ELEVATION FROM NO. 52

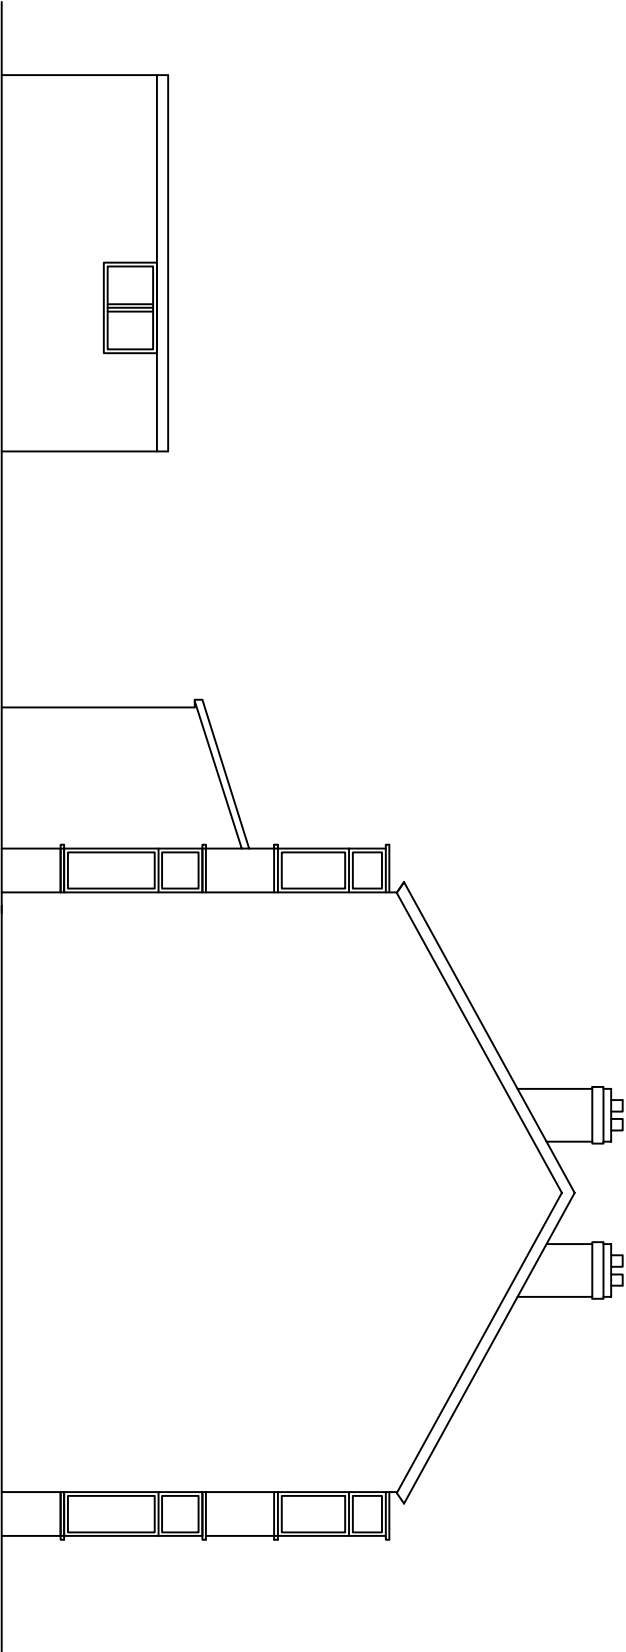

EXISTING SIDE ELEVATION FROM NO. 56

5000
0
10000
ORIGINAL SCALE 1:100
ALL DIMENSIONS IN MILLIMETRES

TITLE

EXISTING ELEVATIONS

PROJECT

PROPOSED SINGLE STOREY SIDE AND REAR EXTENSION

AT

54, ALAN ROAD
WITHINGTON, M20 4SF

PLOT
SCALE
1:1

SCALE
1:100

DRN
F.A.

DATE
07/21

DRAWING No.
04

REV