


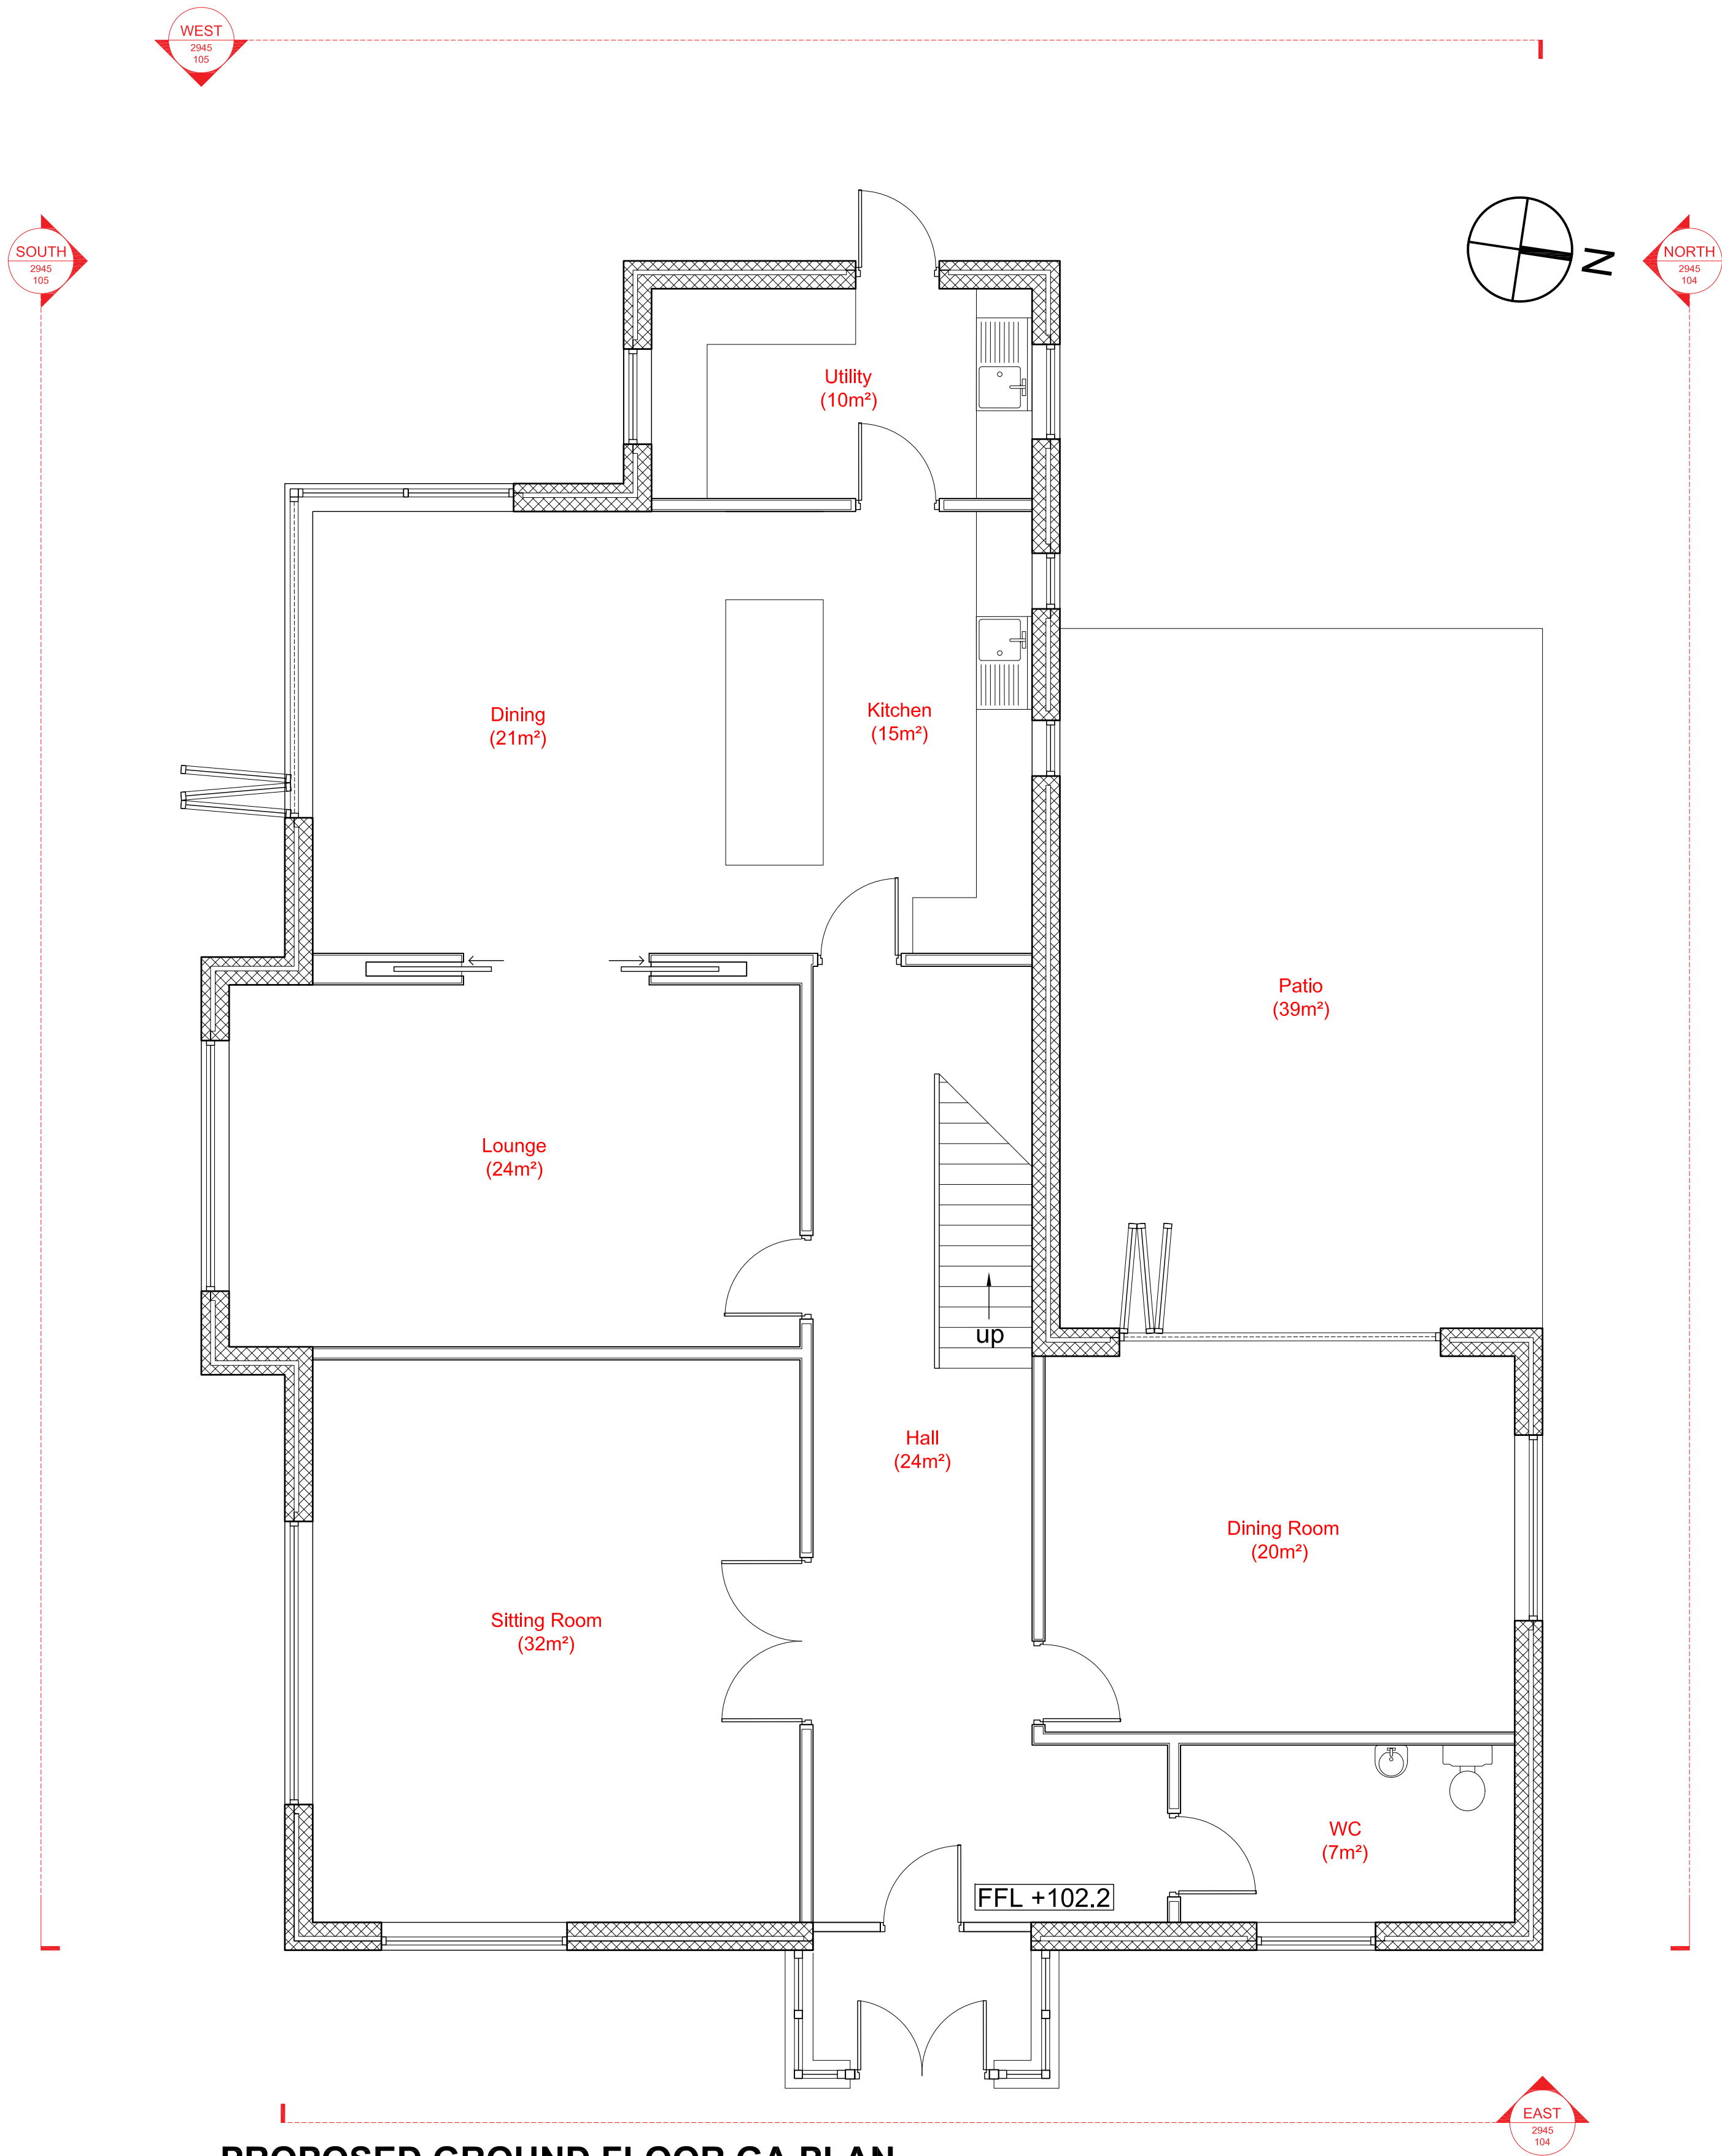

PROPOSED GROUND FLOOR GA PLAN
Scale 1 : 50

©
DO NOT SCALE. Use figured dimensions only. Contractor is to check all dimensions before commencement of works. This drawing is copyright. This data to be used as xref file only not as live data. This drawing must only be used for the purpose for which it is supplied.

STATUS
FOR PLANNING

NOTES:
KEY

A	02/06/21	BP	For Planning	BP	RES
/	28/05/21	BP	For Information	BP	RES
no.	date	by	revision details	Ckd	App

STRALA architects
Studio 103
The Courtyard Royal Mills
Ancoats Manchester M4 5BA
Tel: 0161 236 5886
Fax: 0161 236 5884
E: office@strzarch.co.uk

client

Mr. KEVIN McNALLY

job title
SOUTH VIEW HOUSE, NUT BANK LANE,
MANCHESTER

drawing title
PROPOSED GA GROUND FLOOR PLAN

scale	1:50 @ A1	drawn by	BP	date	02/06/21
-------	-----------	----------	----	------	----------

job no.	drawing no.	revision no.
2945	102	A