


Stockport Road

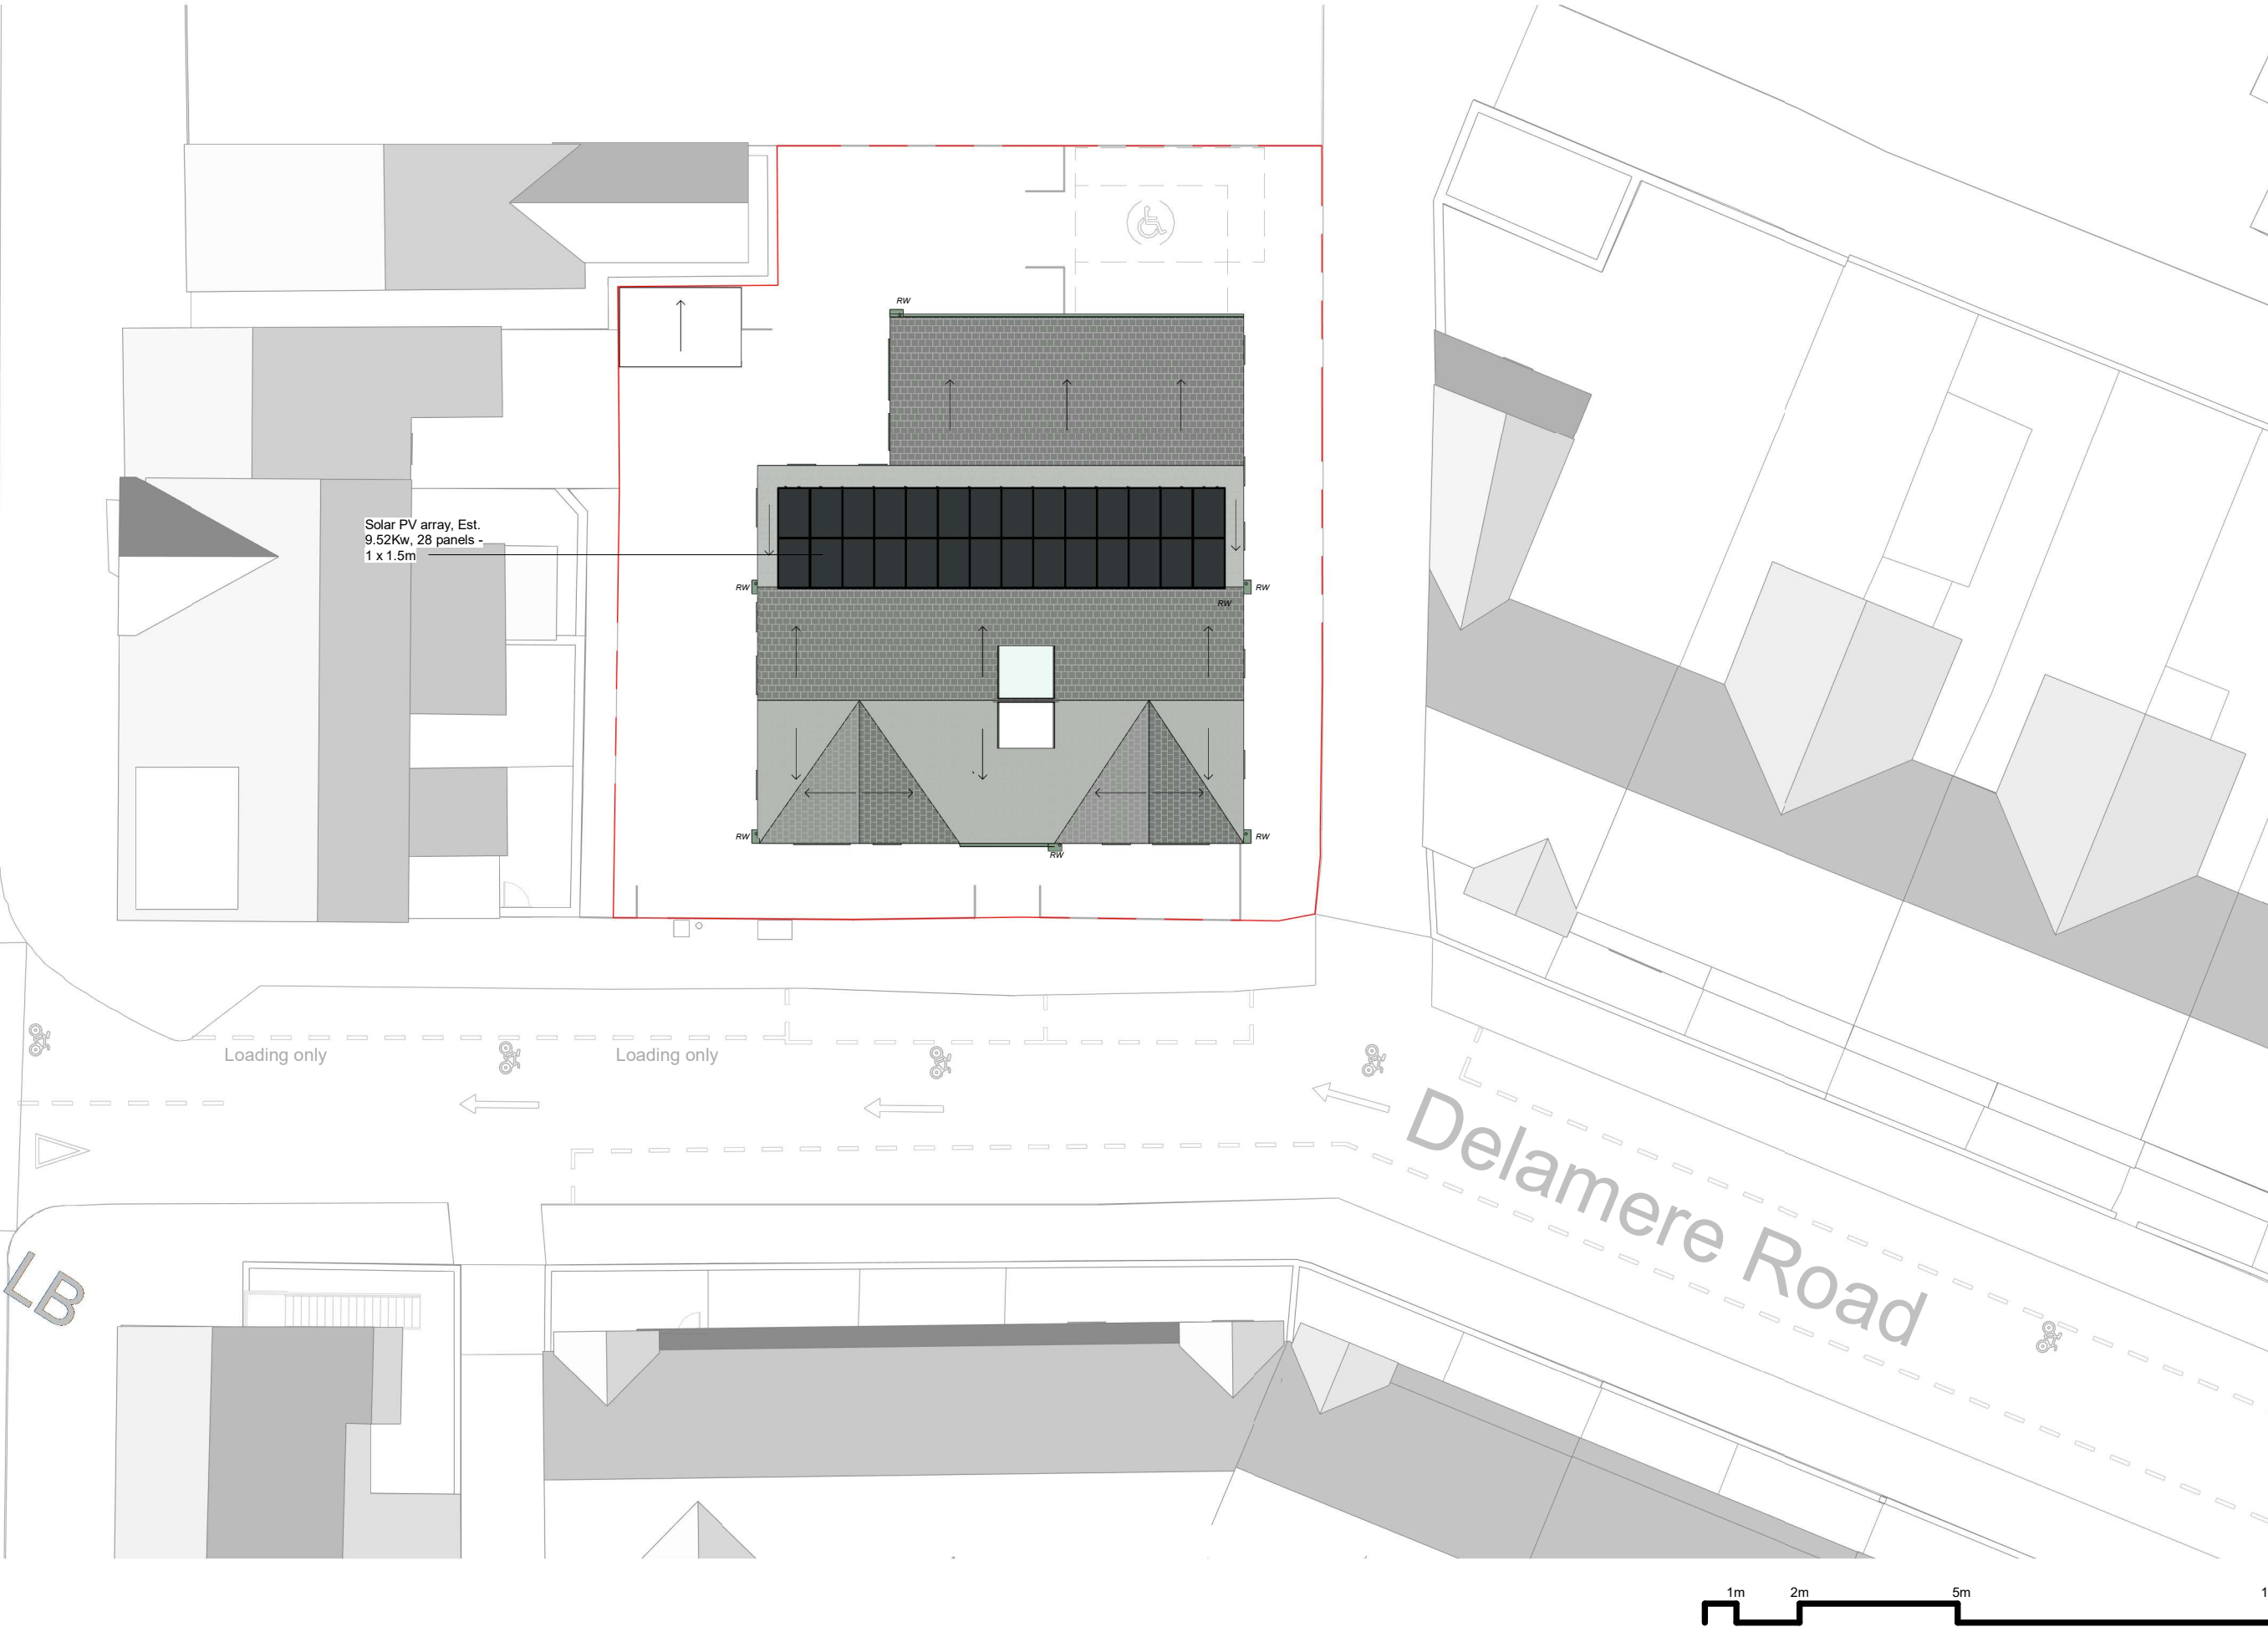

P Roof plan
1 : 200

NOTES:
This drawing is subject to copyright & is not to be reproduced in part or whole without approval. The contents of this drawing are the property of Paul Thornber and must not be reproduced without his expressed written consent
Contractor must visit site & be responsible for checking and verifying all dimensions, measurements, levels, existing drain/sewer positions prior to the commencement of works & the ordering or manufacture of any purpose made components. Contractor must report any dimensional discrepancies, errors or omissions prior to commencing on site.

Do not scale from this drawing. Responsibility is not accepted for errors made by others in scaling from this drawing
All dimensions are in millimetres unless stated otherwise.



Rev	Date	Description

Project Title
**1a Delamere
Manchester
Levenshulme
M19 3NG**

Client
Talo North

Status

Drawing Title
Proposed - Roof plan

Proposed Drawings pack

Job No

N/A

Scale

1 : 200 @ A3

Revision

Drawing Code

P005

Date

18/05/21

E: talonorth@gmail.com