






Existing North Road Front Elevation
1 : 100

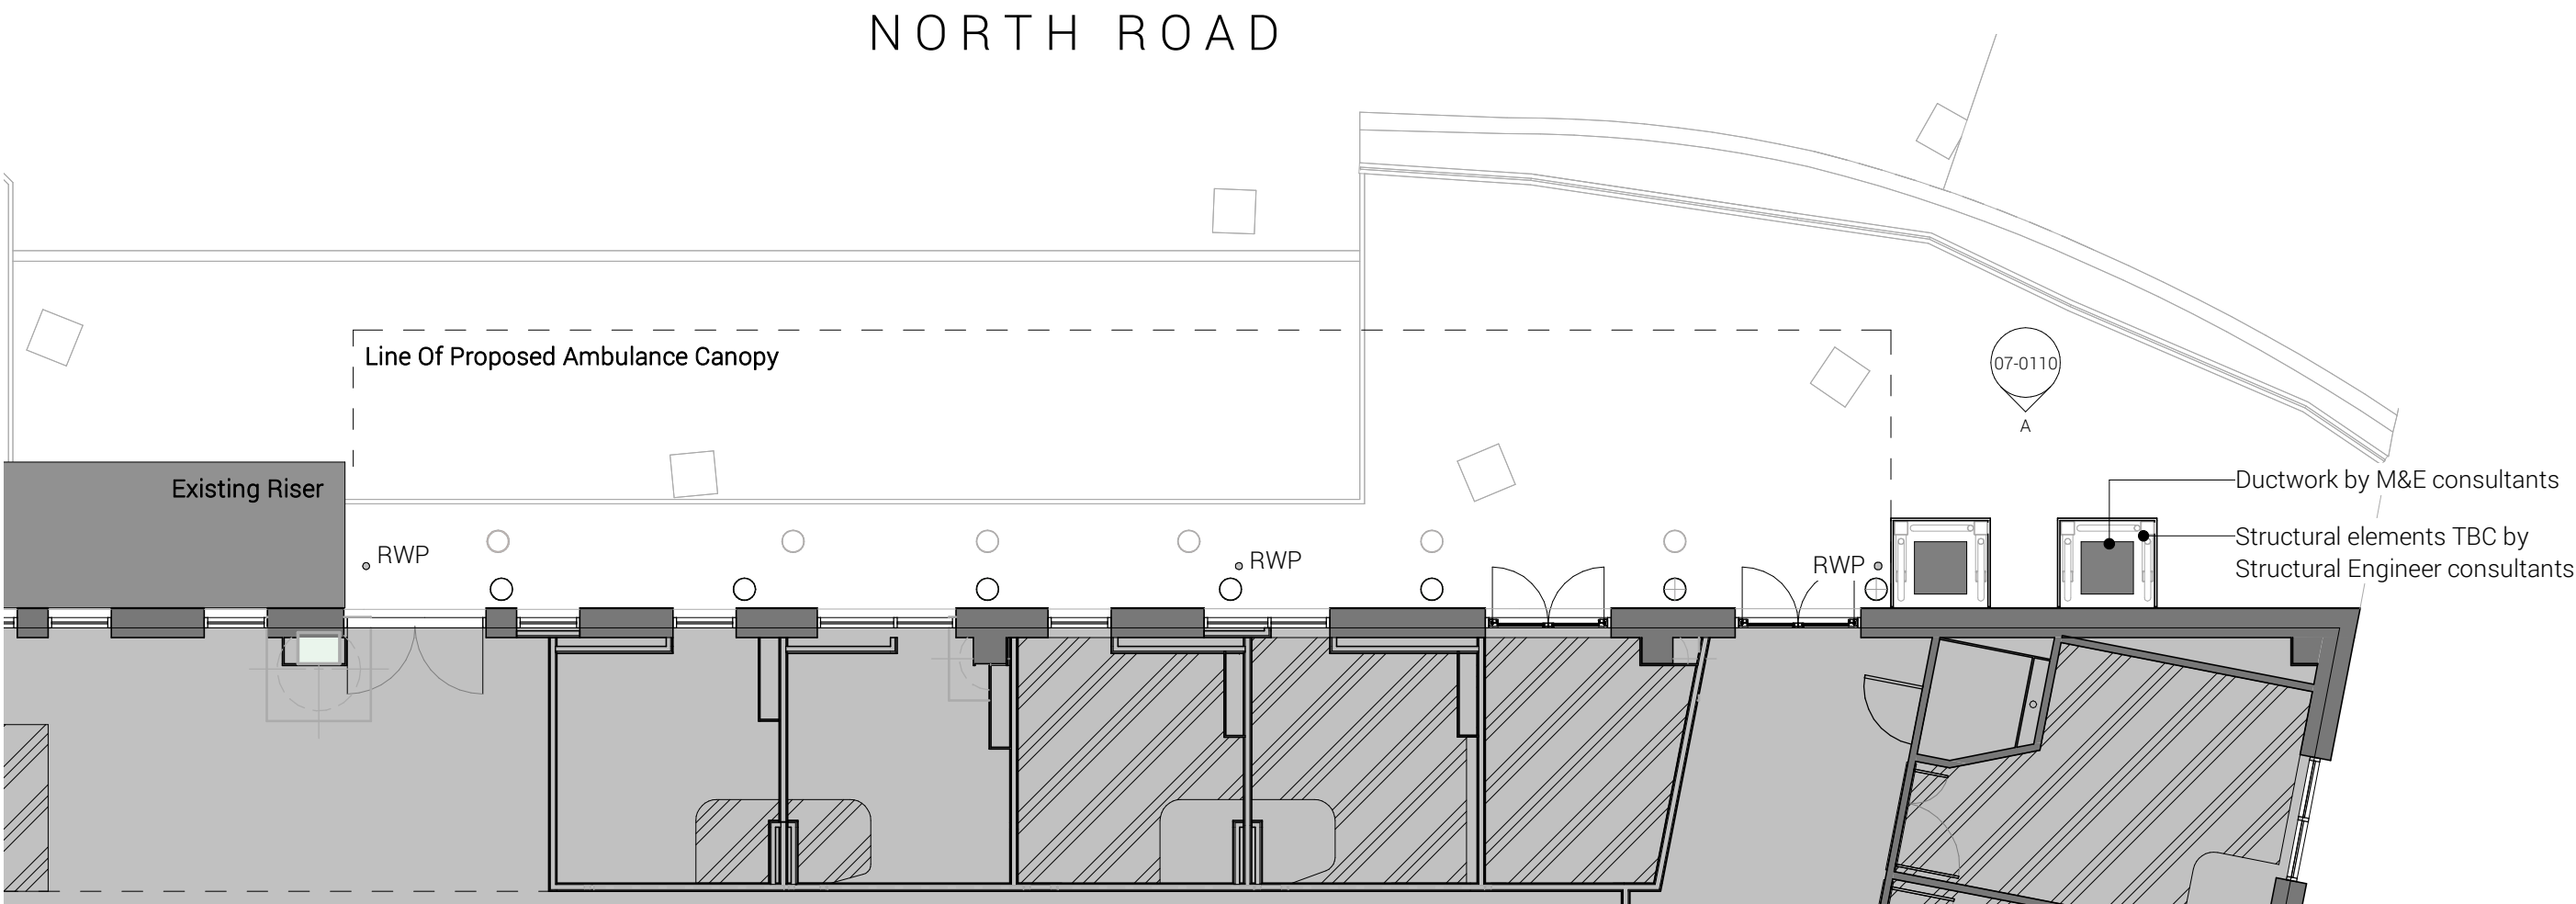


Proposed North Road Front Elevation
1 : 100

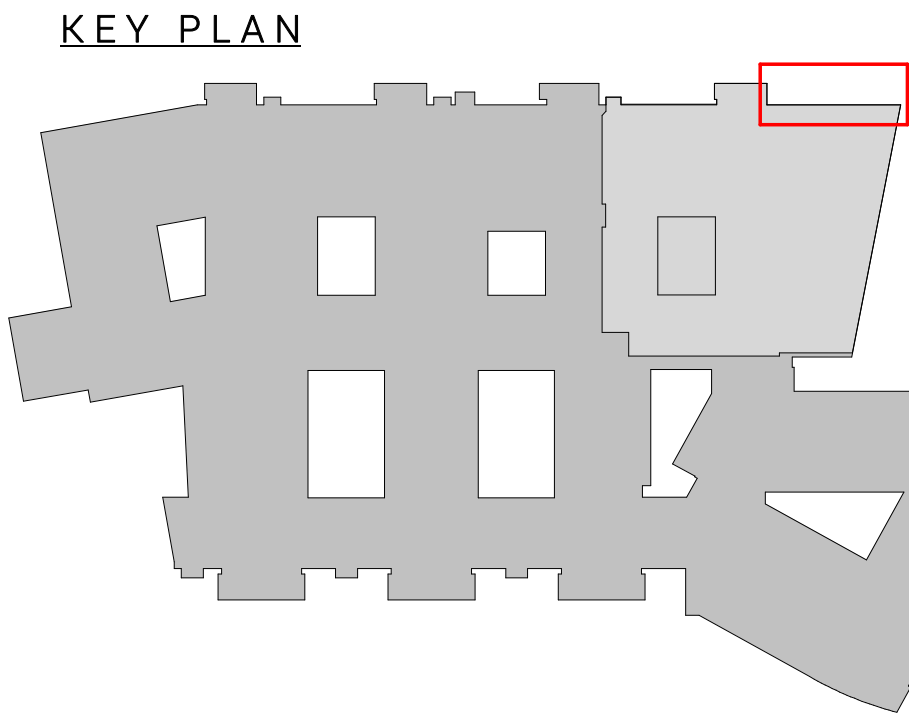

Proposed Ground Floor Plan
1 : 100

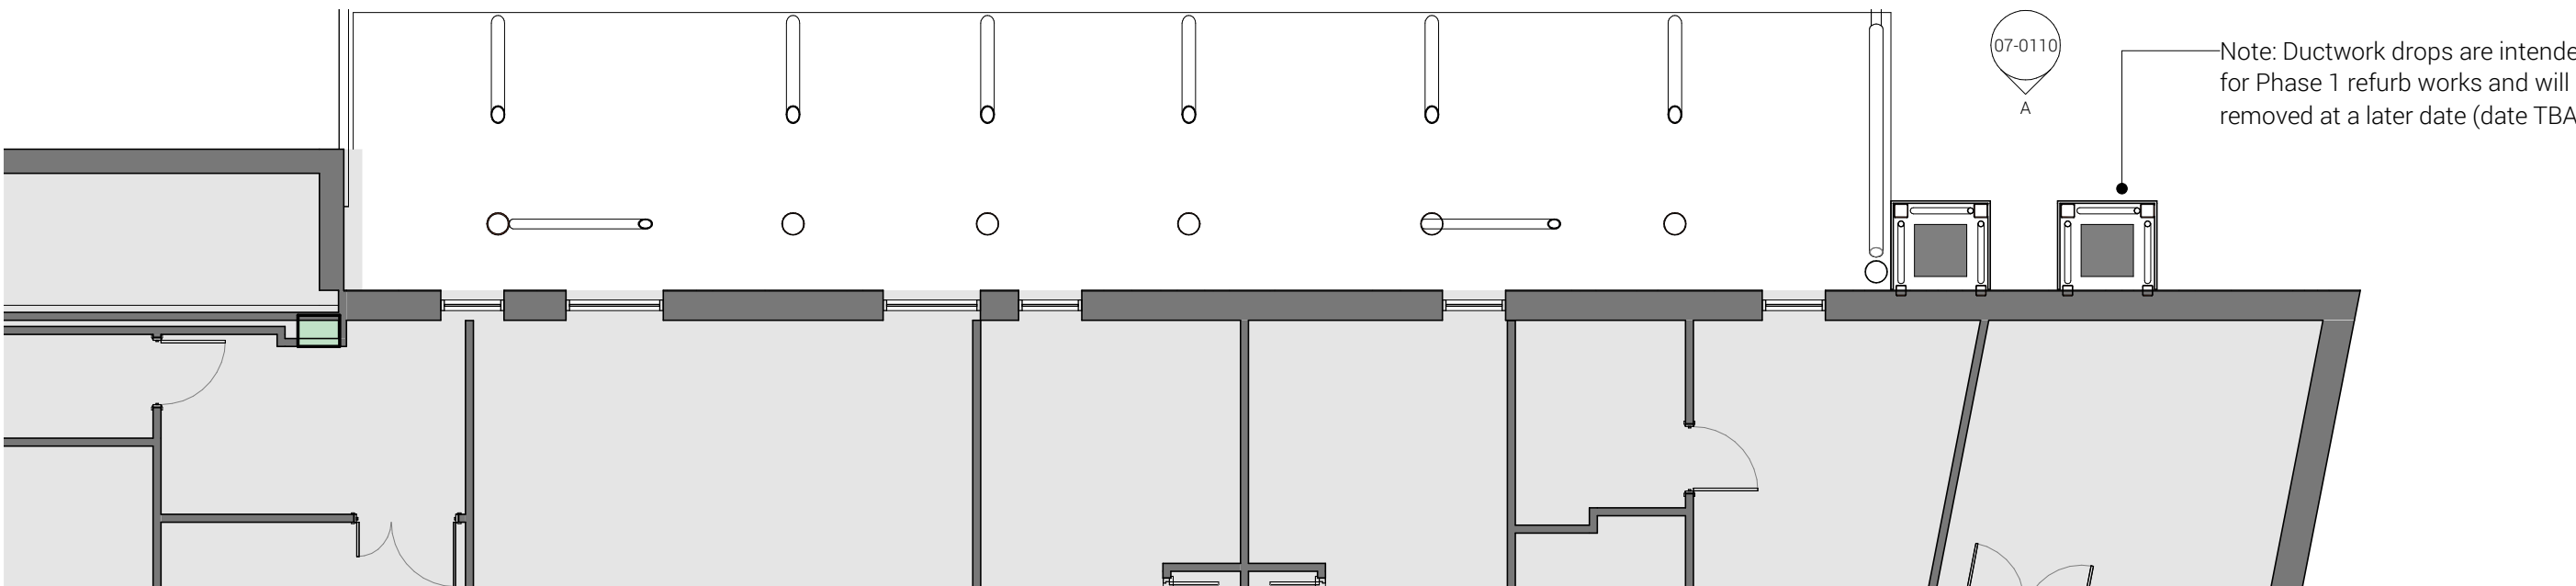

Proposed Level 01 Plan
1 : 100

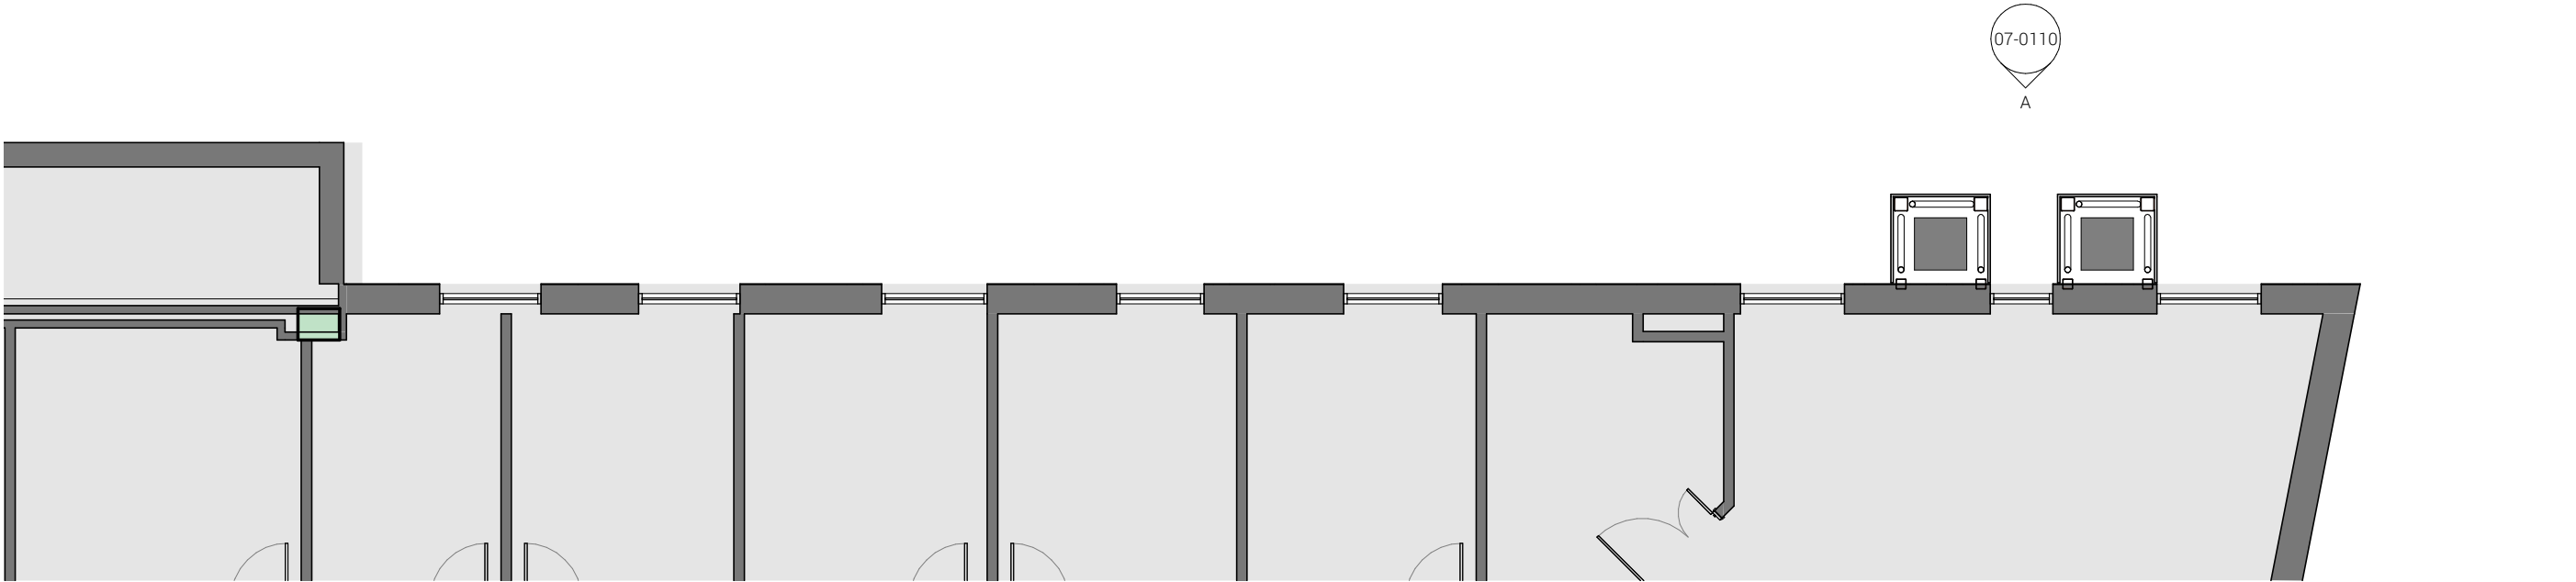

Proposed Level 02 Plan
1 : 100

GENERAL NOTES:

DAY Architectural Ltd accepts no responsibility for any costs, losses or claims whatsoever arising from these drawings, specifications and related documents unless there is full compliance with the Client or any unauthorised user of the following:

1 All boundaries, dimensions and levels are to be checked on site before construction and any discrepancies reported to the Architect / Designer.

2 Partial Service: Any discrepancies with site or other information is to be advised to the Architect / Designer and direction and / or approval is to be sought before the implementation of the detail.

3 Block and site plans are reproduced under license from the Ordnance Survey.

4 Do not scale this drawing.

5 For the purpose of coordination, all relevant parties must check this information prior to implementation and report any discrepancies to the Architect / Designer.

P2

Issued for Non Material Amendment

29.07.21

KA

P1

Issued For Planning.

14.04.21

KA

REV

DESCRIPTION

DATE

REV BY

CLIENT

NHS

Manchester University

NHS Foundation Trust

PROJECT

Project PED & IMRI, MFT

REV

P2

DESCRIPTION

Issued for Non Material Amendment

DATE

29.07.21

REV BY

KA

DRAWING

Ductwork Drops Plans and Elevations

SCALE

As indicated @ A1

FIRST ISSUED

14.04.21

PROJECT	CLIENT REF	DRAWN BY	CHECKED BY			
PED	MFT	KA	CB			
ORIGIN	VOLUME	LEVEL	TYPE	ROLE	NUMBER	REVISION
DAY	XX	XX	DR	A	07-0110	P2
DRAWING STATUS						
PLANNING						

Information contained on this drawing is the sole copyright of DAY Architectural Ltd. and is not to be reproduced without their permission.

DAY Architectural Ltd.

Studio 1, Lancaster Buildings

77 Deansgate, Manchester, M3

2BW

T: 0161 834 9703

W: www.day-architectural.com

DAY