


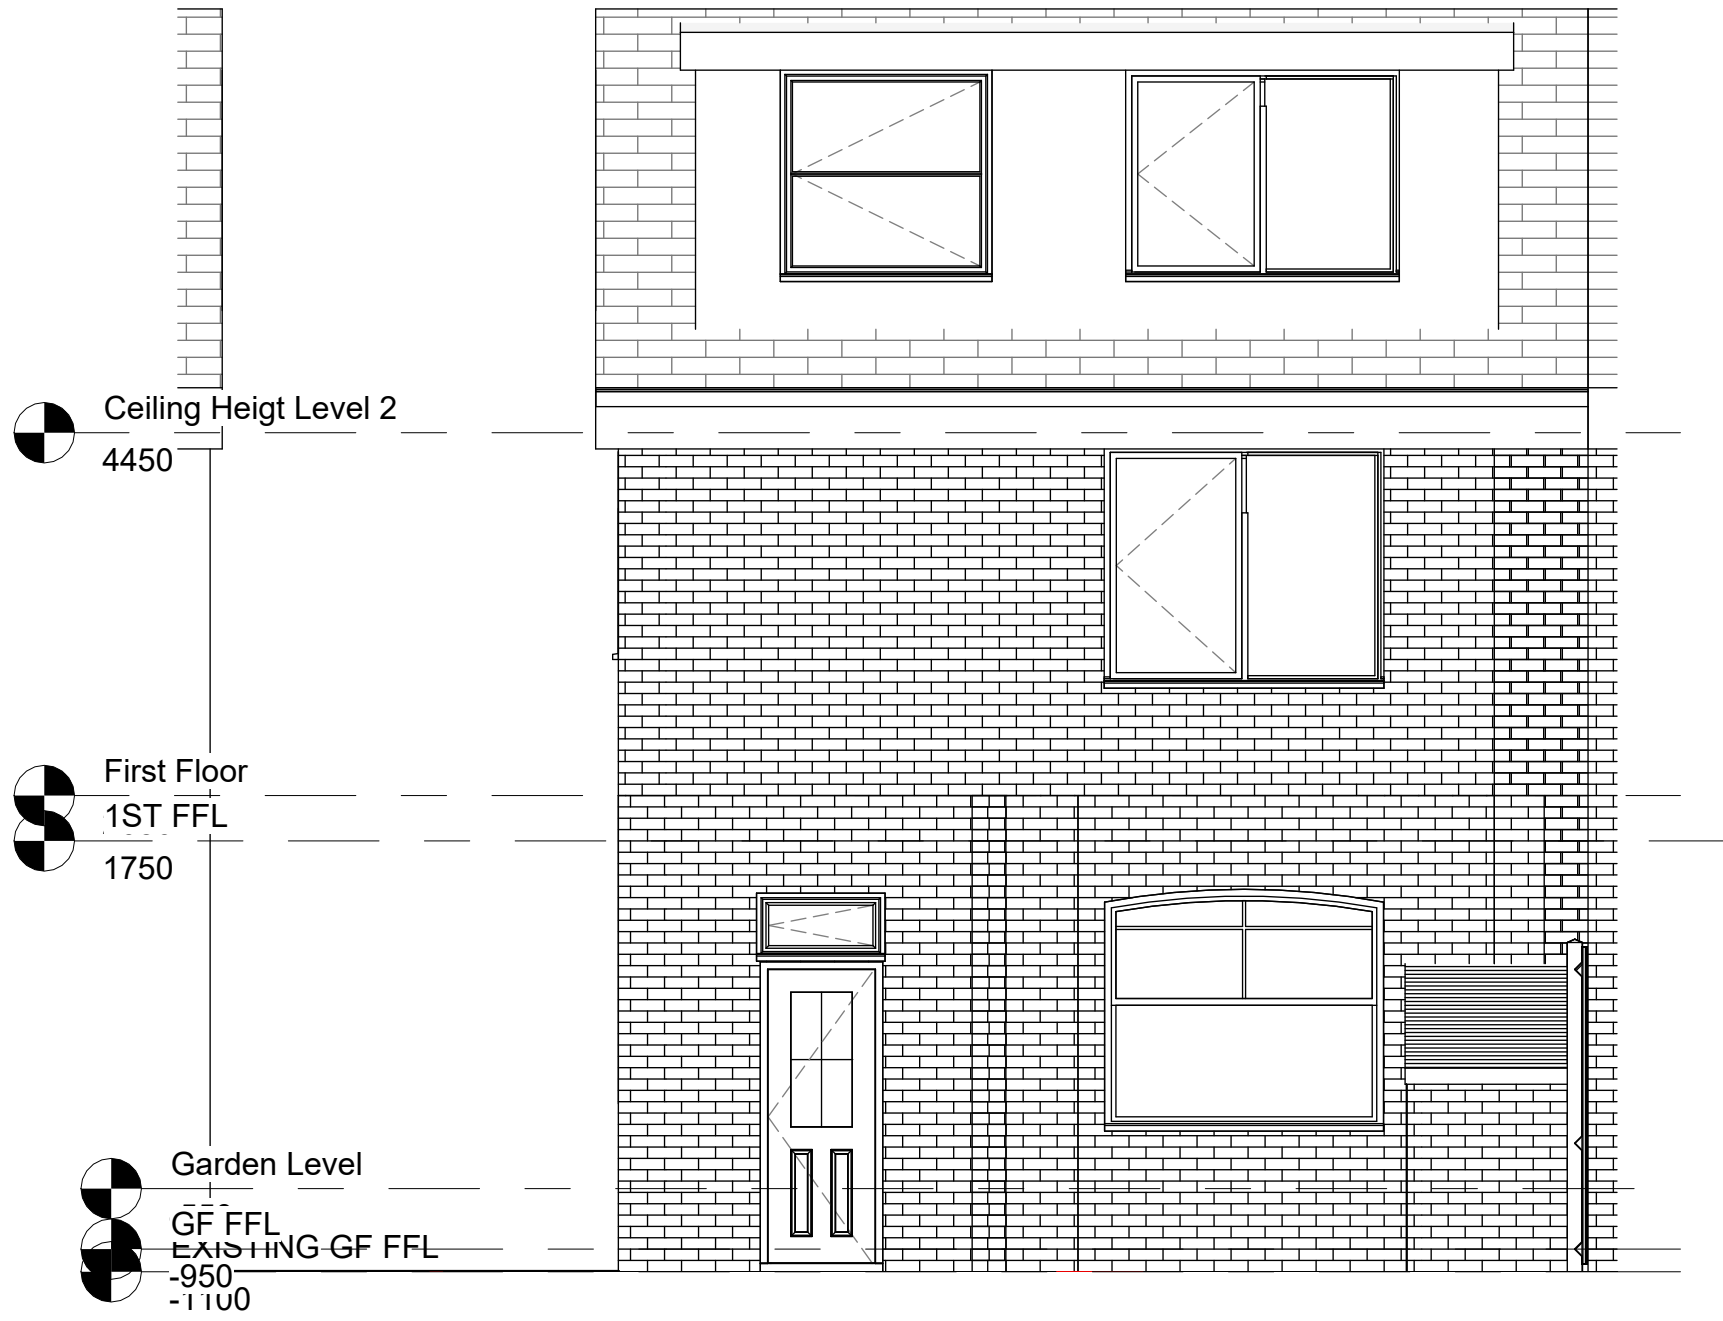


1 EXISTING NORTH ELEVATION
1 : 50



8 EXISTING WEST ELEVATION
1 : 50



10 EXISTING SOUTH ELEVATION
1 : 50

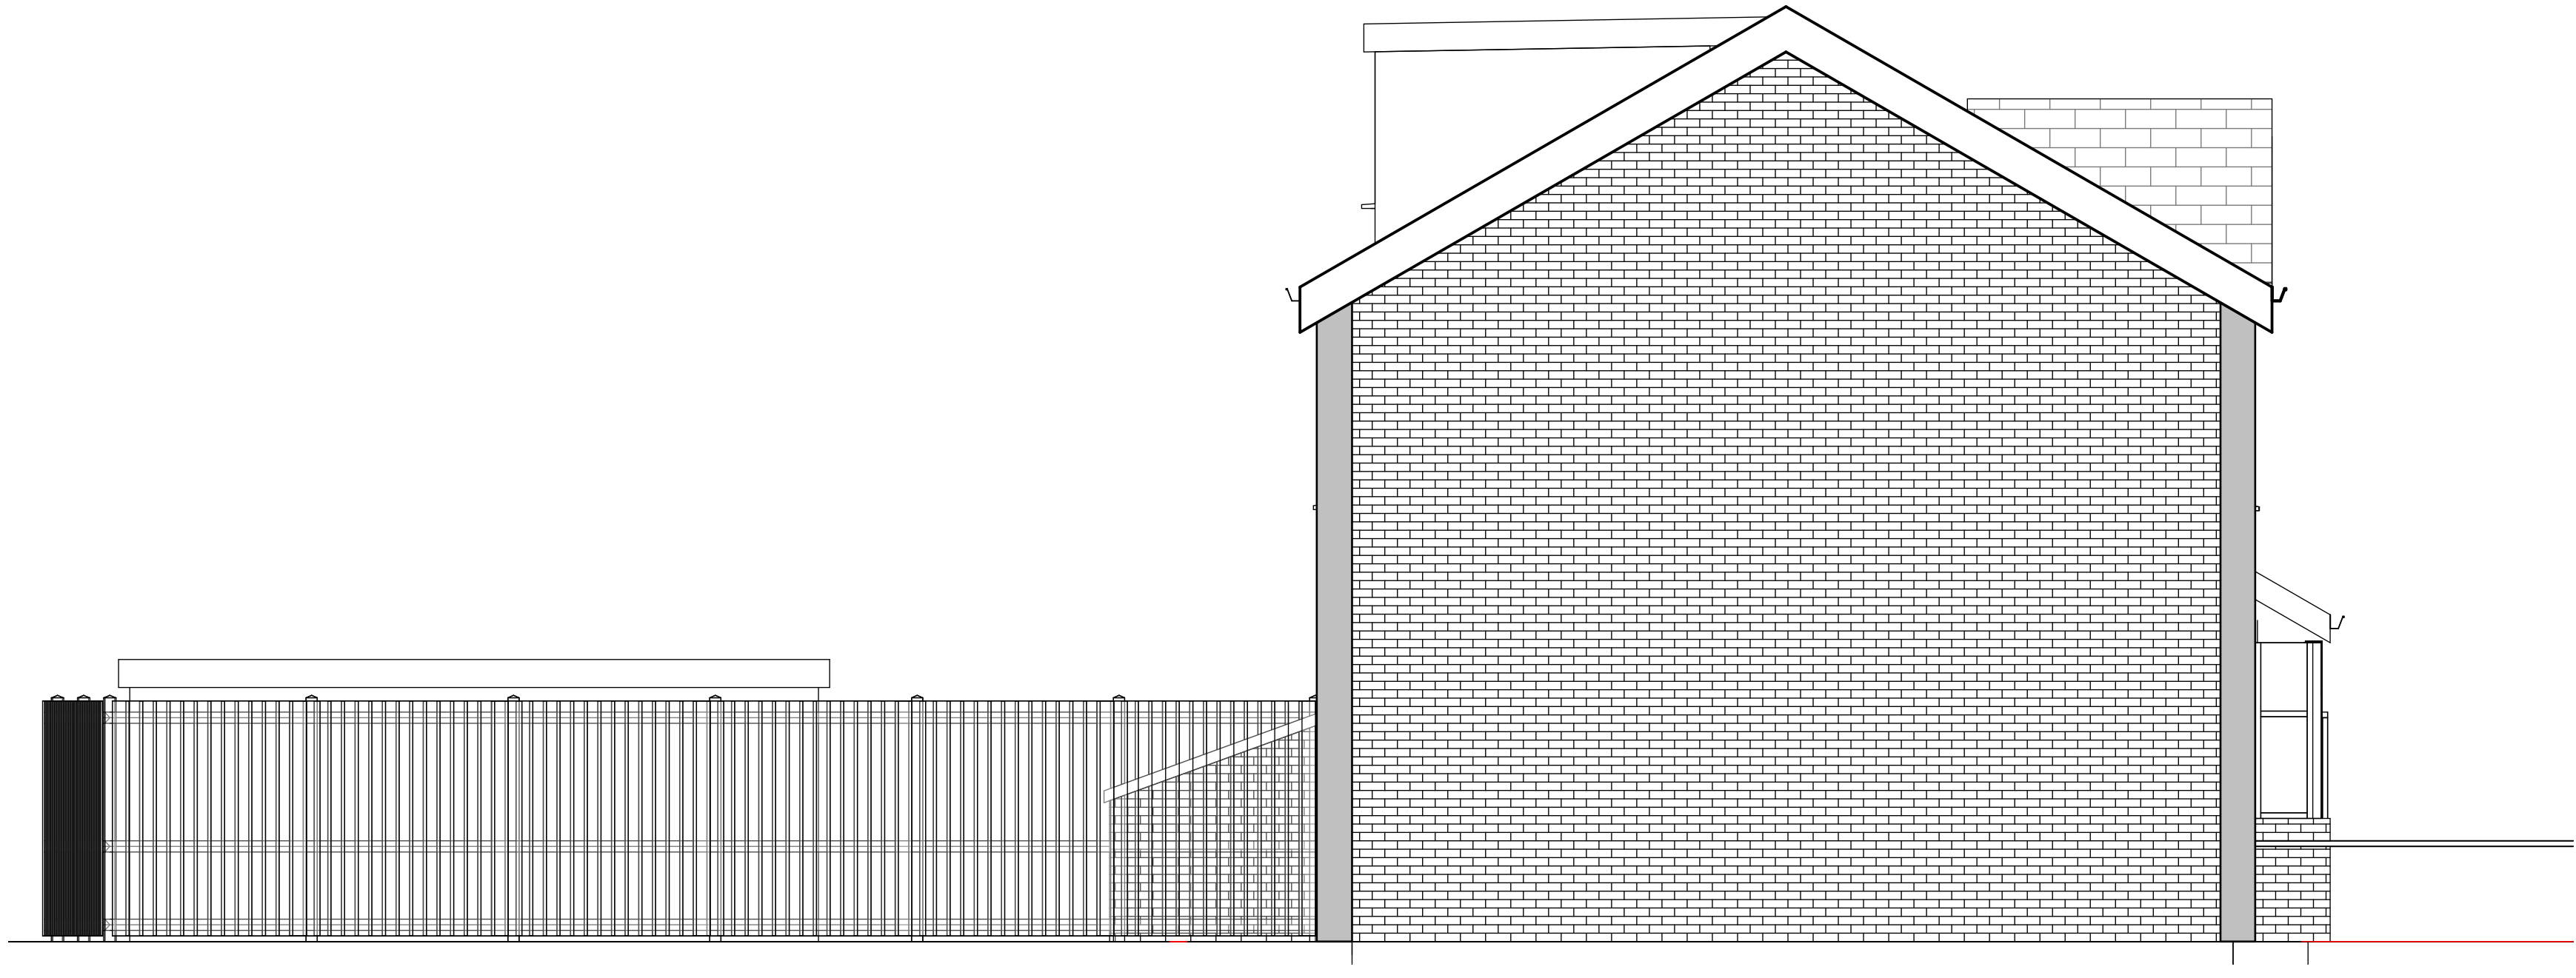

9 EXISTING EAST ELEVATION
1 : 50

Rev	Description	Date	Dr	App
original by	date created	by	by	approved by
NK	09/09/18		NK	



NK Architectural Services
Cheshire
SK8 6PT
07758824647
www.nkarchitecturalservices.co.uk
enquiries@nkarchitecturalservices.co.uk

client name N Chaudhry			
project 53 CARDINAL STREET, MANCHESTER, M8 0WN - SINGLE STOREY SIDE AND REAR EXTENSION			
drawing EXISTING ELEVATIONS			
computer file C:\Users\NKAR\Documents\NKAR\LT\NKAR\NK AR\CH\CARDINAL - SINGLE STOREY SIDE EXT FOR PP.rvt		plot date	
project number 2018.10001.6785		scale 1 : 50 @A1	
drawing number A102		rev	issue status
This drawing is to be read in conjunction with all related drawings. All dimensions must be checked and verified on site before commencing any work or producing shop drawings. The originator should be notified immediately of any discrepancy. This drawing is copyright and remains the property of NK Architectural Services.			