


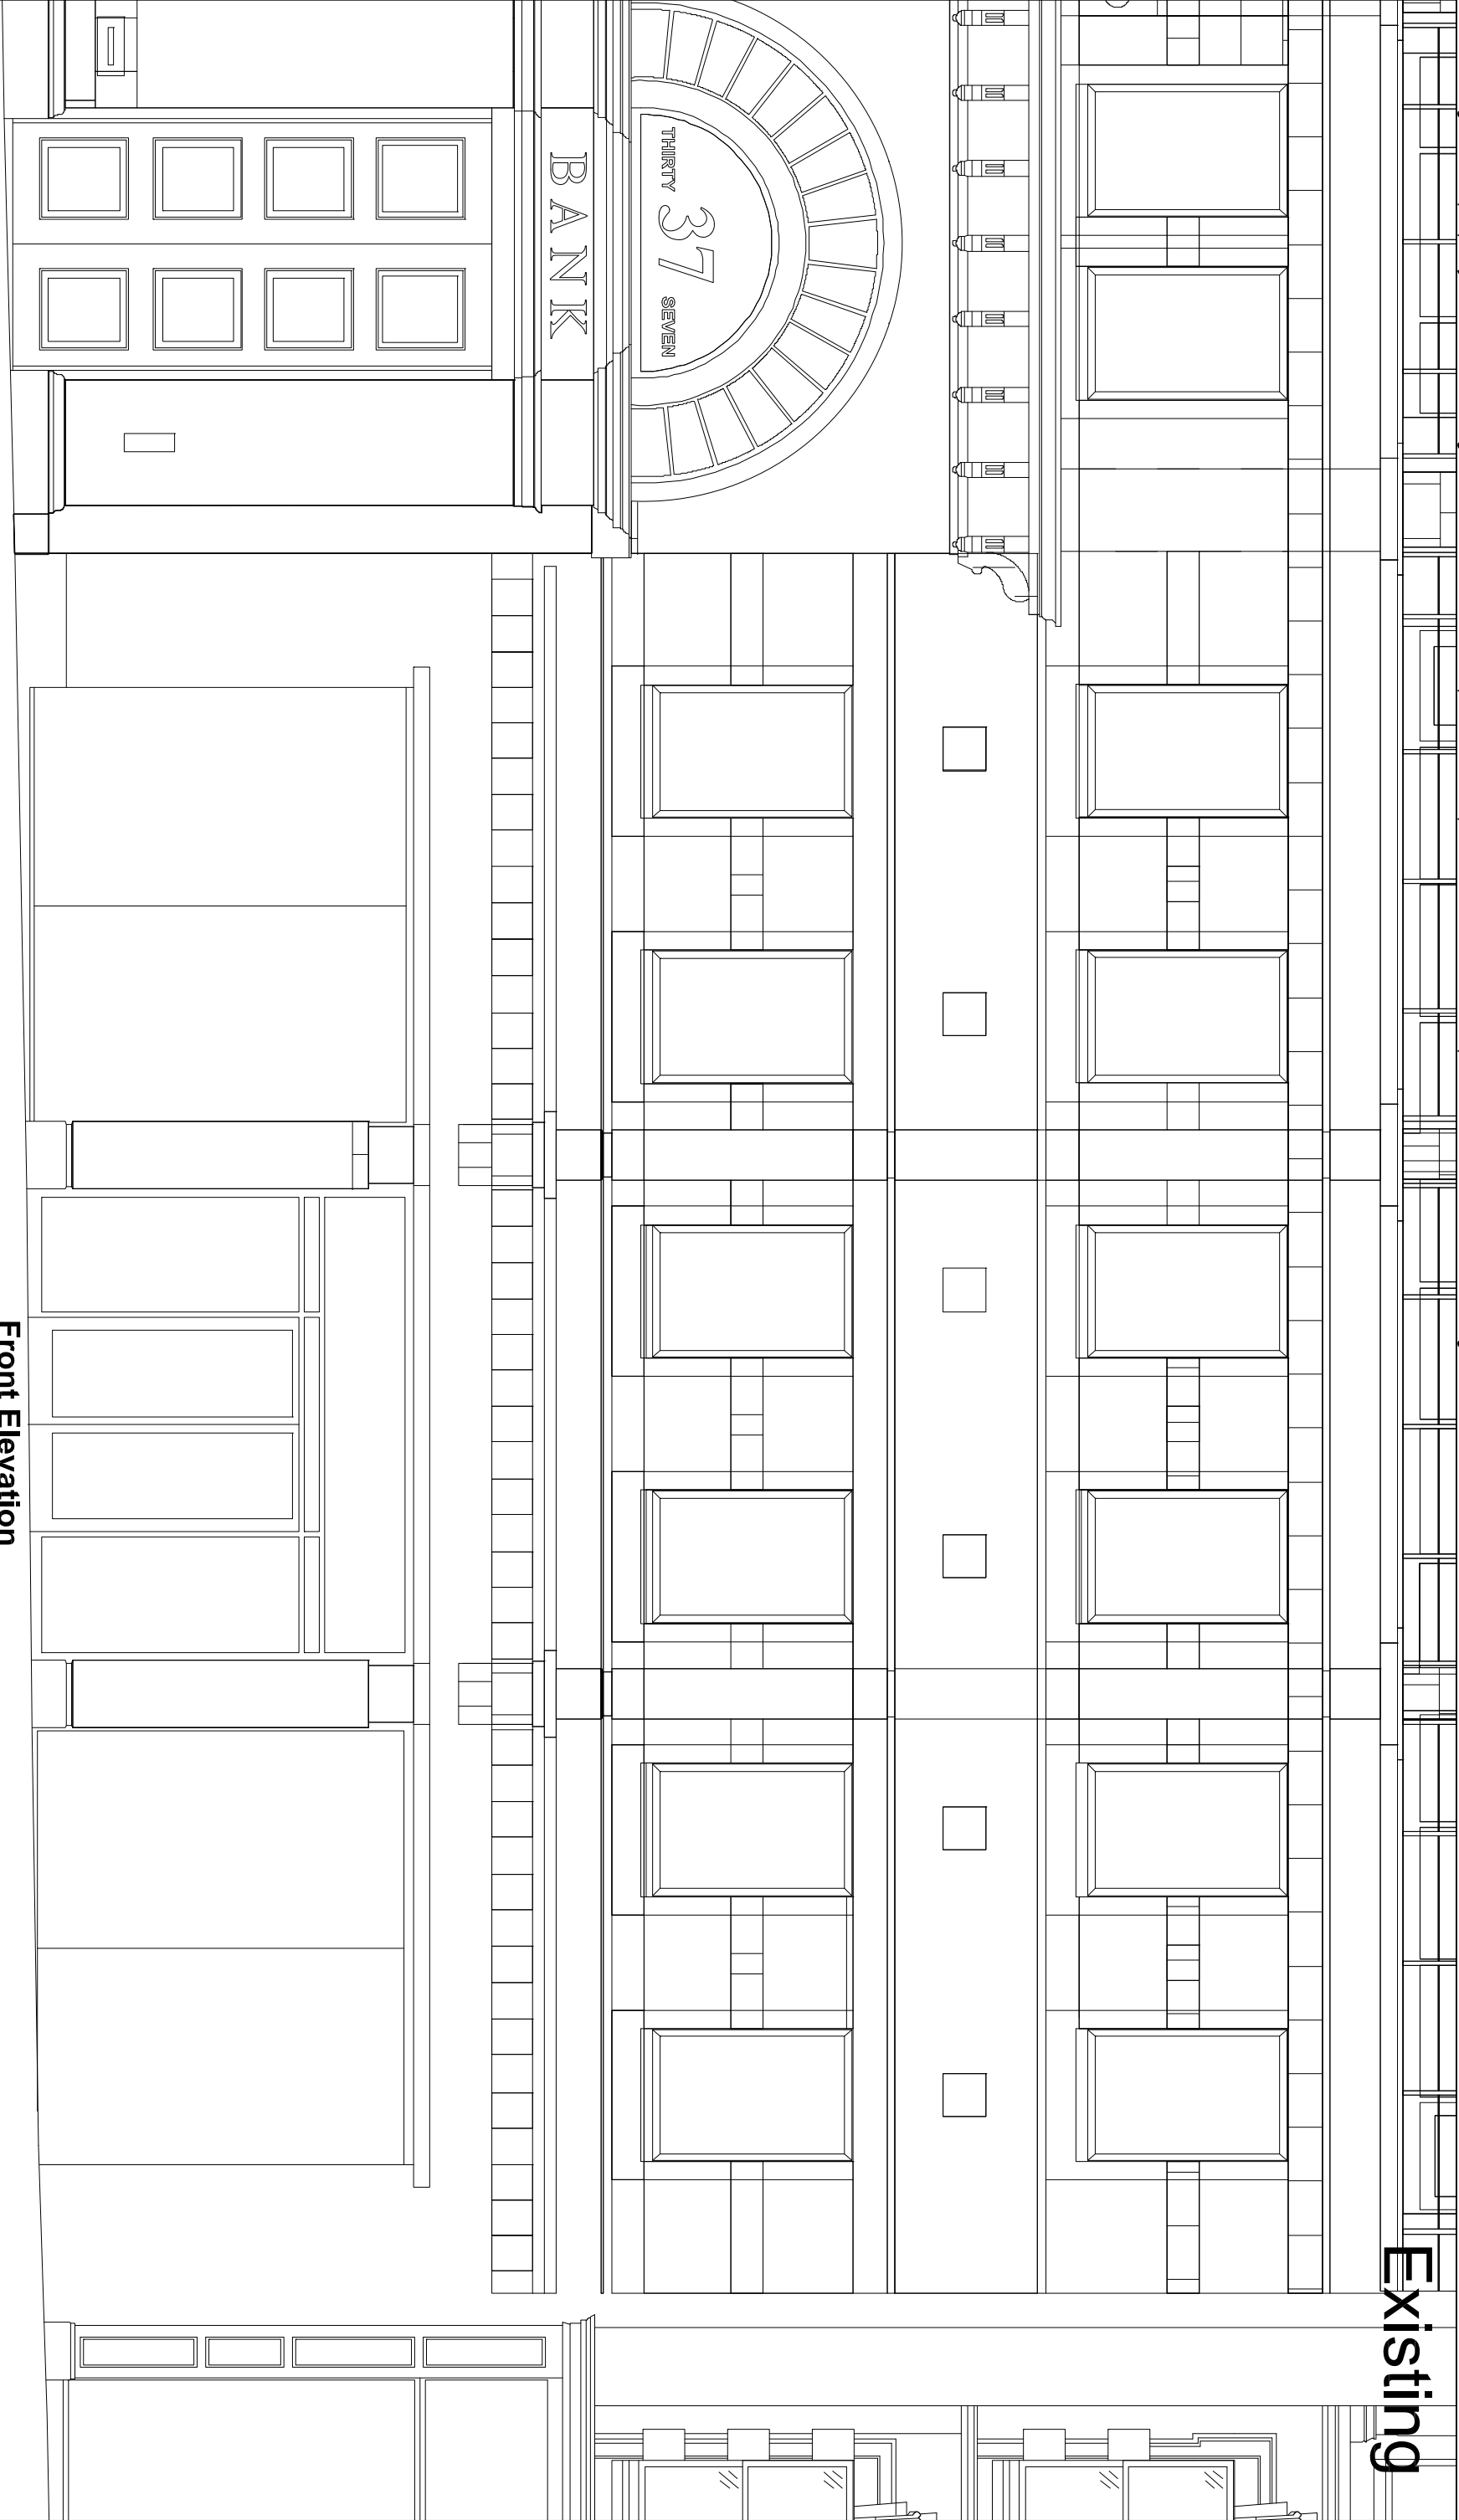

Front Elevation
Scale 1:50

		Technical Signs Floor 1 - Unit 3 Hille Business Centre 132 St Albans Road Watford, Herts, WD24 4AE Tel: 01923 811999 Fax: 01923 811998 E-mail: info@technicalsigns.co.uk	
Client: Franco Manca		Address/Job details 37-43 King St Manchester M2 7AT	
Job No: -		Existing Signage	
Drawn by DN	Date 05/08/21	Drawing No 596423-1	
Scale As specified (A3)	Rev		