


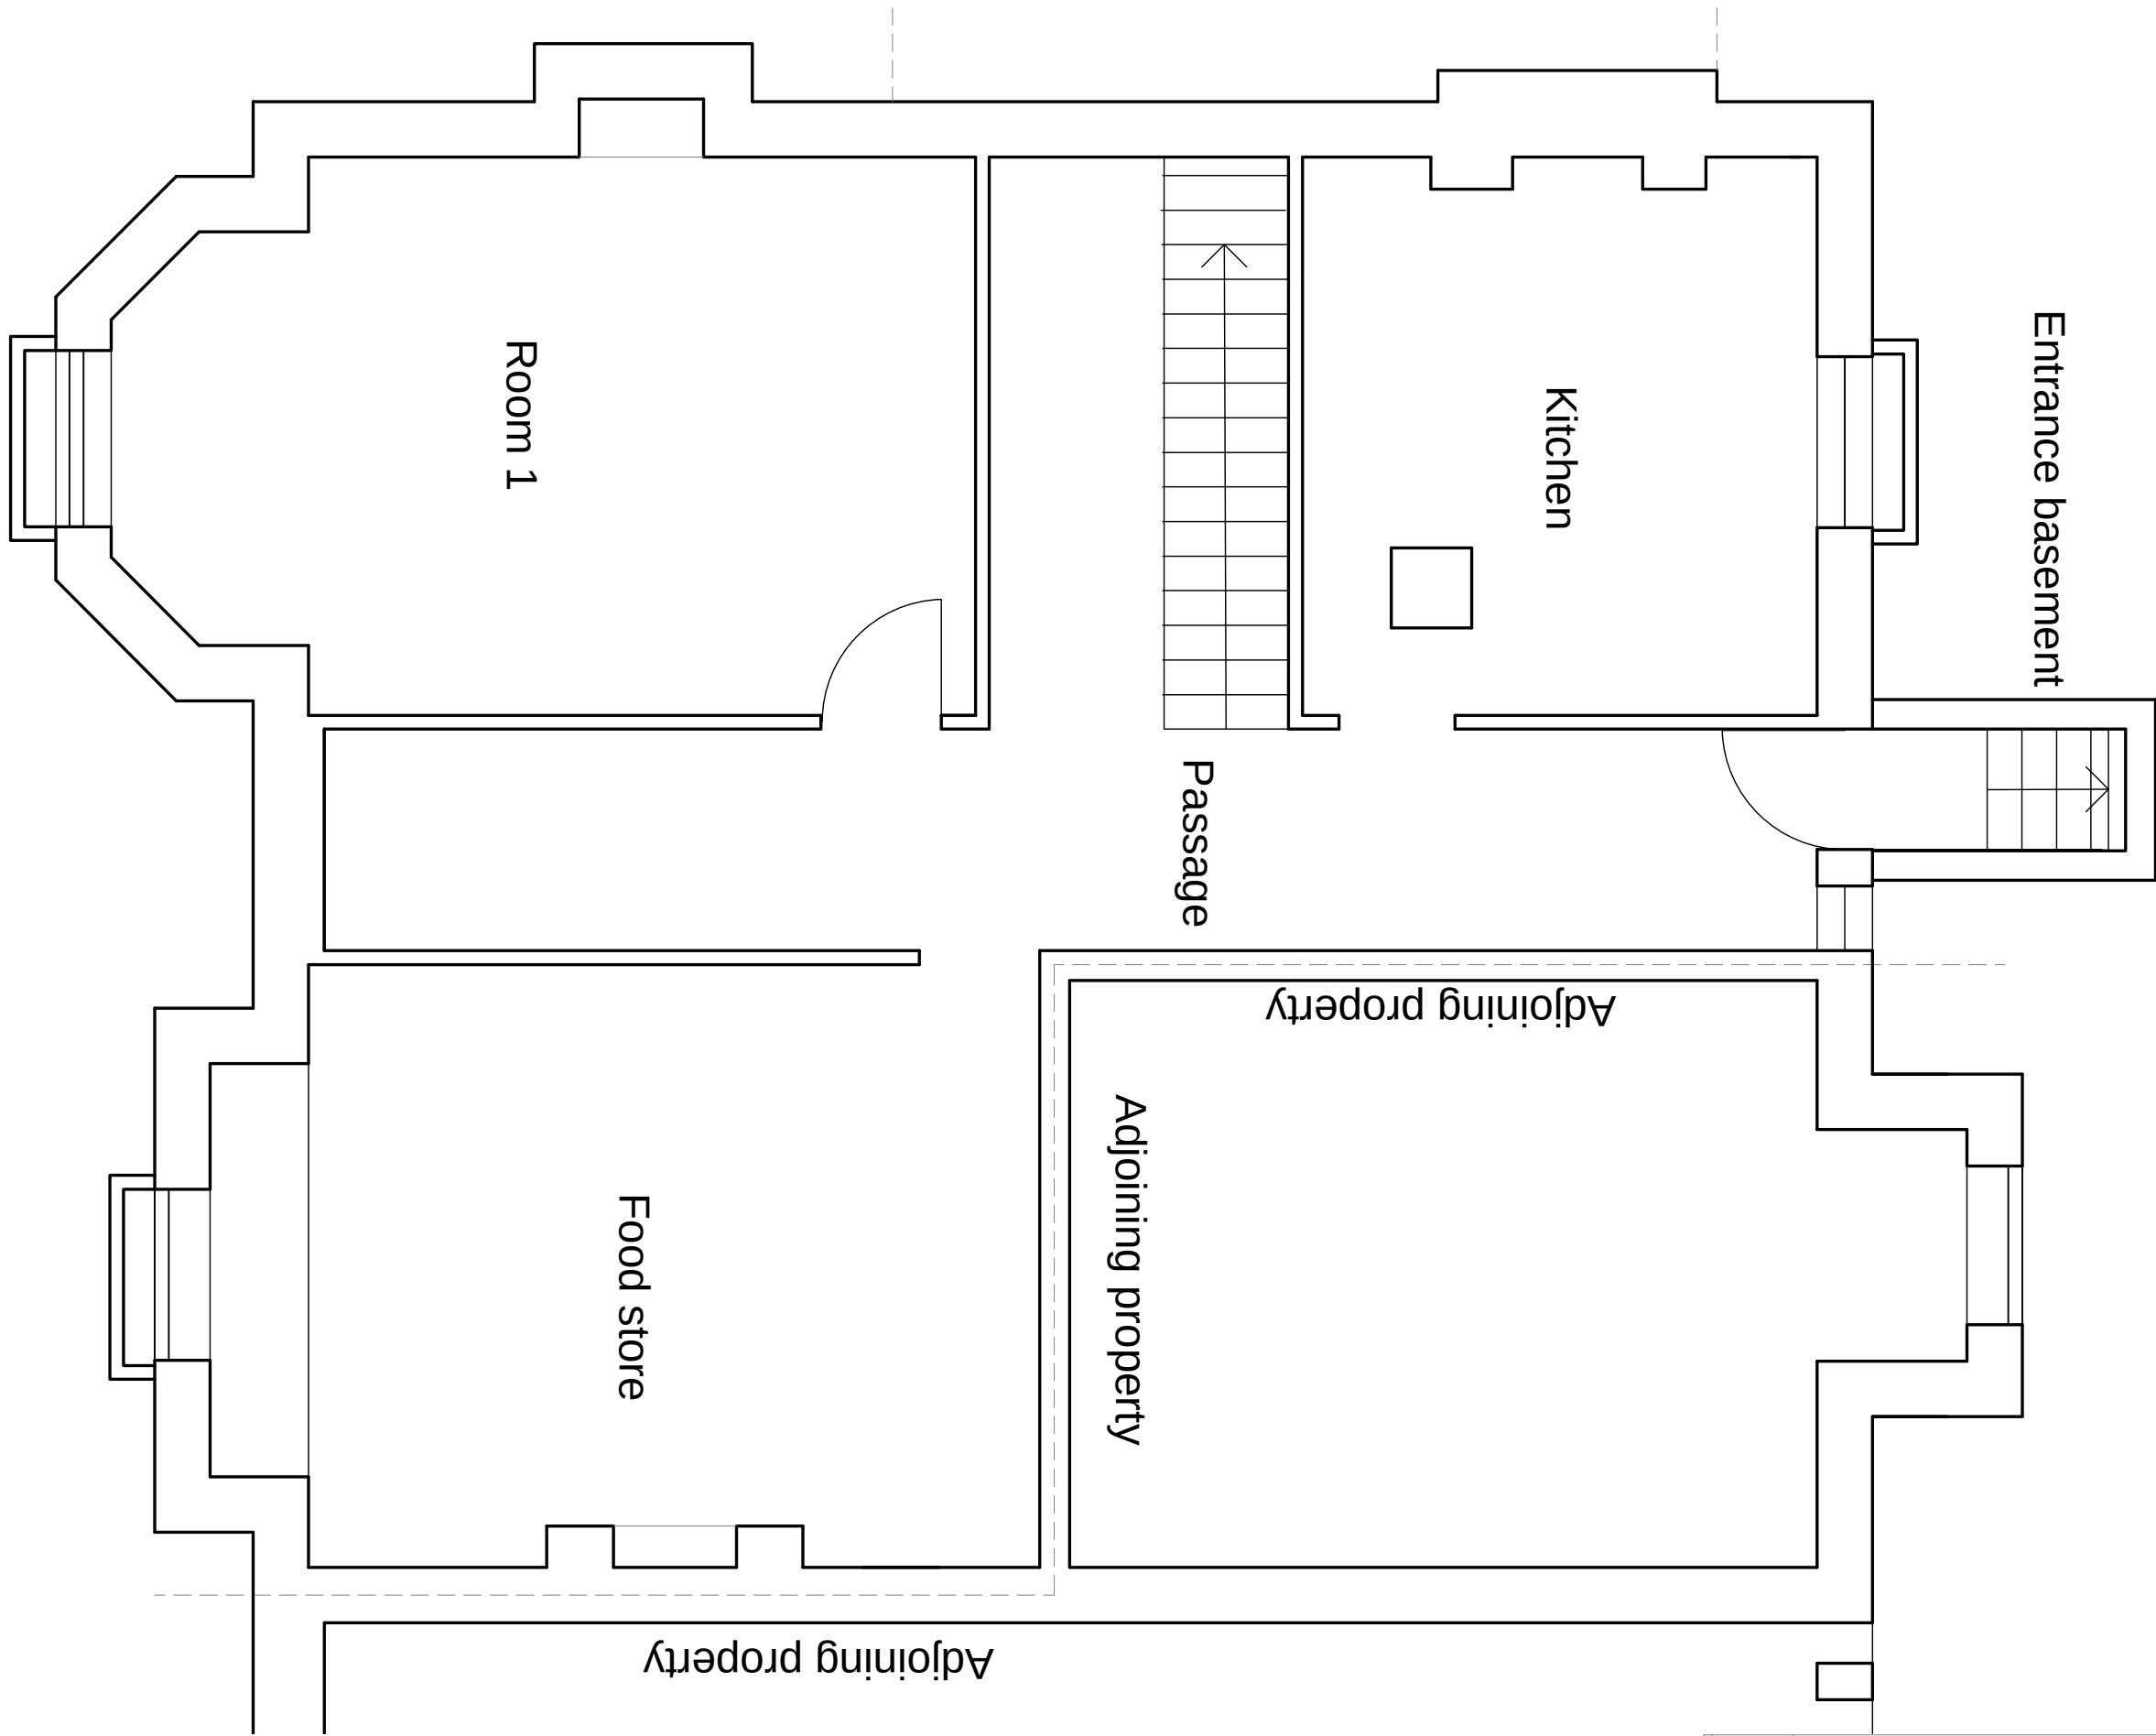

project	641 Wilmslow Road, Didsbury			donndesign architects	
client	Tennant Management				
dwg	Existing basement floor plan	date created Nov 2020	tel fax email web	0161 480 9900 0161 480 9905 team@donndesign.co.uk donndesign.co.uk	Donn Design Ltd 51 Greek St Stockport SK3 8AX
project no.	21.03		this drawing is to be read in conjunction with all related drawings. do not scale from this drawing. all dimensions must be checked on site. any errors or omissions must be reported to the architect. this drawing is copyright of donn design ltd.		
dwg no.	02	status	feasibility		
scale	1:50 @A3		QA		