


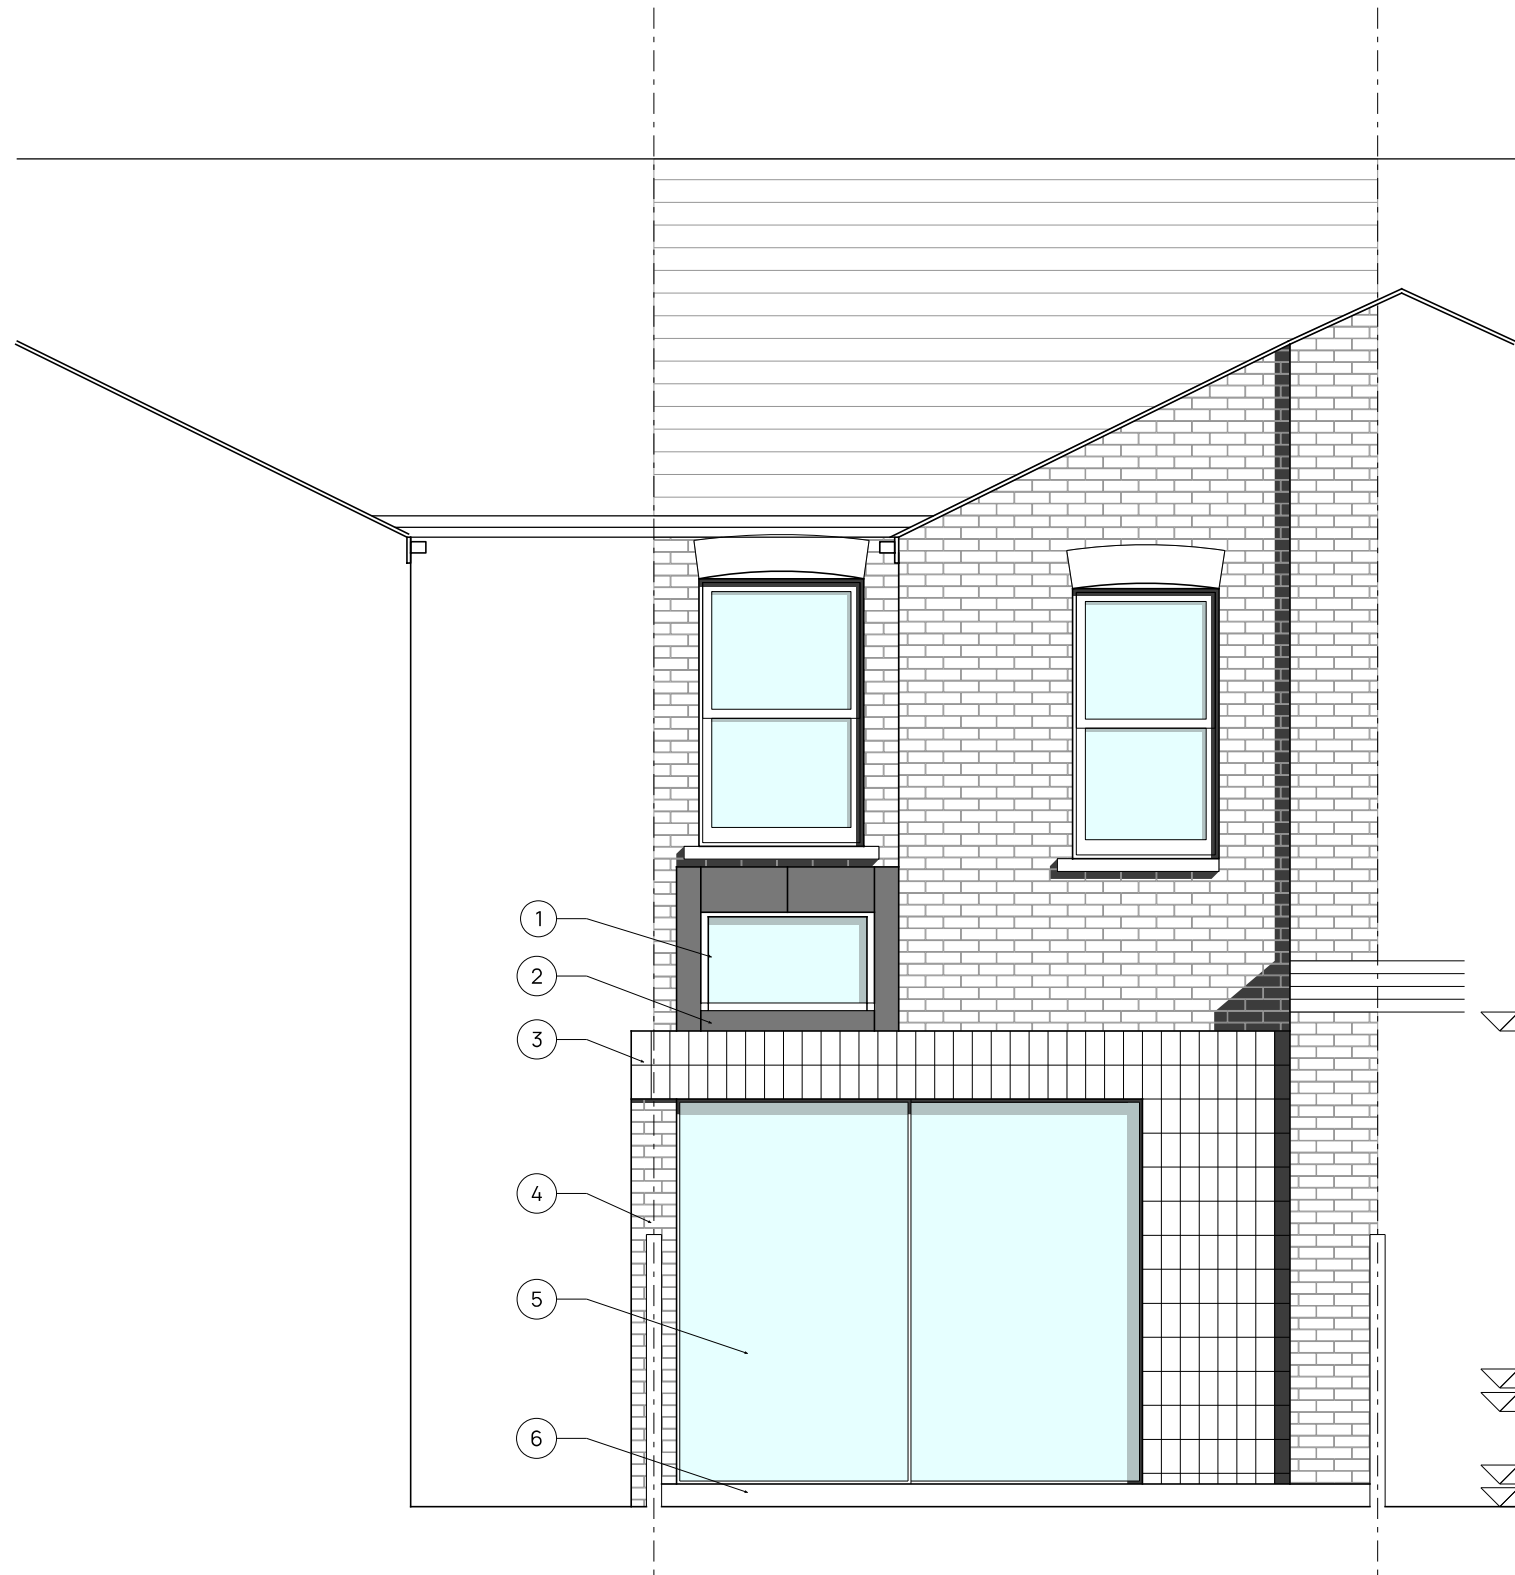

1. North light, sides finished with dark grey roof membrane
2. Flat roof light
3. Terracotta tile
4. Facing brick to match existing
5. Glazed door set
6. Concrete/tiled step
7. Pressed aluminium coping

Project	18 WILTON ROAD, CHORLTON			
Title	PROPOSED REAR ELEVATION			
Project No.	21-04	Drawing No.	L(-4)003	Status PLANNING
Scale	1:50@A3	Date	JUN 2021	Rev