




┌

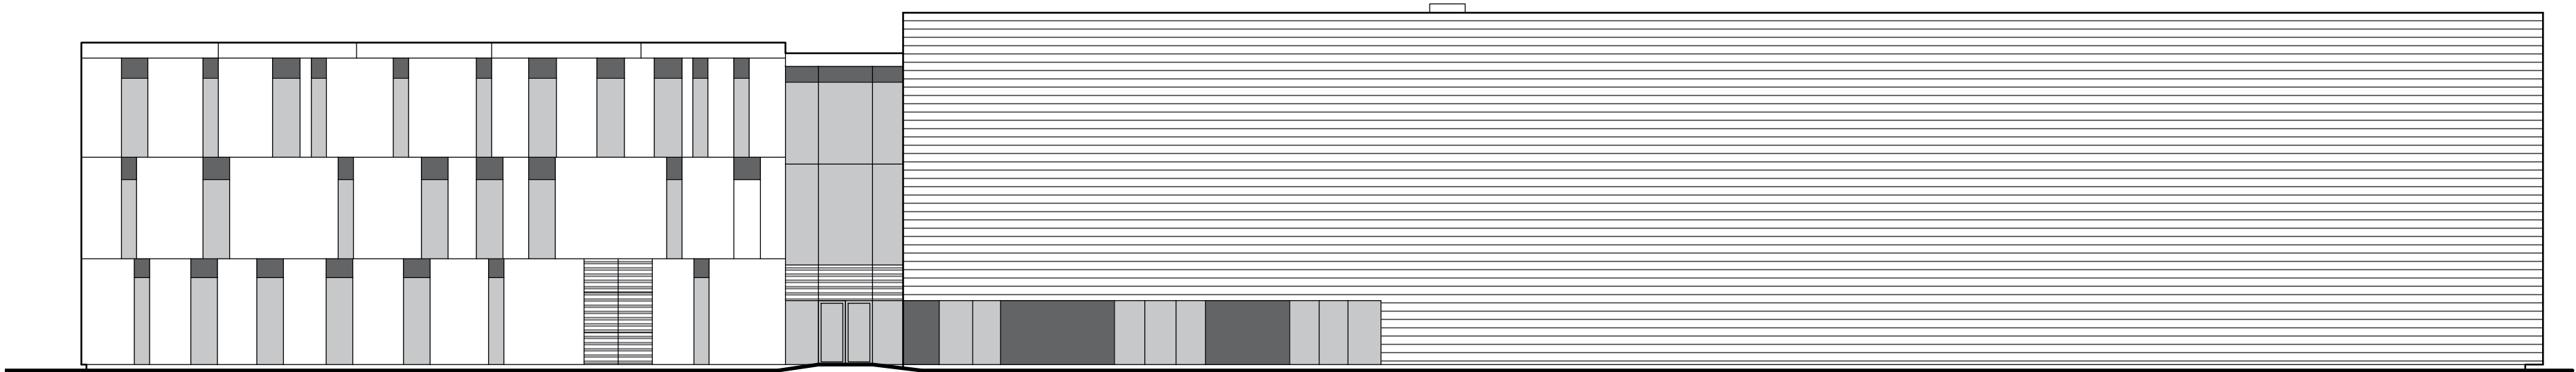


EXISTING SOUTH ELEVATION
1:200 @ A2

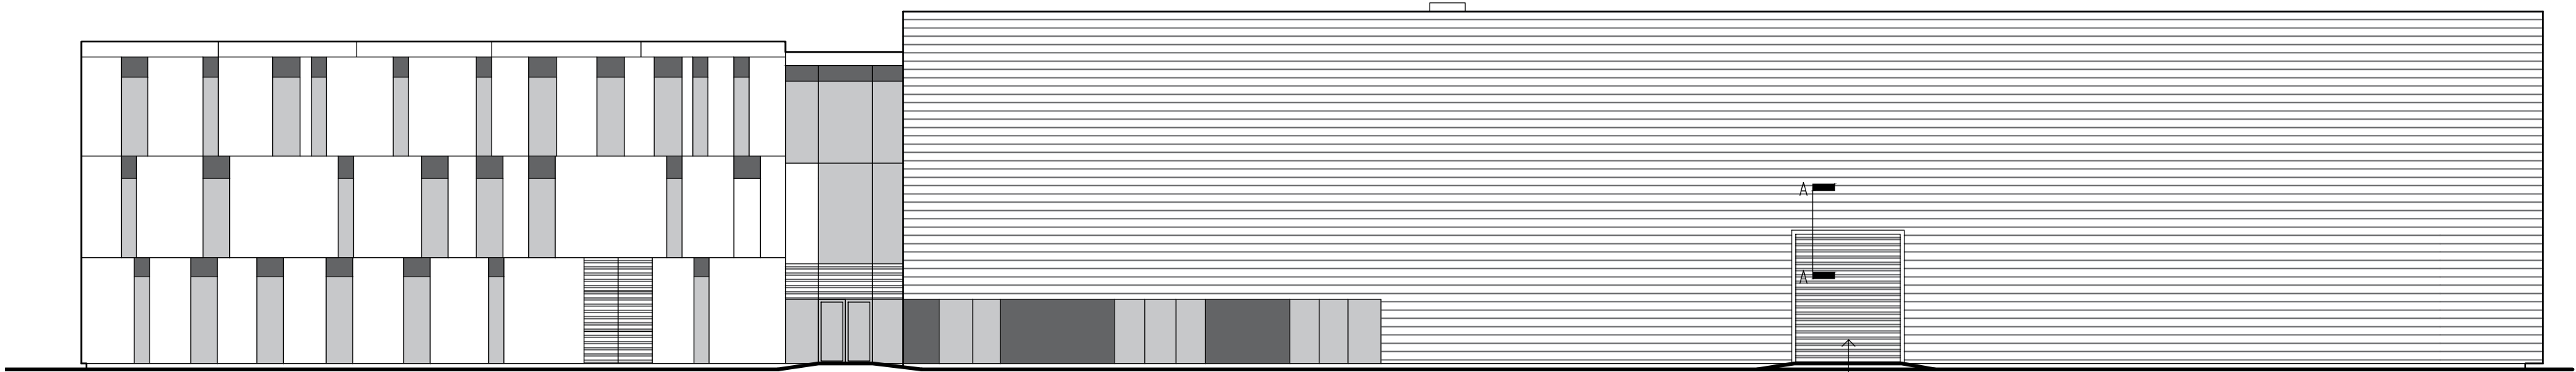

PROPOSED SOUTH ELEVATION
1:200 @ A2

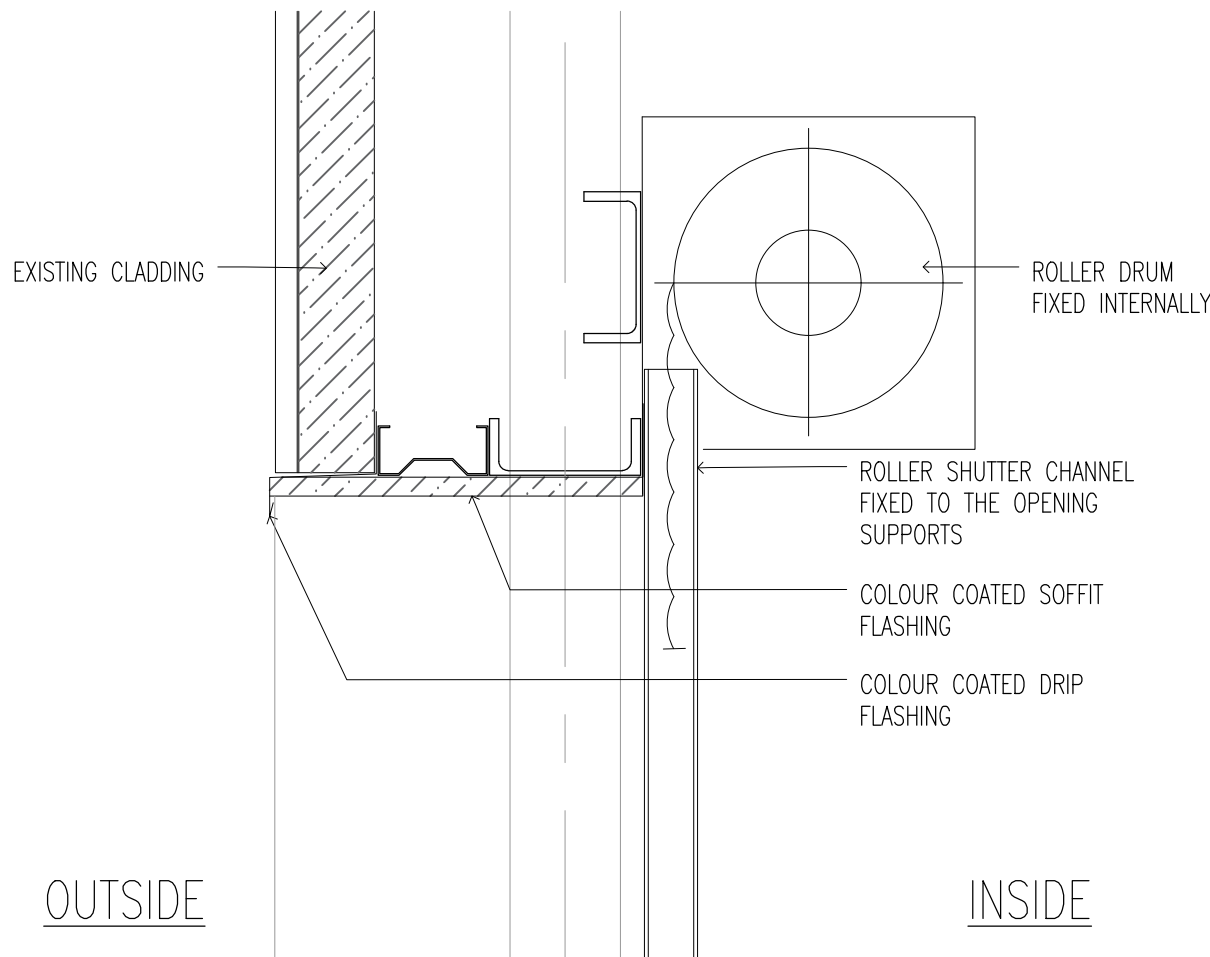

PROPOSED A - A SECTION
1:10 @ A2

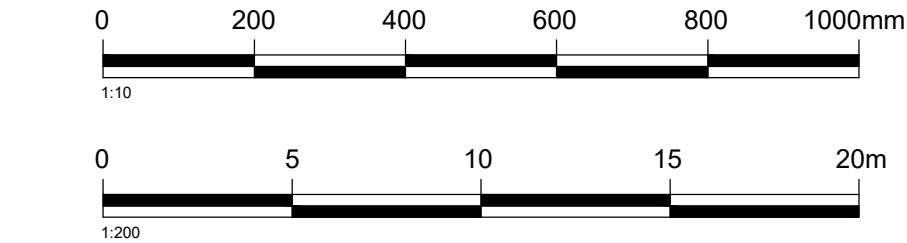

status
PRELIMINARY

This drawing is ©Bradshaw Gass & Hope LLP and is not to be copied, reproduced or re-distributed either in whole or in part without the prior written permission of the originator.

The originator shall have no responsibility for any liability, loss, cost, damage or expense arising from or relating to any use of this document other than for its intended purpose on this project.

This drawing shall be read in conjunction with all other relevant drawings, specifications and associated documentation. Any discrepancies, errors or omissions are to be reported to the originator before proceeding with work.

All dimensions are to be checked on site by the contractor prior to proceeding with any work.

Hazard Identification



ref	hazard	date

P3	LOCATION OF ROLLER SHUTTER DOOR AMENDED	LK	18.08.21
P2	SECTION A - A ADDED, ROLLER SHUTTER COLOUR CONFIRMED	LK	13.07.21
P1	PRELIMINARY ISSUE - PLANNING	LK	11.06.21
ref	revision	by	date



Architects
Consulting Engineers
Quantity Surveyors

21 Silverwell Street
Bolton
BL1 1PR
t: 01204 525321
email@bghbolton.co.uk
www.bghbolton.co.uk

Bradshaw Gass & Hope LLP

client
CITY BUILD LTD

project
MIHP ROLLER SHUTTER PLANNING SUBMISSION

drawing
EXISTING & PROPOSED SOUTH ELEVATION

drawn by	LK	date	10.06.21
checked by	DH	date	10.06.21
scale	1:200/1:10	A2	
dwg no	2024.31.401	rev	P3

└