



|             |                                                                           |                                                  |
|-------------|---------------------------------------------------------------------------|--------------------------------------------------|
| PROJECT REF | 21087                                                                     |                                                  |
| DRAWING REF | 201                                                                       | BLUECHIP ARCHITECTS                              |
| SCALE       | 1:50 @ A1                                                                 | RIBA #                                           |
| DATE        | AUG '21                                                                   | Chartered Practices Architect Registration Board |
| CLIENT      | MR & MRS ABRAHAM<br>11A WARWICK ROAD<br>CHORLTON<br>MANCHESTER<br>M21 0AU |                                                  |


PROJECT

SINGLE STOREY REAR EXTENSION  
FIRST FLOOR REAR EXTENSION  
INTERNAL REMODELING


DRAWING TITLE

PROPOSED FLOOR PLANS


PLANNING

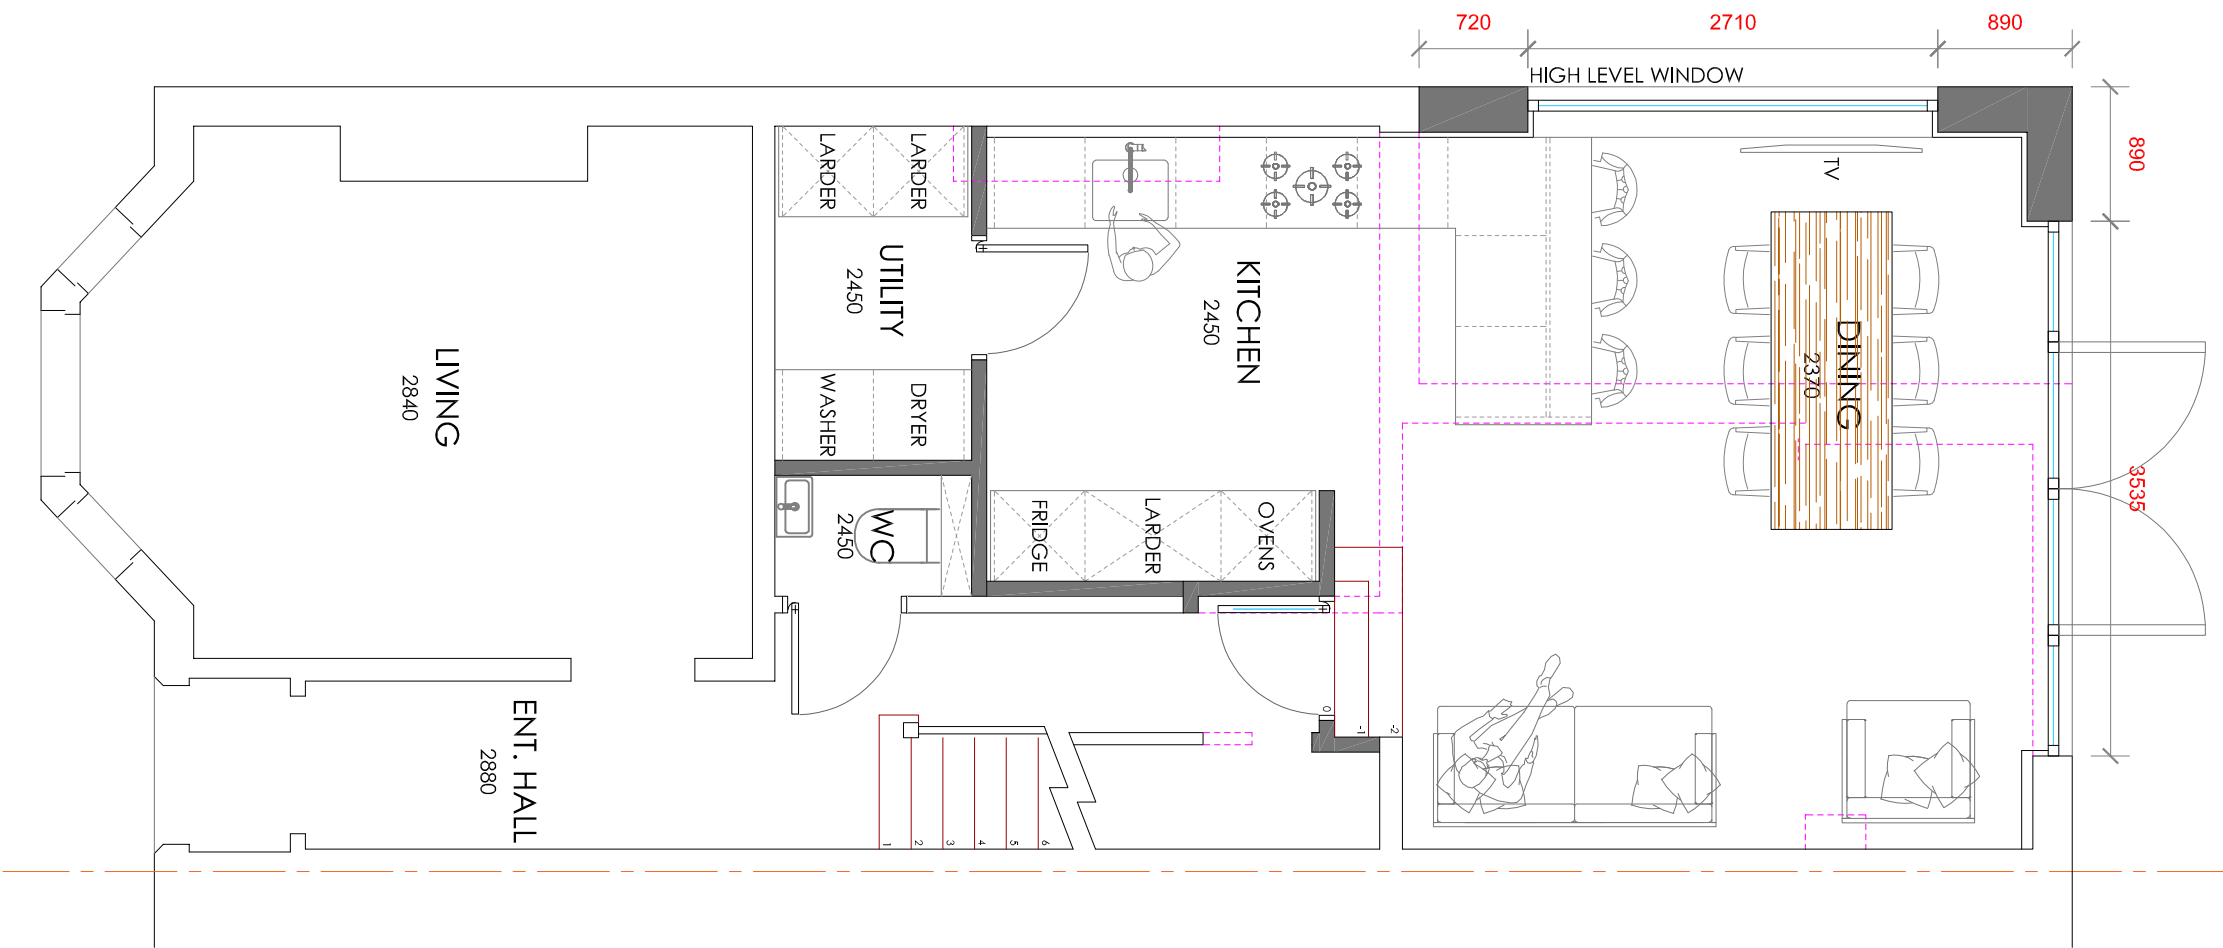


GROUND FLOOR

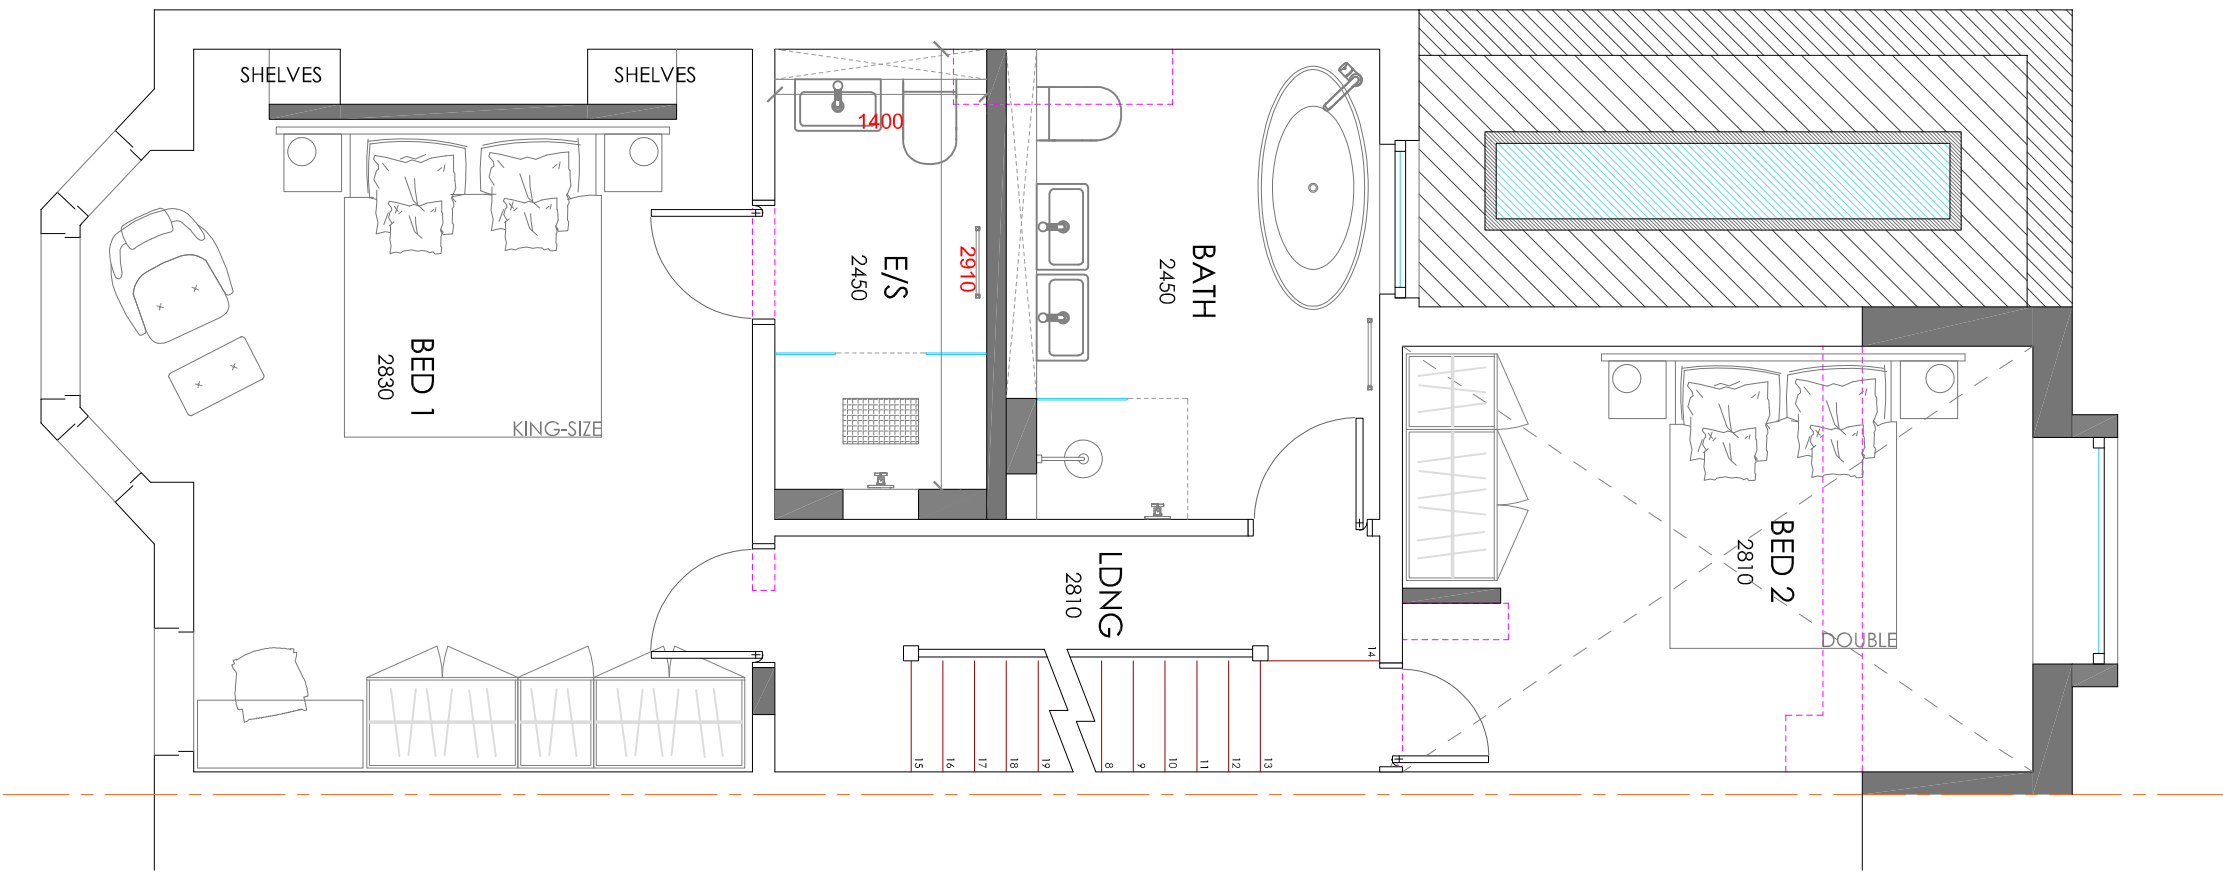


FIRST FLOOR

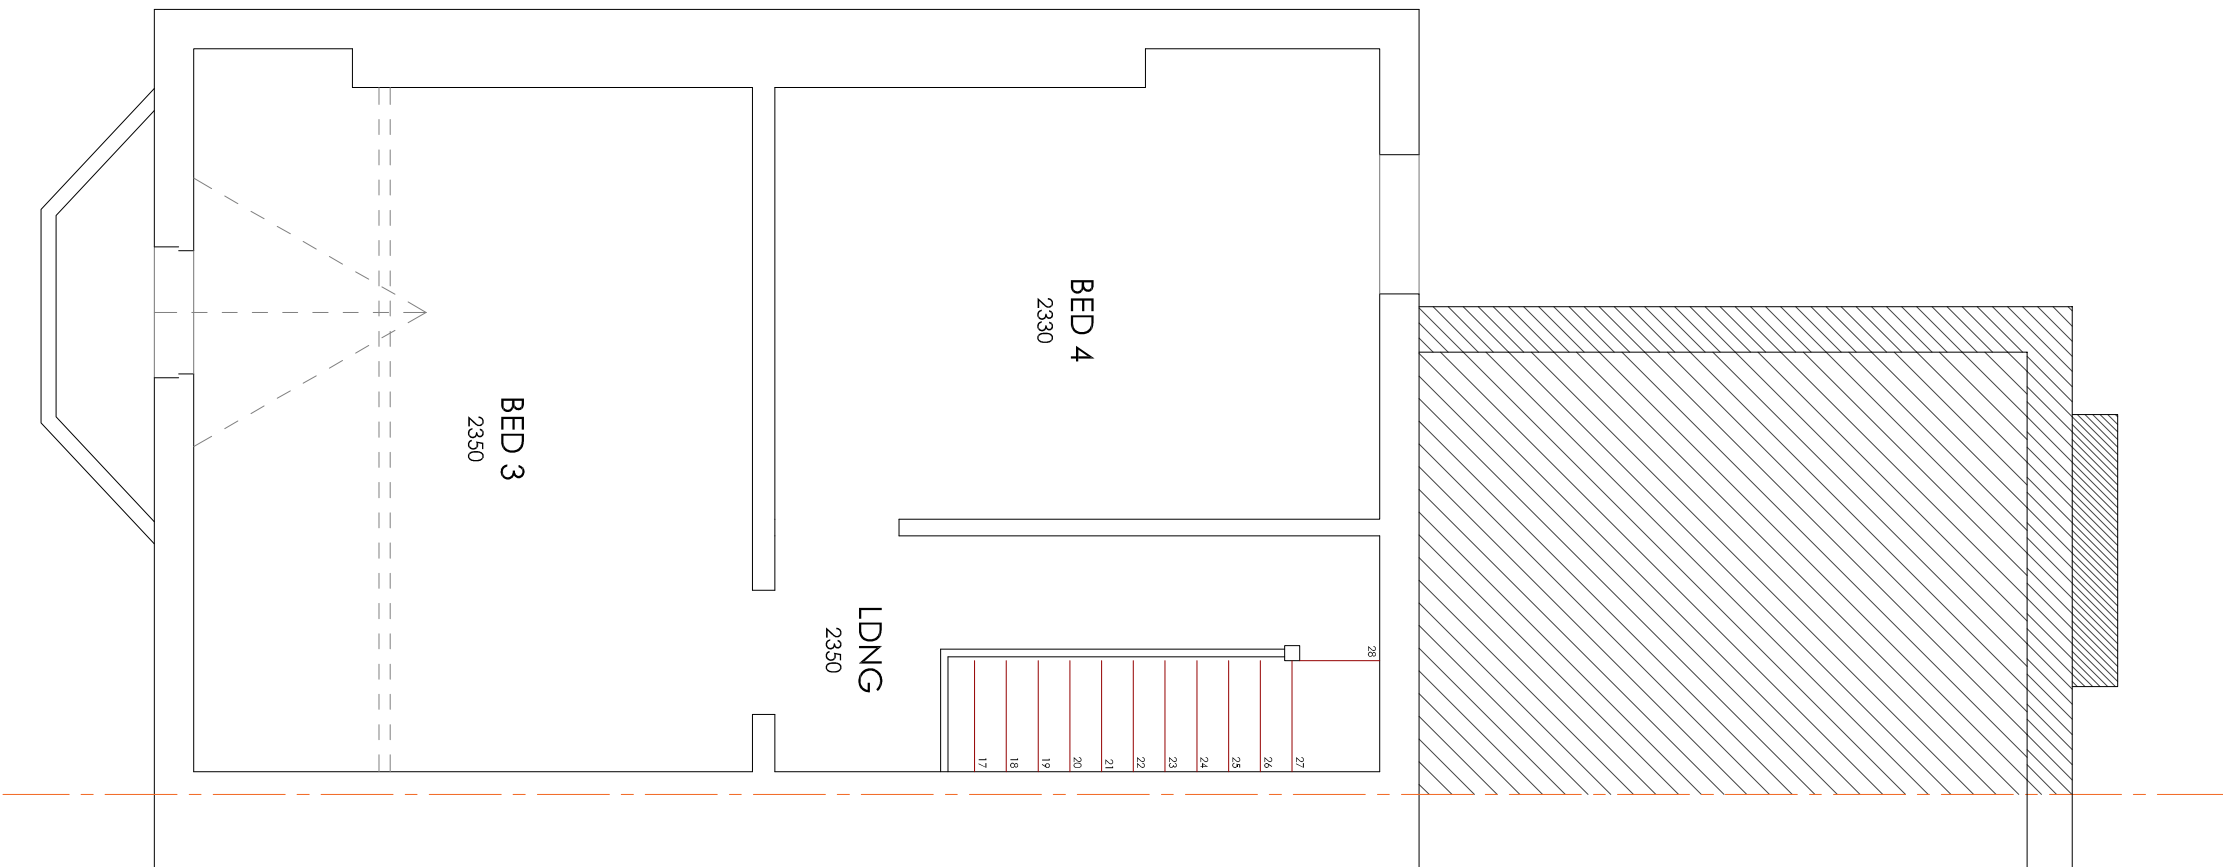

SECOND FLOOR

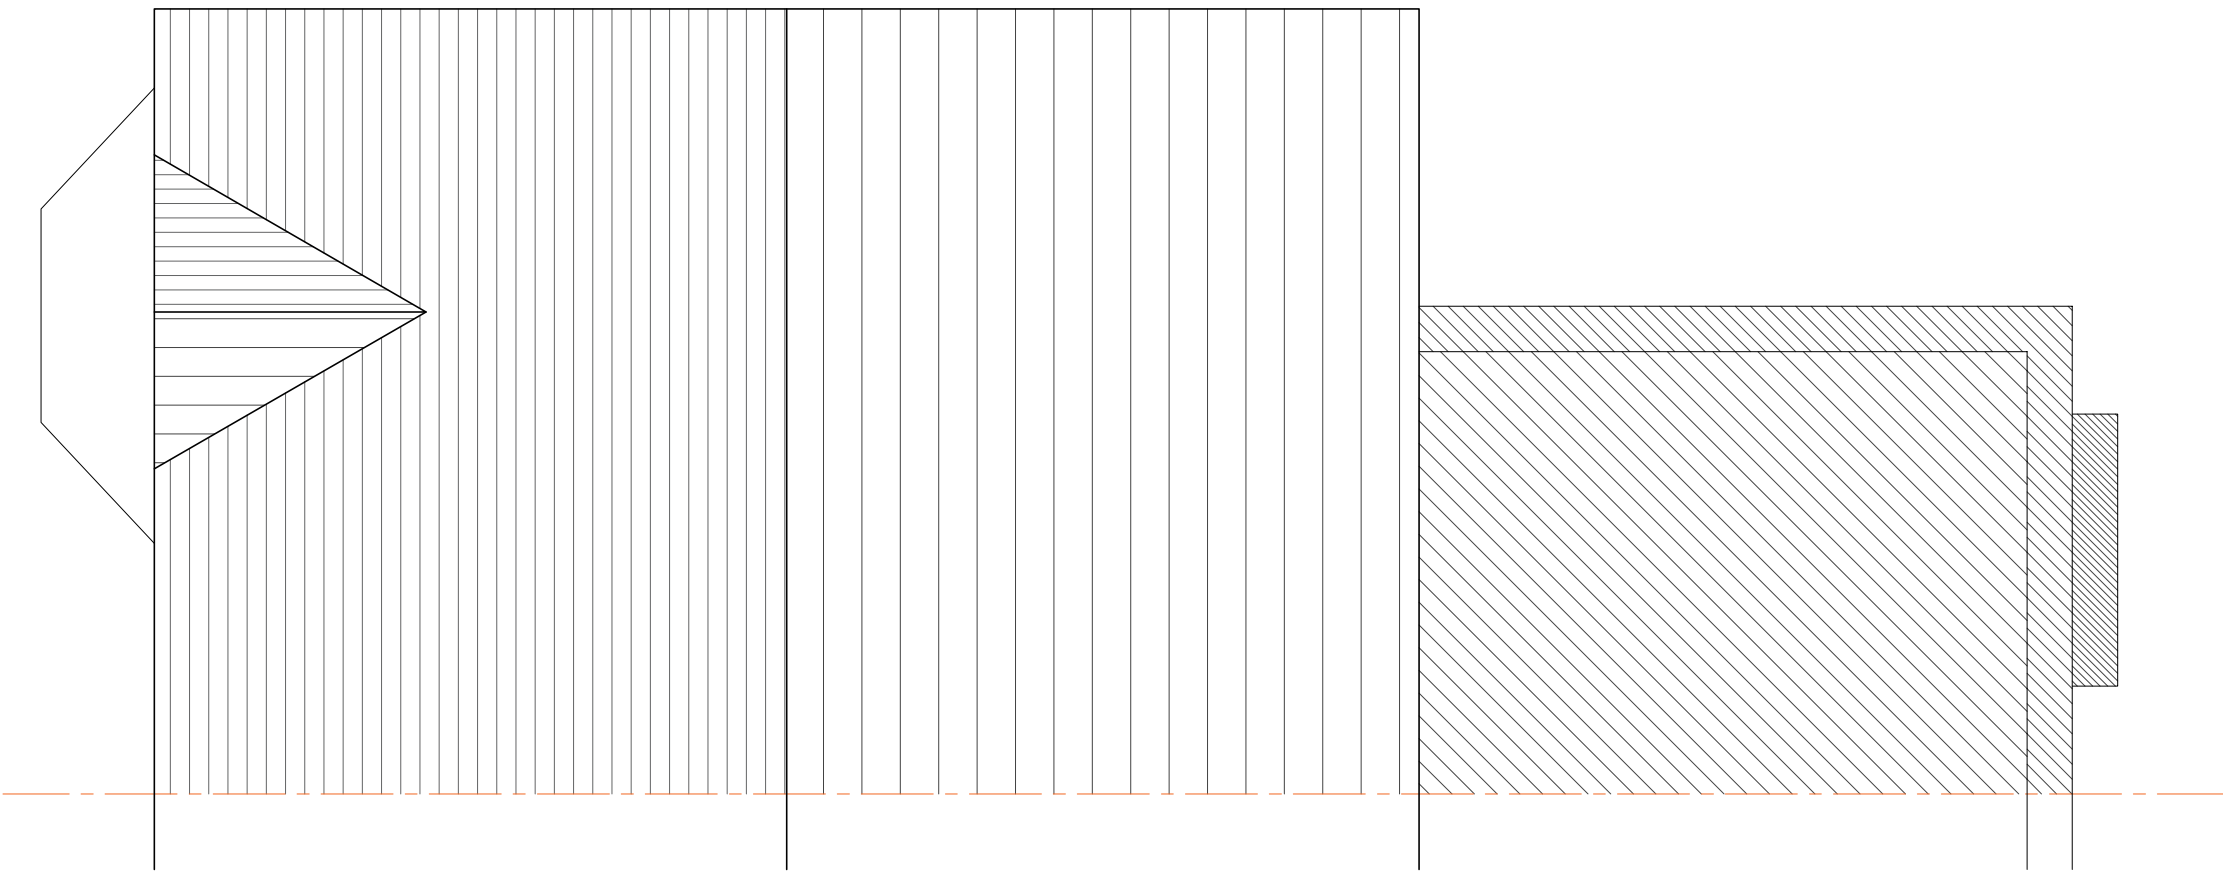

ROOF PLAN

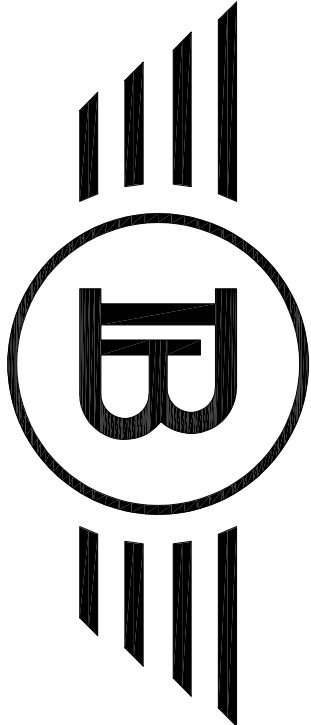

BLUECHIP ARCHITECTS

07999 294 675

DESIGN@BLUECHIP-ARCHITECTURE.CO.UK  
WWW.BLUECHIP-ARCHITECTURE.CO.UK

ISSUED FOR PLANNING APPROVAL

20.08.21

DO NOT SCALE FROM THE DRAWING. COPYRIGHT PROTECTED & ISSUED UNDER LICENCE TO THE CLIENT NAMED BELOW. ALL INFORMATION CONTAINED WITHIN IS NON-TRANSFERABLE WITHOUT APPROVAL FROM BLUECHIP ARCHITECTS.