


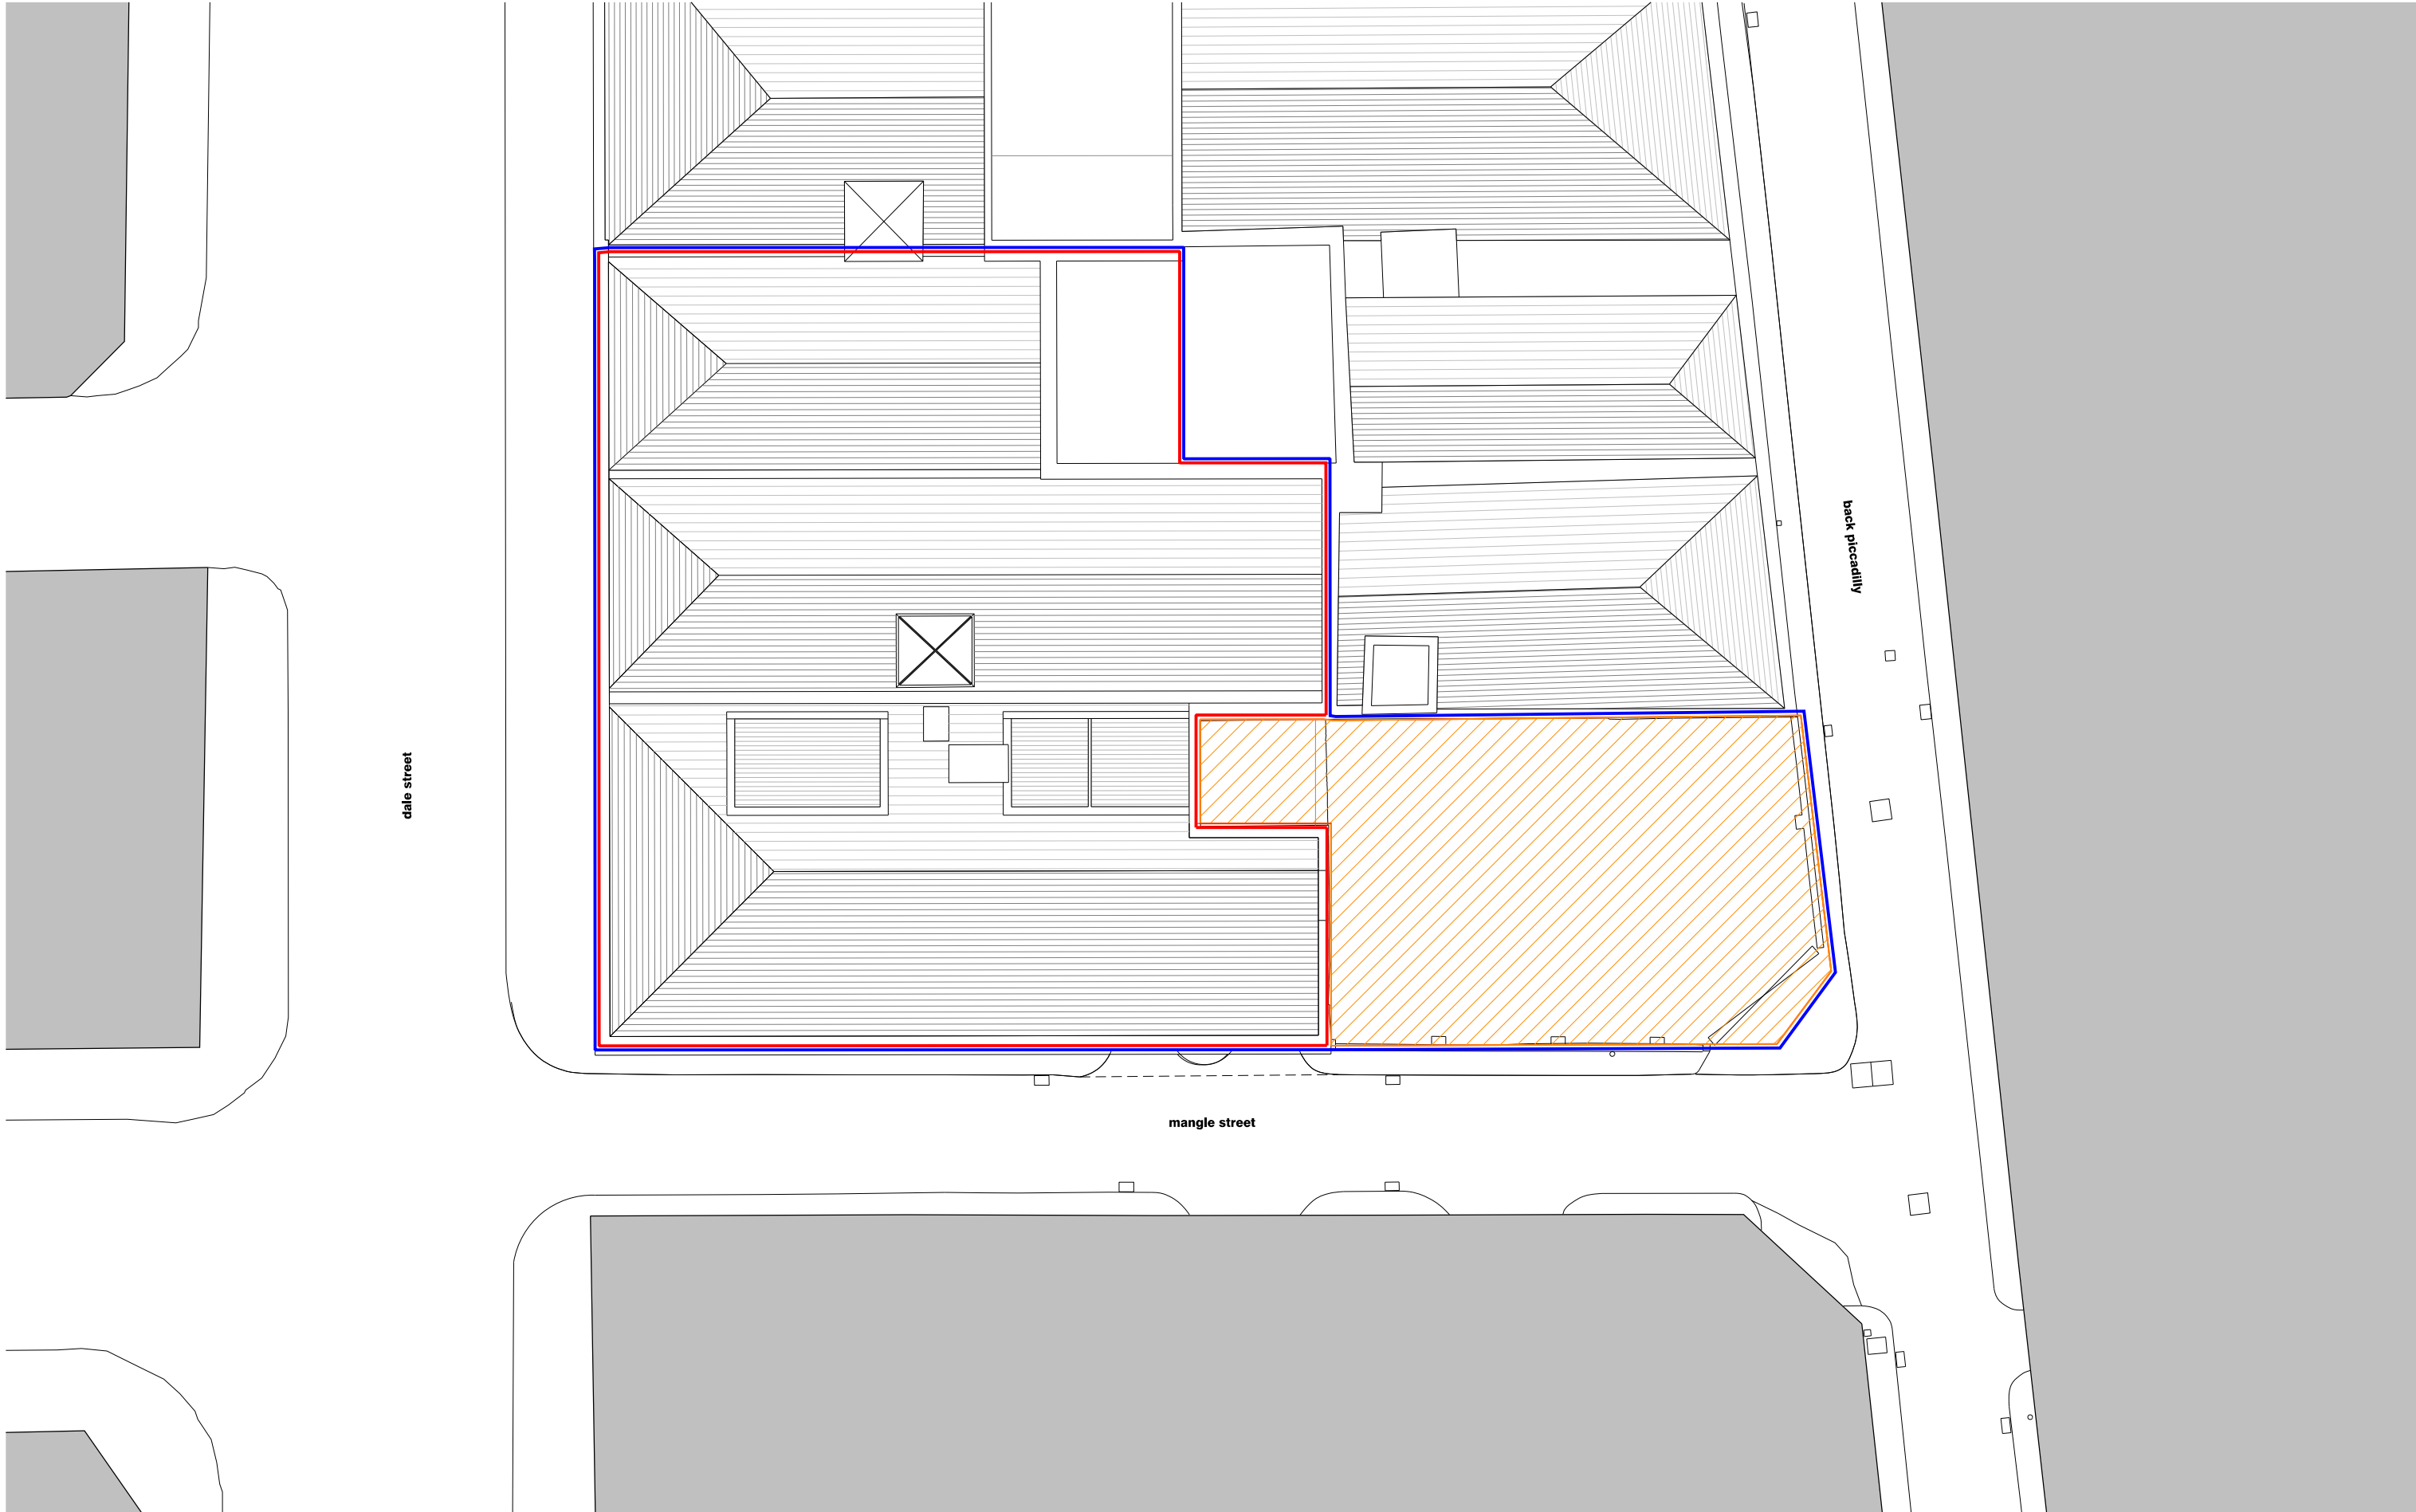

revision: P01
date: 20210728
note: preliminary first issue

note:- Interfaces with existing structure and fabric to be confirmed by site checked dimensions. Any queries to be brought to the attention of the contract administrator

- site ownership boundary
- application site boundary - 56 Dale Street
- development under construction - Land to rear of 56 Dale Street. Application ref. 115529/FO/2017 and 115530/LO/2017



project
finlay's yard, 2 mangle street, manchester
job no.
7403
title
existing site plan
scale
1:200 @ A3
drawing no.
al(05)0082

stephenson hamilton risley
STUDIO
3 riverside mews
4 commercial street
manchester, M15 4RQ
www.shr.studio
email@shr.studio
0161 832 0244