


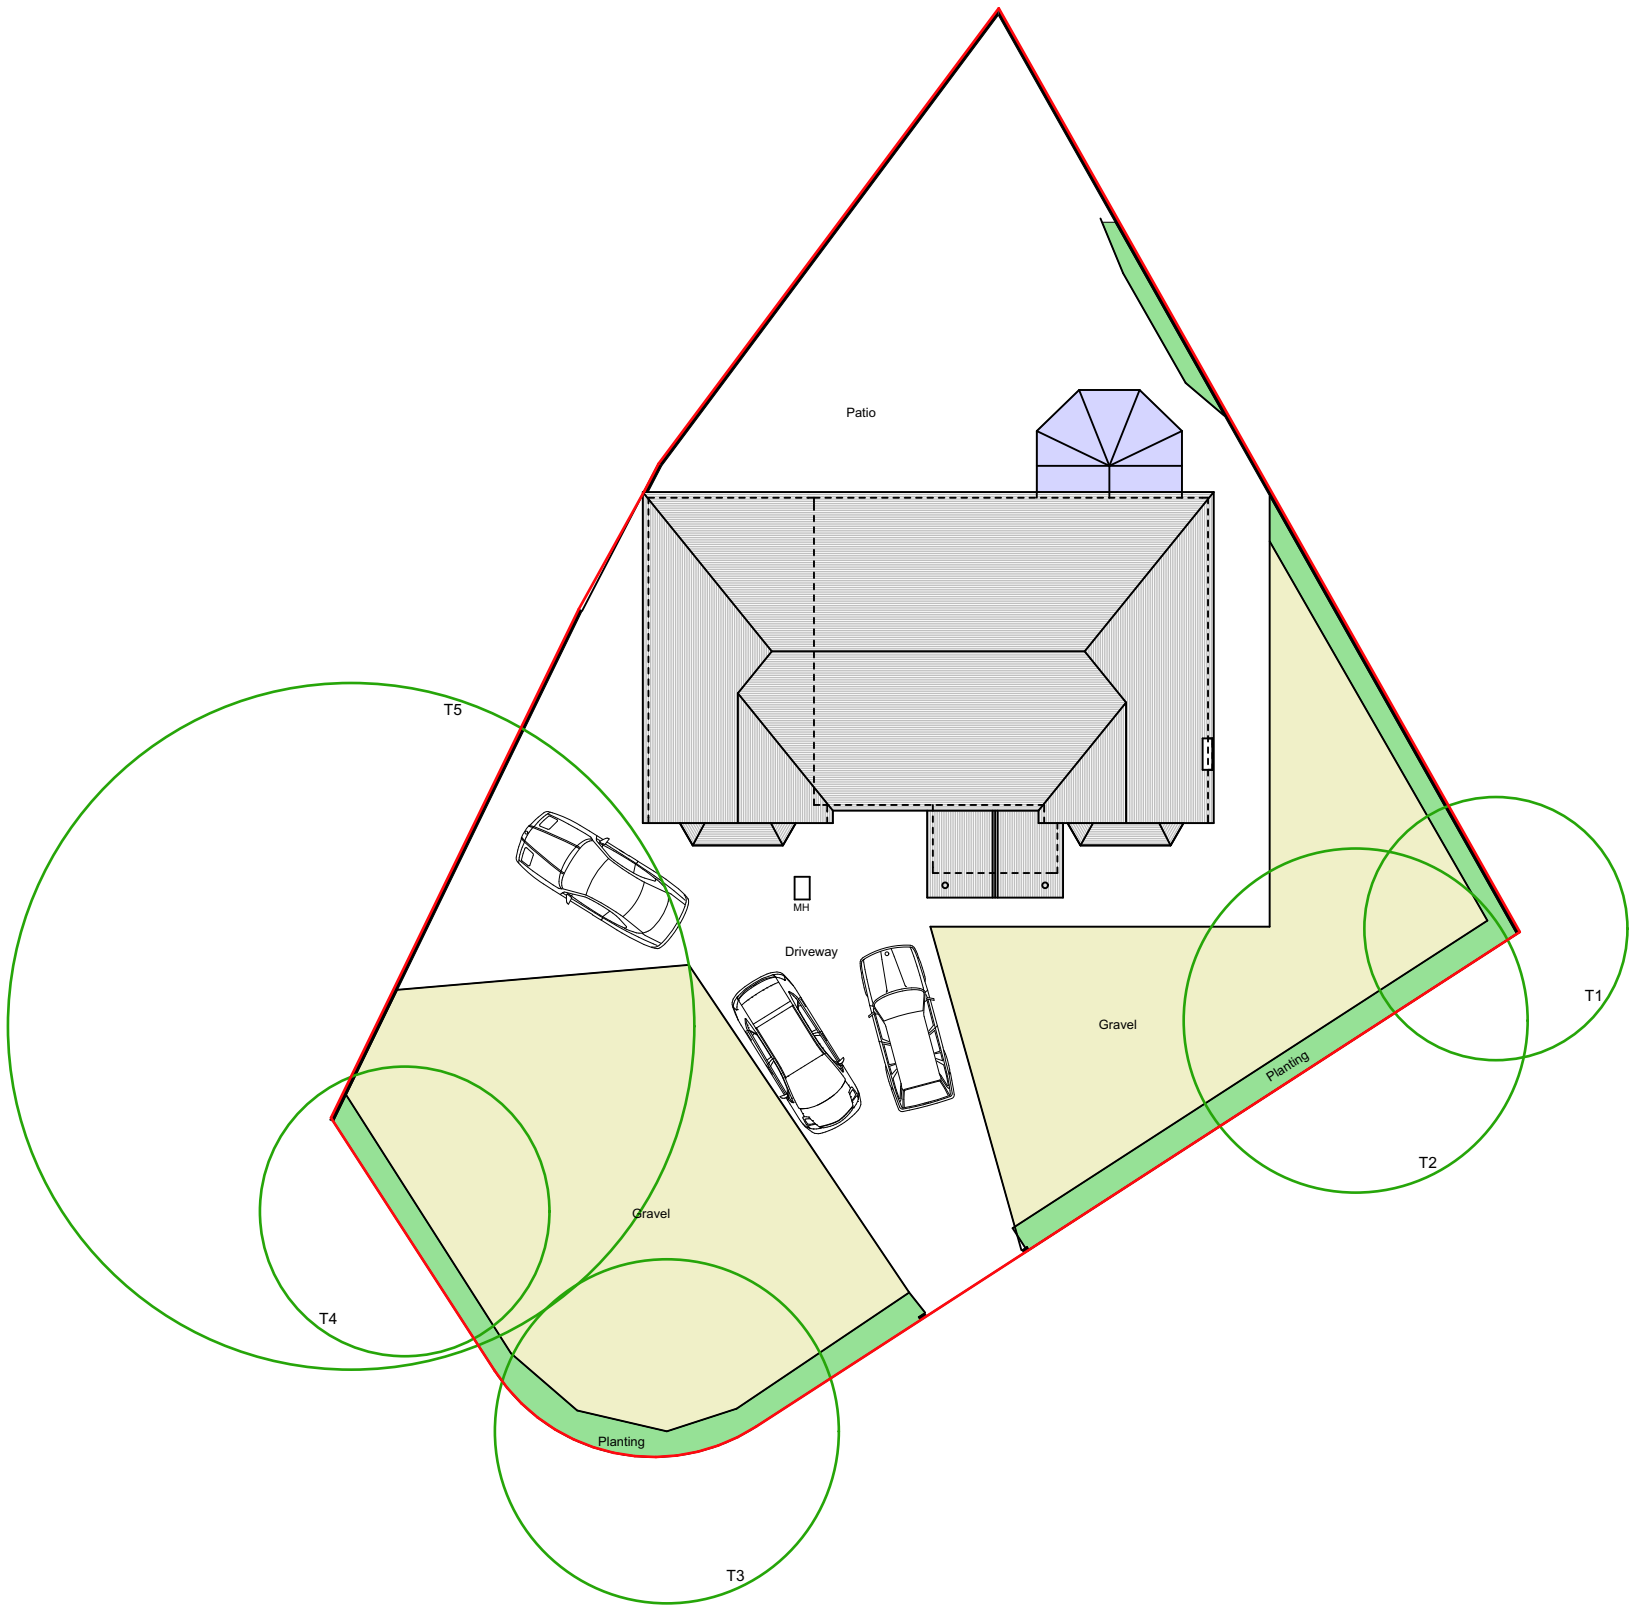

EXISTING GA SITE PLAN

notes

This drawing is subject to a detailed building and site survey, therefore no guarantee of its accuracy can be given.
This drawing has been draughted in accordance with the clients design requirements.
All areas are approximate and are subject to a detailed building and site survey and further design development.
All dimensions should be checked prior to commencement of construction on site. Measurements should not be taken off the drawing.

All dimensions shown are in millimetres (mm).



SITE
BOUNDARY
LINE

PL0	Planning Issue	10.05.21
		revisions
		NADA Architects Ltd 169 Kingsway Burnage Manchester M19 2ND Mob: 07974 735527 E: ahmed@nadaarchitects.com W: www.nadaarchitects.com
D - design	PL - planning	PT - pre-tender
T - tender	P - preliminary	
C - construction	R - record	

PLANNING

ASIA ANWAR

GARDEN ROOM.
53 GIBWOOD ROAD,
NORTHENDEN, M22 4BS

EXISTING GA SITE PLAN

scale	date	drawn	checked
1:200 @ A3	10.05.21	MH	AC
job no	(category) dwg no	revision	
21-945	(01)001	PL0	
Drawing measurements shall not be obtained by scaling. Verify all dims prior to construction. Immediately report any discrepancies on this drawing to Architect. This drawing shall be read in conjunction with associated specifications and related consultant's documents.			